



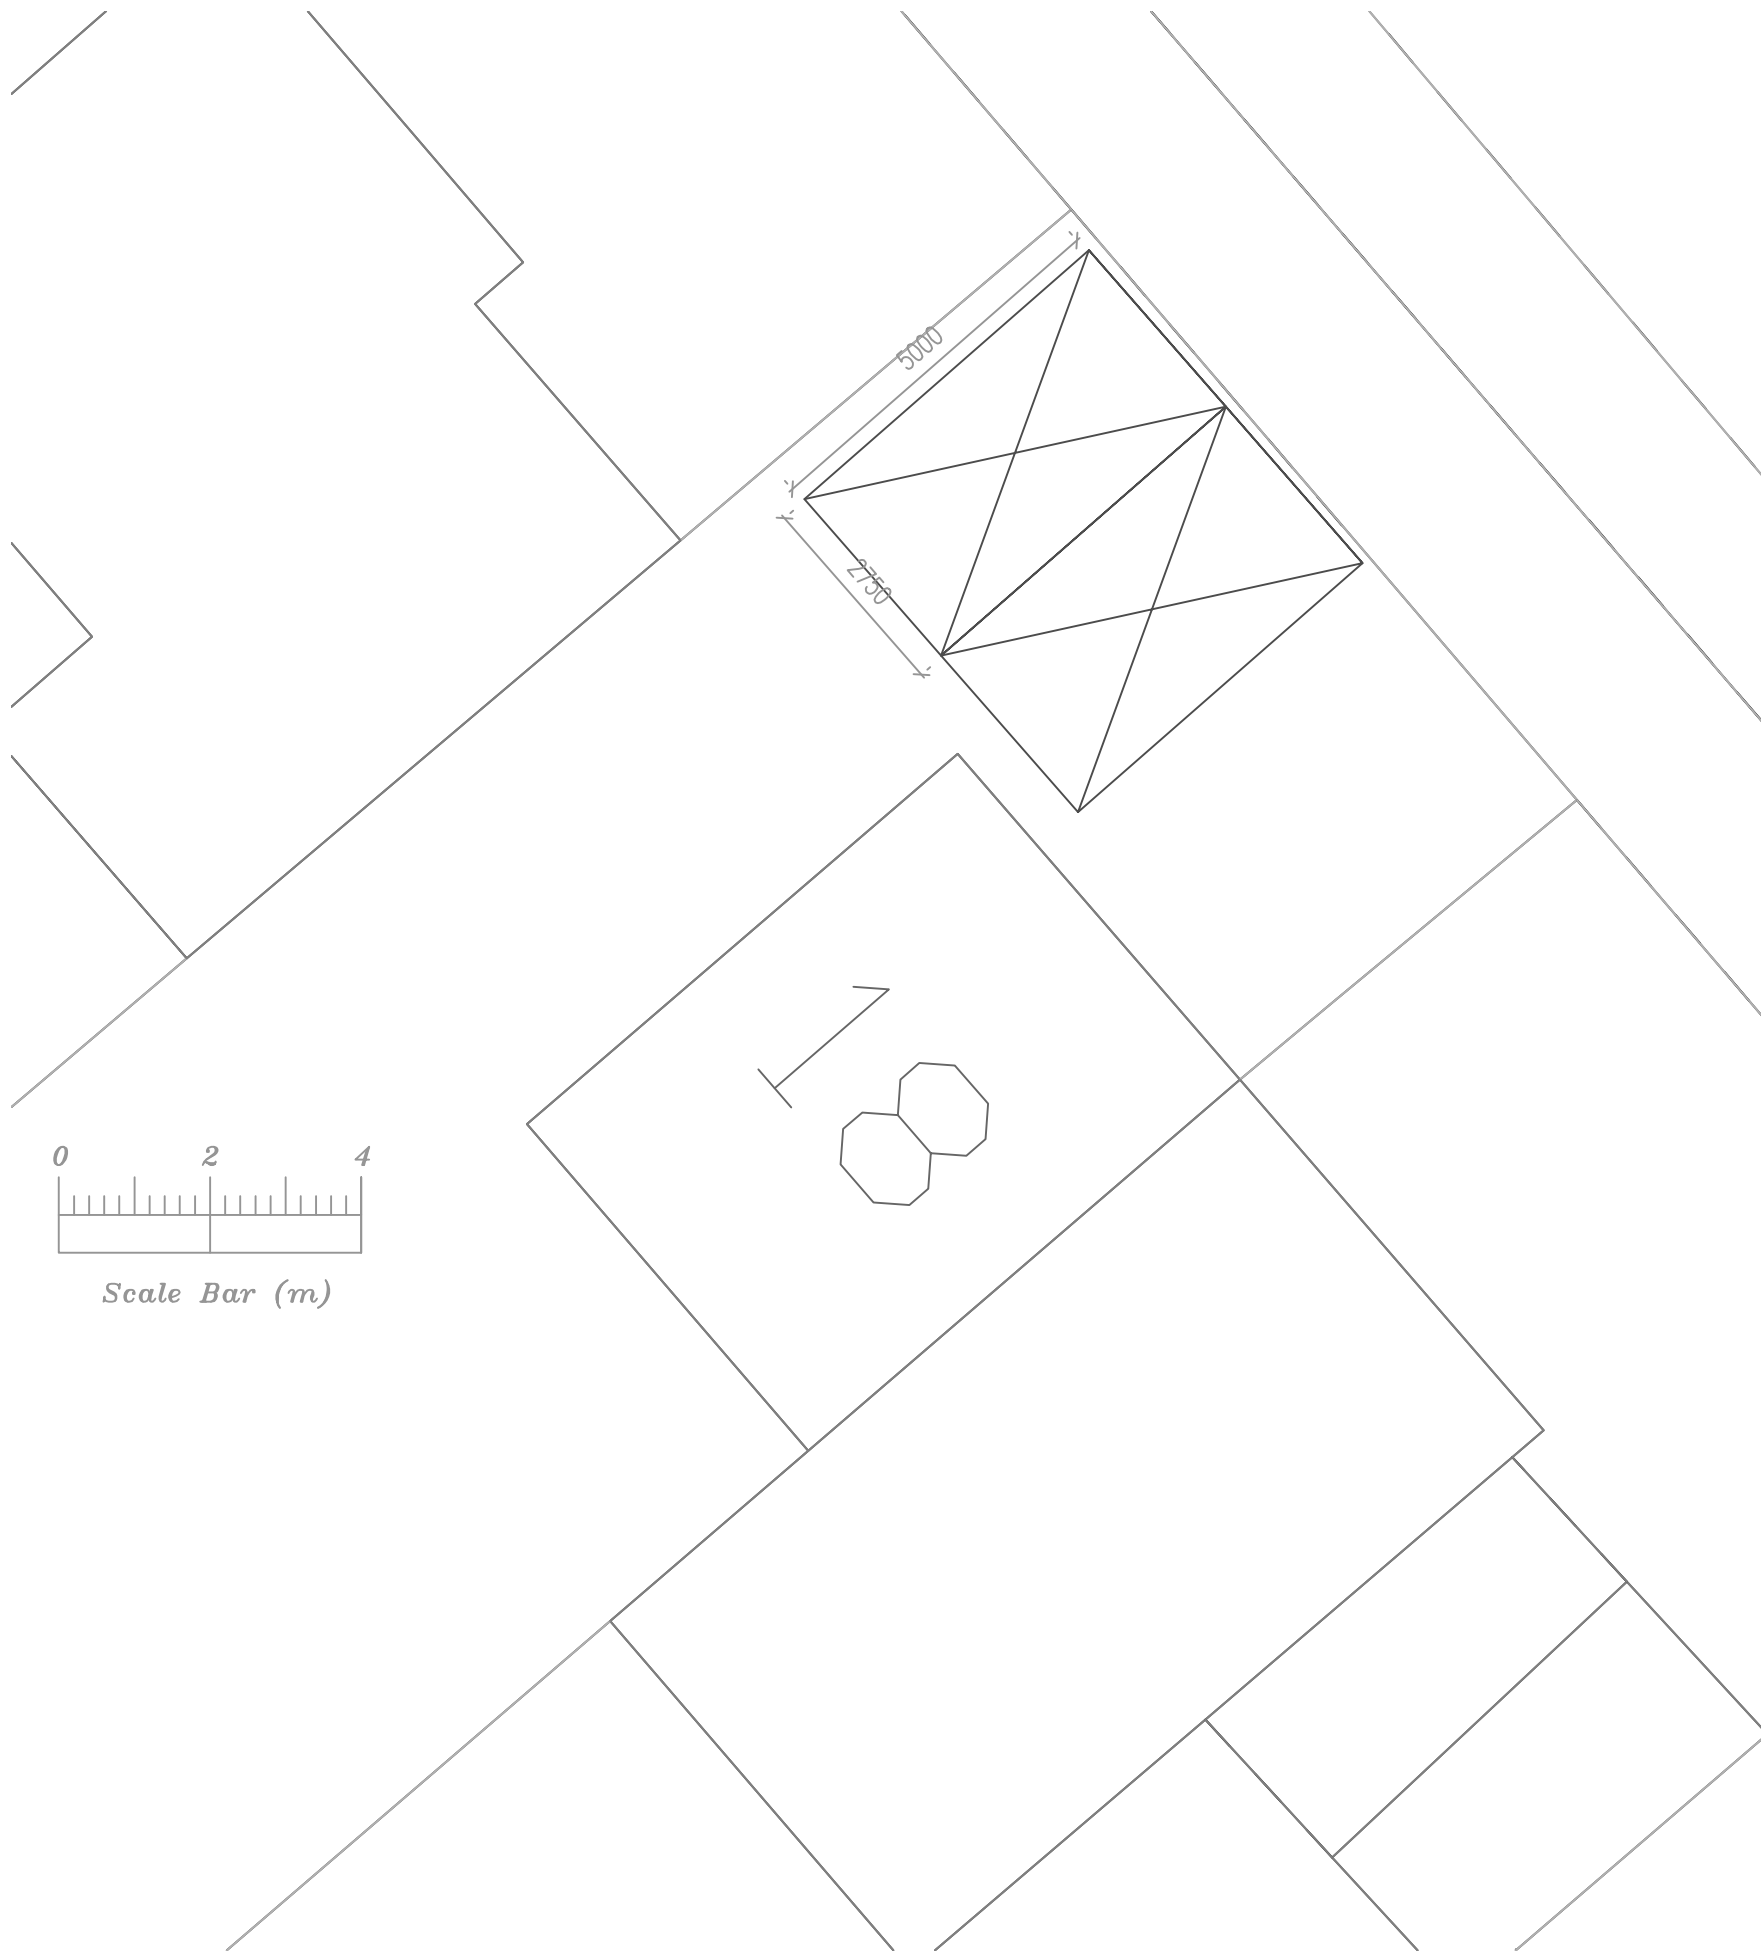

Existing Site Plan

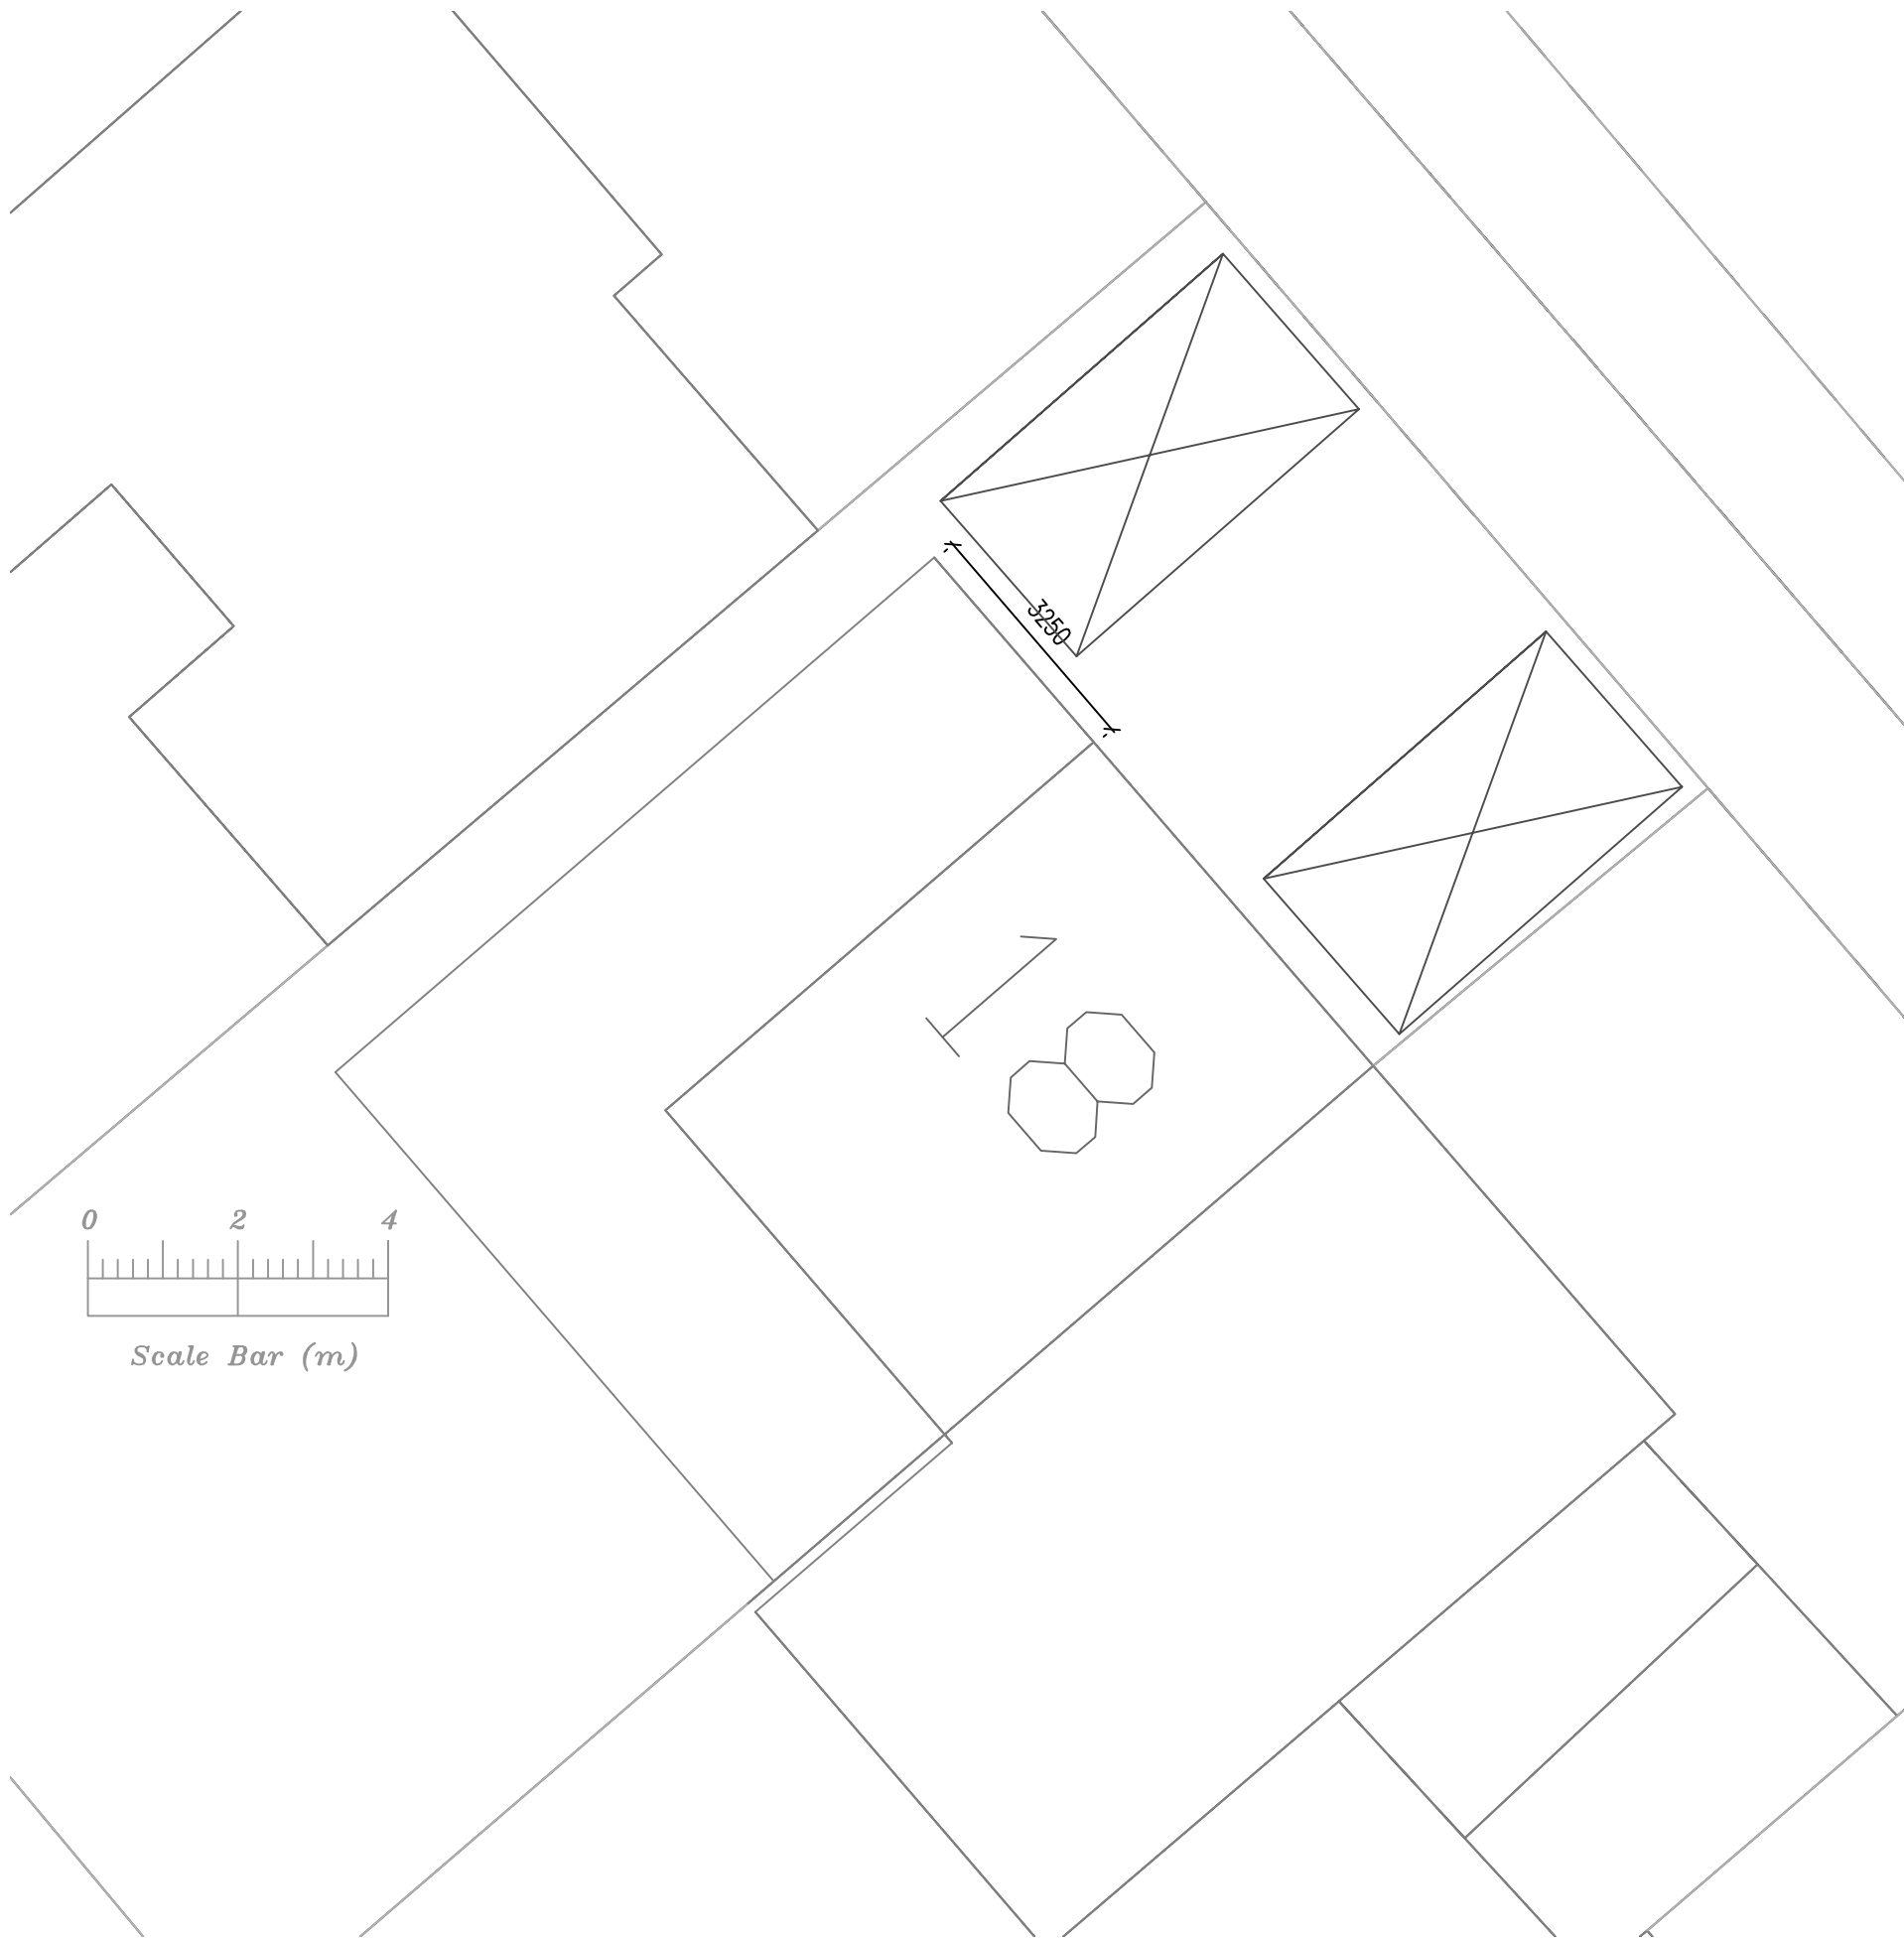

Proposed Site Plan

Address				
18 Oak Road, L35				
Job Title				
Two storey side extension with single to rear				
Drawing title				
Existing & Proposed Site Plans				
Chkd	Appvd	date	scale	Dwg No.
		July '22	1:100 @ A2	005/01