

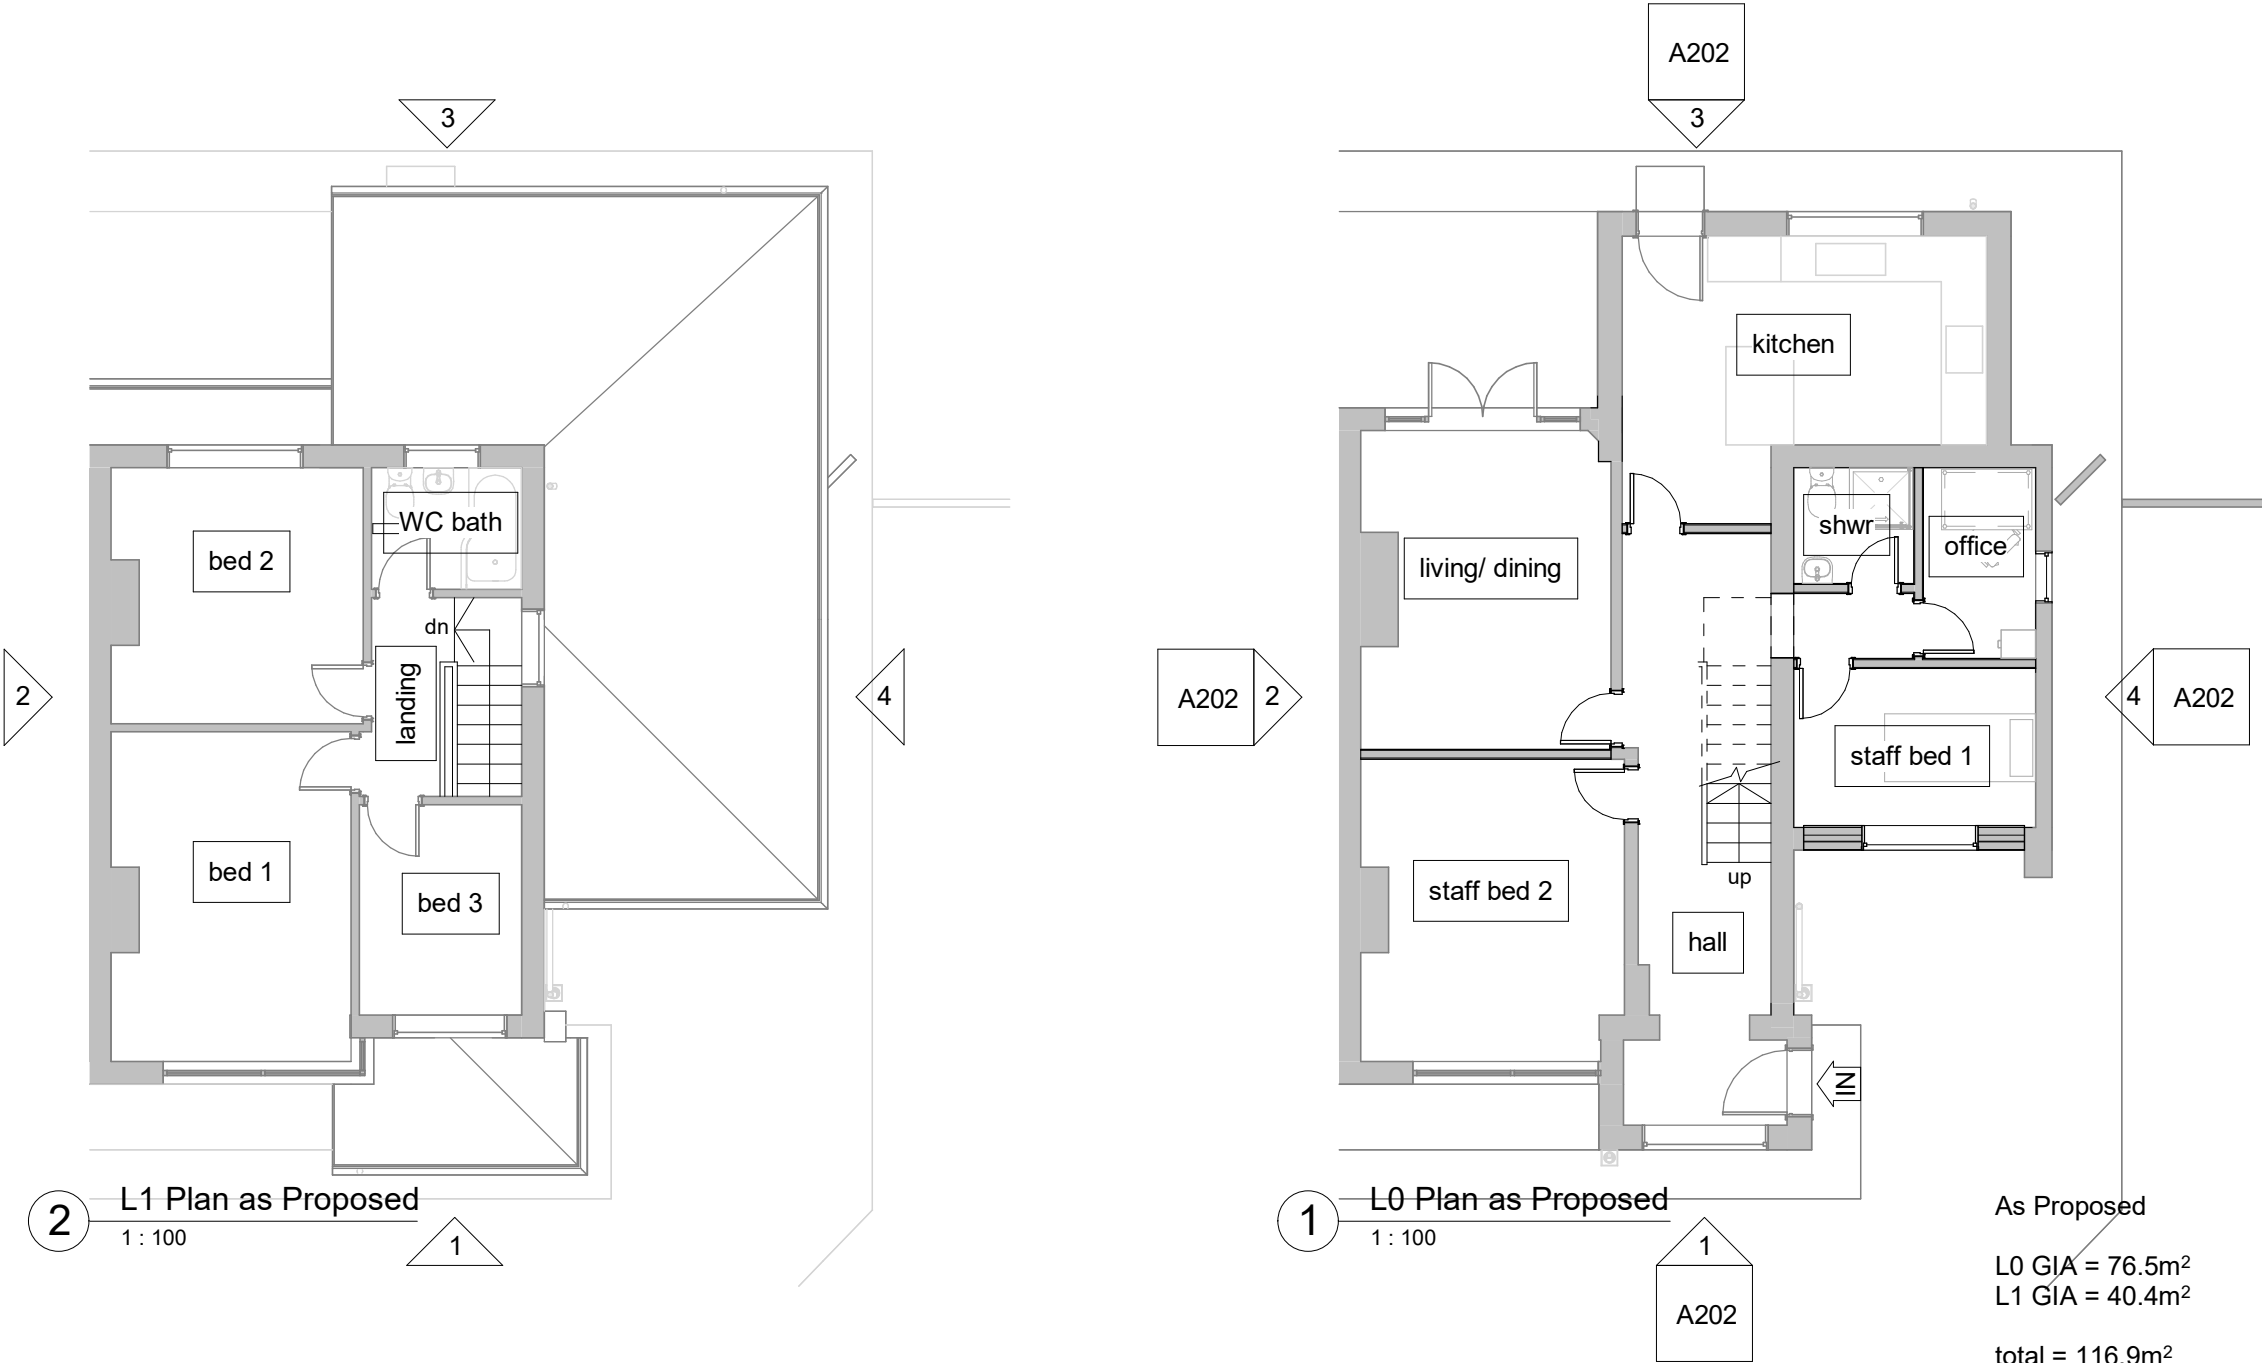


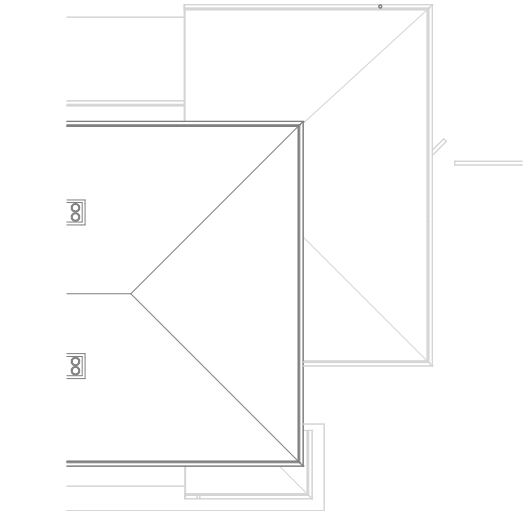

As Proposed
L0 GIA = 76.5m²
L1 GIA = 40.4m²
total = 116.9m²

 

3 Roof Plan as Proposed
1 : 200

Rev	Description	Date
client: PALS Residential Services		
project: 108 Jeffereys Crescent, Huyton, Liverpool, L36 4JU		
project ref: A20260730		
drawing: Plans as Proposed		
status: TOWN PLANNING		
no.: A201	drawn: SDL	
date: Aug 2026	scale @ A3: As indicated	



architecture
sdl architecture ltd
e: info@sdlarchitecture.co.uk
w: www.sdlarchitecture.co.uk
t: 0151 7056639
m: 07792 310390



RIBA
Chartered Practice