




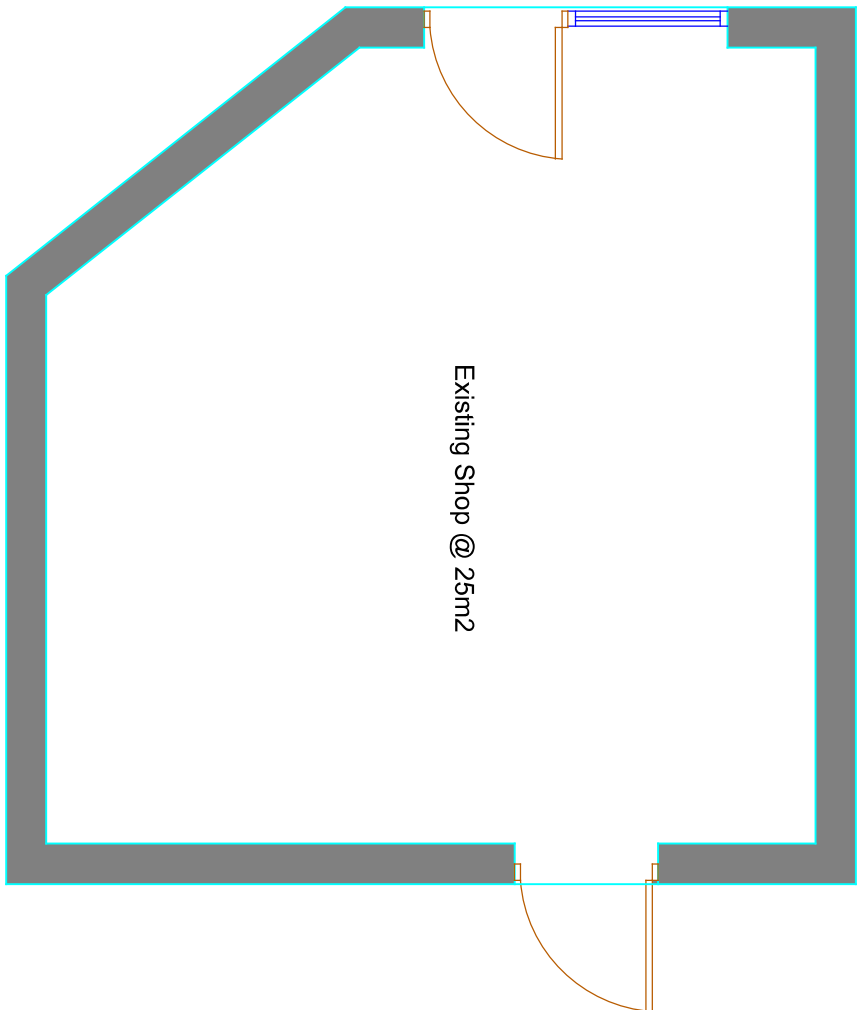


SHOP FLOOR PLAN
AS EXISTING

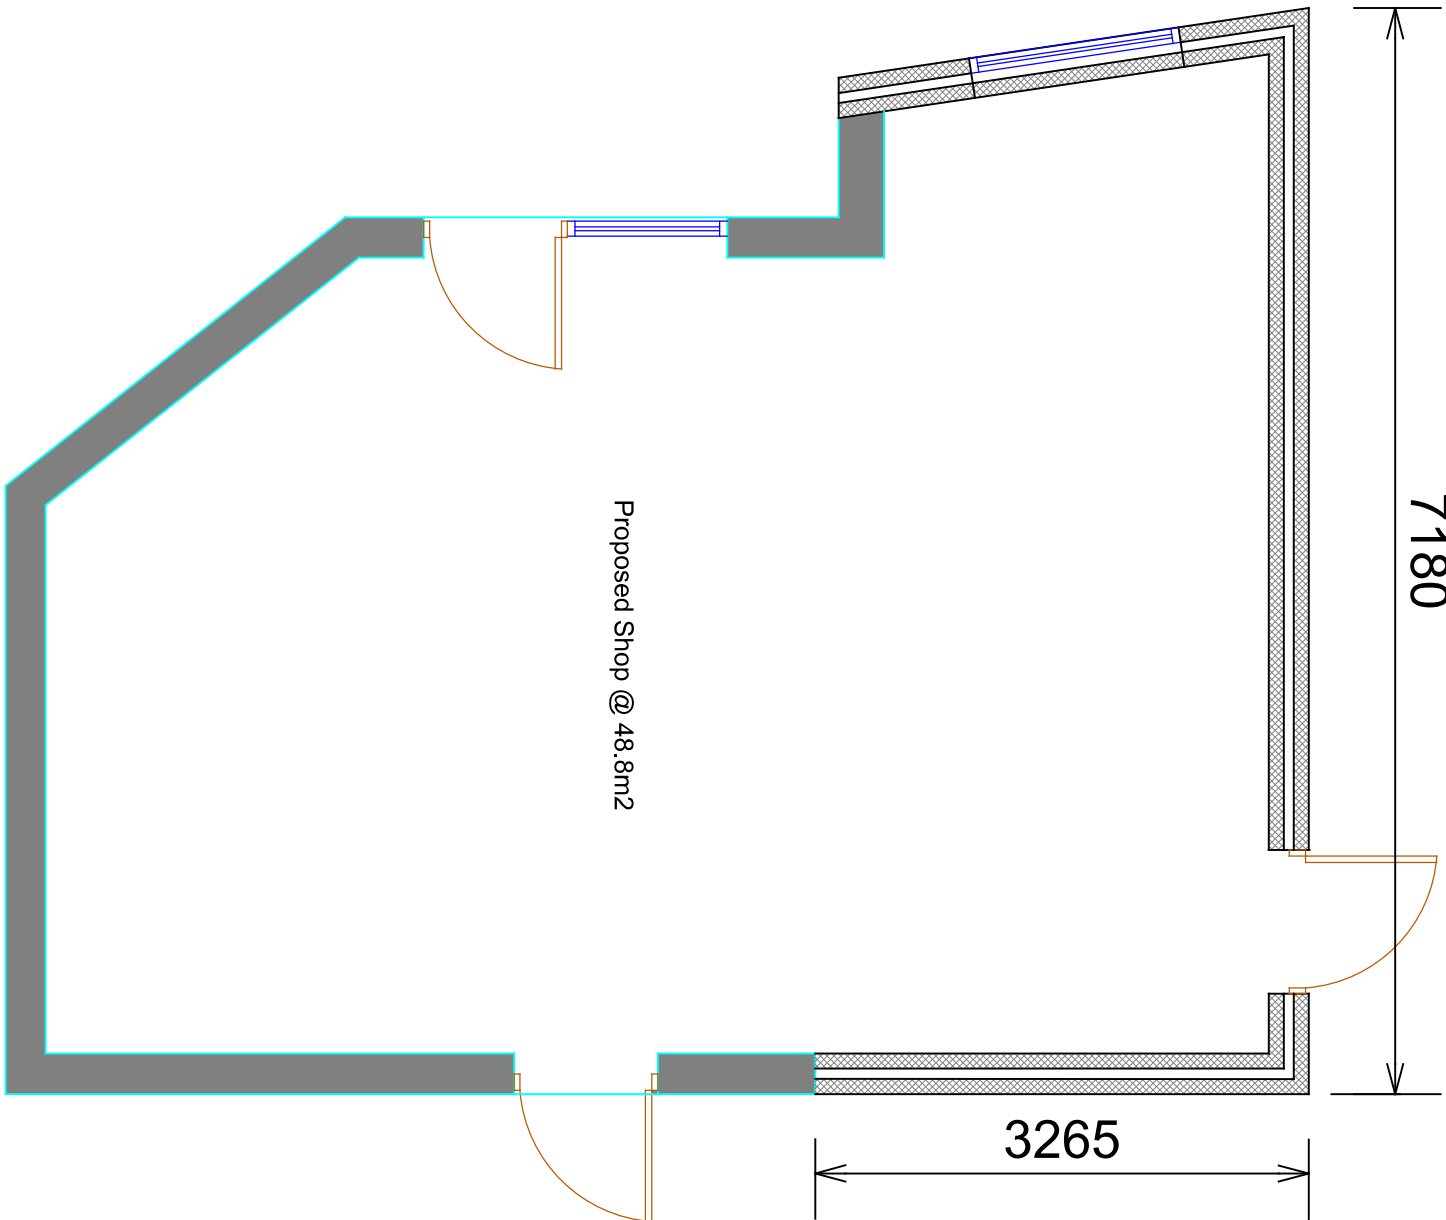


SHOP FLOOR PLAN
AS PROPOSED

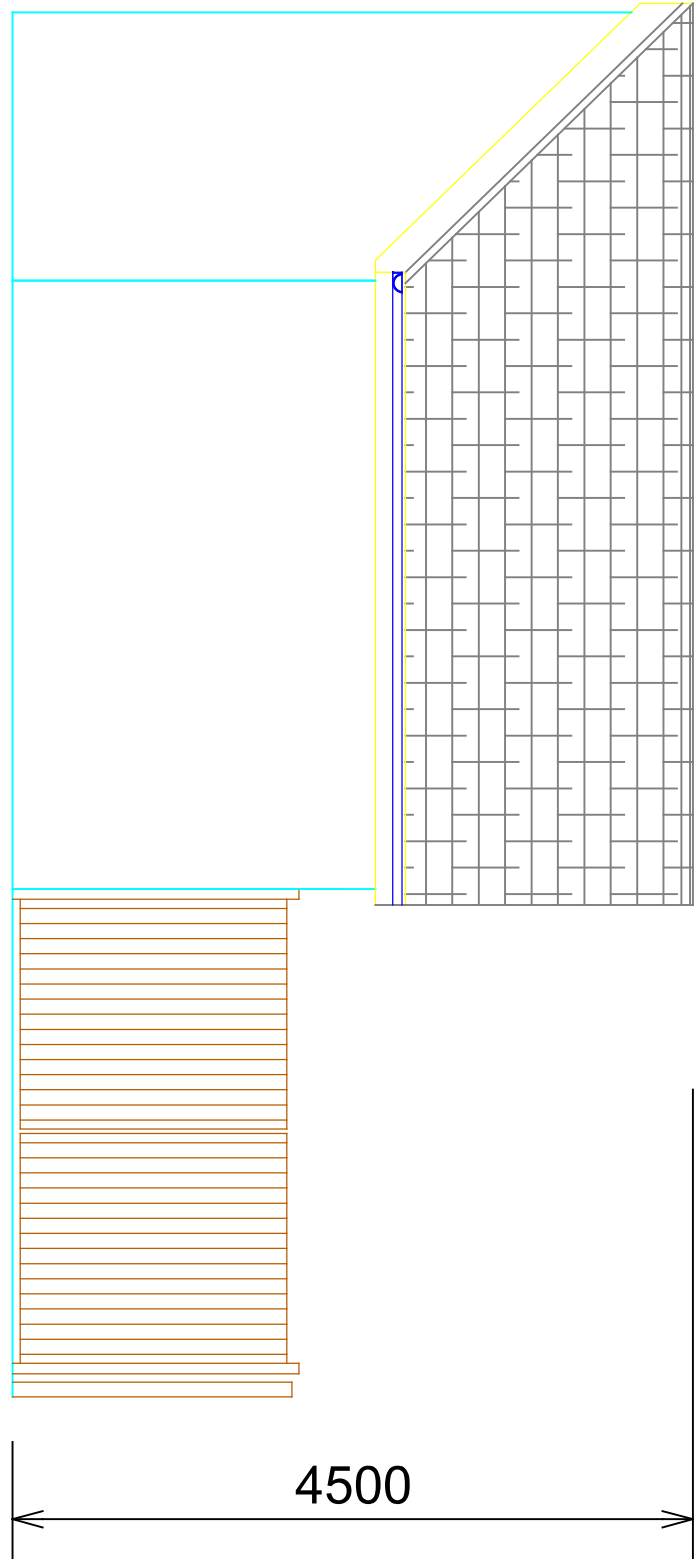


R/H side elevation as existing
(Alans Way)

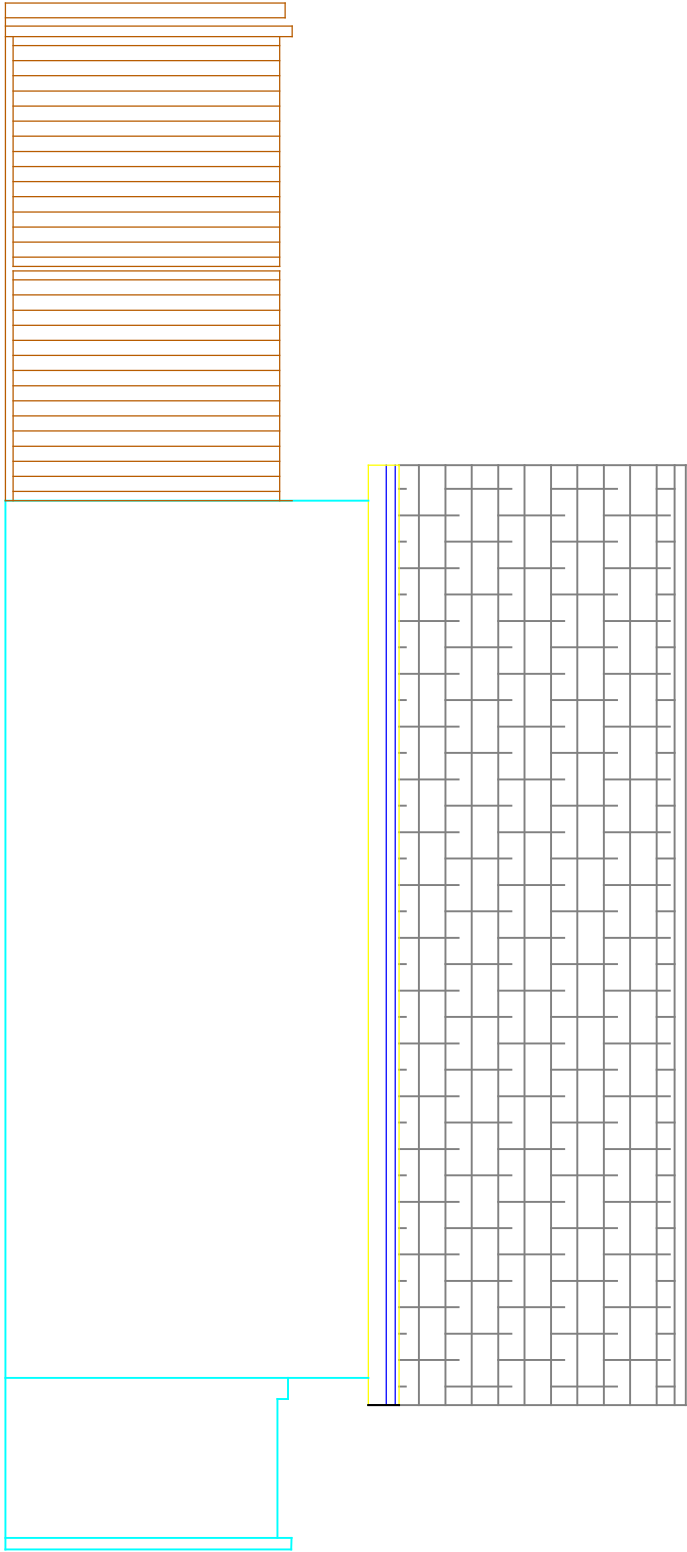


L/H side elevation
as existing

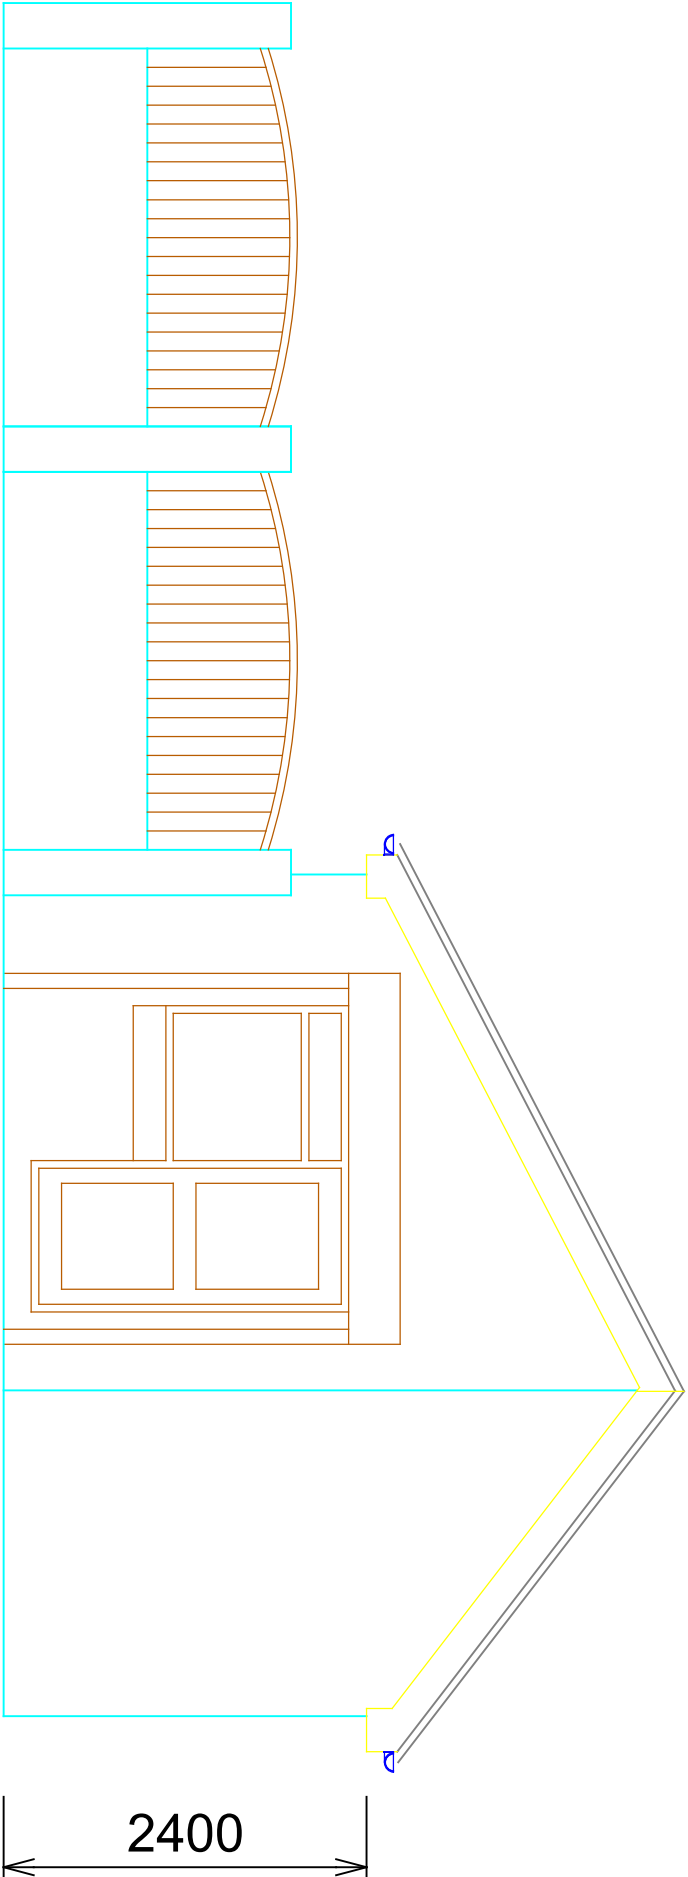


Front elevation as existing
(Stretford Close)

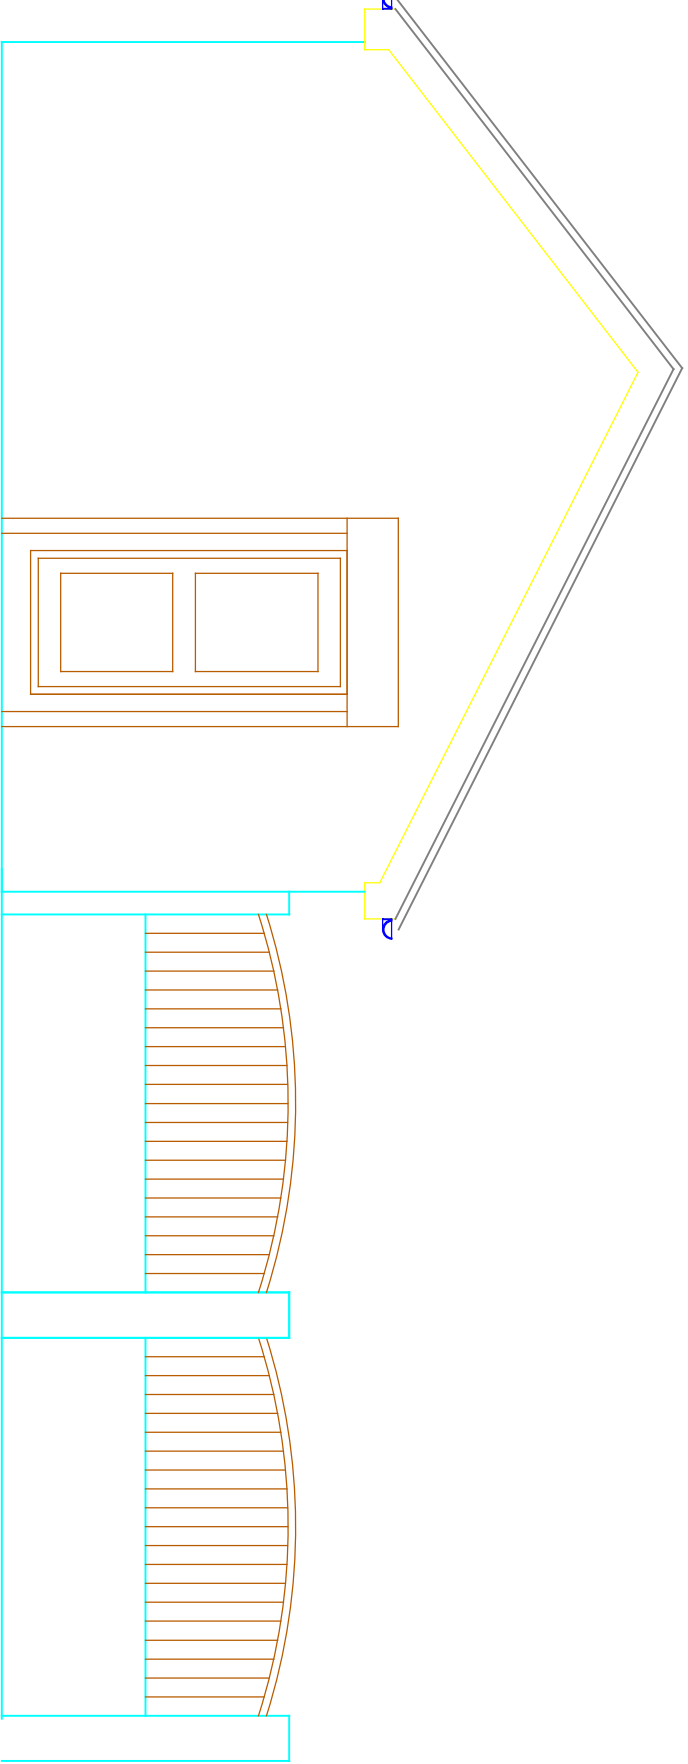


Rear elevation as existing

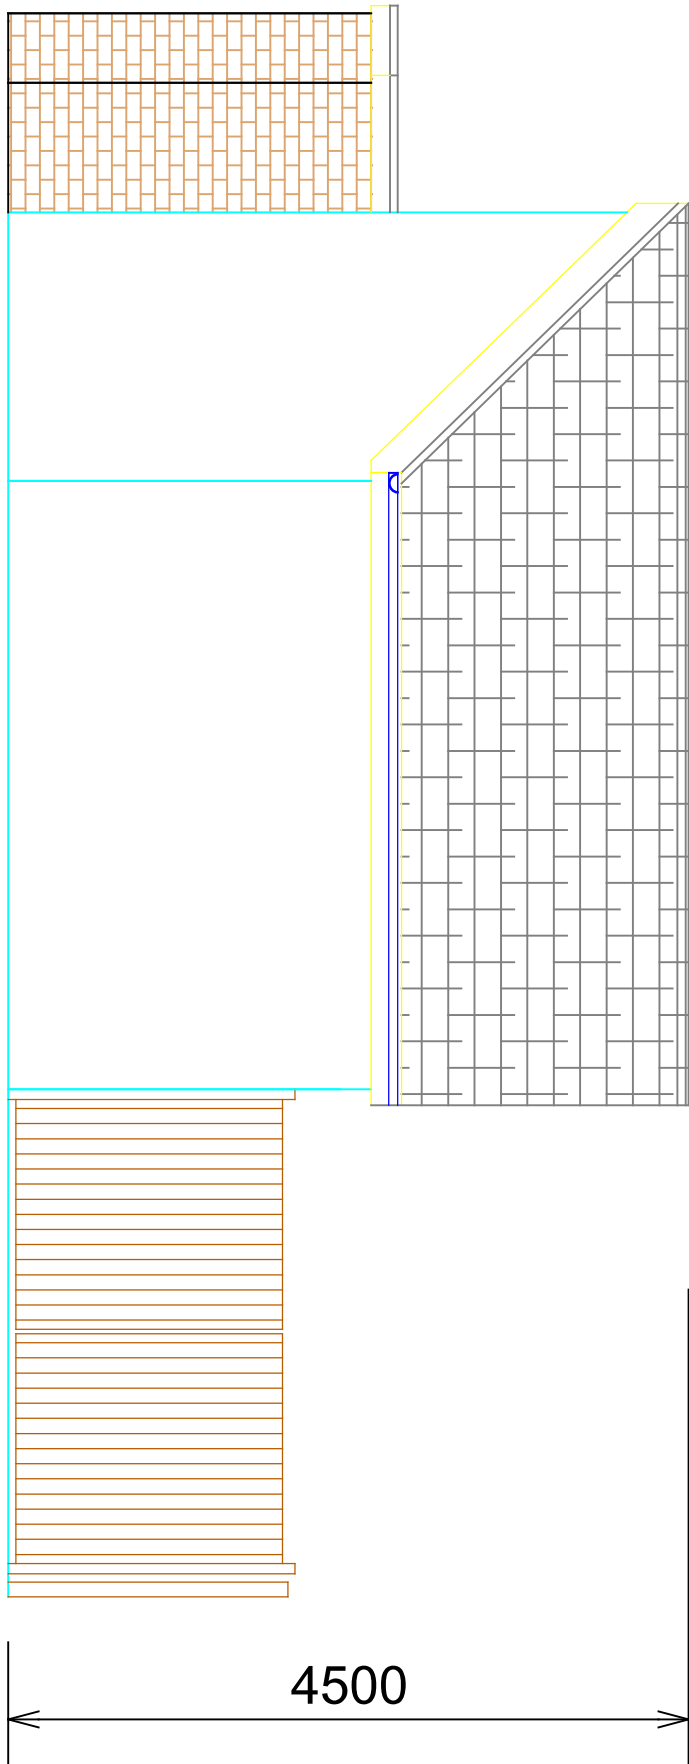


R/H side elevation - Unaltered
(Alans Way)

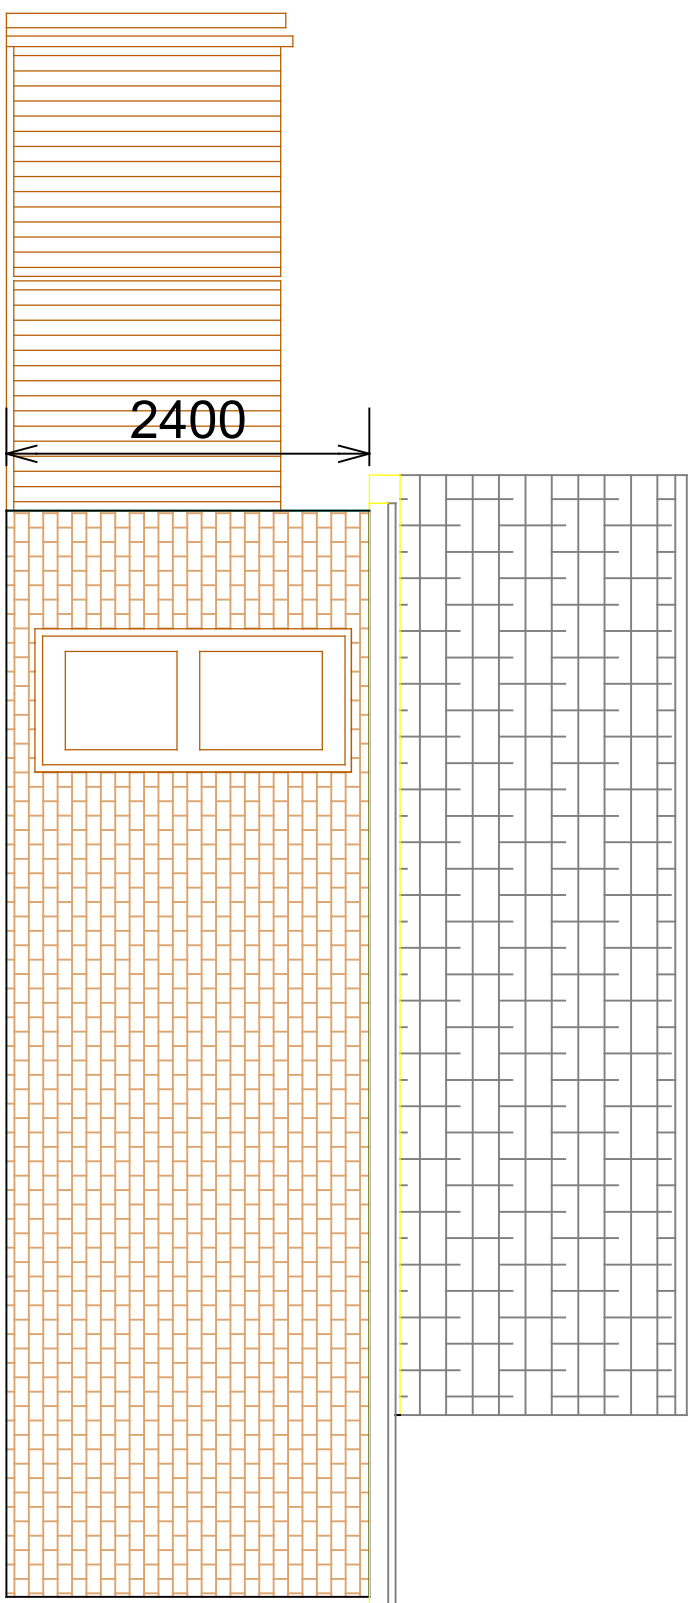


L/H side elevation
as proposed

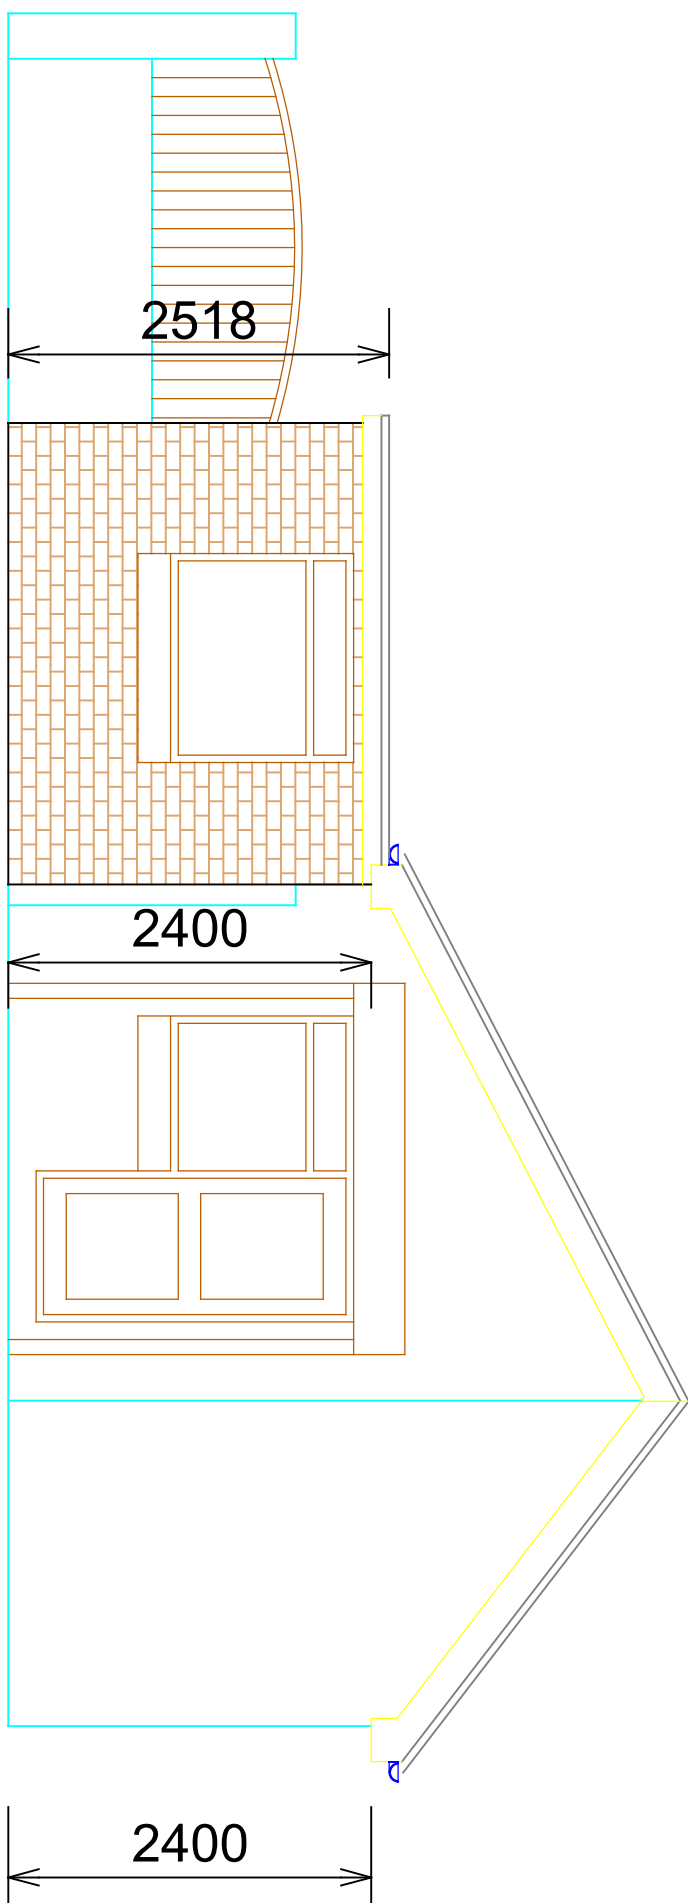

Front elevation as proposed
(Stretford Close)

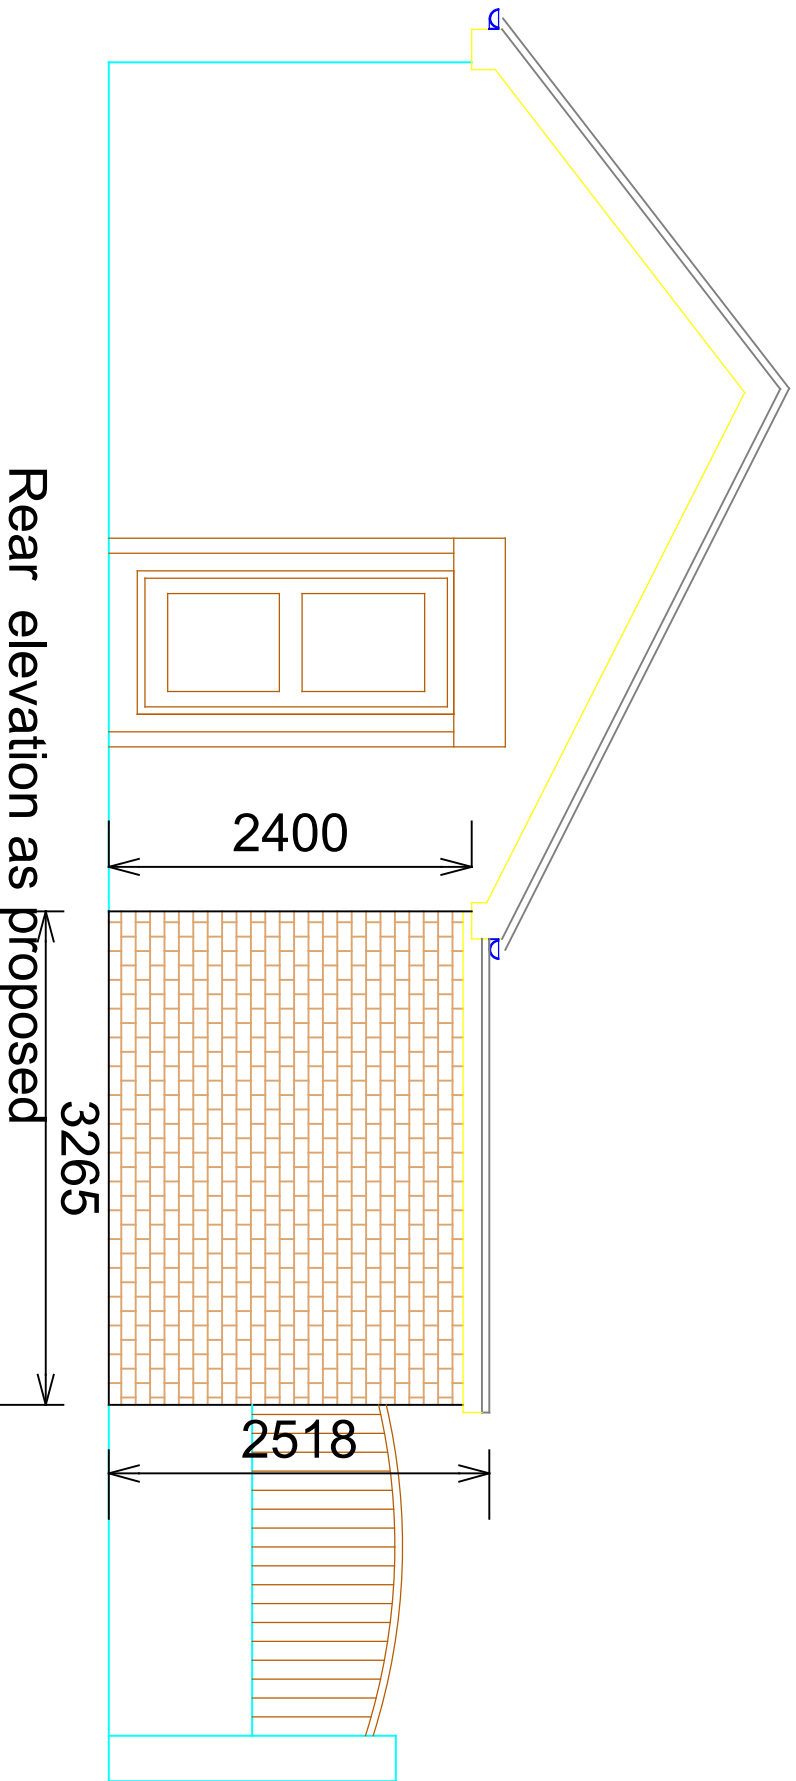

Rear elevation as proposed

 

Rev Description Date

Project
STRETTFORD NEWS, 1 STRETTFORD CLOSE,
KIRKBY. L33 1WE

Client

MR NUWAN DISSANAYAKE

Contract No	Dwg. No.	Revision	Scale	1:50 & 1:100	@ A1
3			By MCC	Date	
			Chkd	AUGUST 2024	

Drawing Title
EXISTING AND PROPOSED PLANS

MAT DESIGN LIMITED
Town Planning & Building Control
Consultants

17 BROOKSIDE AVE
ECCLESTON
ST. HELENS
WA10 4RN
Telephone: 07850203448
E-mail: mikedata@bheyond.co.uk