




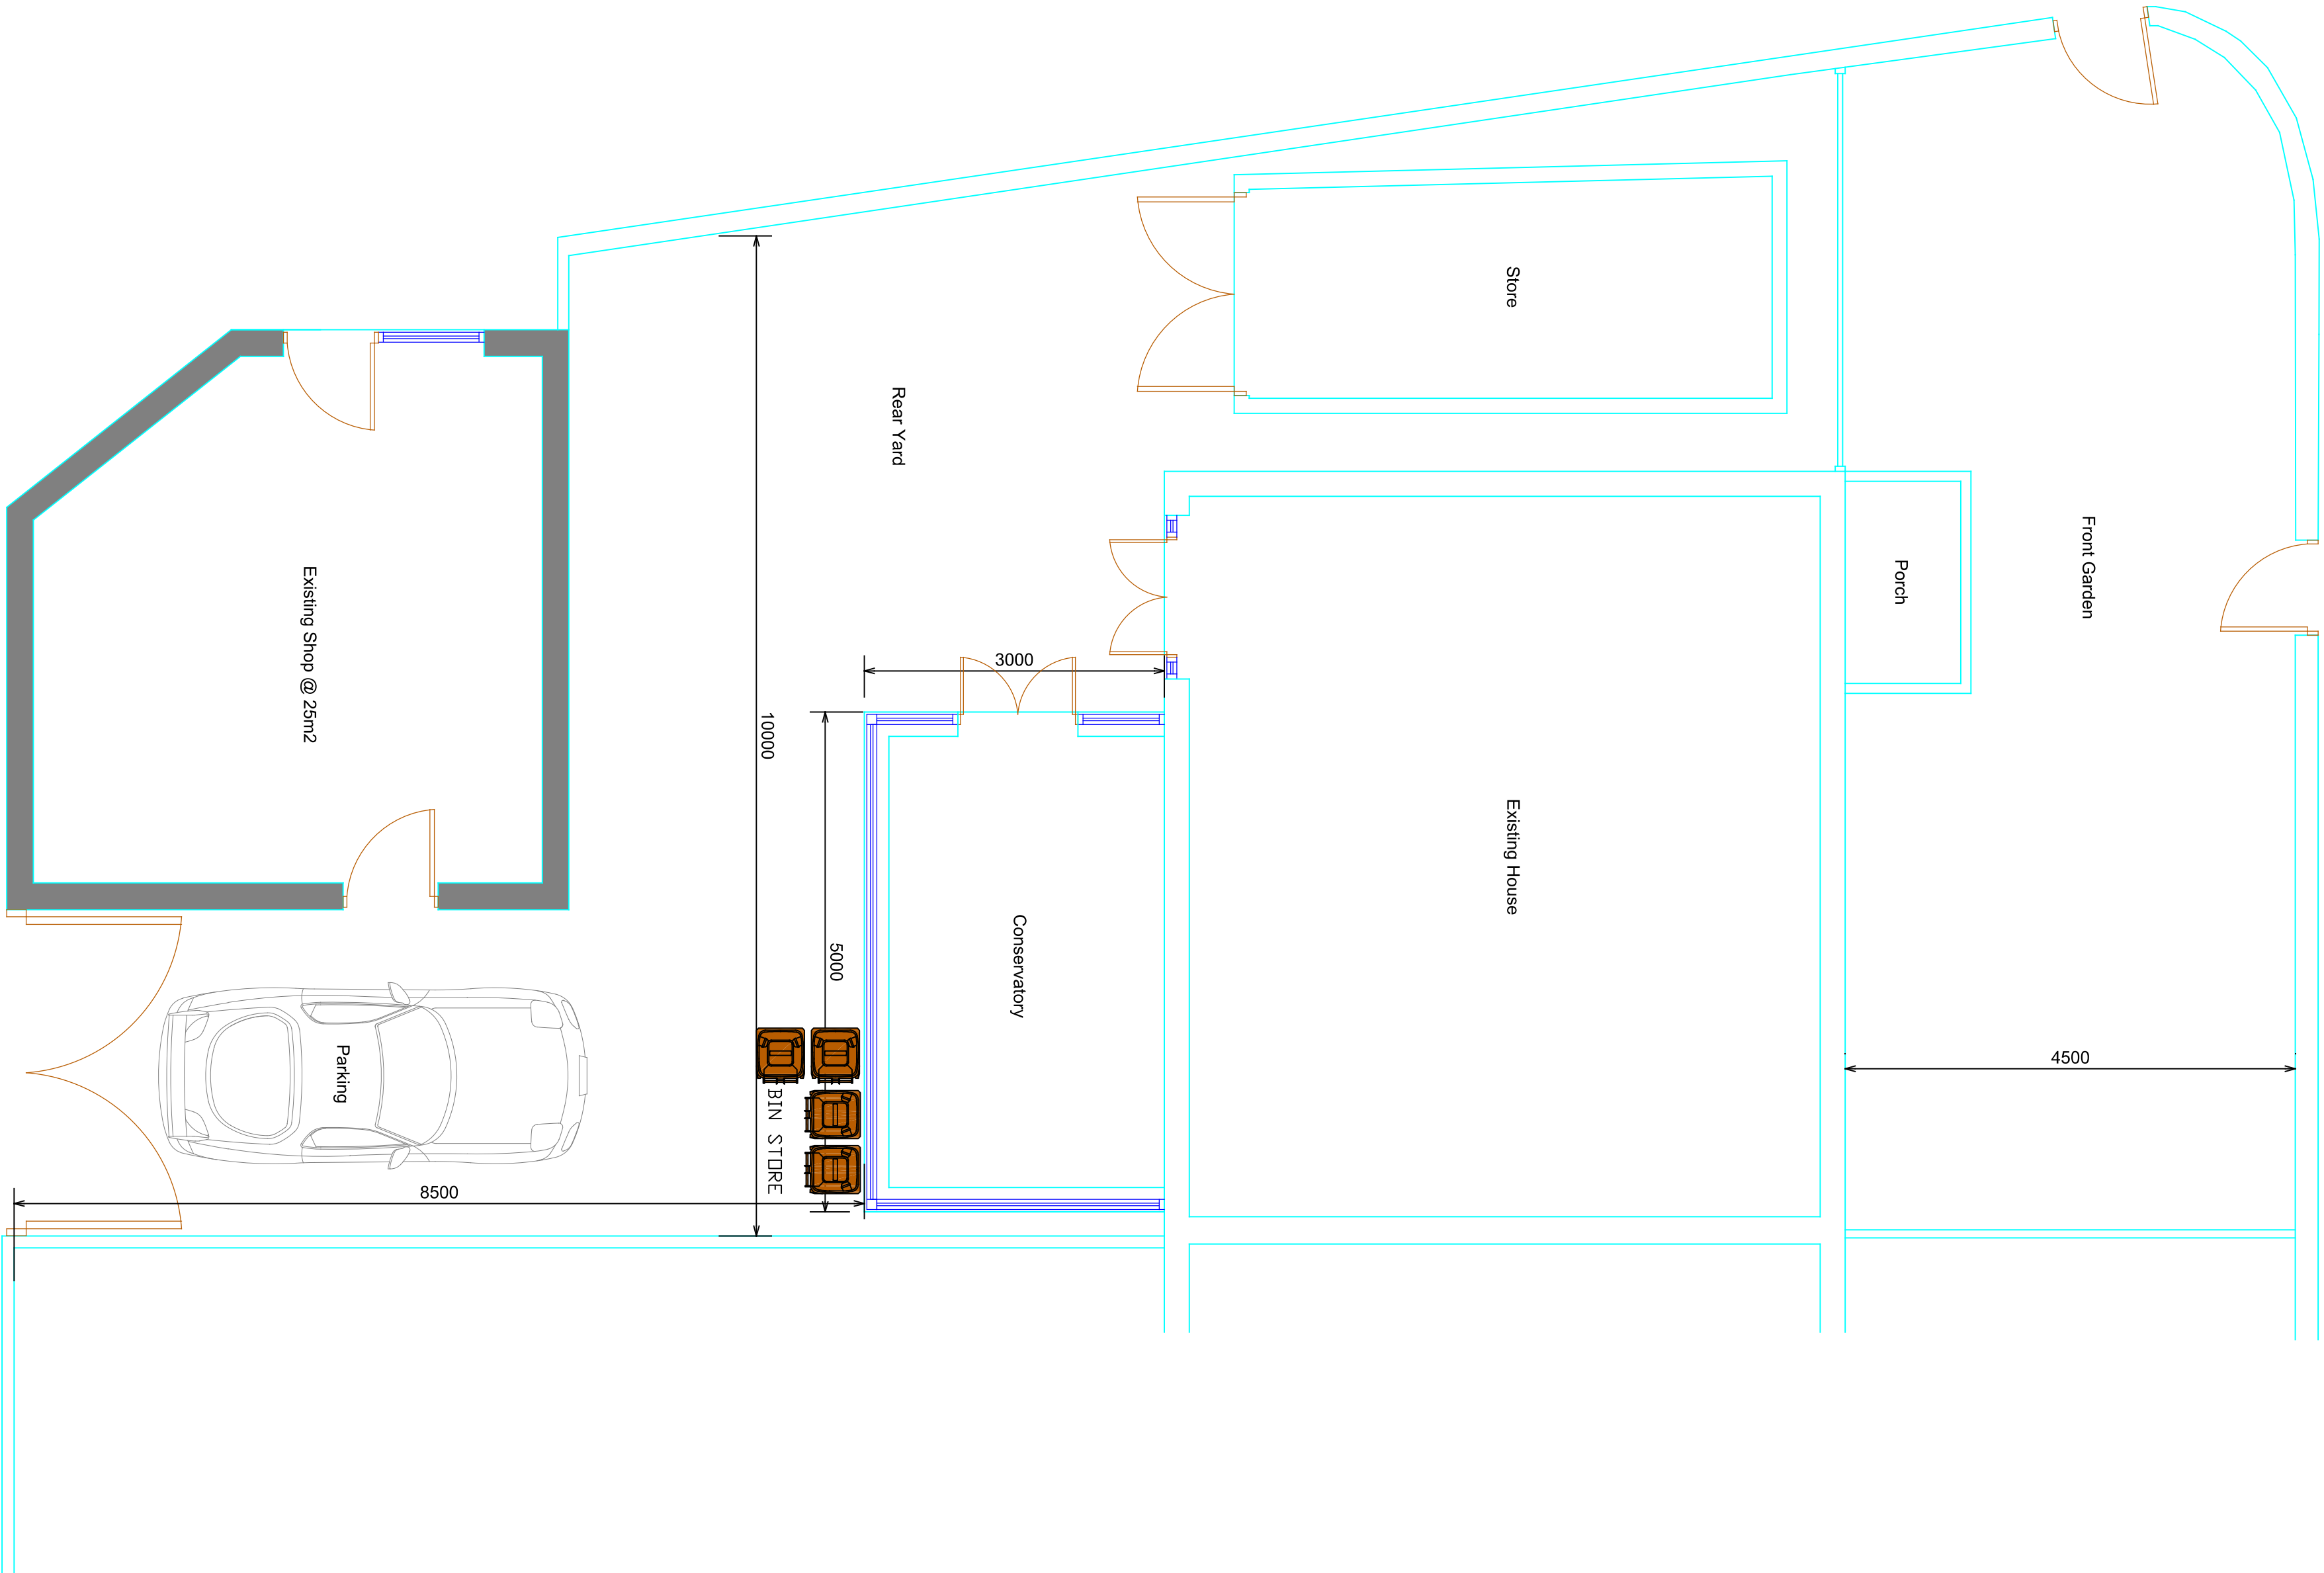

SITE PLAN
AS EXISTING

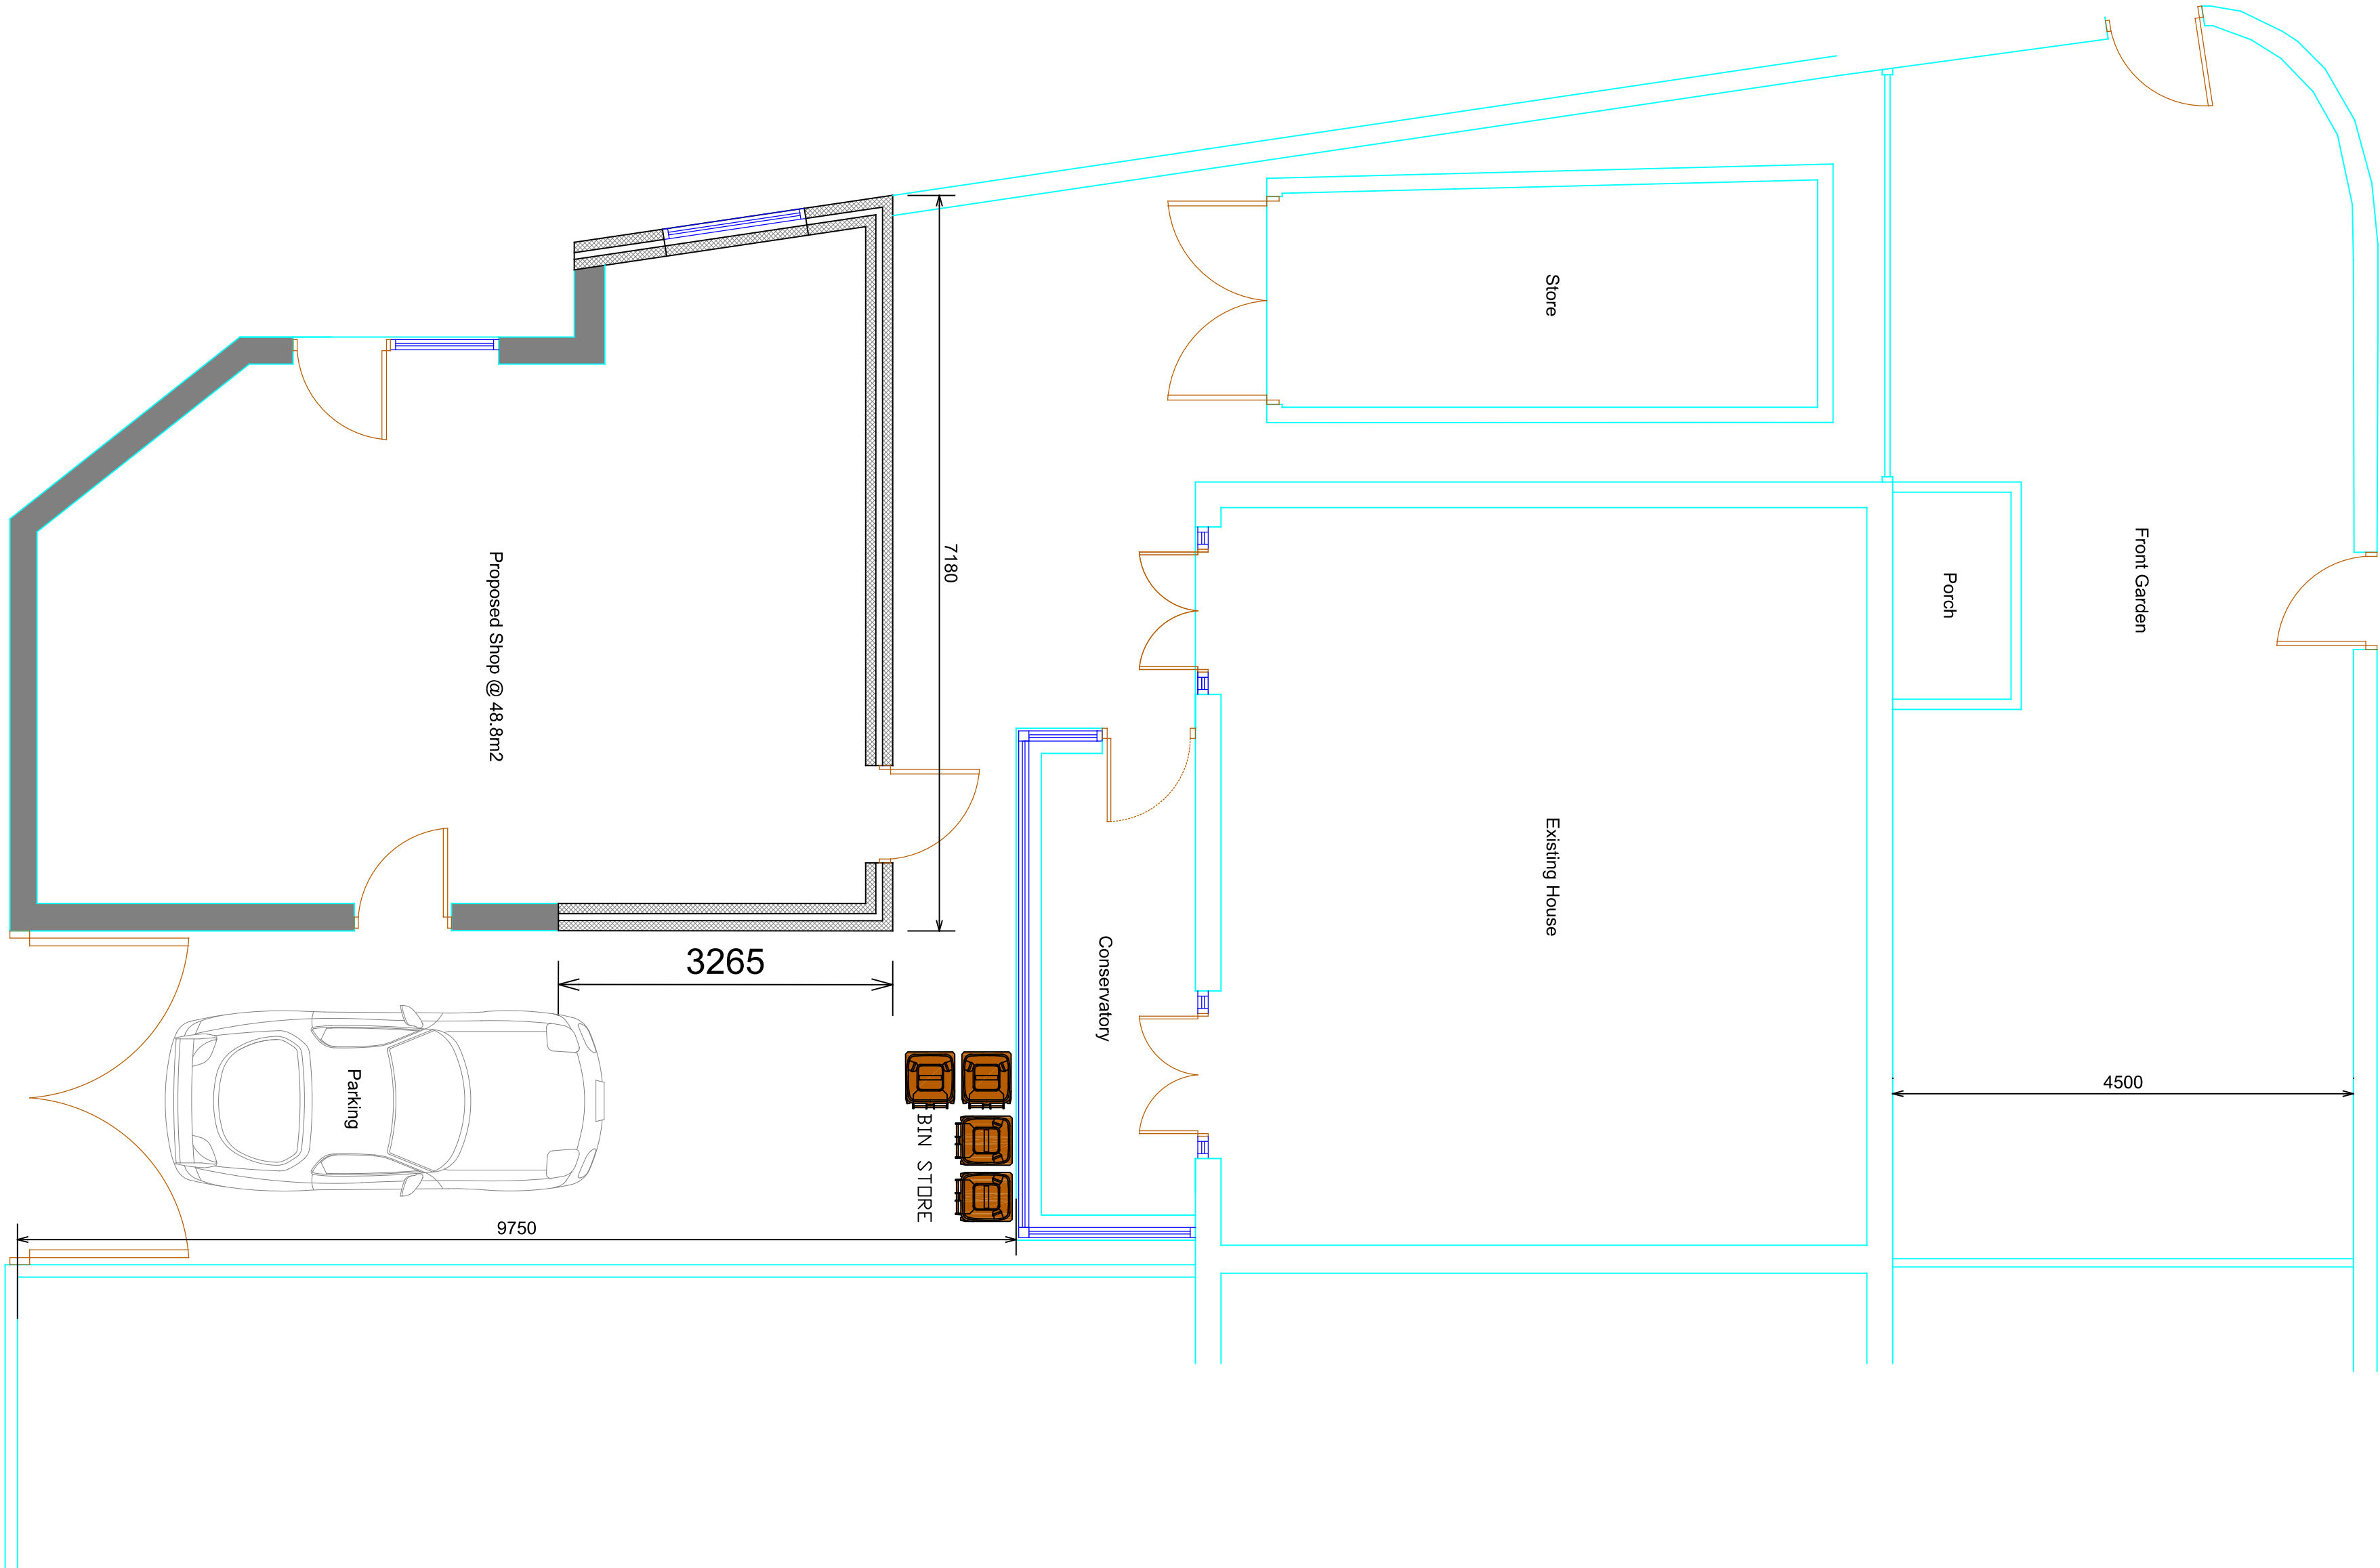

SITE PLAN
AS PROPOSED - DRAFT

 

Rev	Description	Date
1	Project	2024
2	Project	2024

Client

MR NUWAN DISSANAYAKE

Contract No.	Dwg. No.	Revision	Scale	1:50 & 1:100	@ A1
2					

Drawing Title	By	MCC	Date
EXISTING SITE AND PROPOSED SITE PLANS			AUGUST 2024

EXISTING SITE AND PROPOSED SITE PLANS

MAT DESIGN LIMITED
Town Planning & Building Control
Consultants
17 BROOKSIDE AVE
ECCLESTON
ST. HELENS
WA10 4RN
Telephone: 07850203448
E-mail: mikedata@bhgyonder.co.uk