




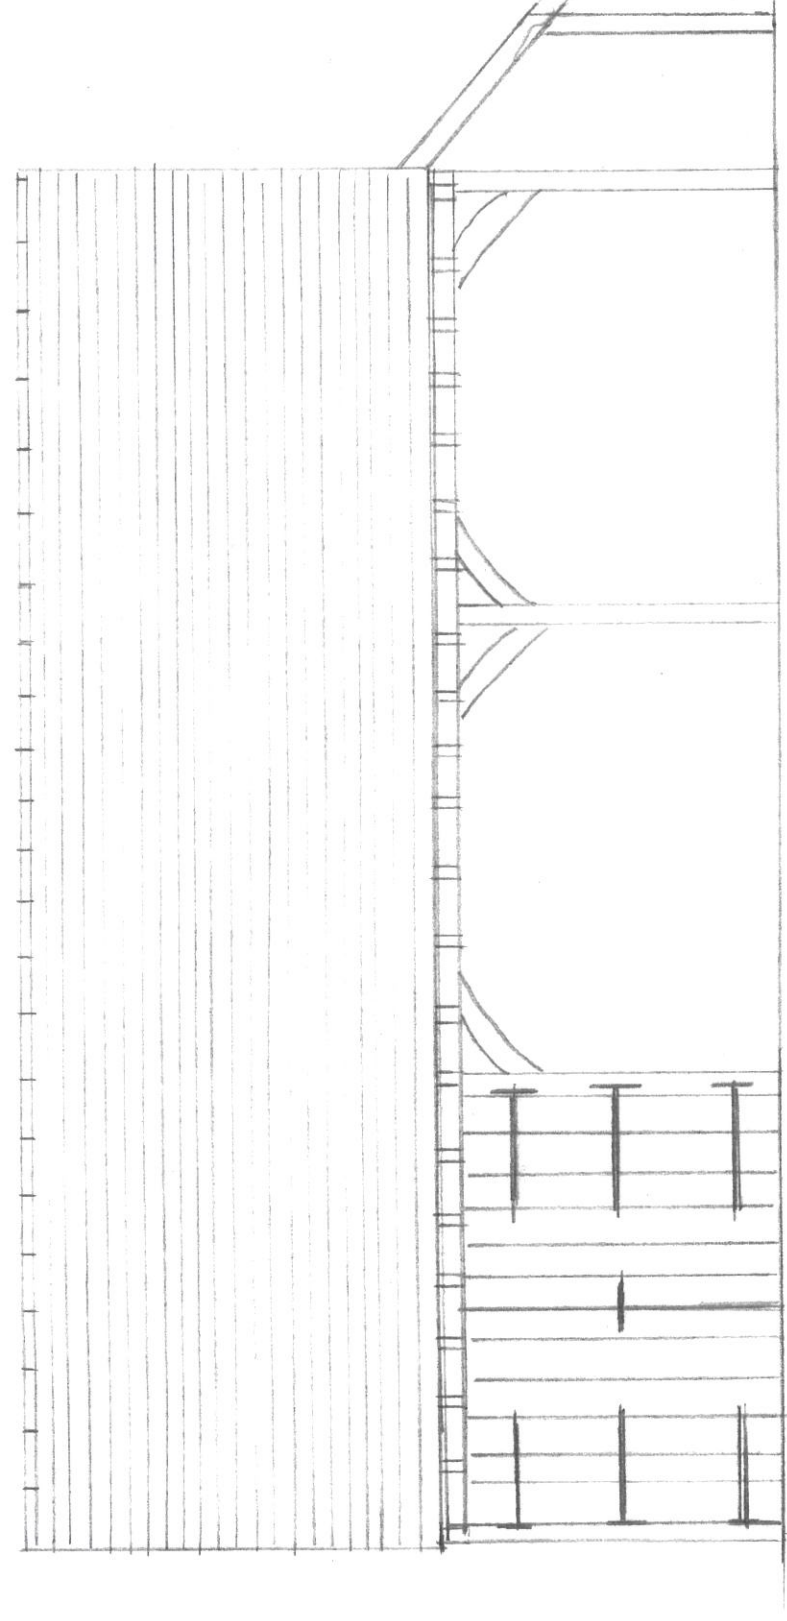

FRONT ELEVATION

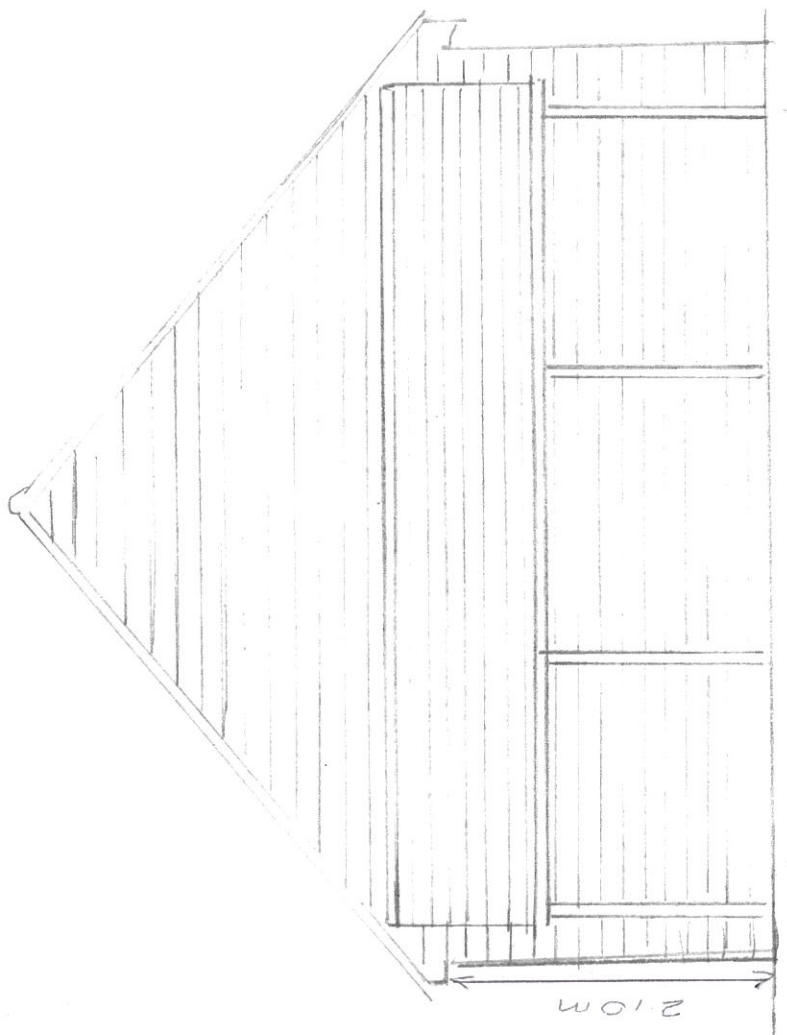


RIGHT HAND GABLE ELEVATION

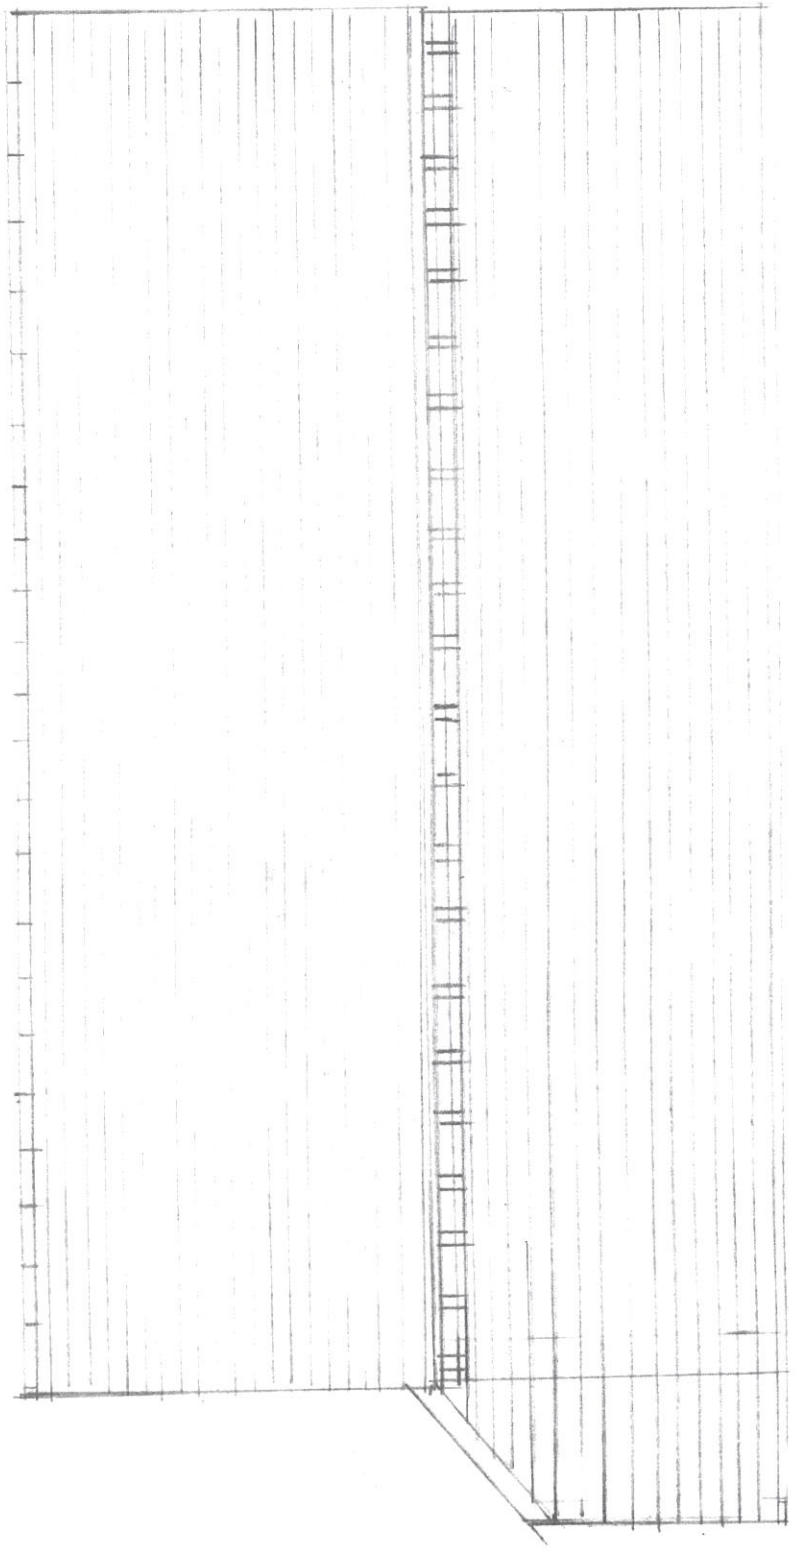

10.05m
REAR ELEVATION

DOUBLE BAY CAR PORT, SECURE STORE & LOG/BIN STORE

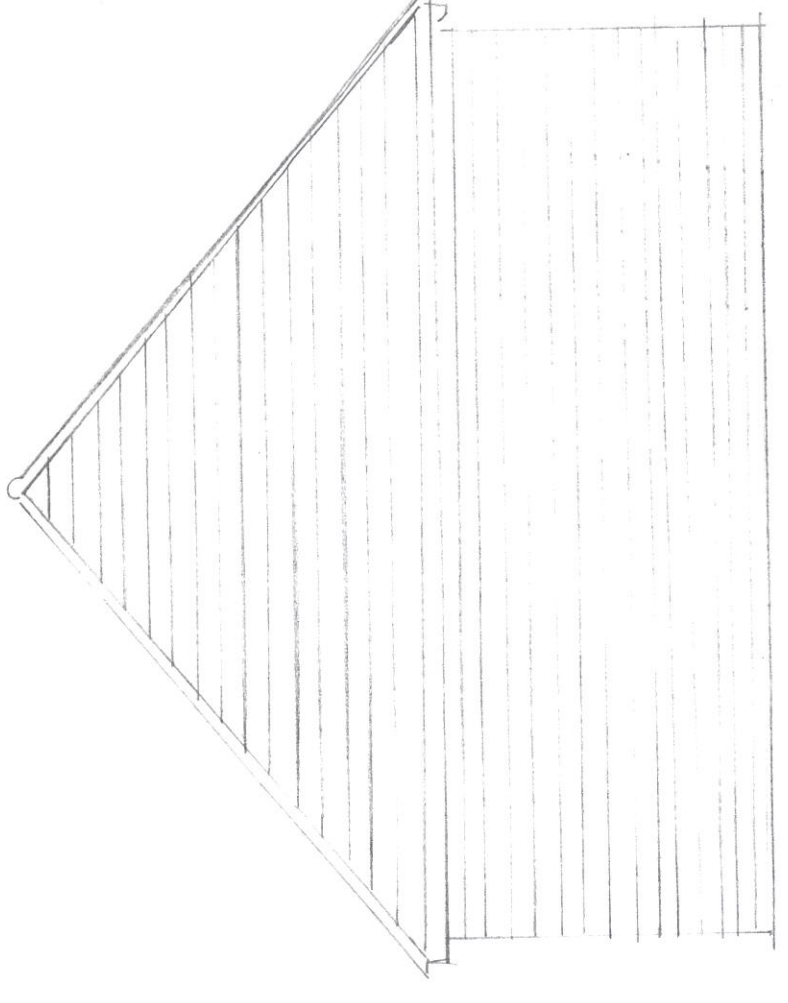

6.00m
LEFT HAND GABLE ELEVATION

6.03m

SCALE 1:50 @ A3

