




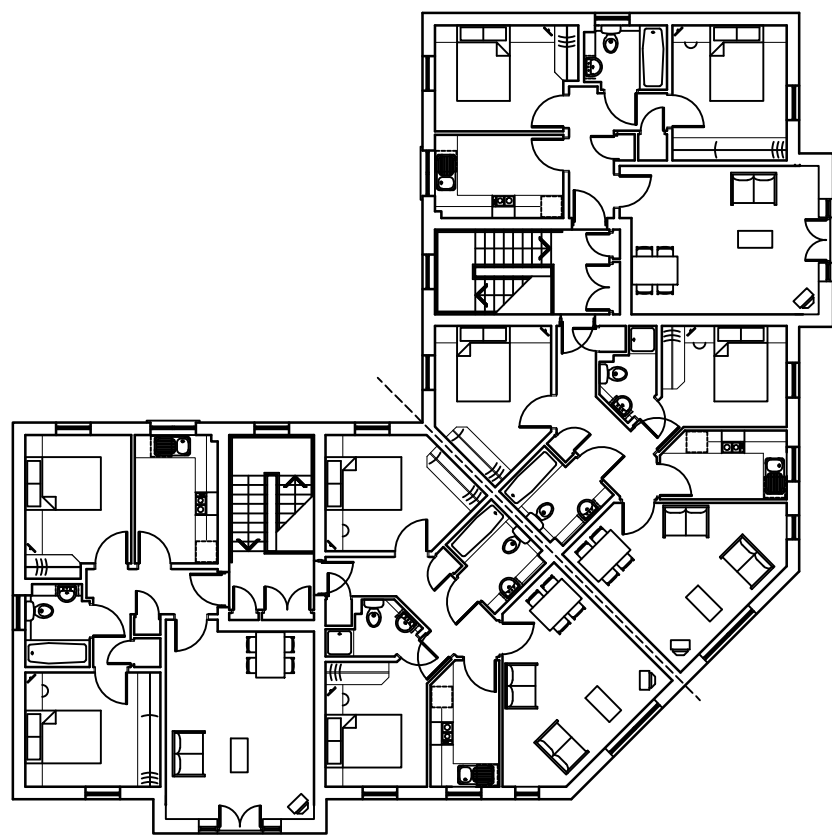


Second Floor Plan

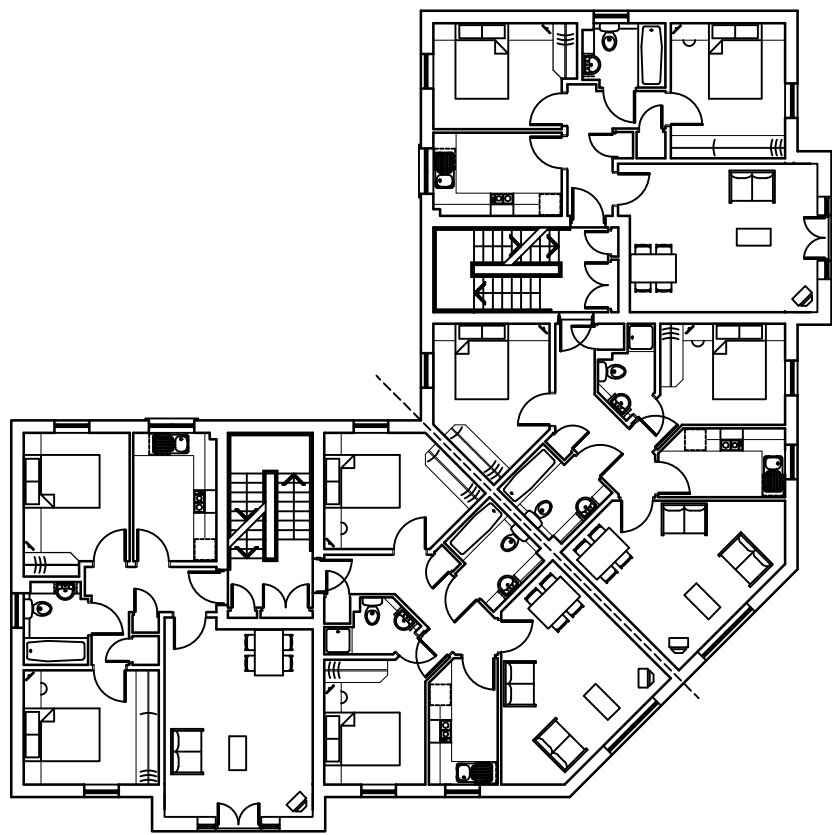

First Floor Plan

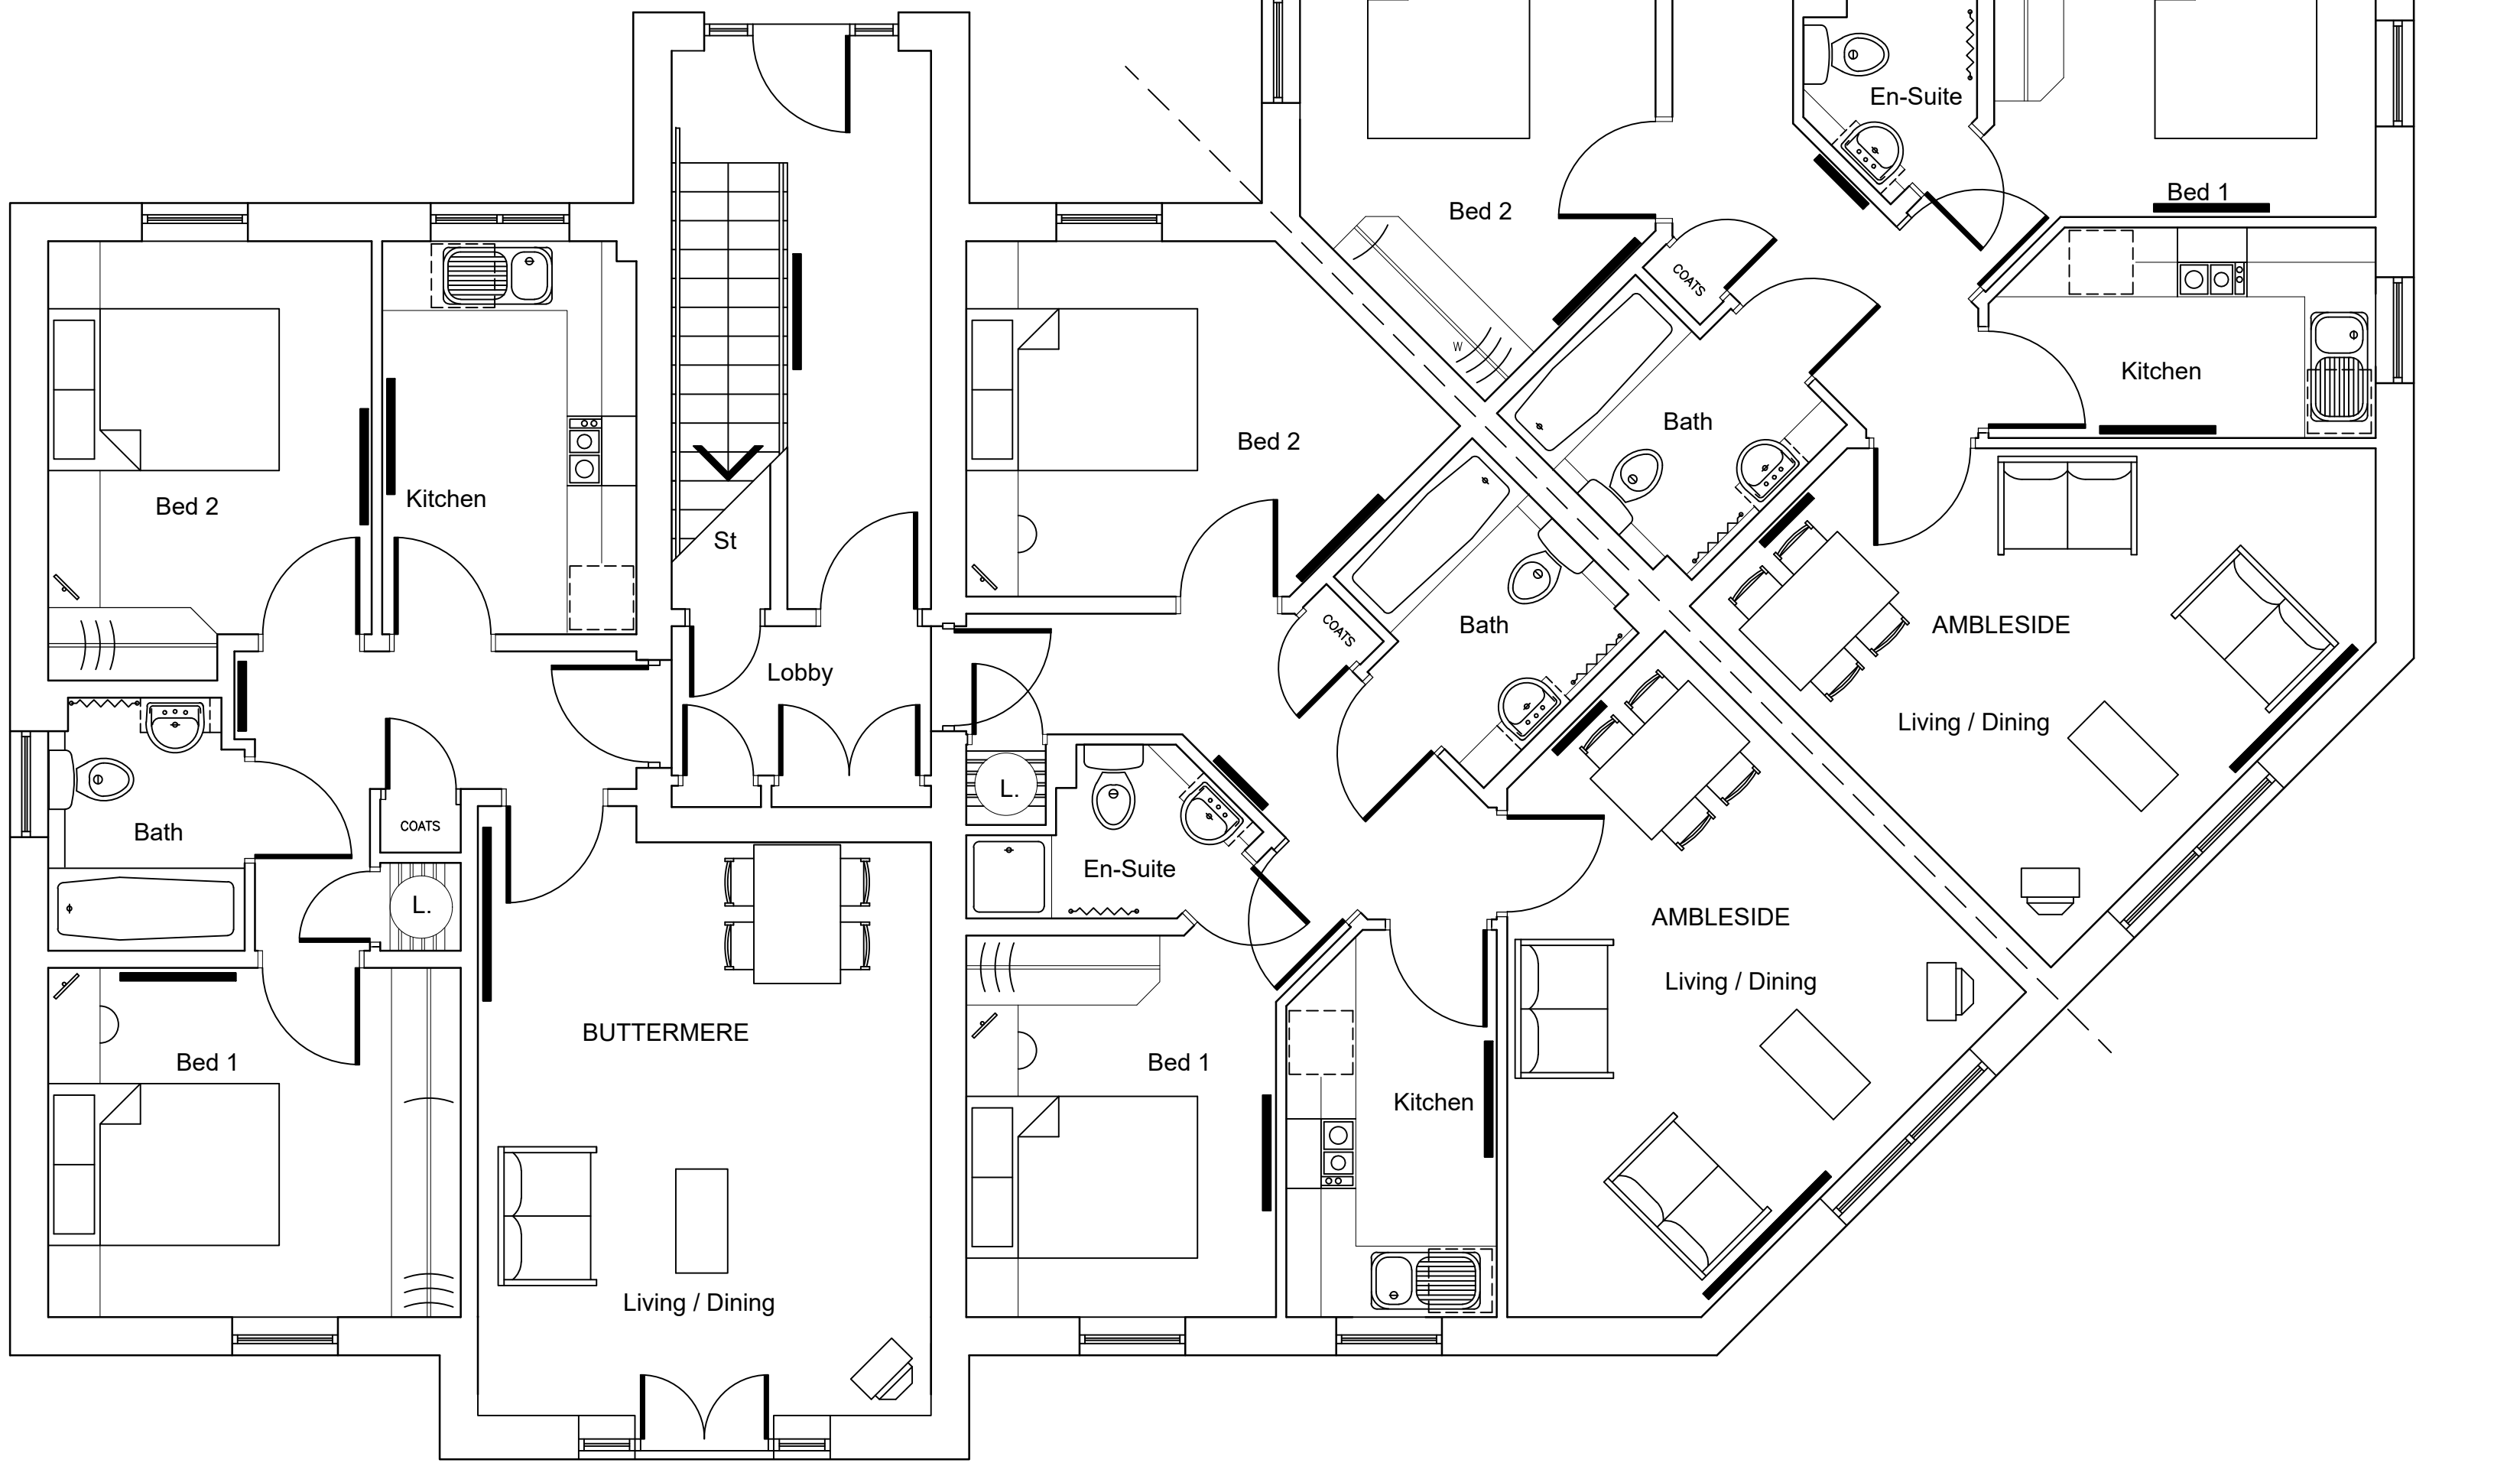

Ground Floor Plan

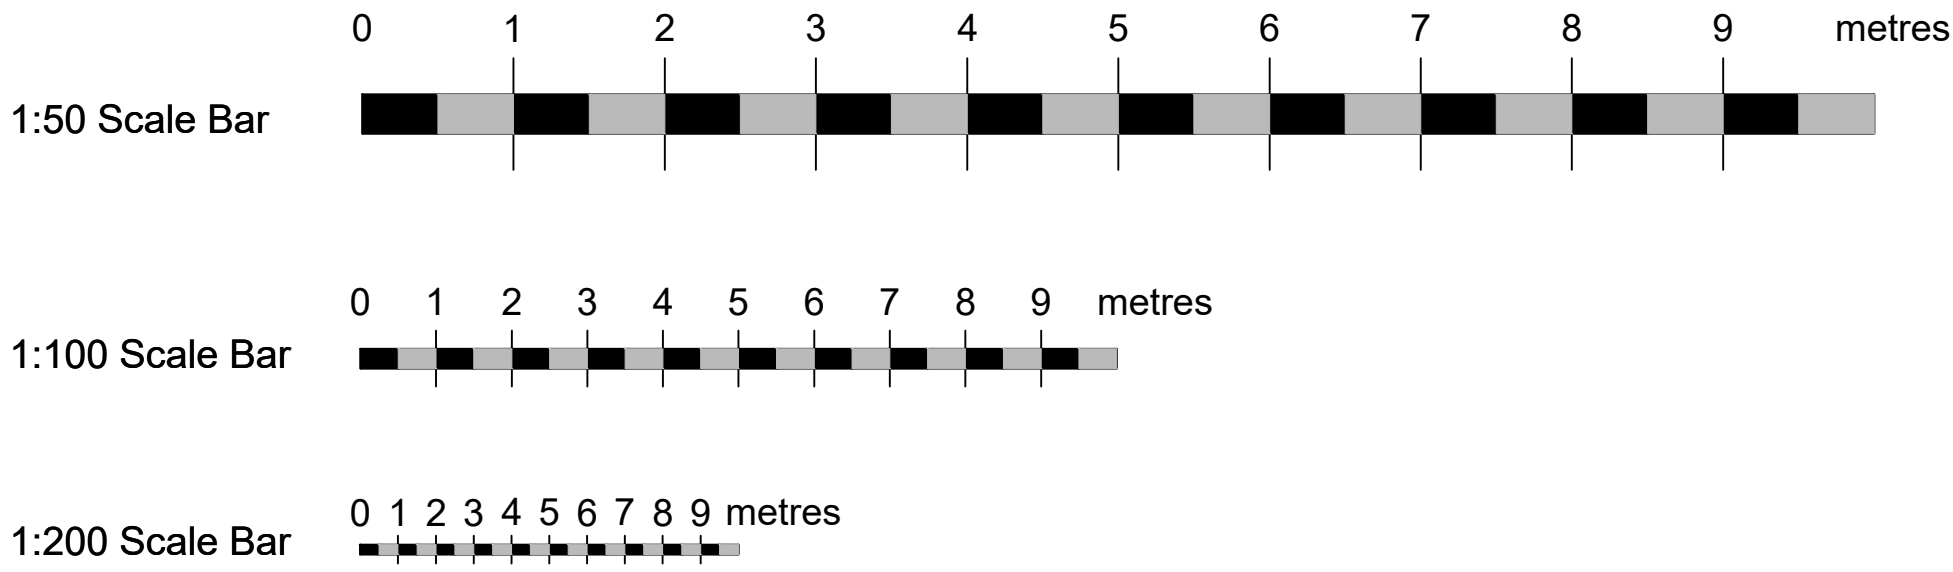

Front Elevation 1



Rear Elevation 1



Front Elevation 2



Rear Elevation 2

WARNING TO HOUSE PURCHASERS
Buyers are warned that this is a working drawing and the contents of this drawing may be subject to change during the progress of the build process. The layout, form, content and dimensions specified are included for general guidance only. The finishes or features shown may alter in respect of individual properties. Whilst we make every effort to ensure our drawings are up to date there may from time to time be an unavoidable discrepancy between these drawings and the actual property. Purchasers are advised to check with the Sales Advisor whether any alterations have been made to this drawing. The contents of this drawing do not constitute a contract, part of any contract or warranty unless specifically incorporated into any contract. They should not be relied upon for the purposes of entering into a contract to purchase any property.

B: Elevations revised following LA 25.11.24 comments.

A: Elevations revised following LA 04.10.24 comments.

Rev: Description: Date:

PLANNING

Sales Name: **AMBLESIDE/BUTTERMERE**

House Type Code: **N/A**

Spec: **TBC** Drawing No: **AB/01** Date: **11/24**

Drawn: **MDT** Checked: **MDT** Scale: **VARIES**