




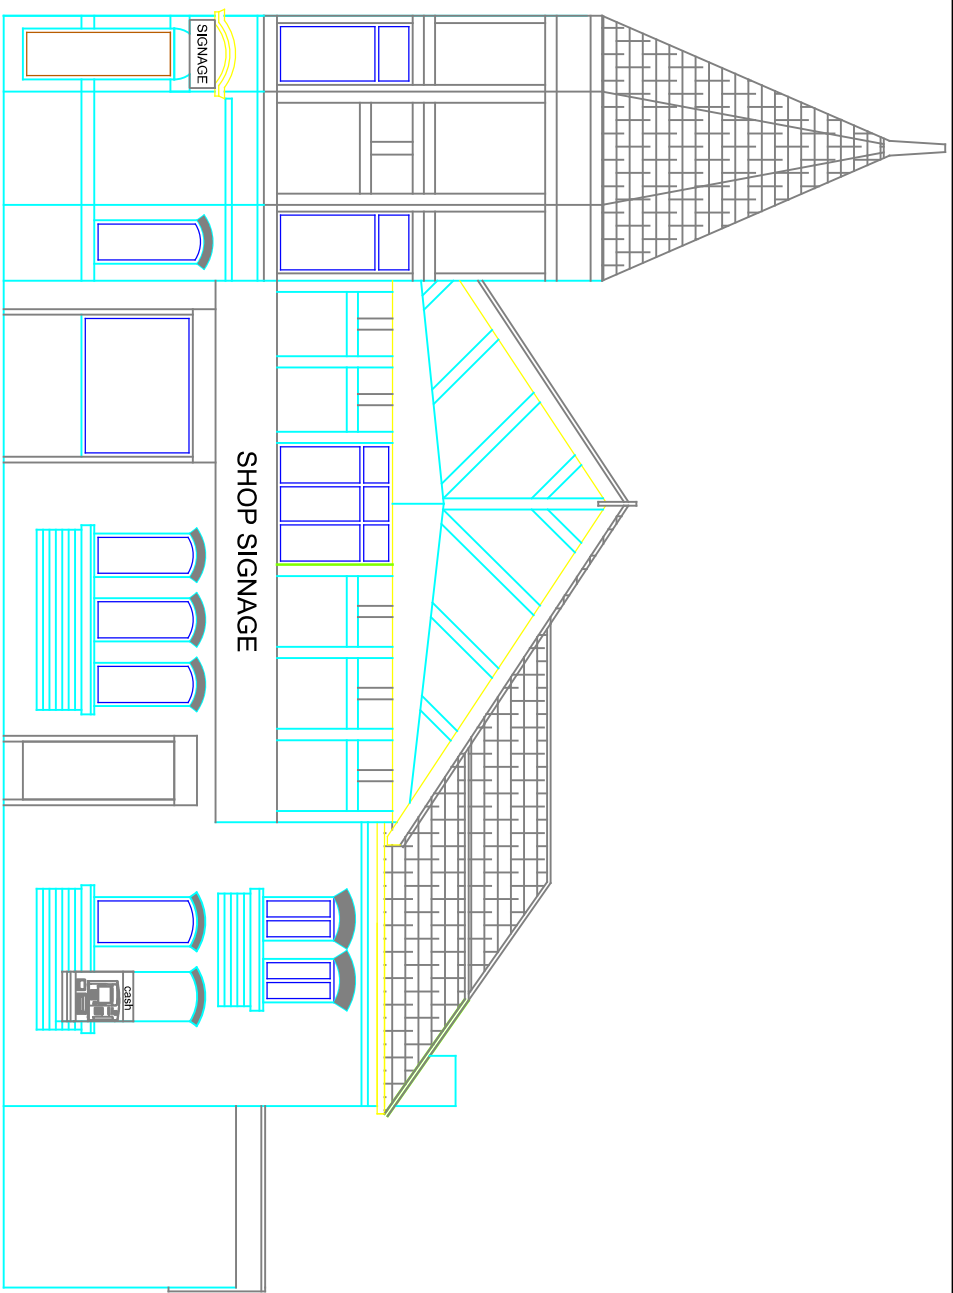


R/H Side Elevation
As Existing

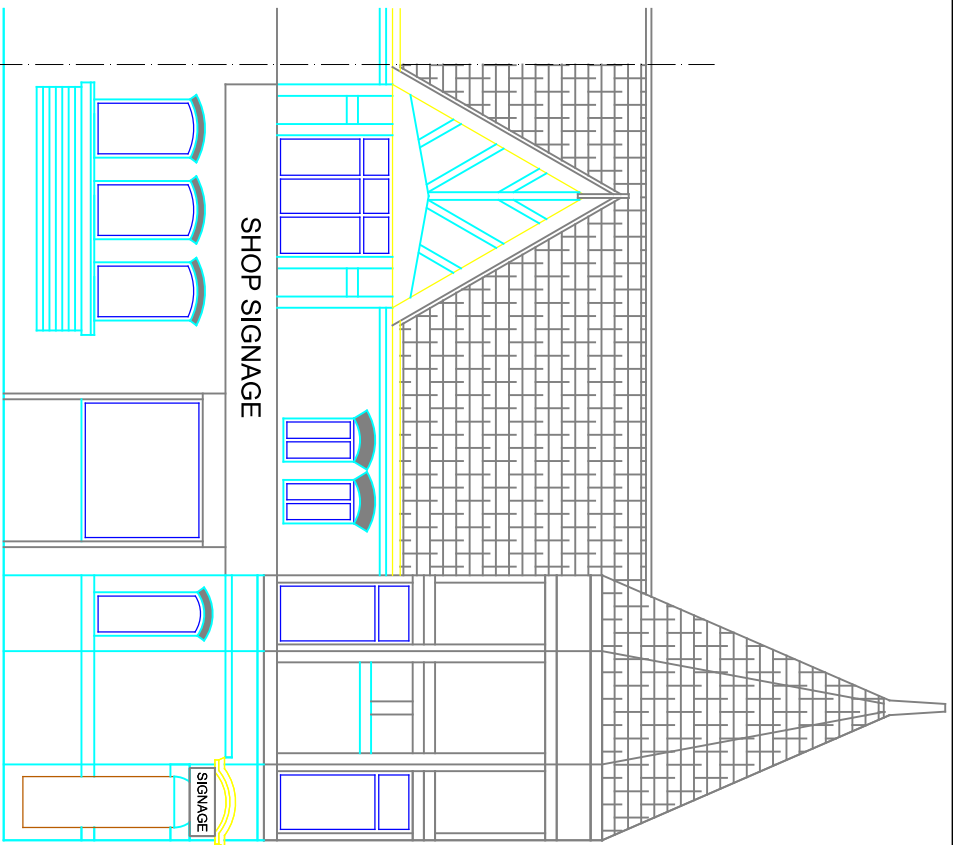


Front Elevation
As Existing

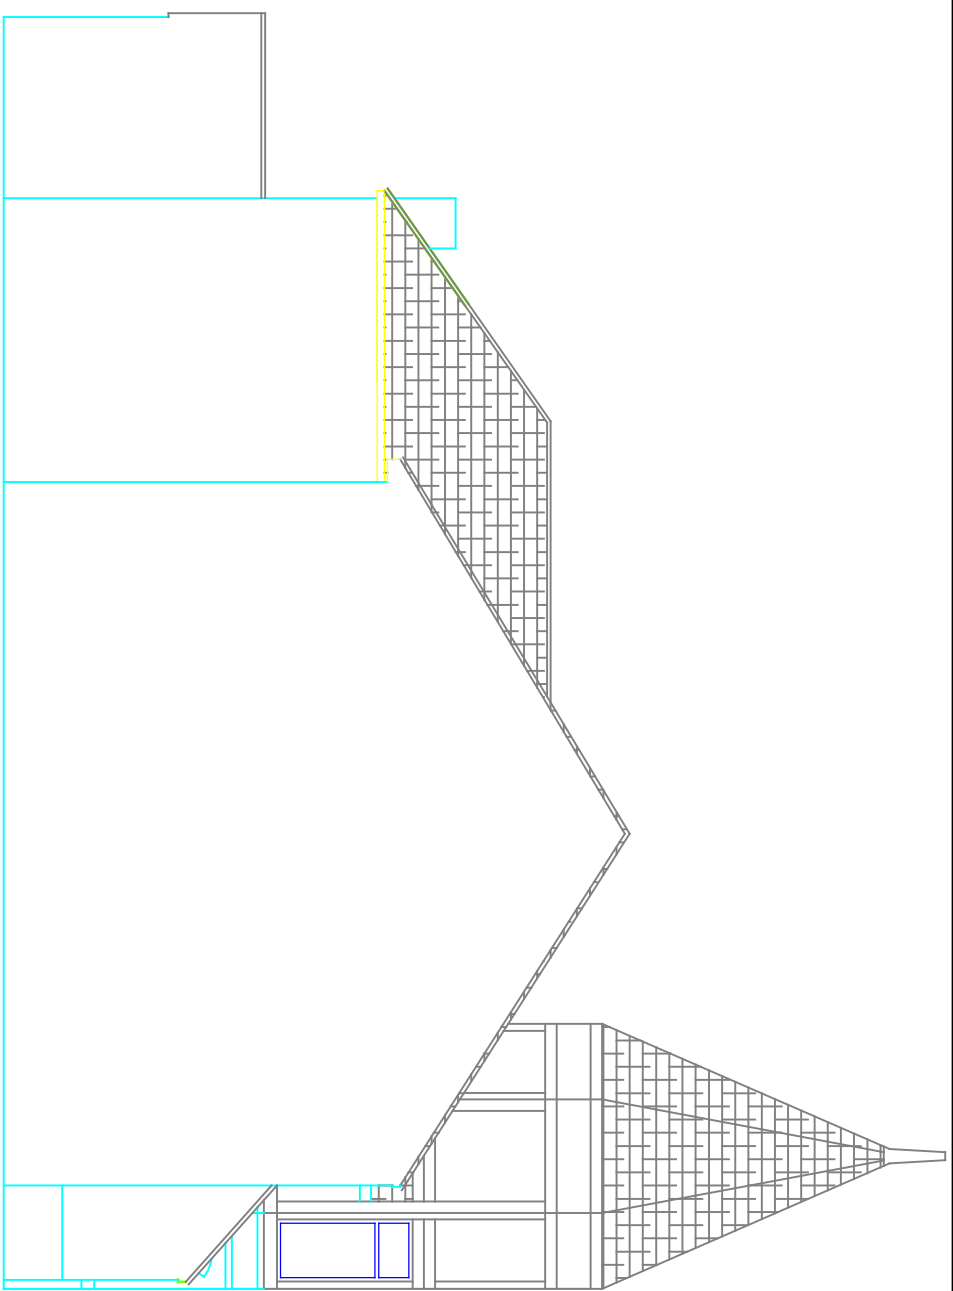


L/H Side Elevation Section
As Existing

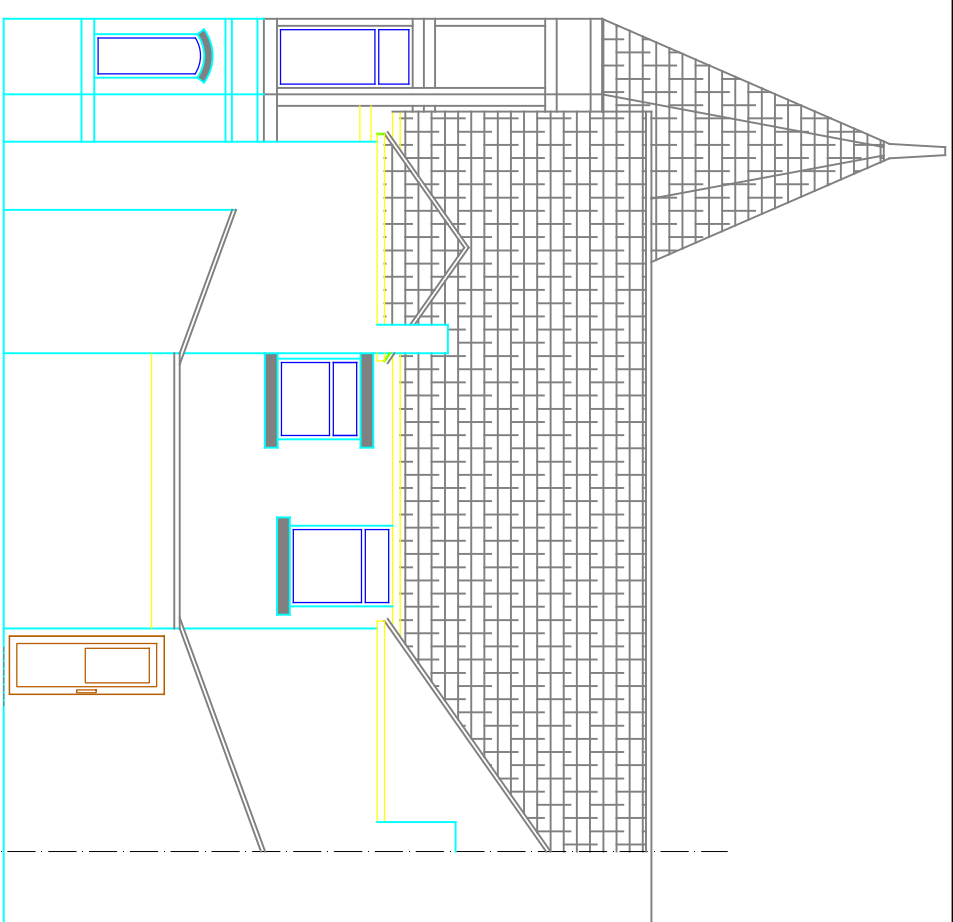


Rear Elevation
As Existing

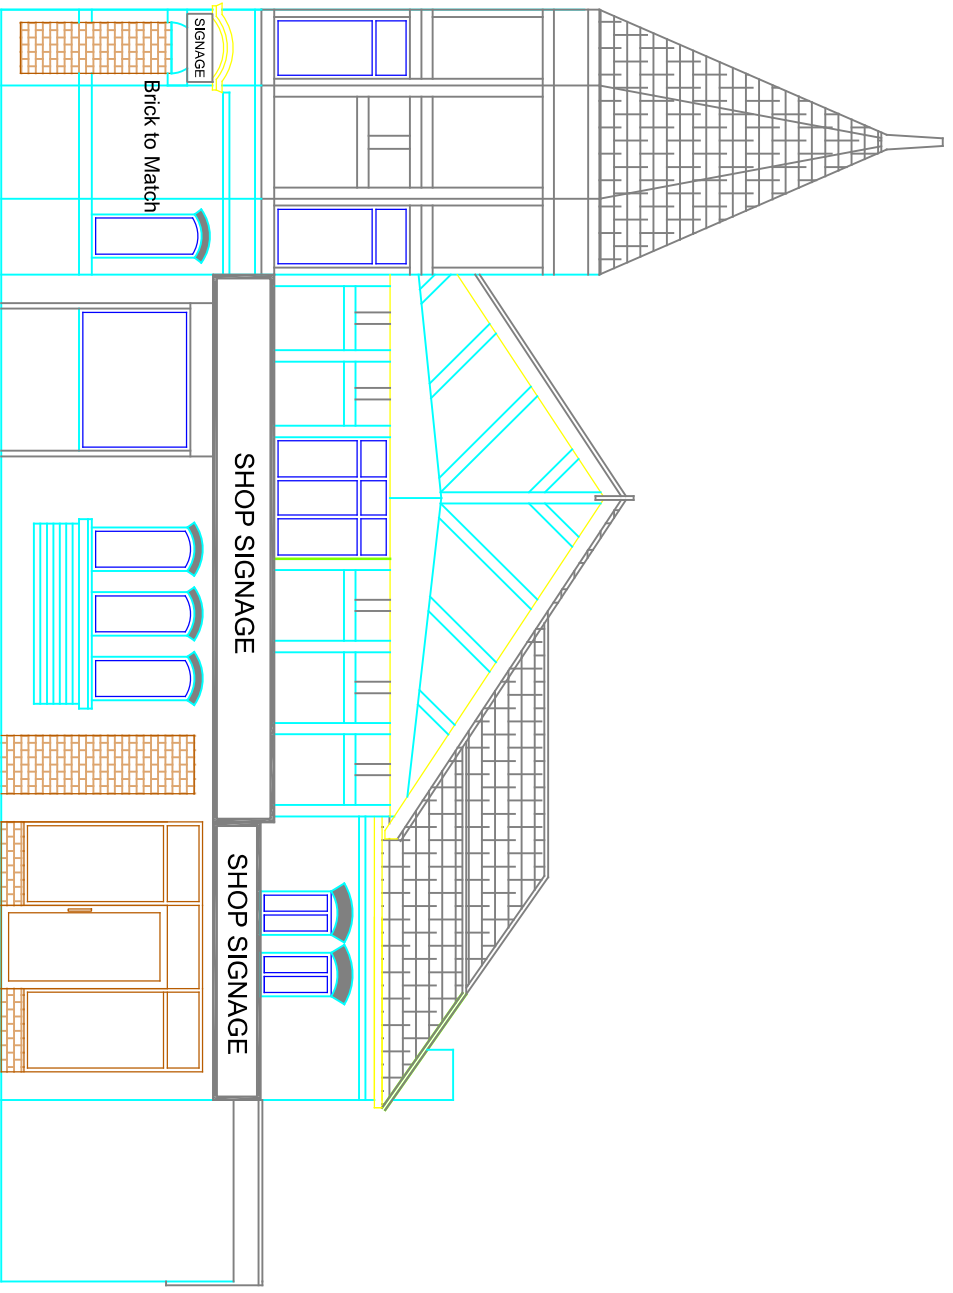


R/H Side Elevation
As Proposed

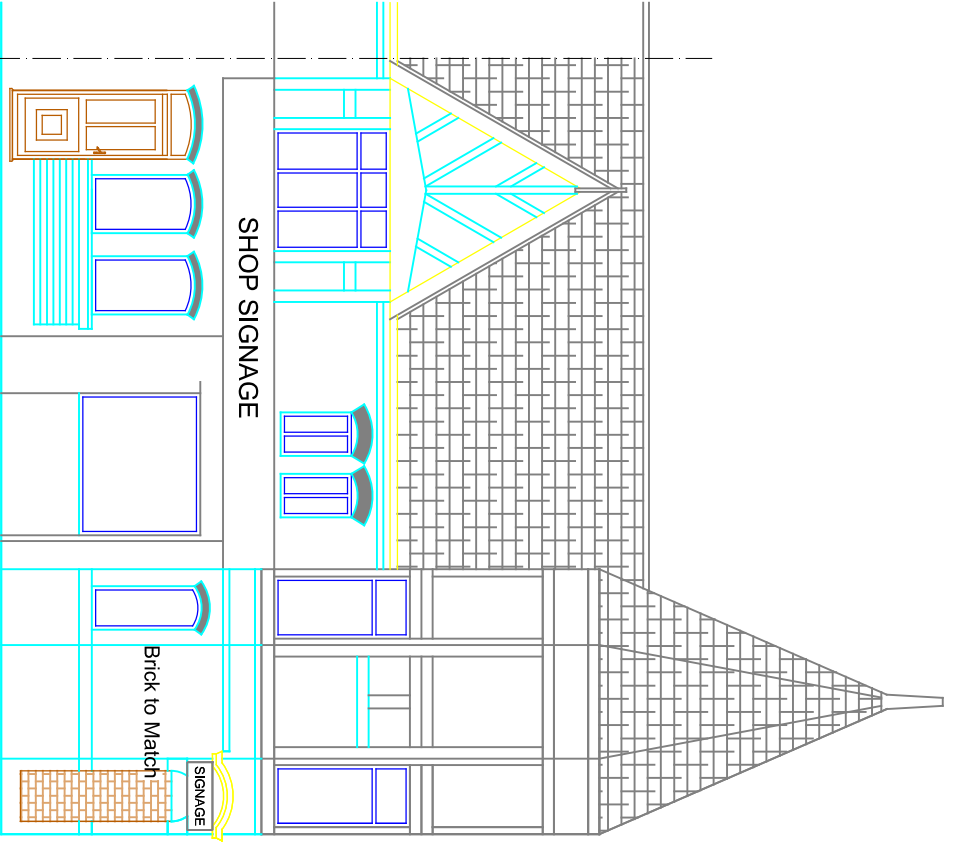





Front Elevation
As Proposed

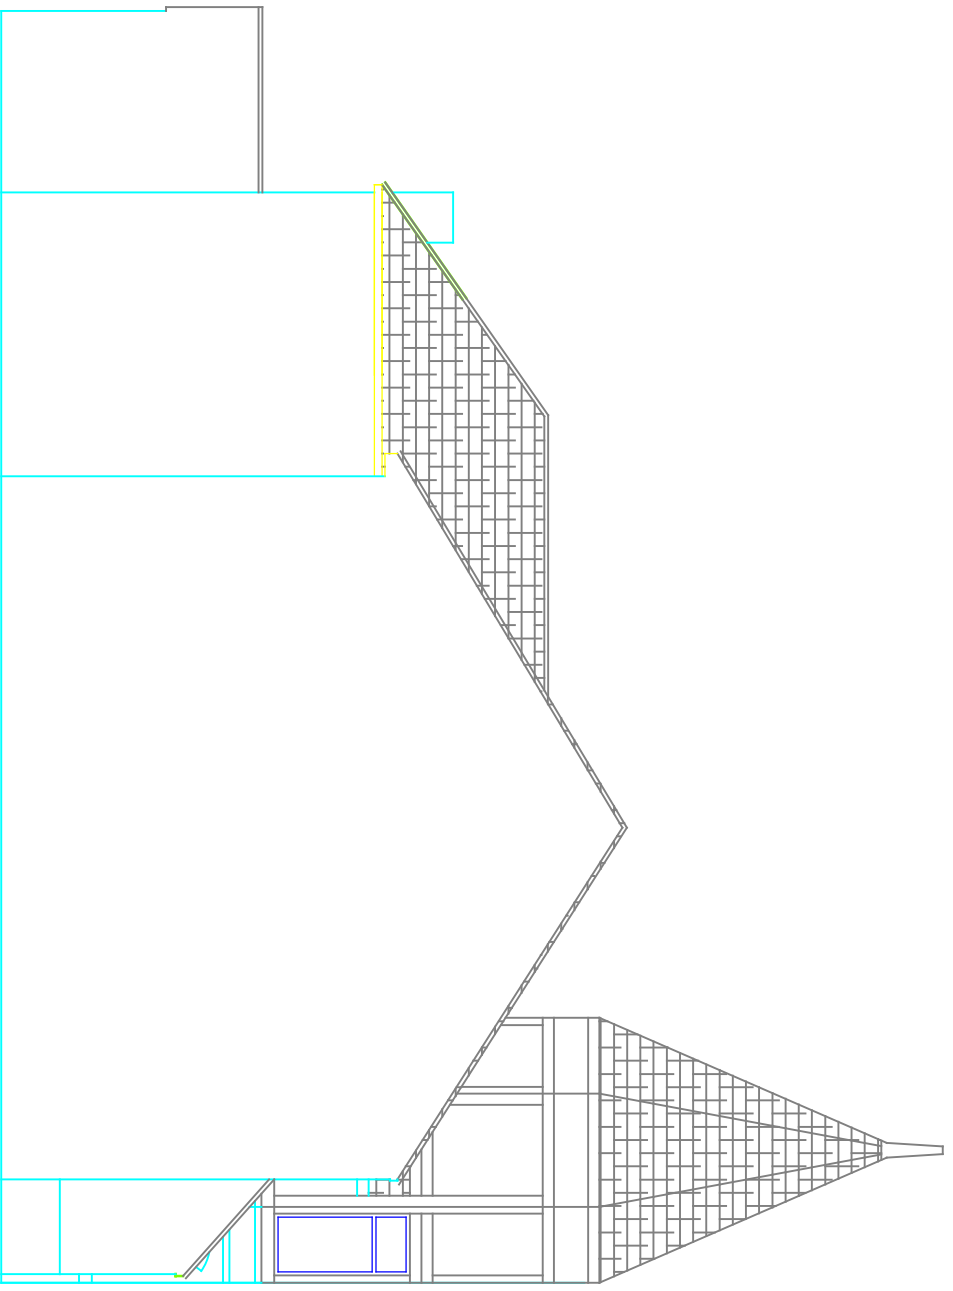


L/H Side Elevation Section
- Unaltered

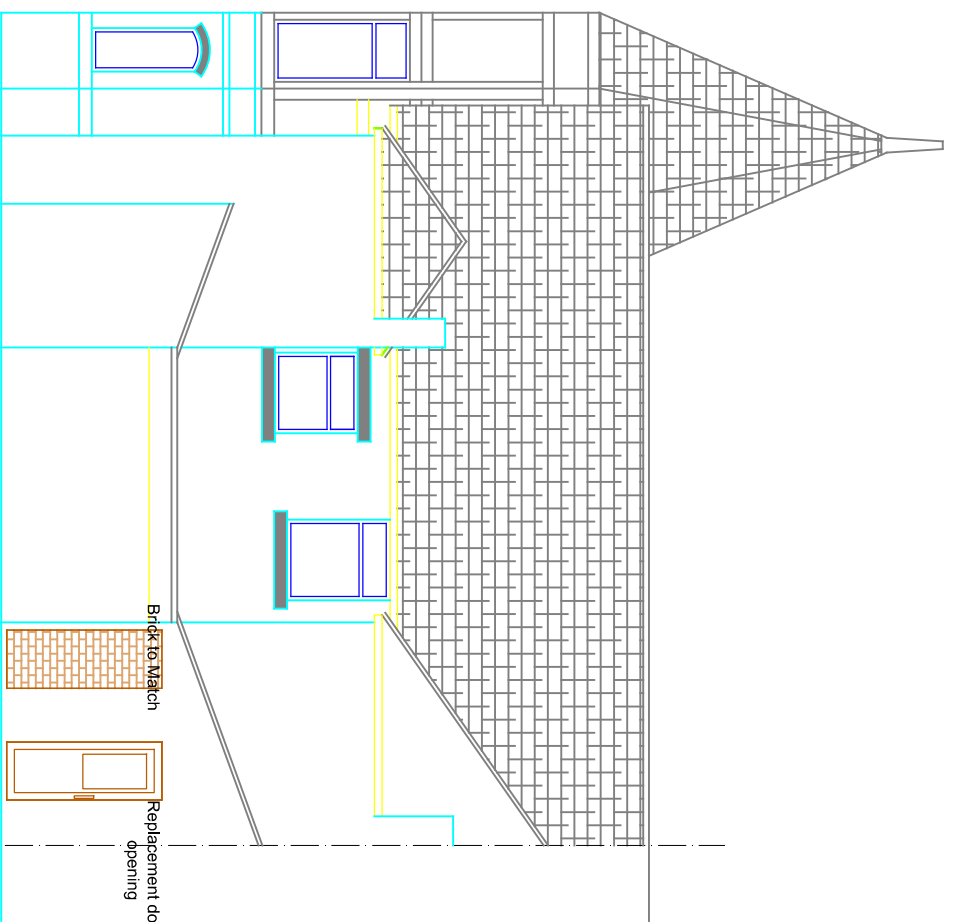

Rear Elevation
As Proposed

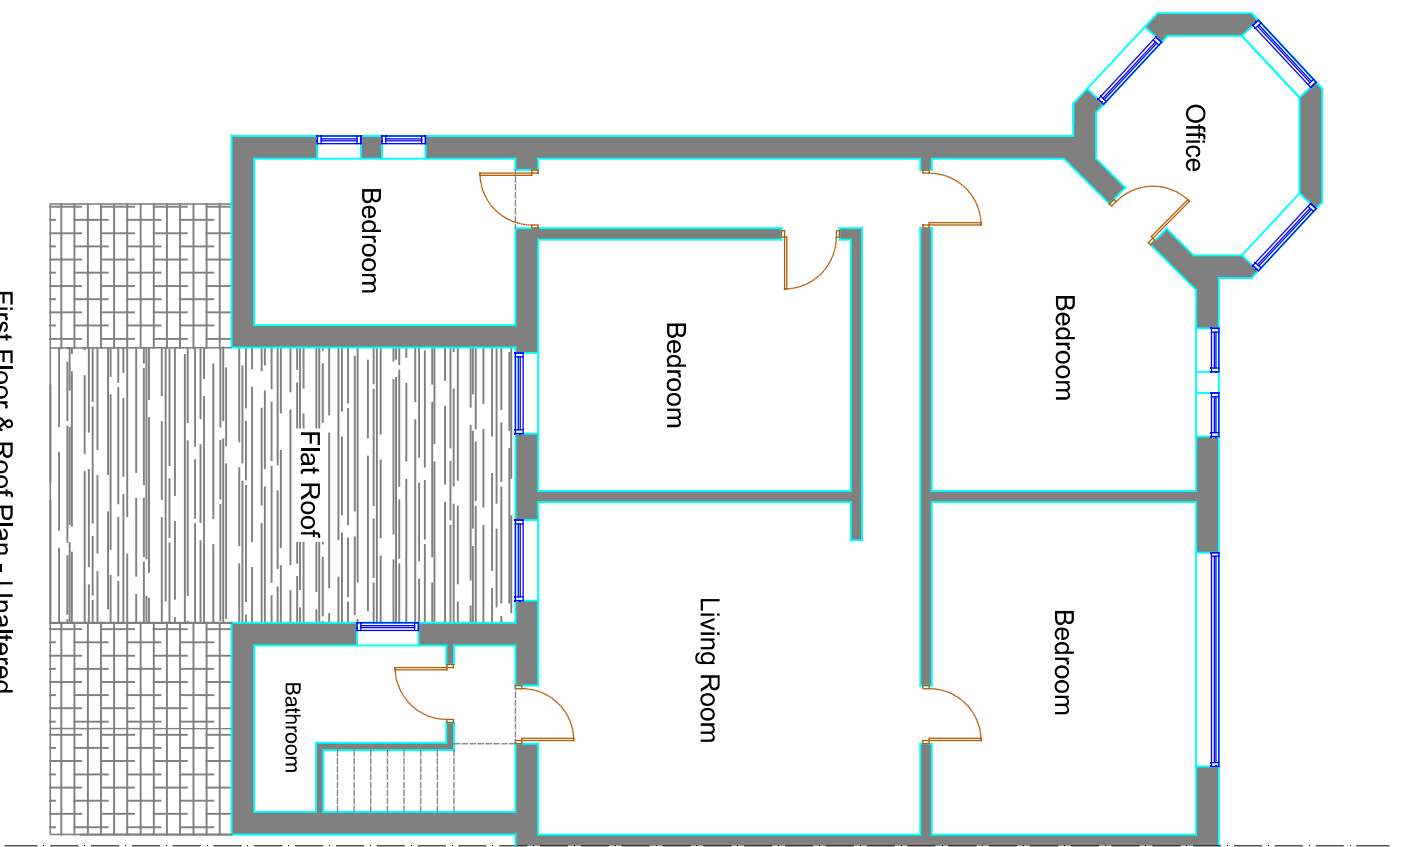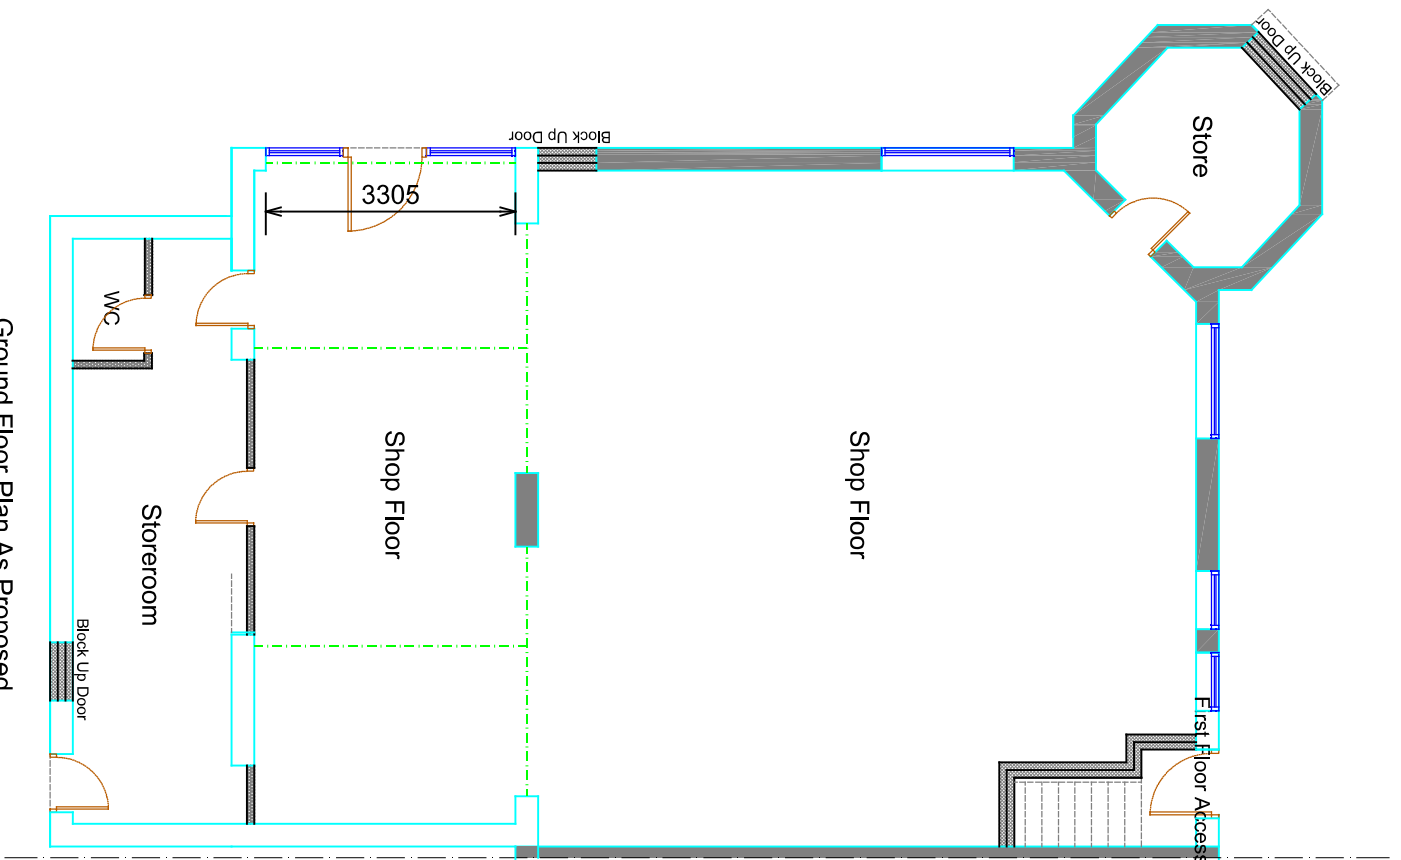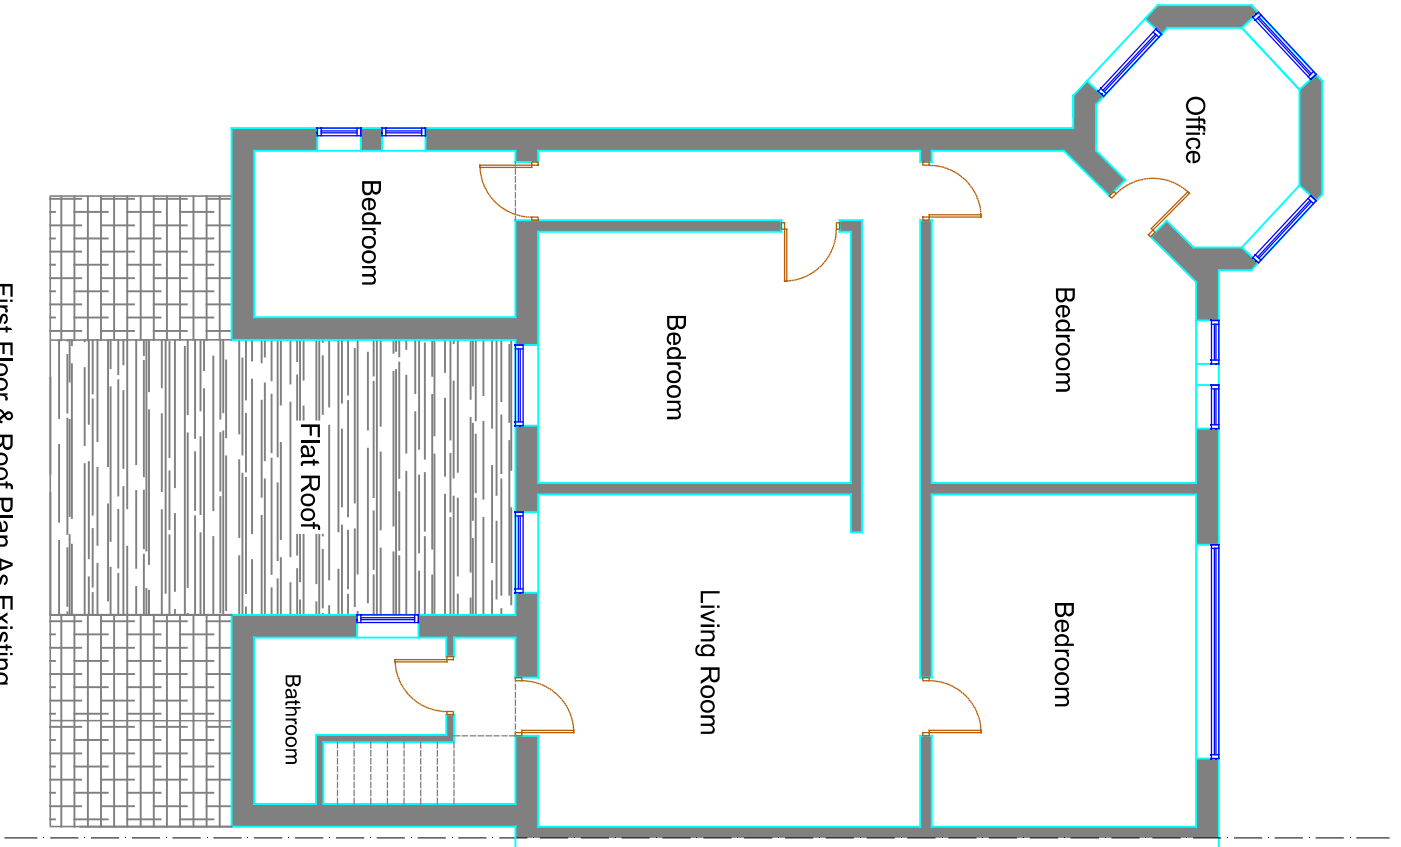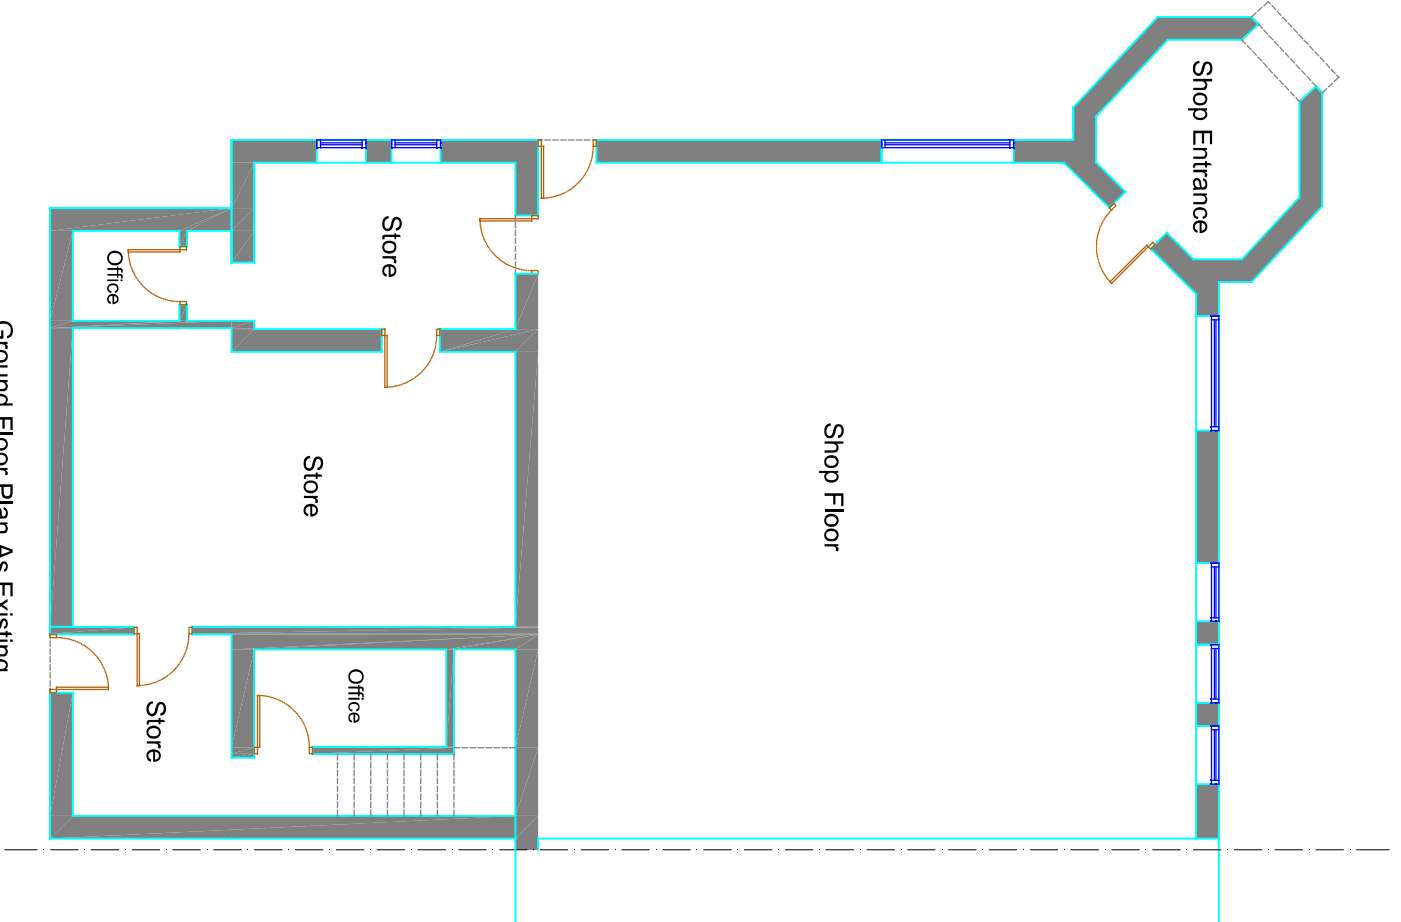

Denotes Steelwork to
Structural Engineers Design

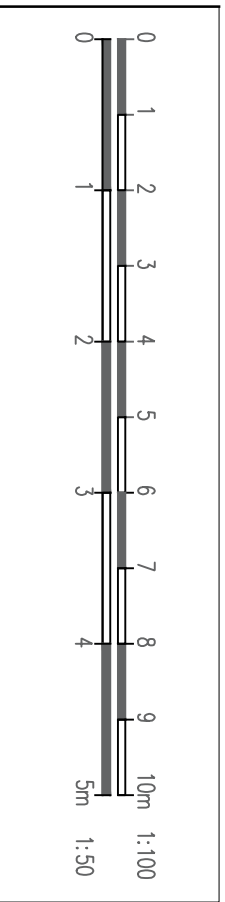

Project
NEW SHOP FRONATGE AND ASSOCIATED
INTERNAL ALTERATIONS AT 175 - 177
TARBOCK ROAD, HUXTON, L35 6TG

Client
MR C NAVARATNAM

Contract No.	Dwg. No.	Revision	Scale	1:100	@ A1
2	By	MCC	Date	JUNE 2026	

Existing and Proposed Plans

MAT DESIGN LIMITED
Town Planning & Building Control
Consultants

Telephone: 07850203448
E-mail: mikedata@hneyonder.co.uk