




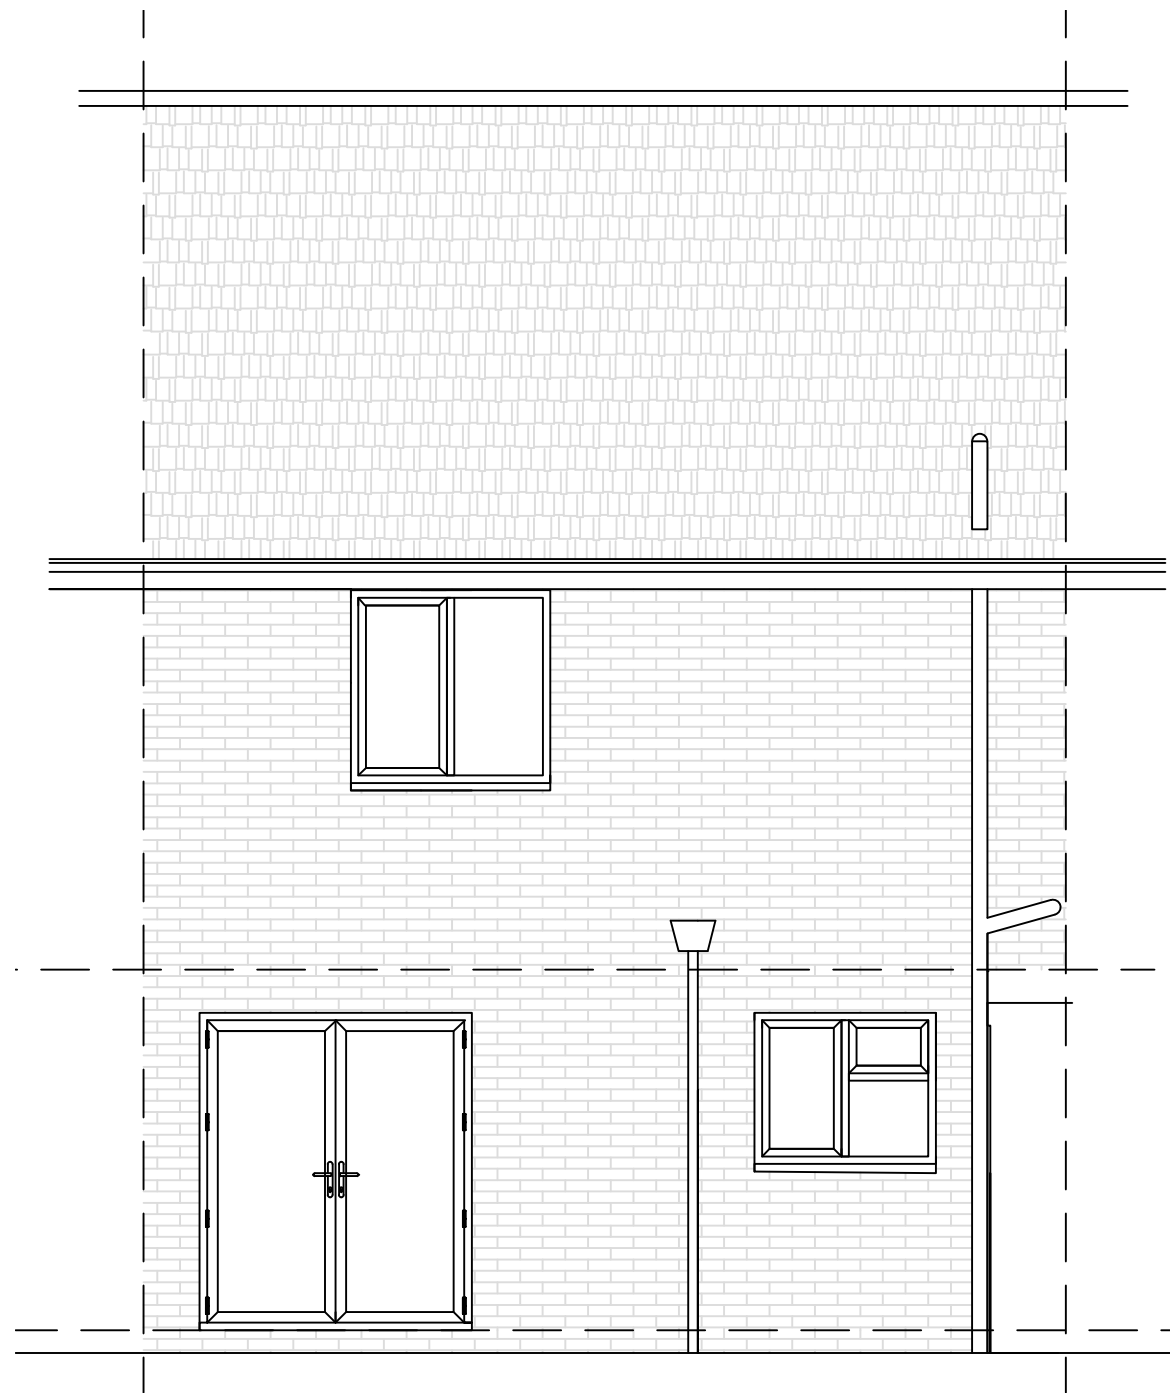


Existing Rear Elevation

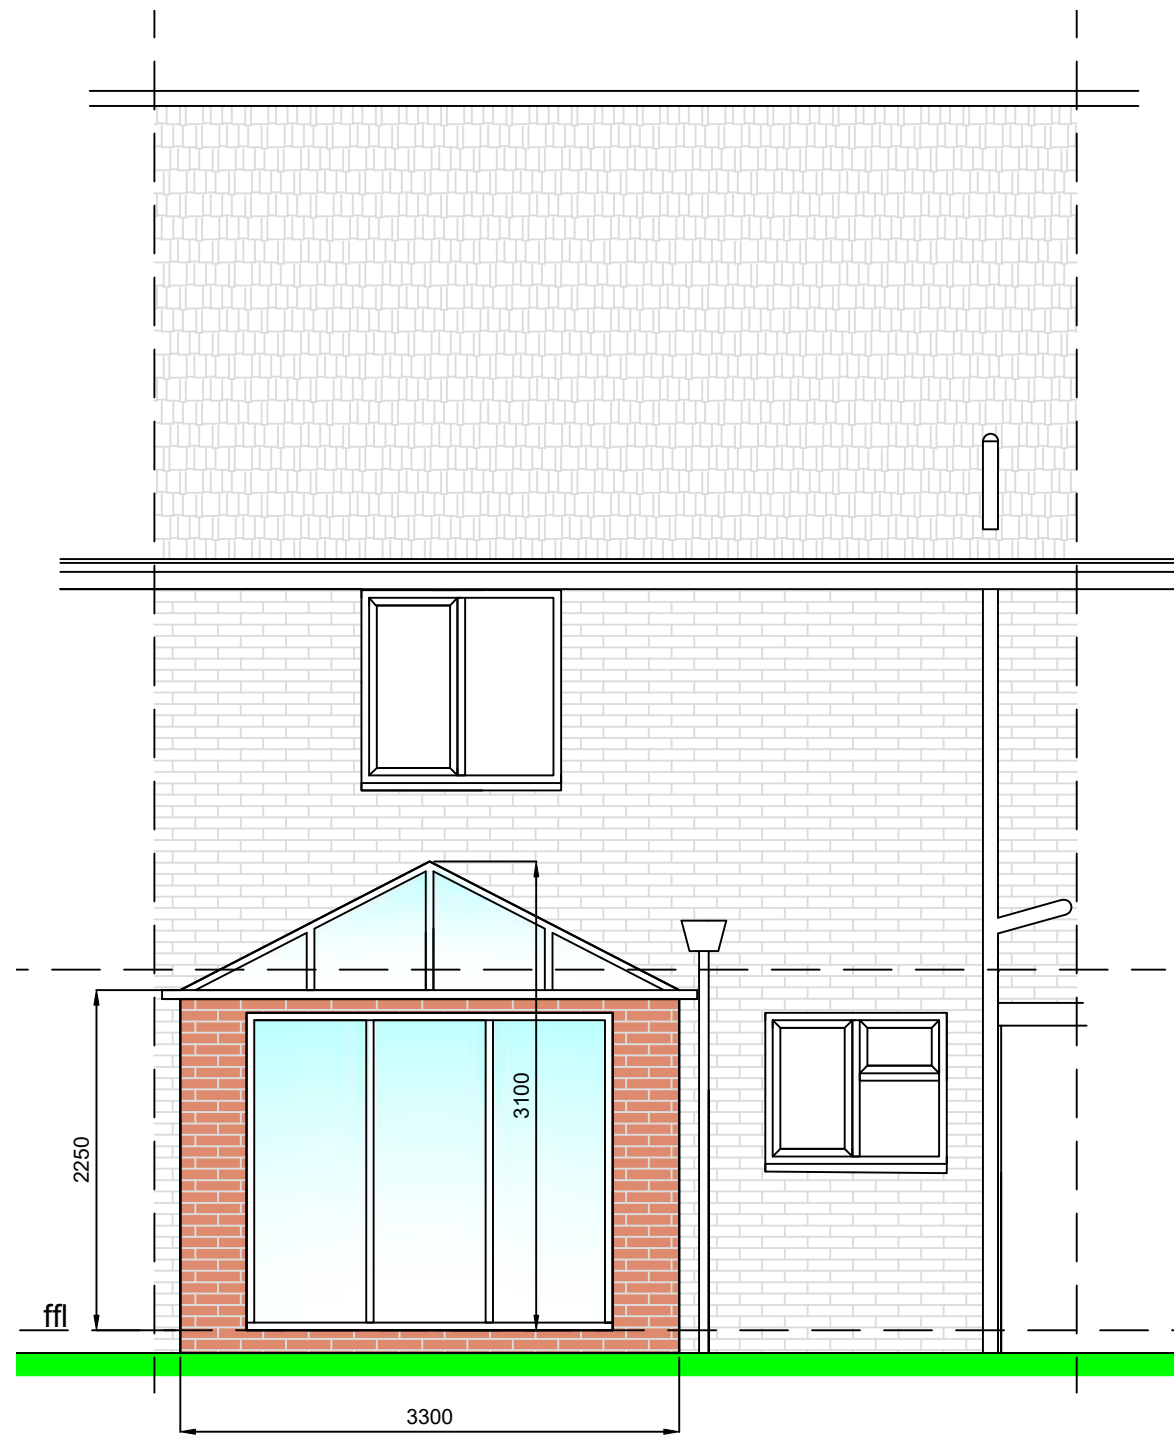


Proposed Rear Elevation

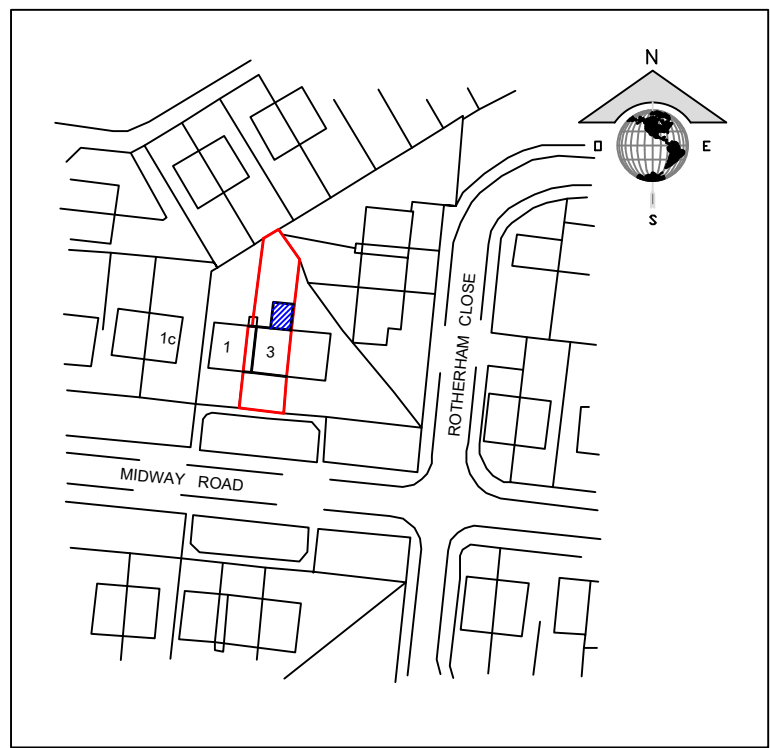


Site Location.scale 1:1250

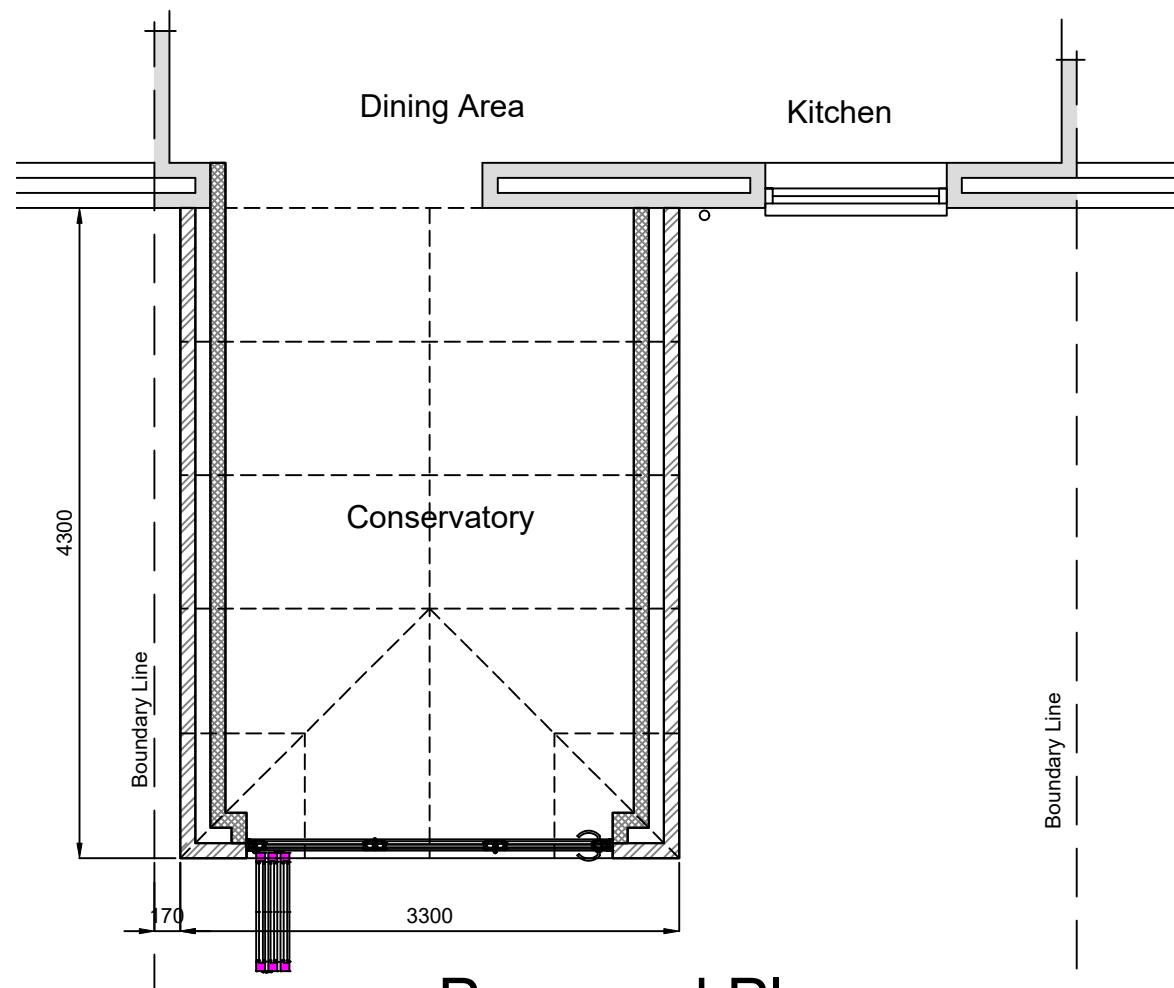

Proposed Plan

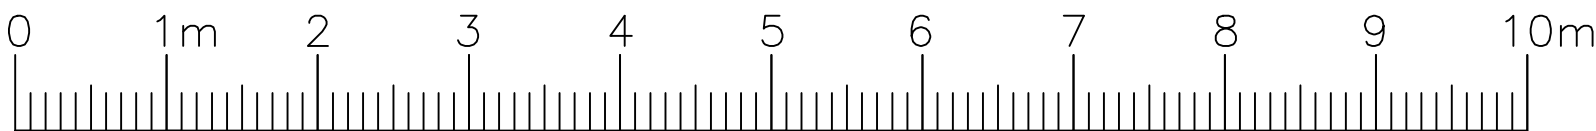

Scale of Metres

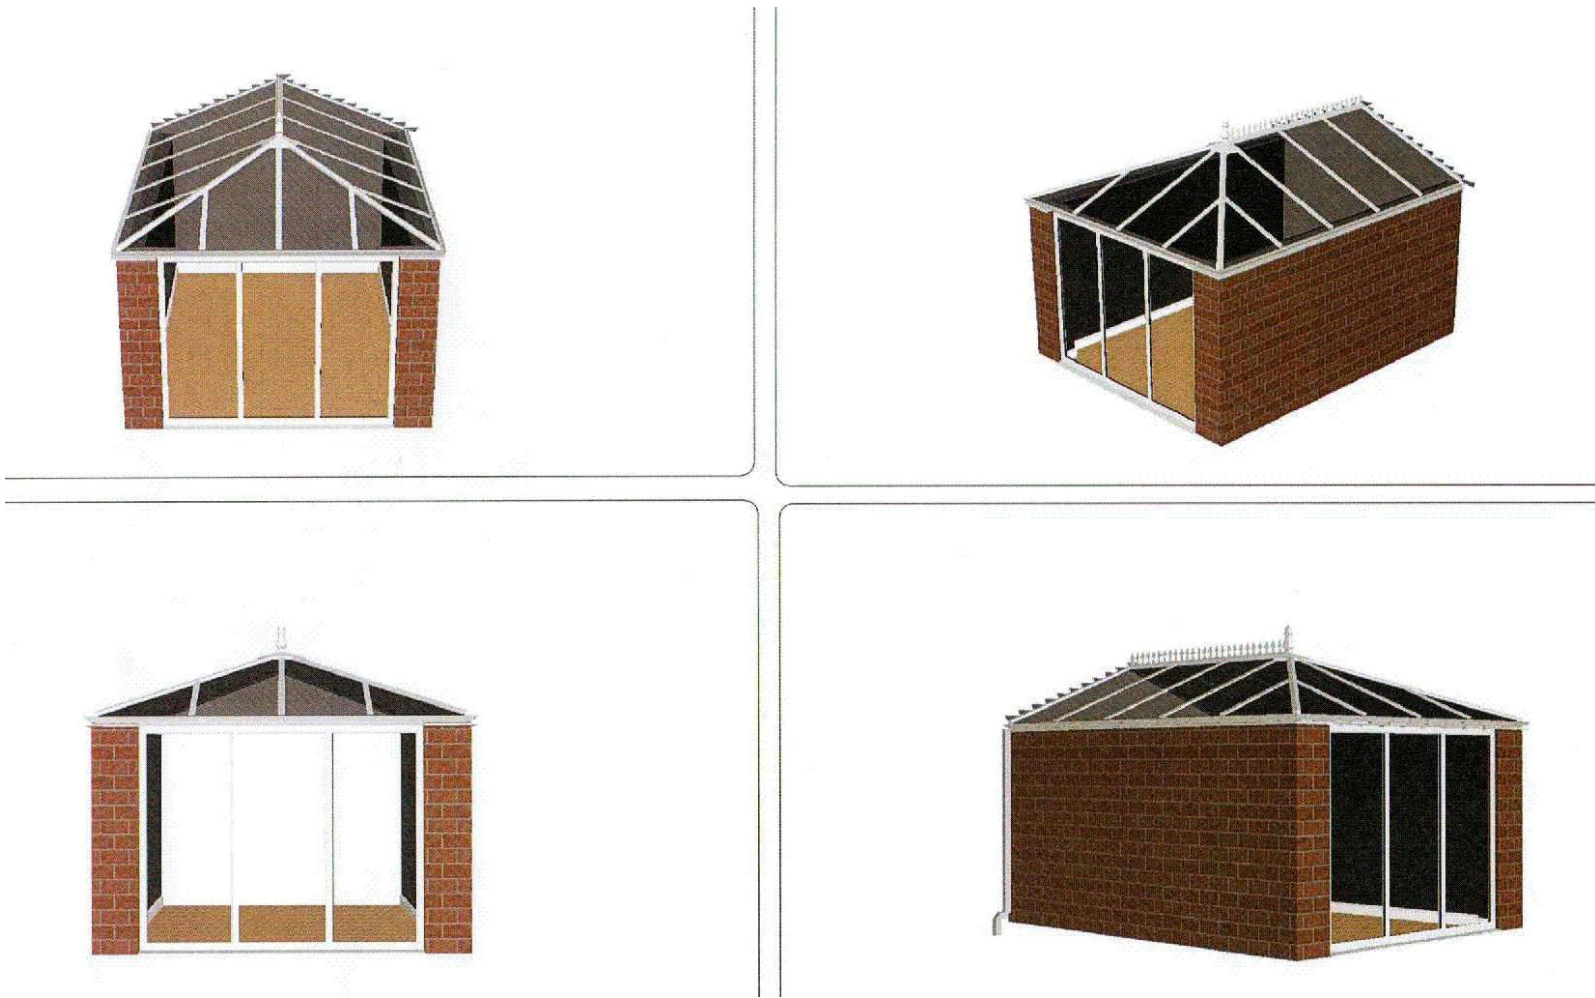

3D visuals

- Notes.
- The conservatory shall match in materials,colour,style and bonding and texture those of the existing building.
- Conservatory
- Walls - Facing brick to match the existing property.
- Roof - Pitched - UPVC/aluminium - white - fully double glazed
- Doors - UPVC/aluminium - white - Double glazed
- Rainwater goods - White UPVC

Client :		
Mr K Richardson		
Project :		
3 Midway Road.Huyton.L36 7TG		
Title :		
Proposed Rear Conservatory		
Scale @ A2 1:50	Date : 17/4/26	Stage : Planning
Project No :	Drawing No : 002/26	Rev :
Drawn By : DAP	Approved By :	