




Standard Details 1:20

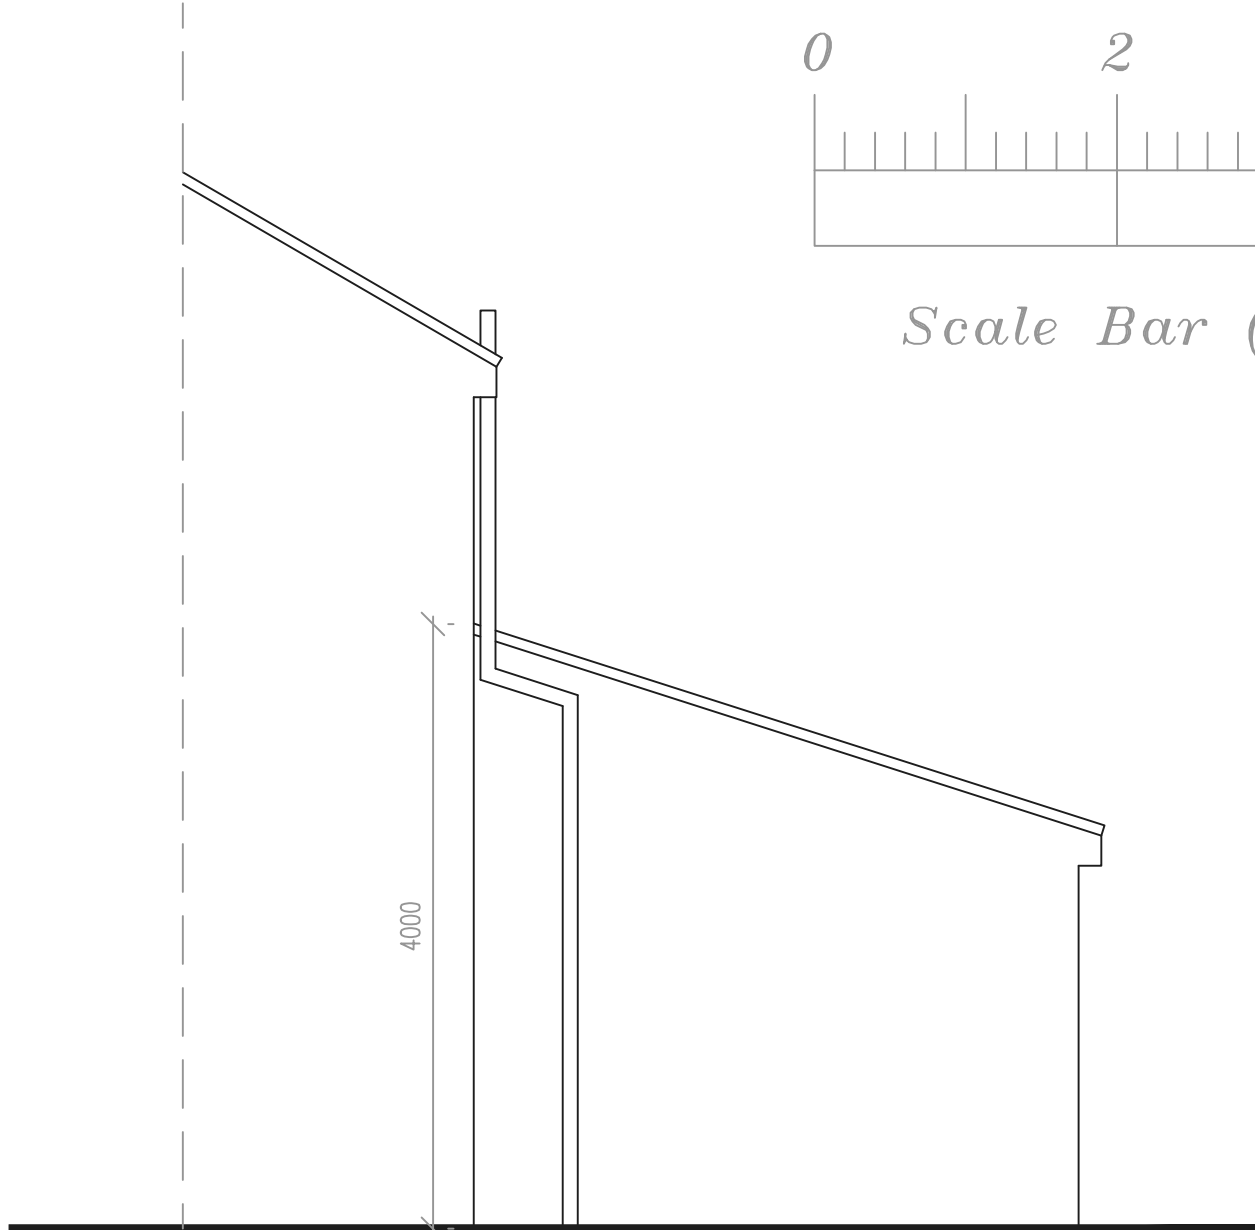


Proposed Side Elevation

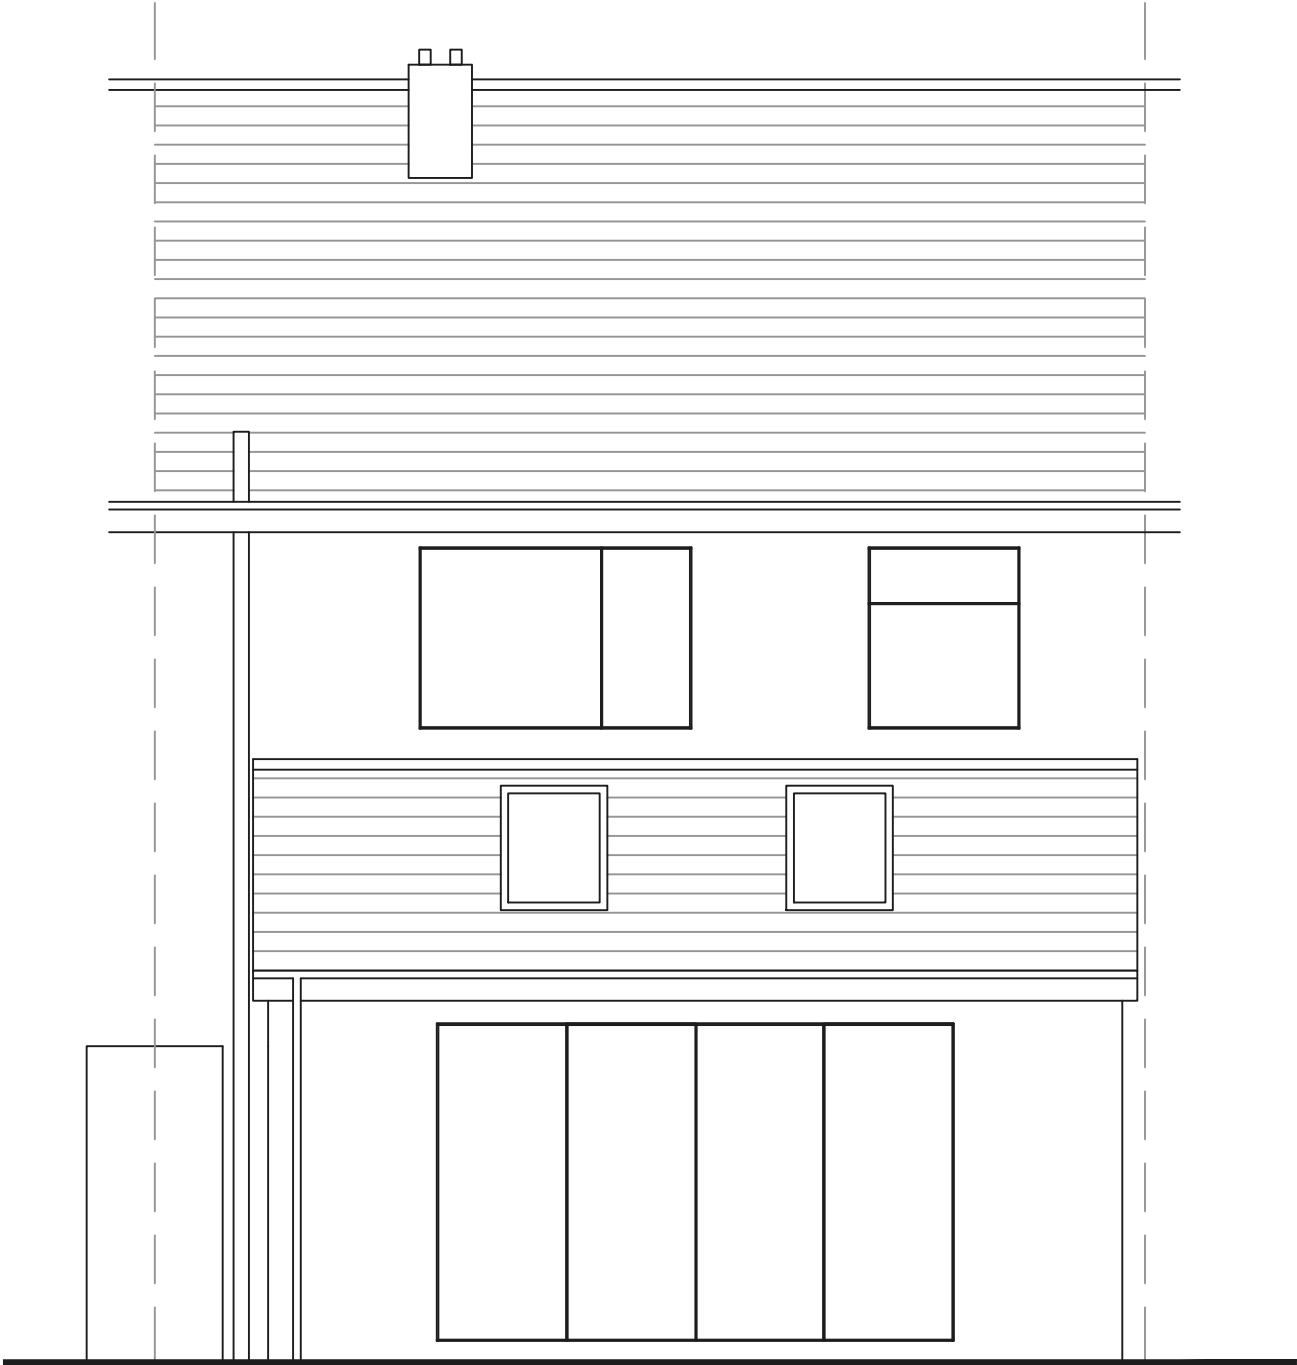


Proposed Rear Elevation

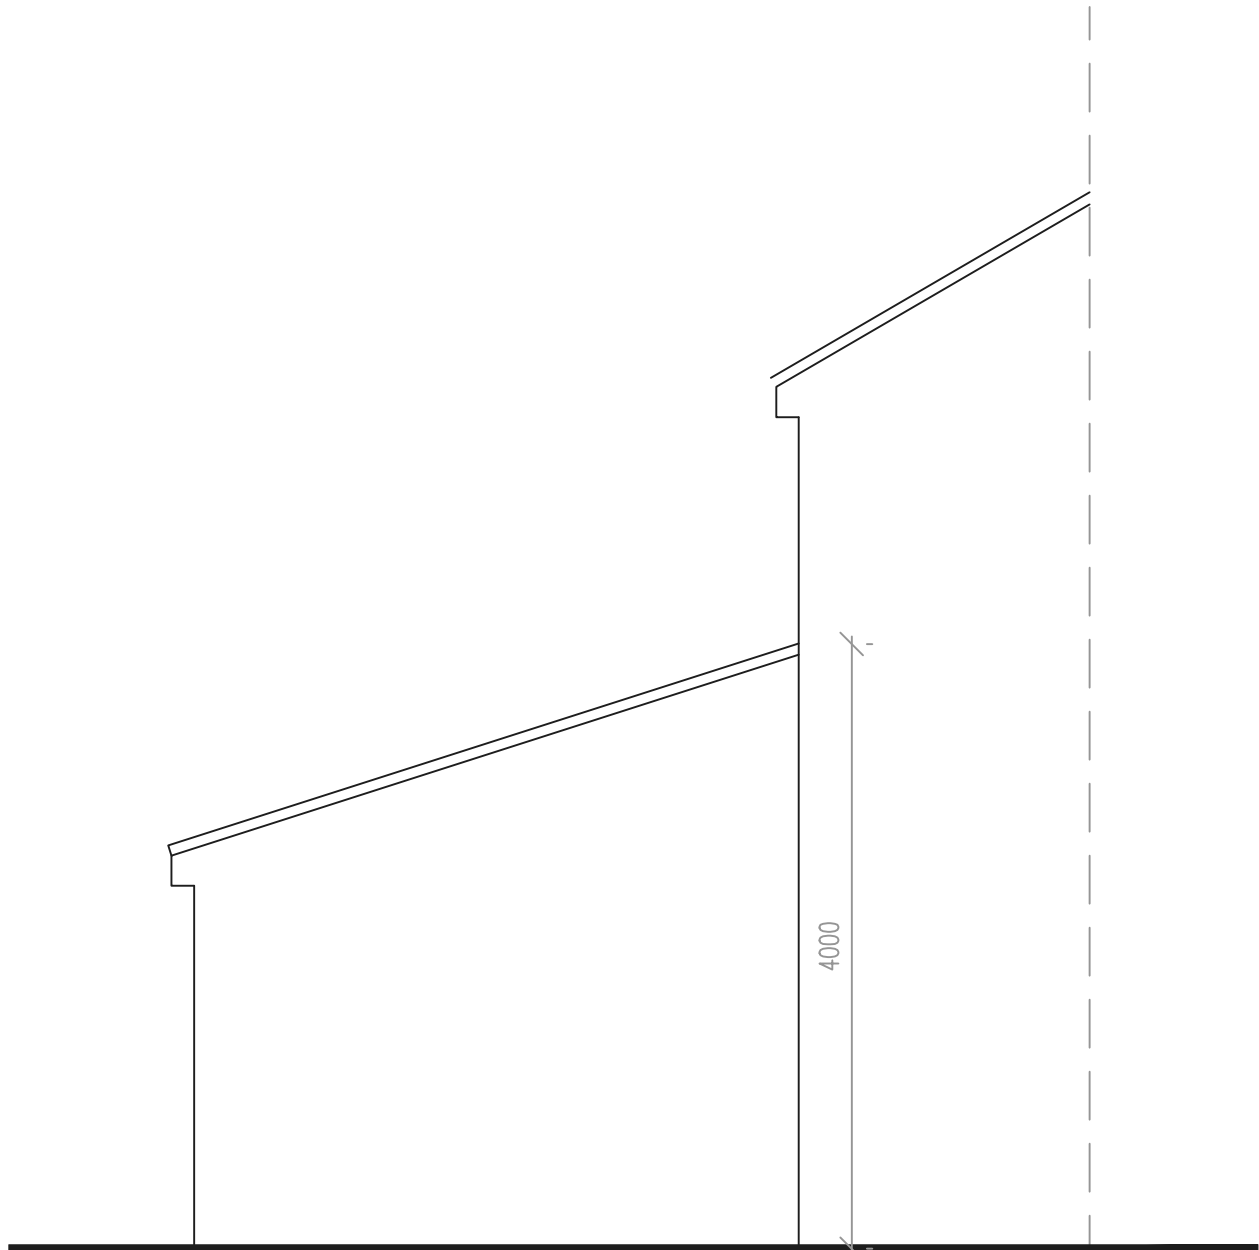


Proposed Side Elevation

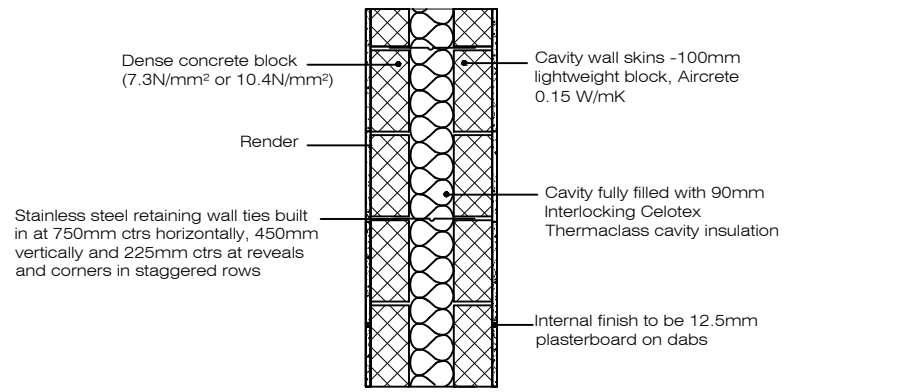

Full Fill Cavity Wall

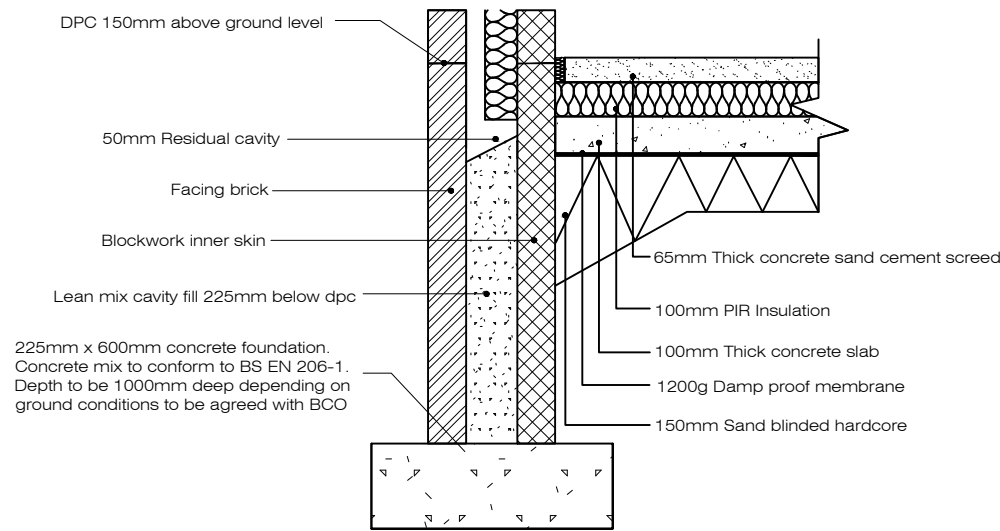

Strip Foundation

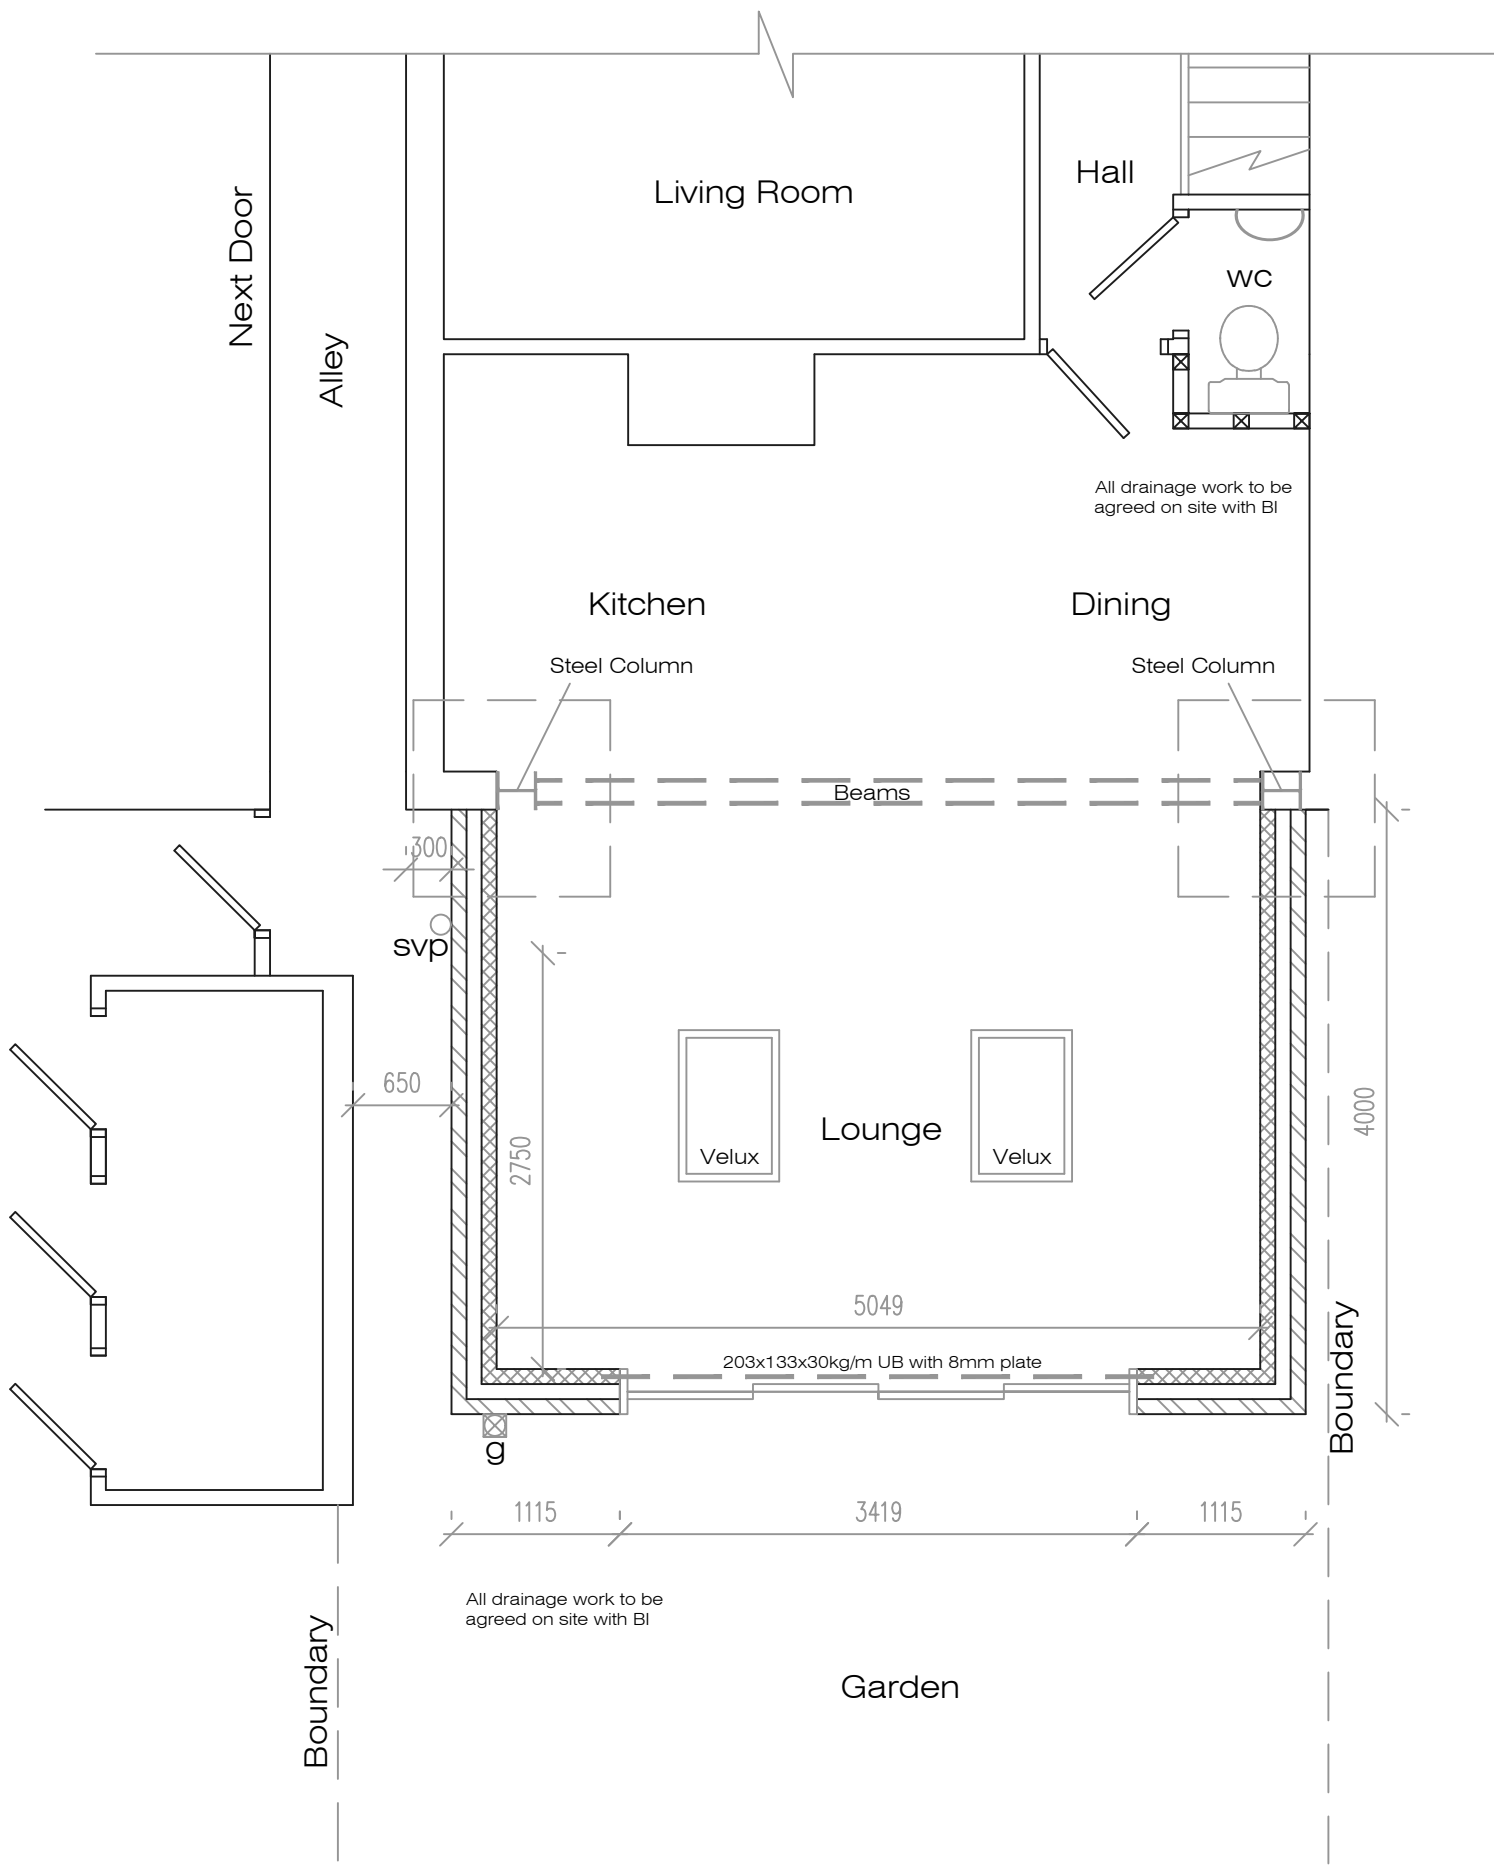

Proposed Ground Floor Plan

Address			
39 Meadow Drive, L36			
Job Title			
Single storey extension to rear			
Drawing title			
Proposed Plans			
Chkd	Appvd	date	scale
		April '26	1:50/1:20 @ A1
Dwg No.			002