




Existing Rear Elevation

Scale 1:50 @ A1

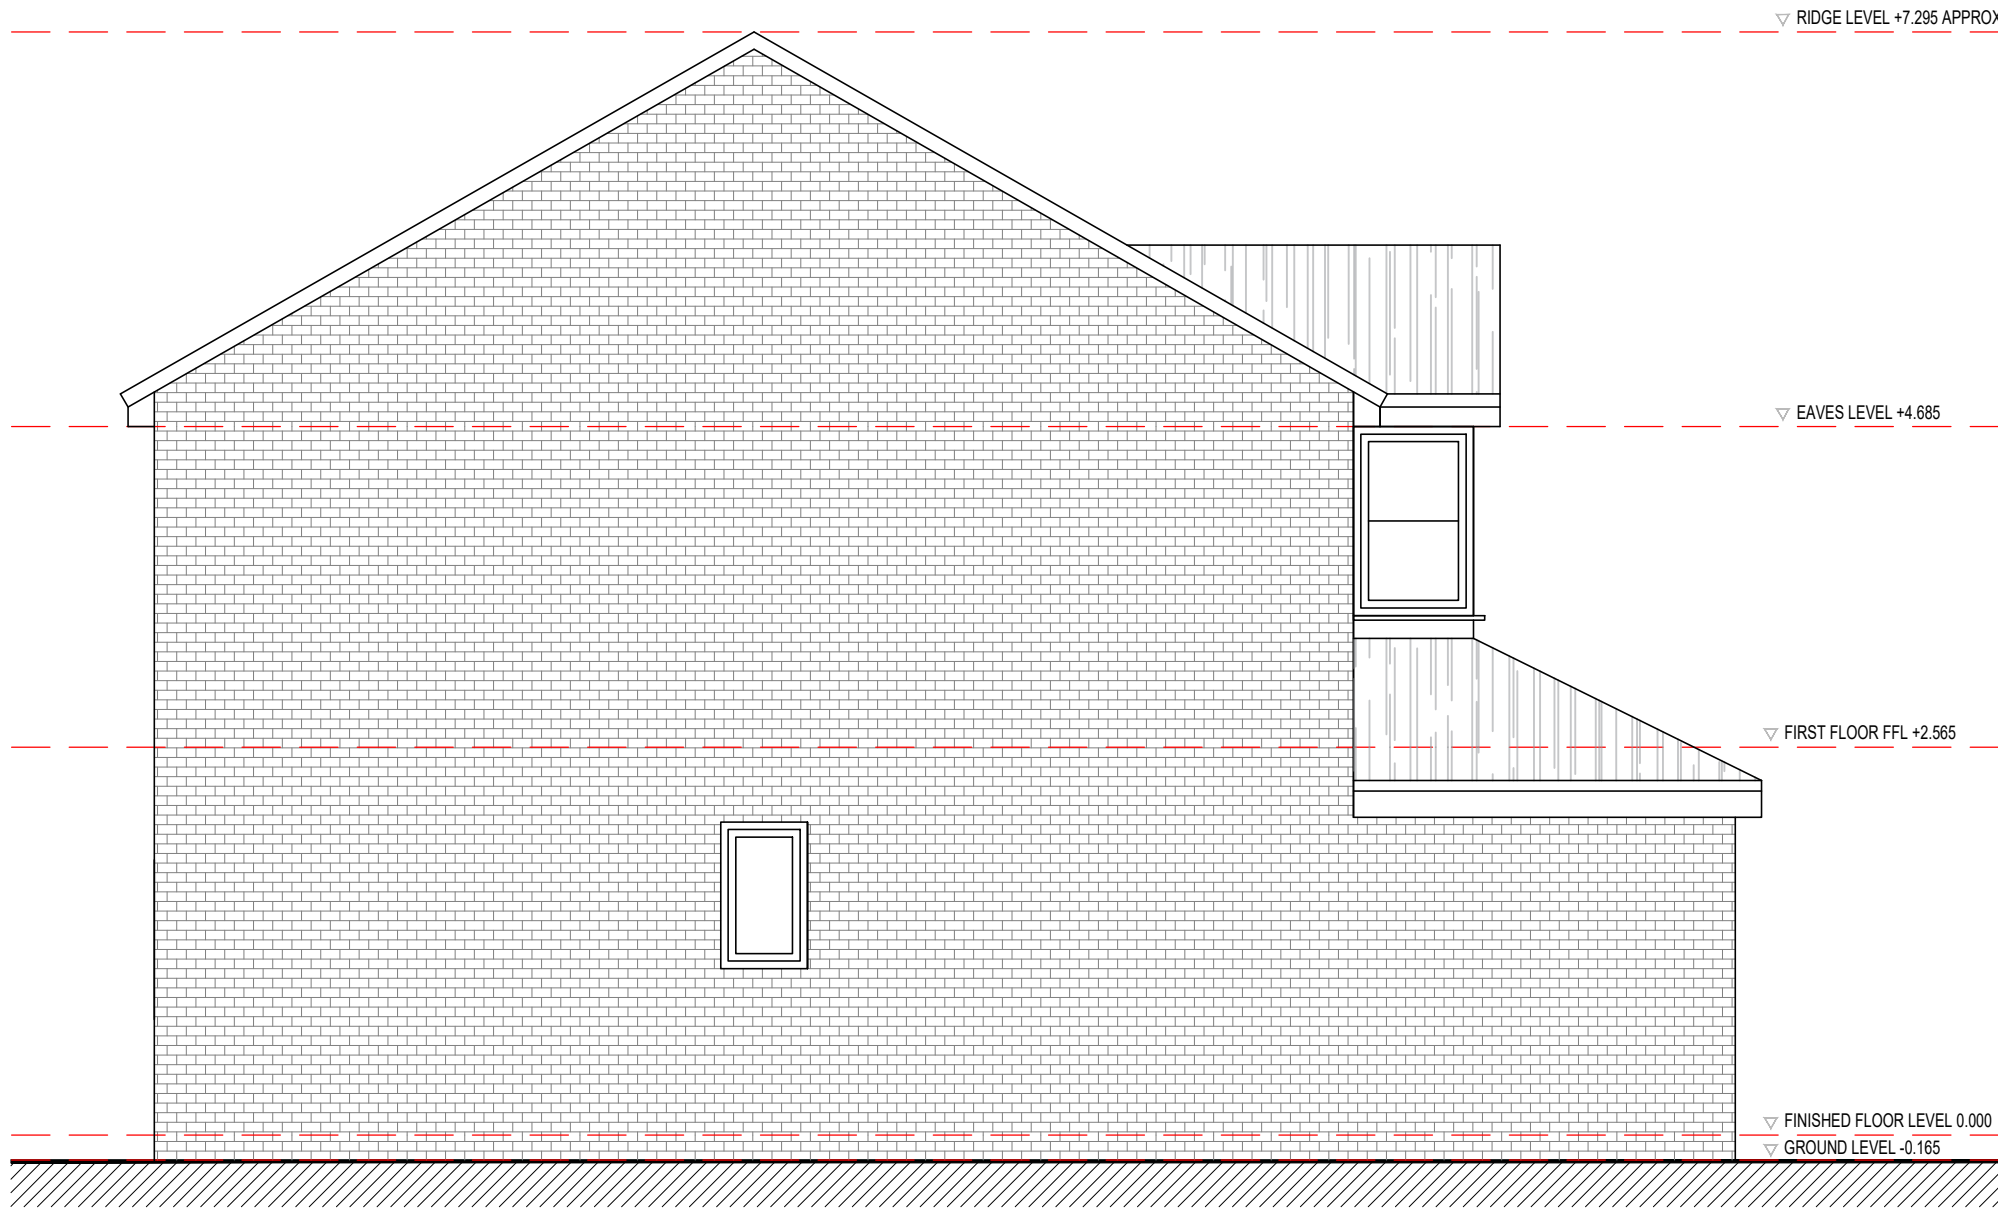


Existing Side Elevation

Scale 1:50 @ A1



Existing Front Elevation

Scale 1:50 @ A1

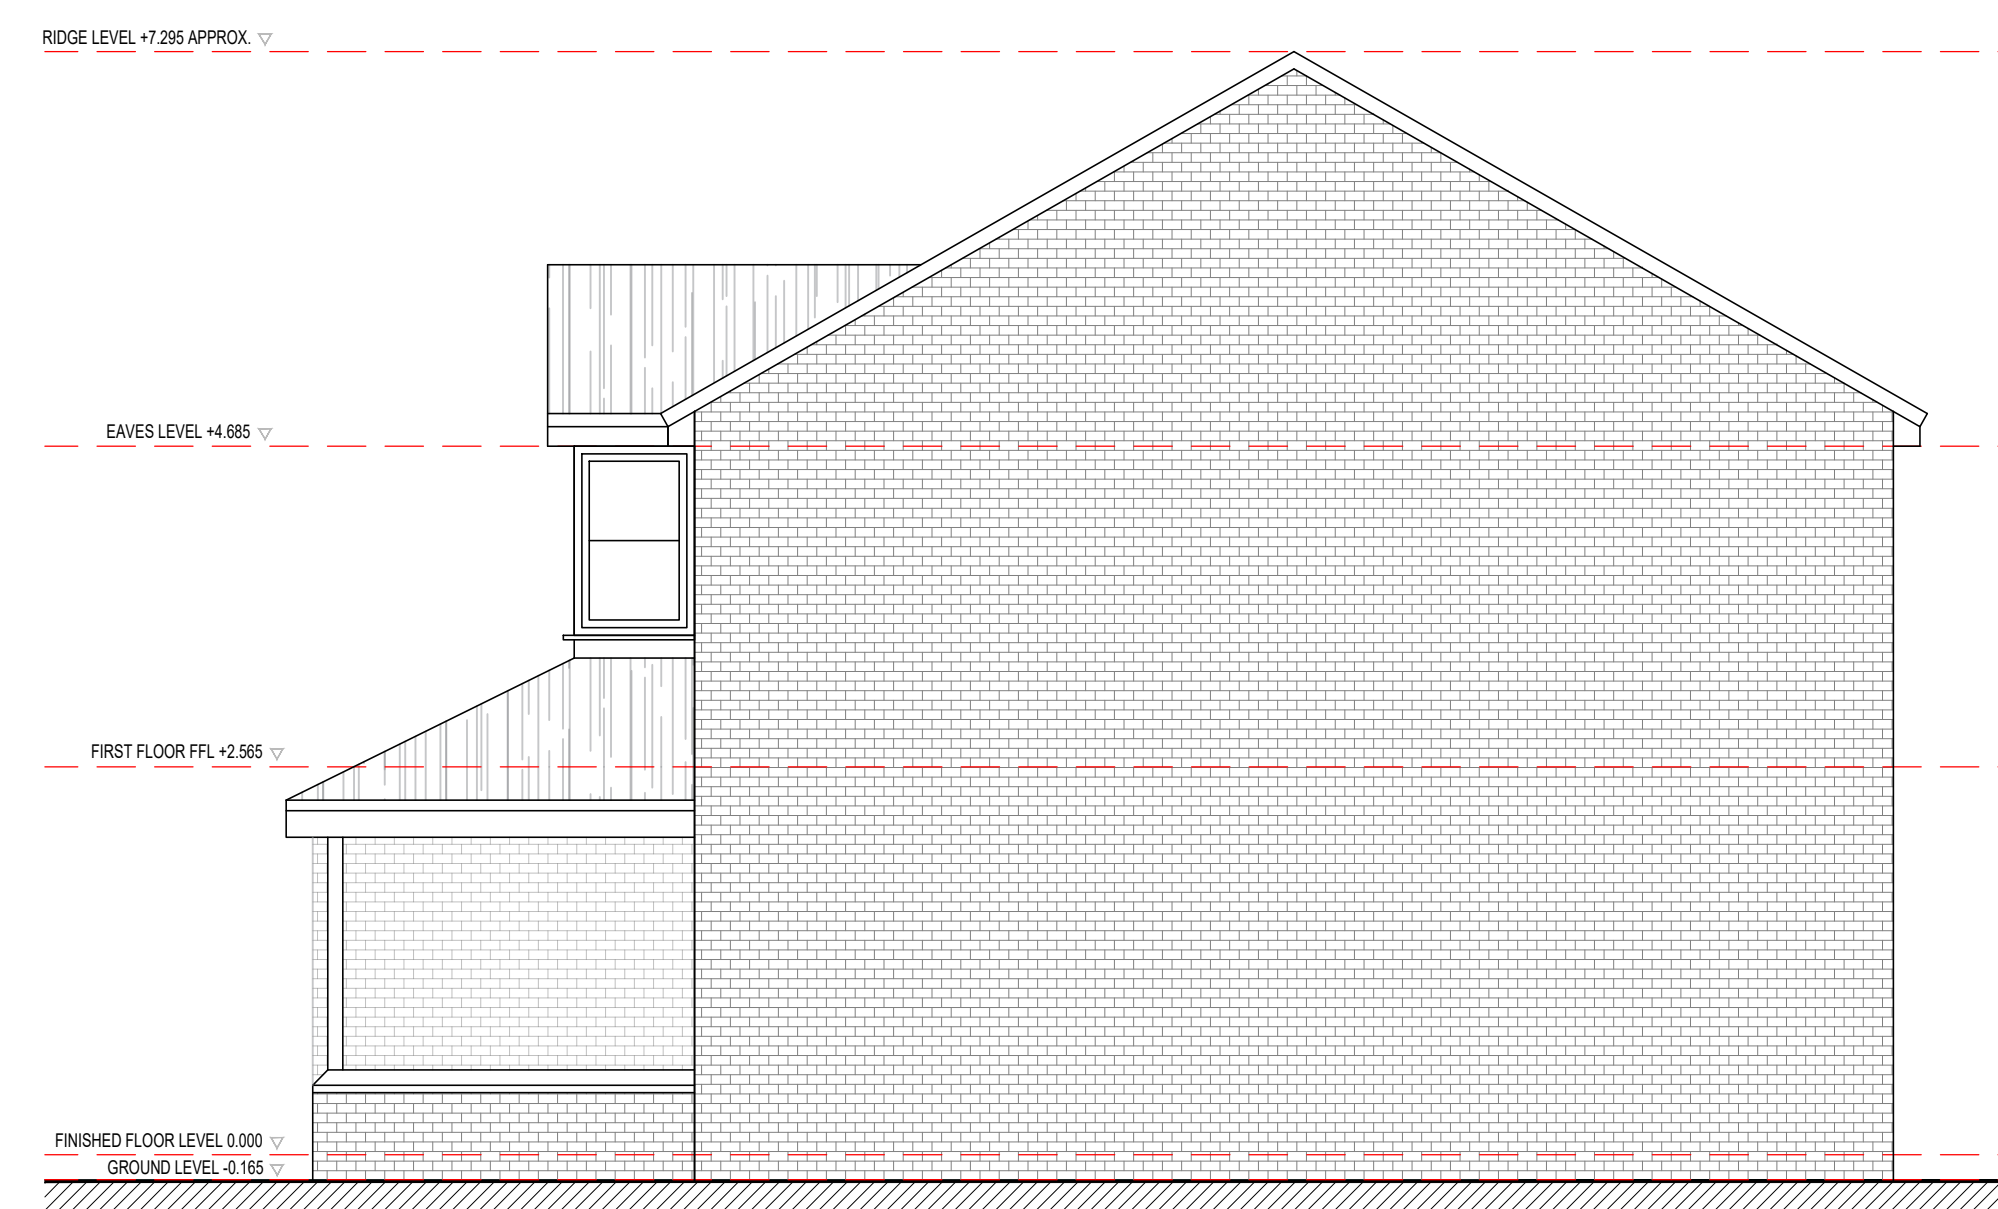


Existing Side Elevation


Scale 1:50 @ A1

STATUS PLANNING	© Copyright of CDesign®. All rights reserved. Do Not scale this drawing. ALL dimensions are in millimetres unless stated otherwise. ALL dimensions must be checked on site prior to construction and any discrepancies reported to the architect. Work is subject to change following detailed design.				
	RevNo	Revision note	Date	Signature	Checked
	00	ISSUED FOR COMMENTS	17.04.26	CM	CM
				CM	CM



MATERIAL KEY

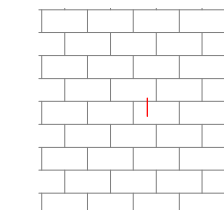

Facing Brick

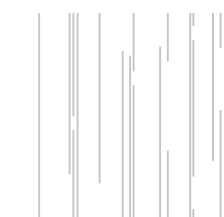

Concrete Tiles

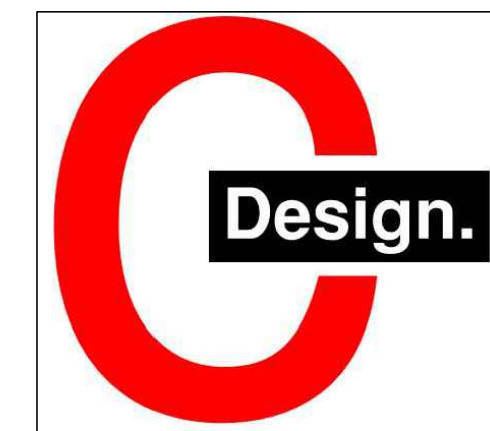 

PROJECT: GROUND & FIRST FLOOR EXTENSION

CLIENT: HOME OWNER

Drawing Title

EXISTING ELEVATIONS

Property Address

5 Higherfield Crescent, L34 4AX

Drawing No.

P200

Date:

APRIL 2026

Scale:

1:50@ A1

Revision:

00

Issue:

PLANNING