




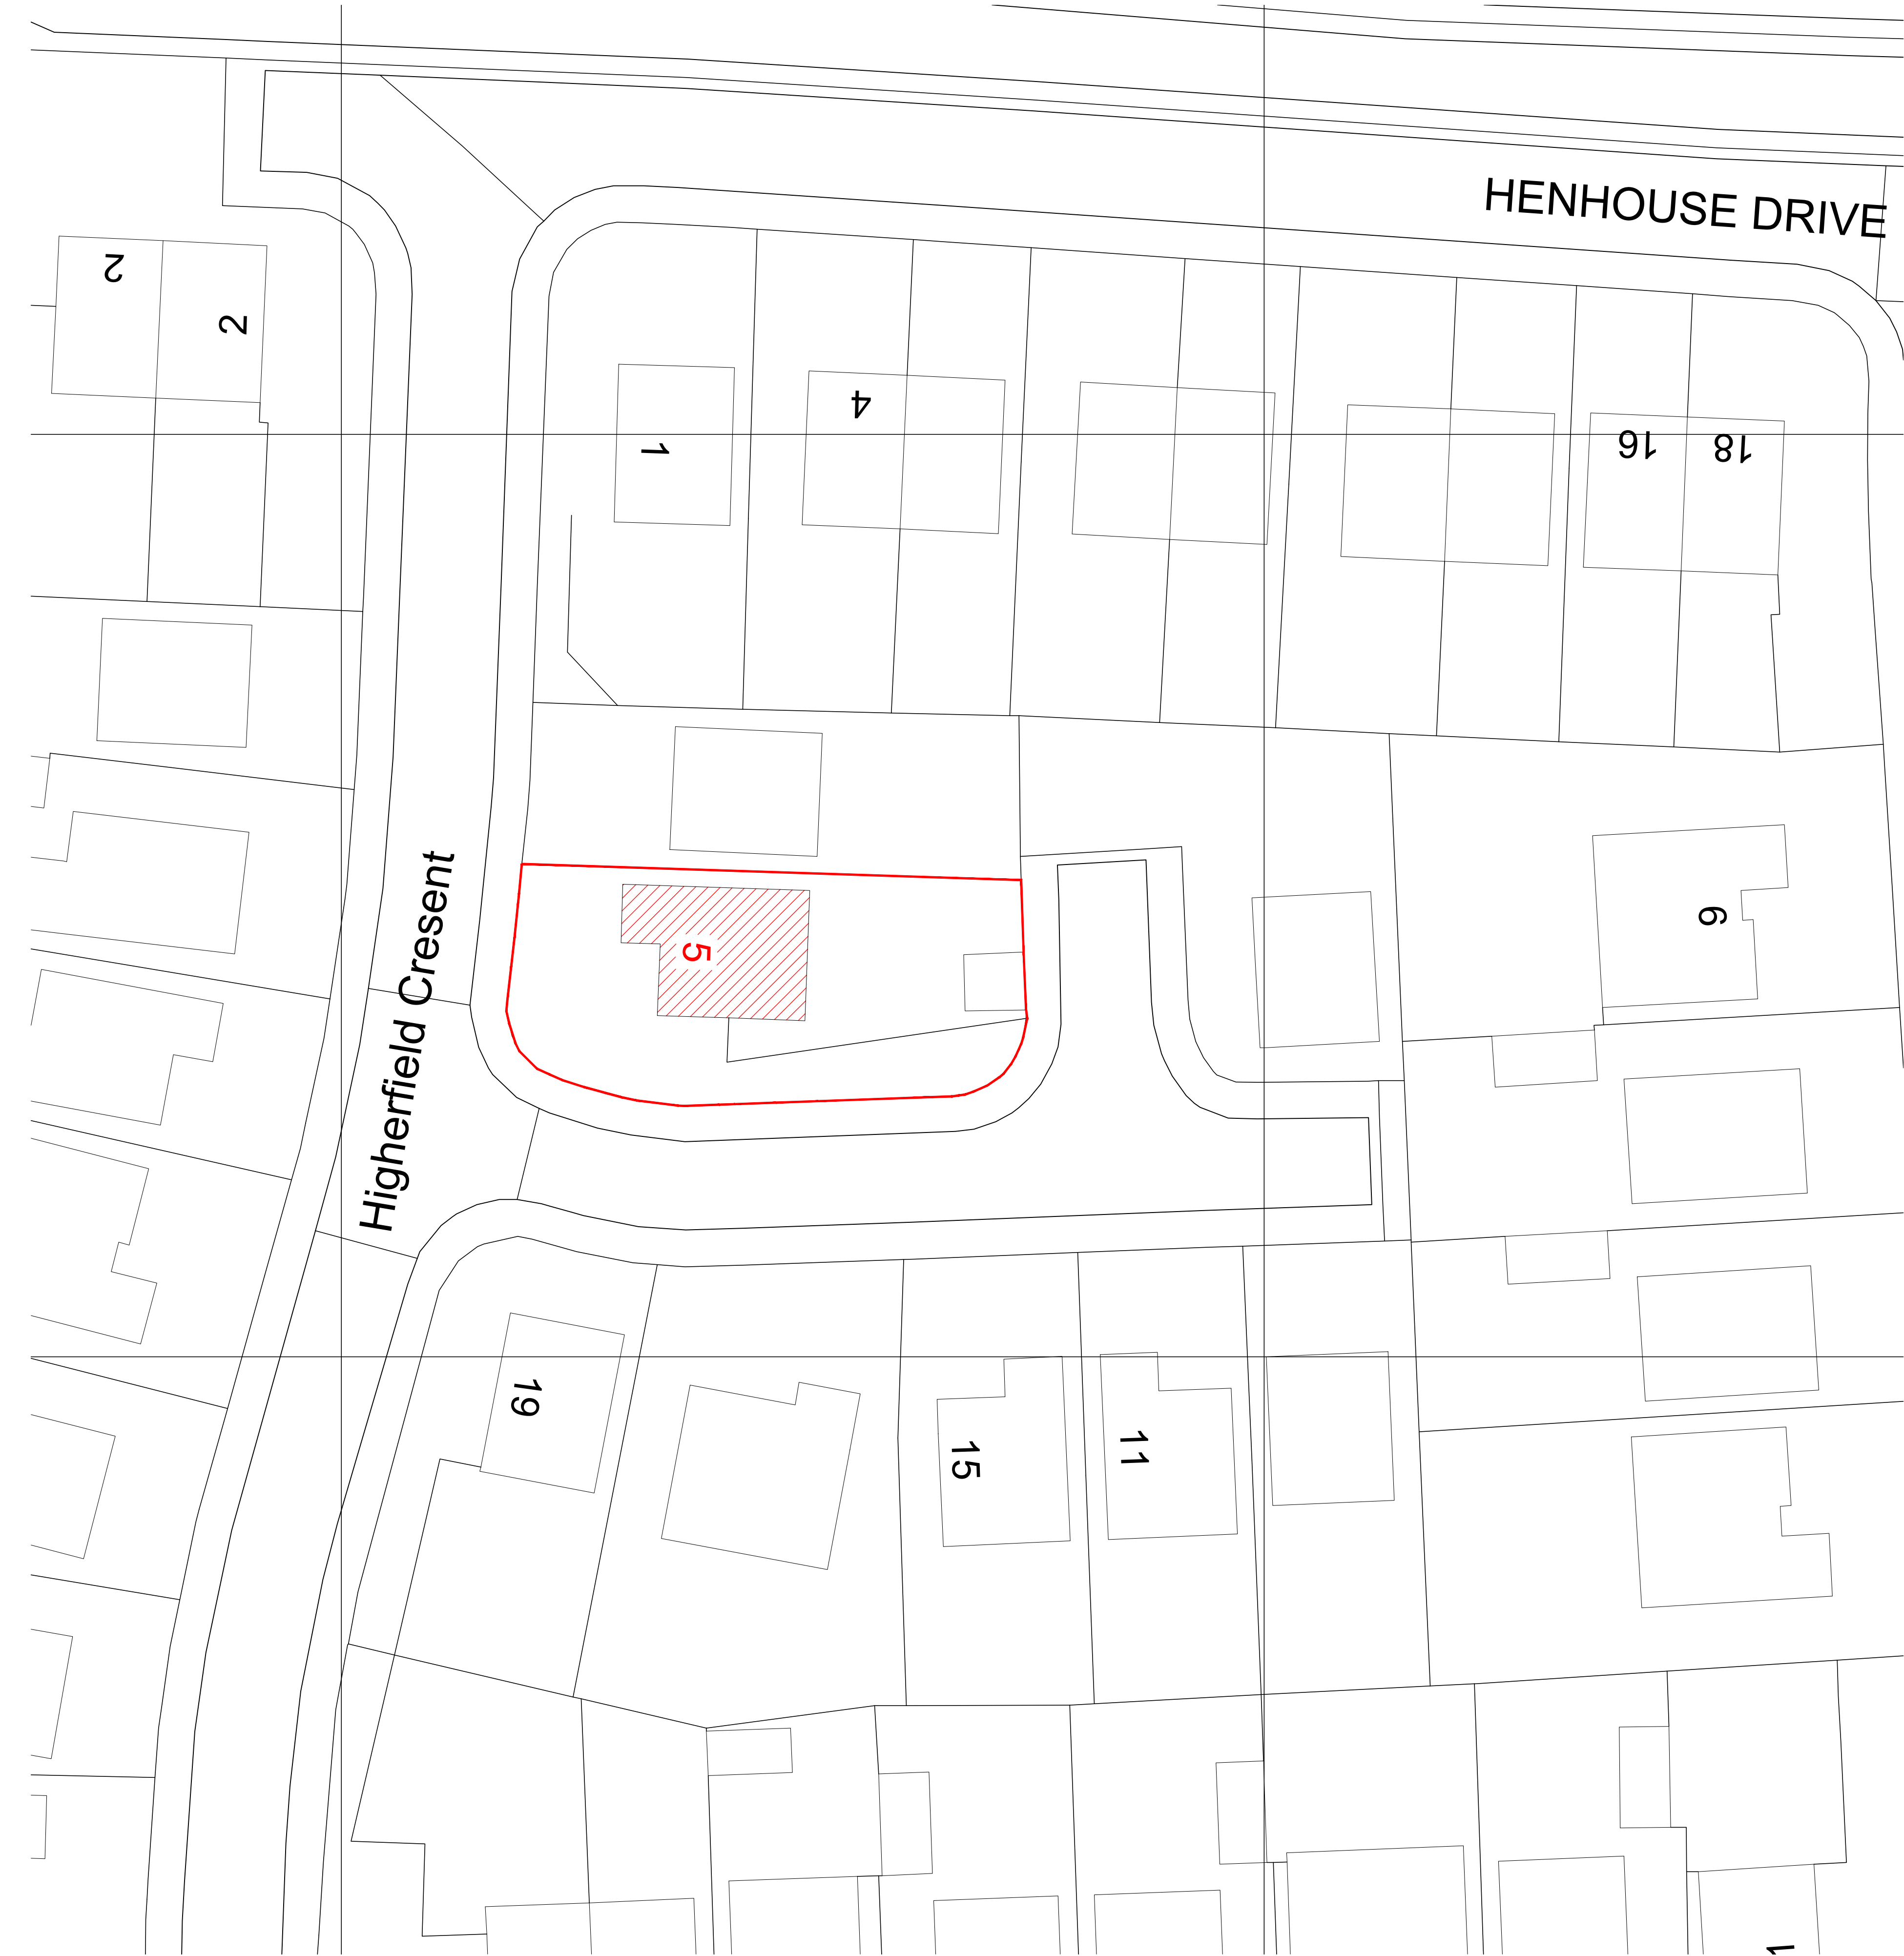


Existing Site Plan
Scale 1:200 @ A1

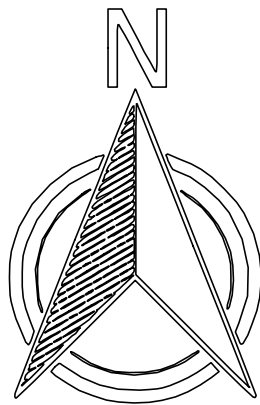



STATUS PLANNING	© Copyright of CDesign® All rights reserved. Do Not scale this drawing. ALL dimensions are in millimetres unless stated otherwise. ALL dimensions must be checked on site prior to construction and any discrepancies reported to the architect. Work is subject to change following detailed design.				
	RevNo	Revision note	Date	Signature	Checked
	00	ISSUED FOR PLANNING	18.04.2026	CM	CM
				CM	CM

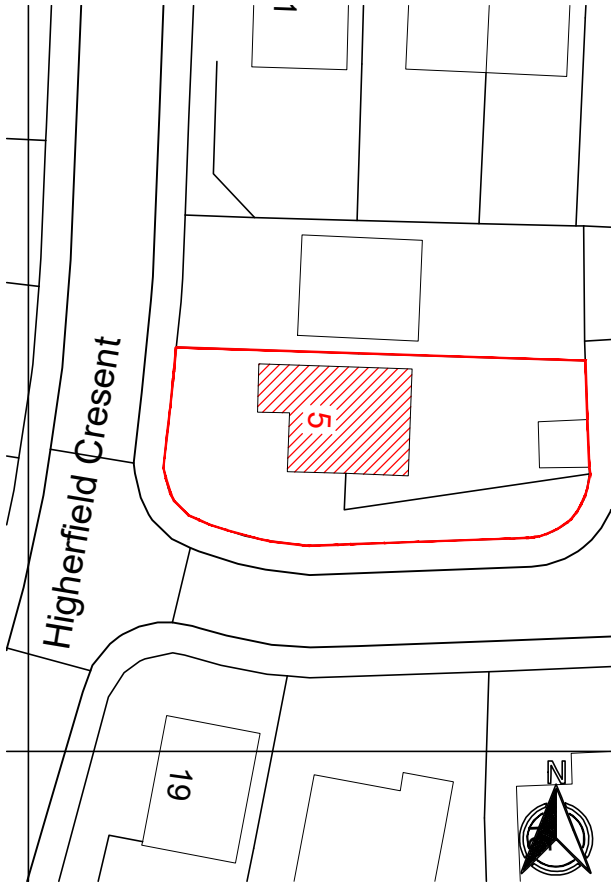

BLOCK PLAN
Scale 1:500 @ A1

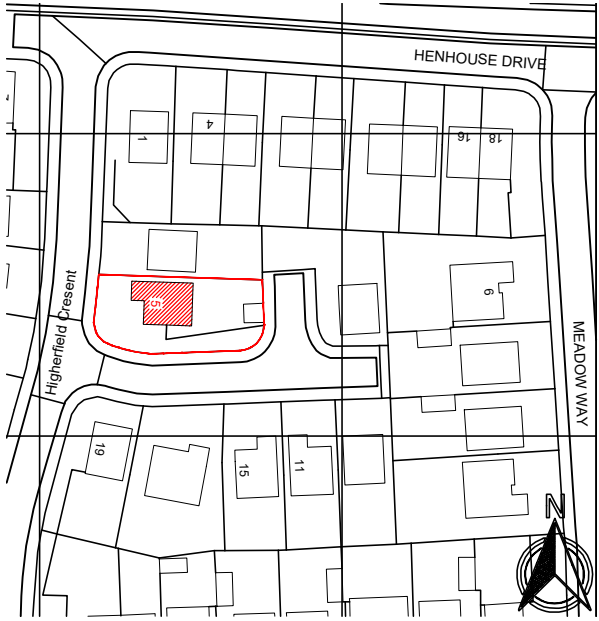

LOCATION PLAN
Scale 1:1250 @ A1

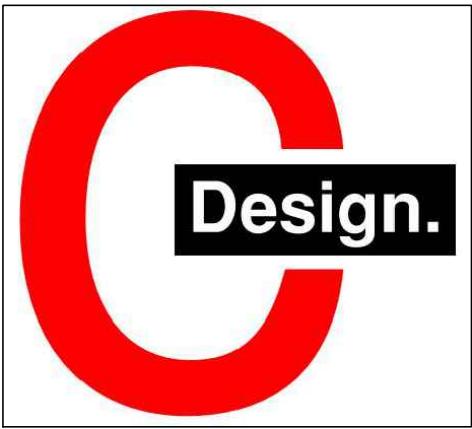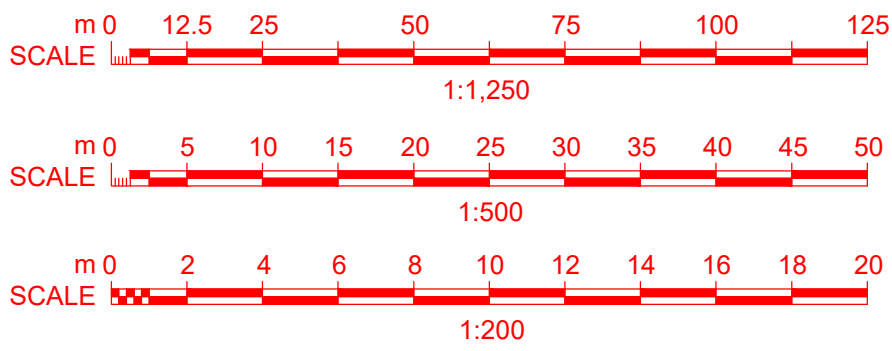

PROJECT: GROUND & FIRST FLOOR EXTENSION	Drawing No. P001
CLIENT: HOME OWNER	Date: APRIL 2026
Drawing Title EXISTING SITE, BLOCK & LOCATION PLAN	Scale: 1:50@ A1
Property Address 5 Higherfield Crescent, L34 4AX	Revision: 00
	Issue: PLANNING