



STATUS PLANNING	© Copyright of CDesign®, All rights reserved. Do Not scale this drawing. ALL dimensions are in millimetres unless stated otherwise. ALL dimensions must be checked on site prior to construction and any discrepancies reported to the architect. Work is subject to change following detailed design.				
	RevNo	Revision note	Date	Signature	Checked
	00	ISSUED FOR COMMENTS	15.04.26	CM	CM
				CM	CM

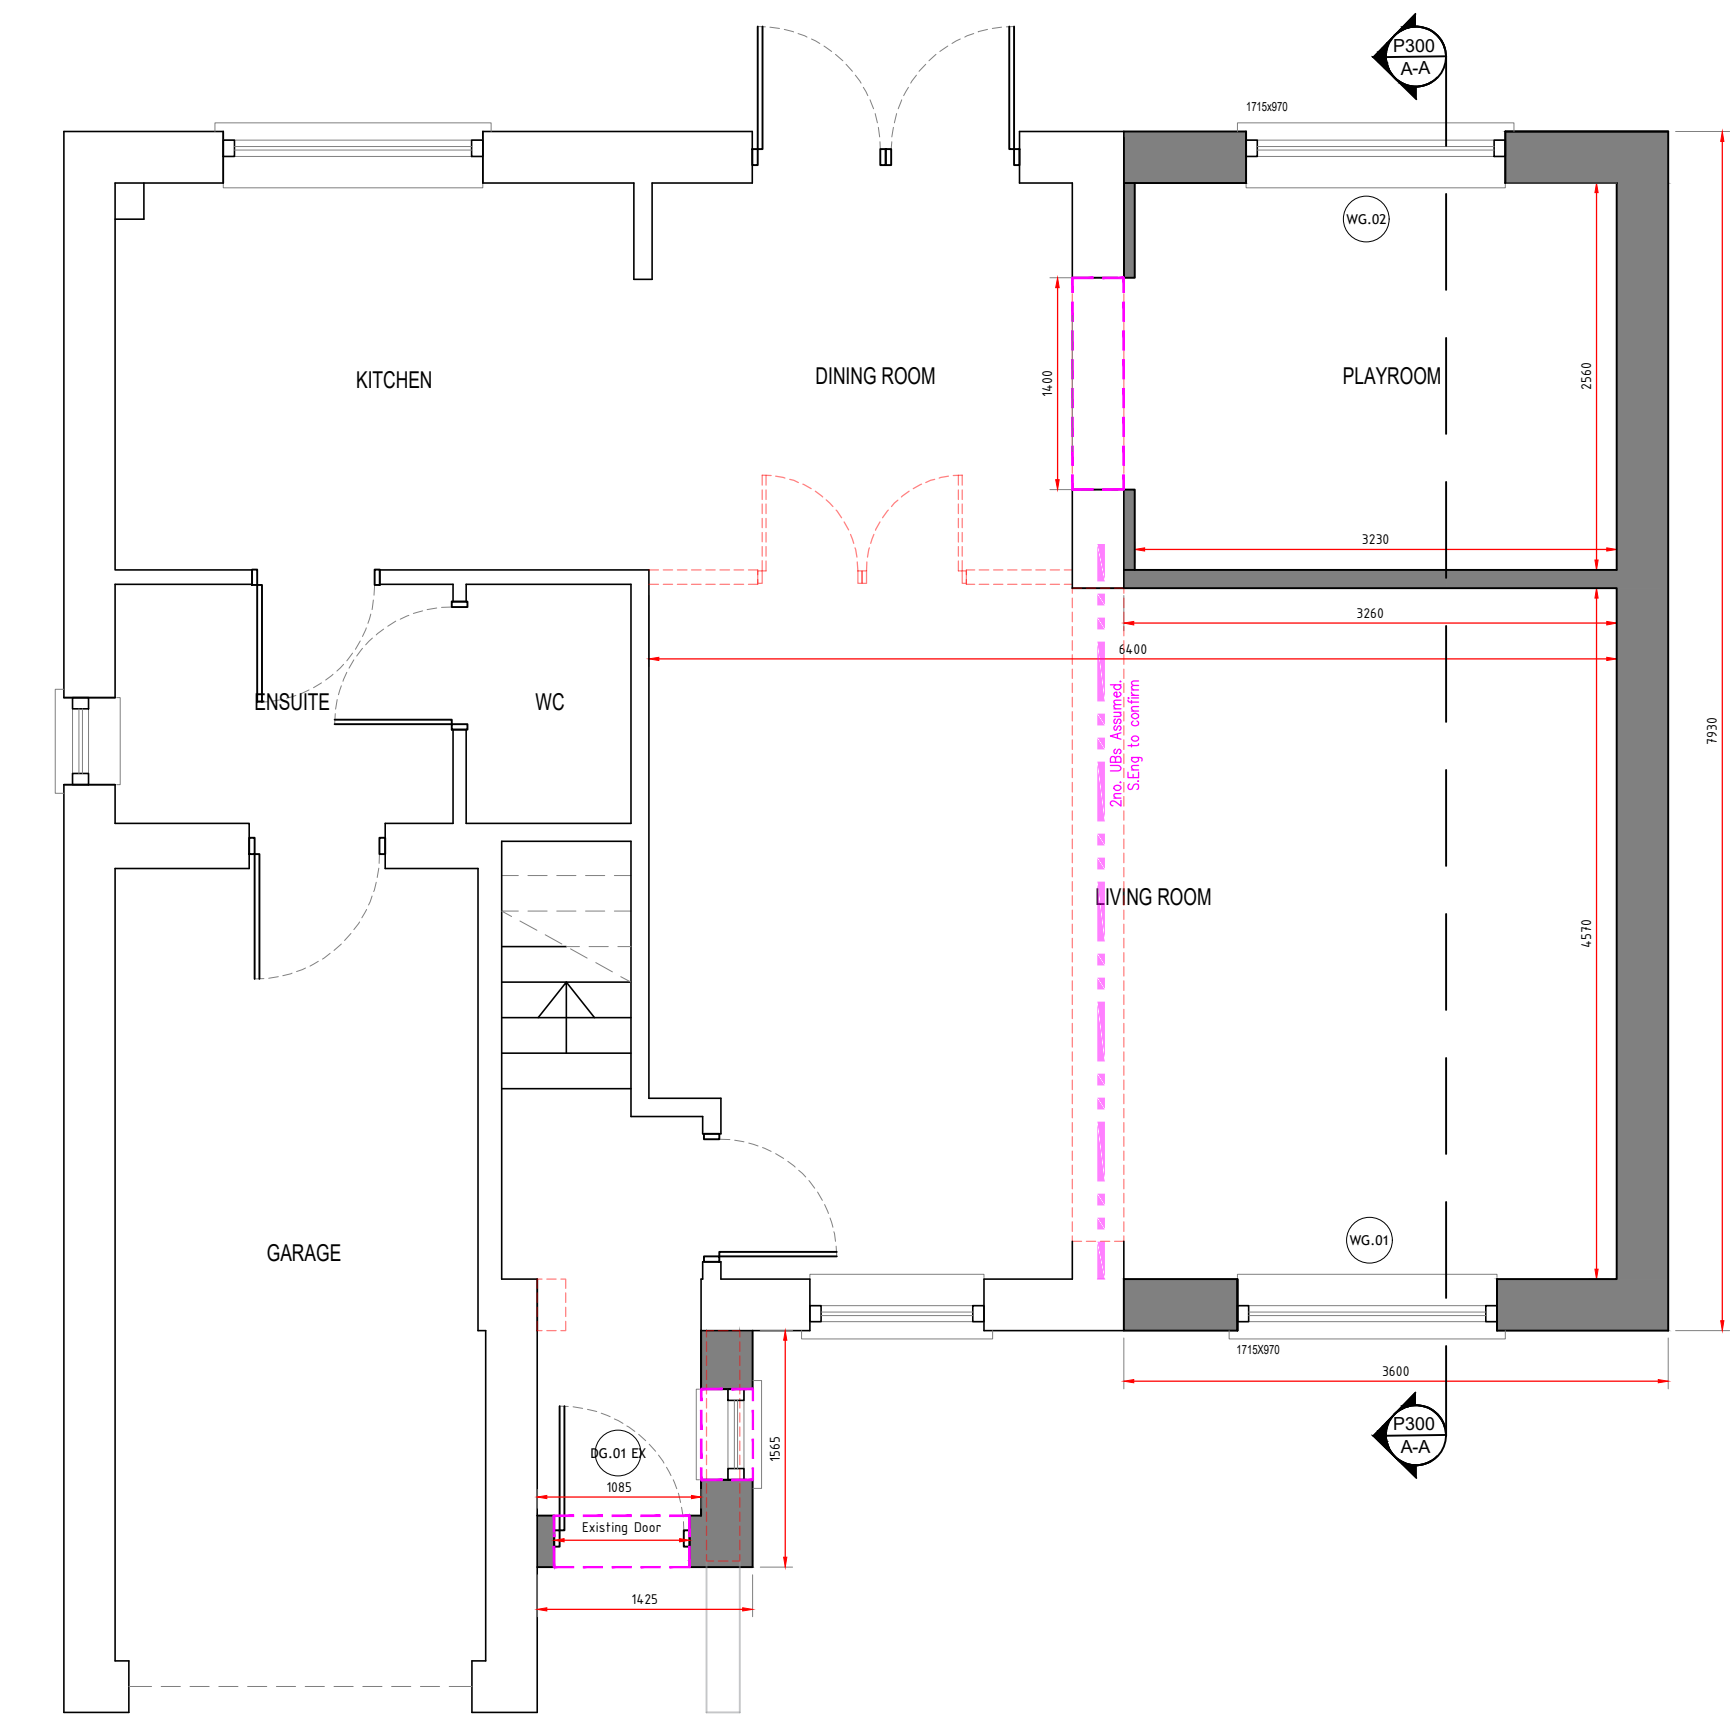


Proposed Ground Floor

Scale 1:50 @ A1

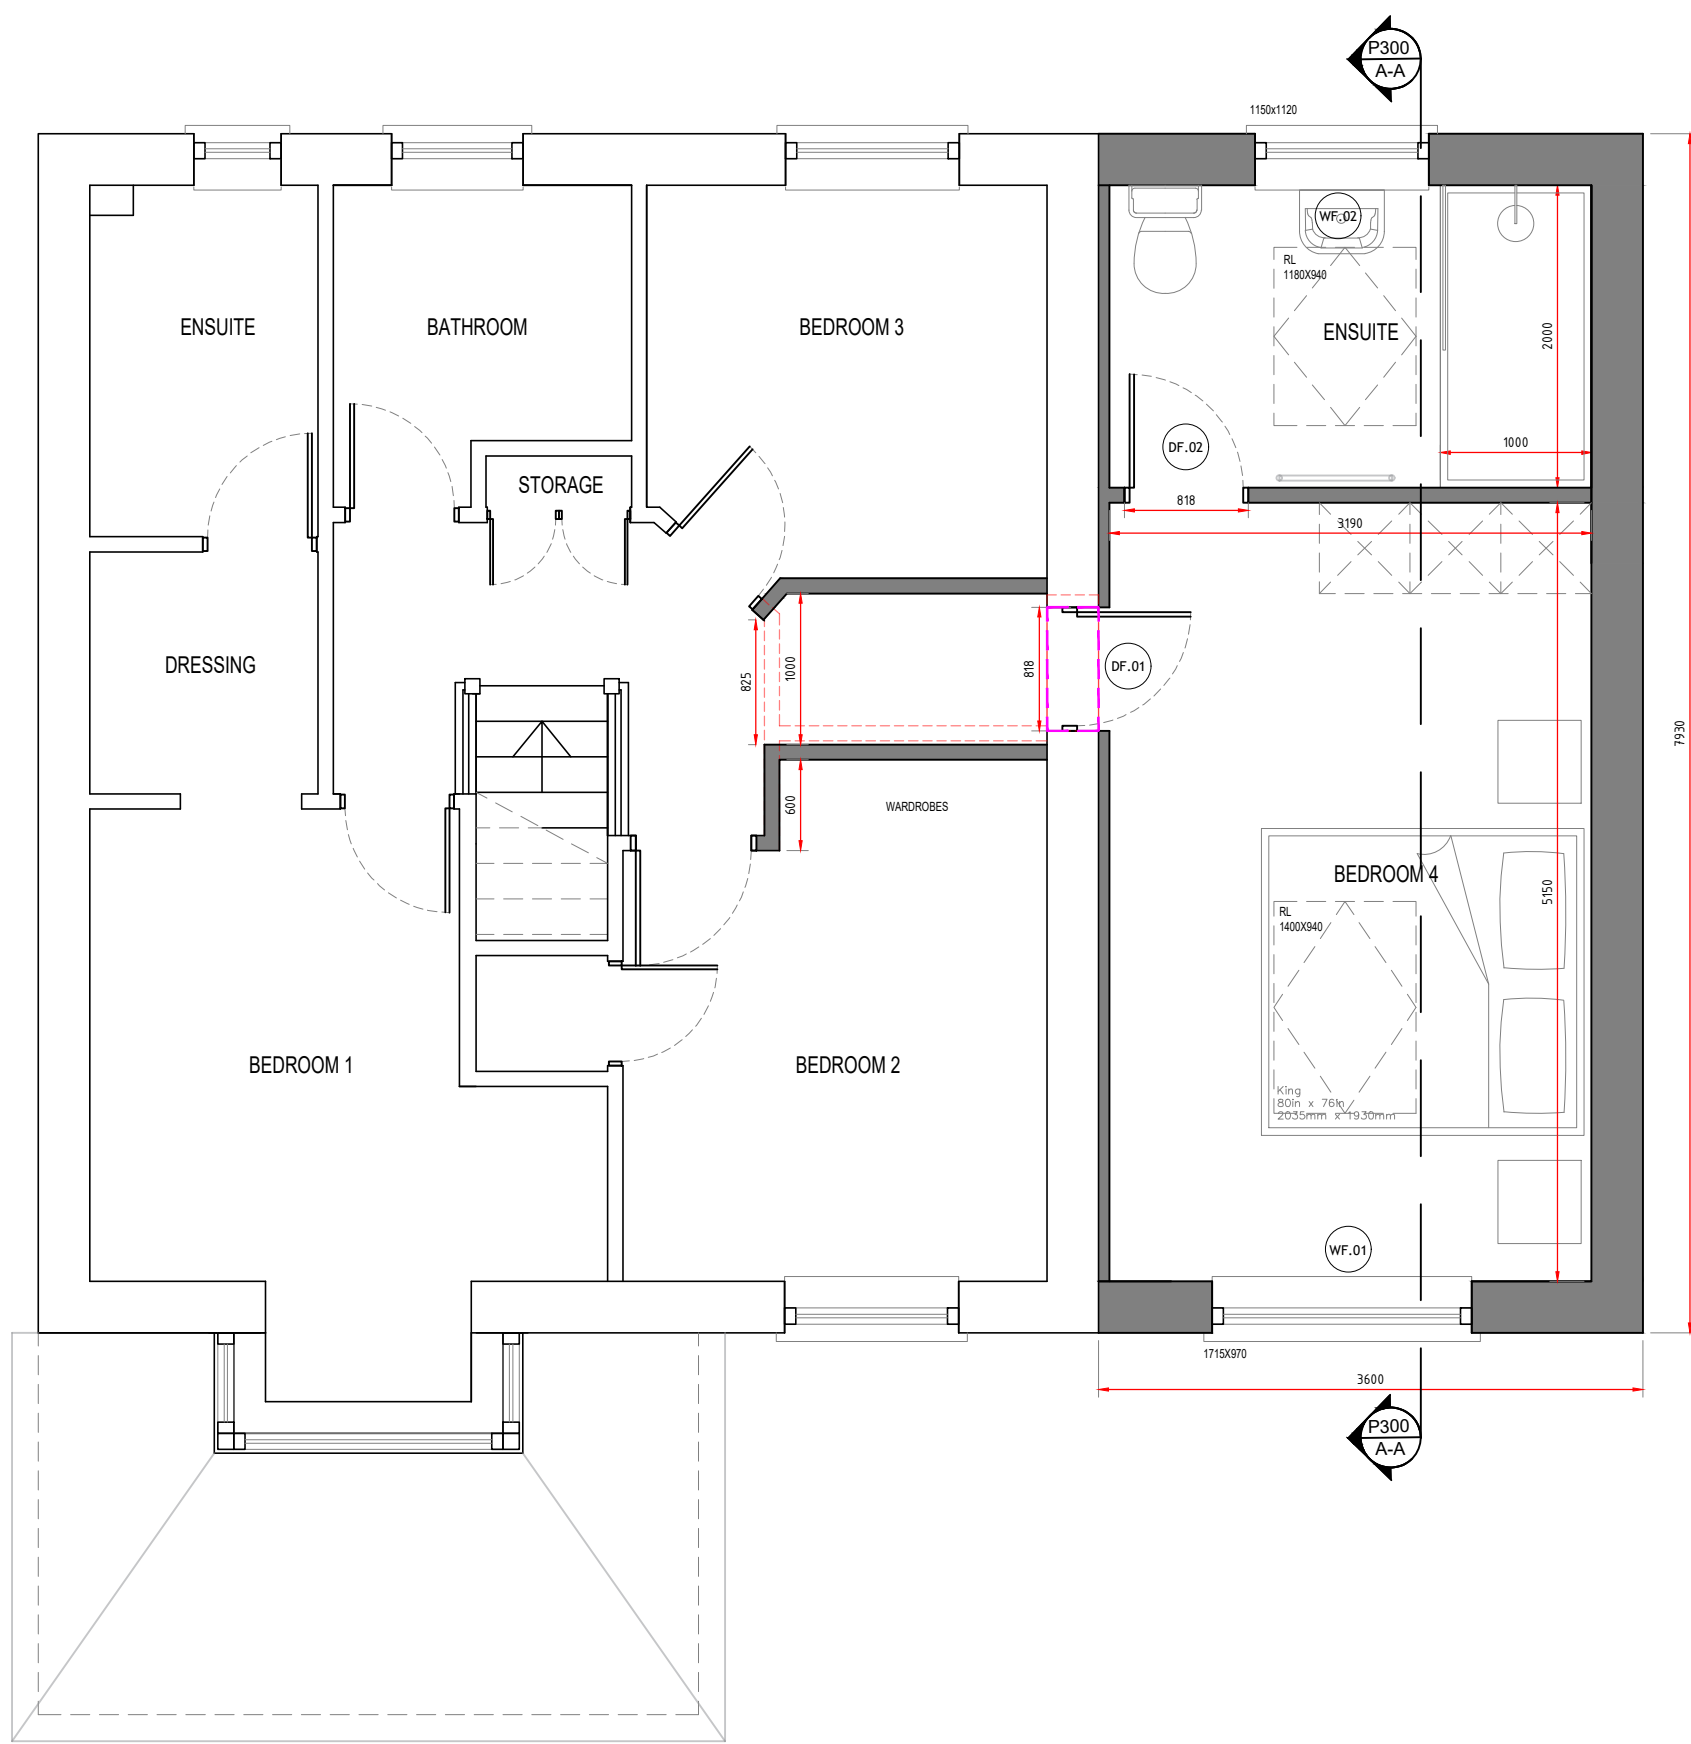


Proposed First Floor

Scale 1:50 @ A1

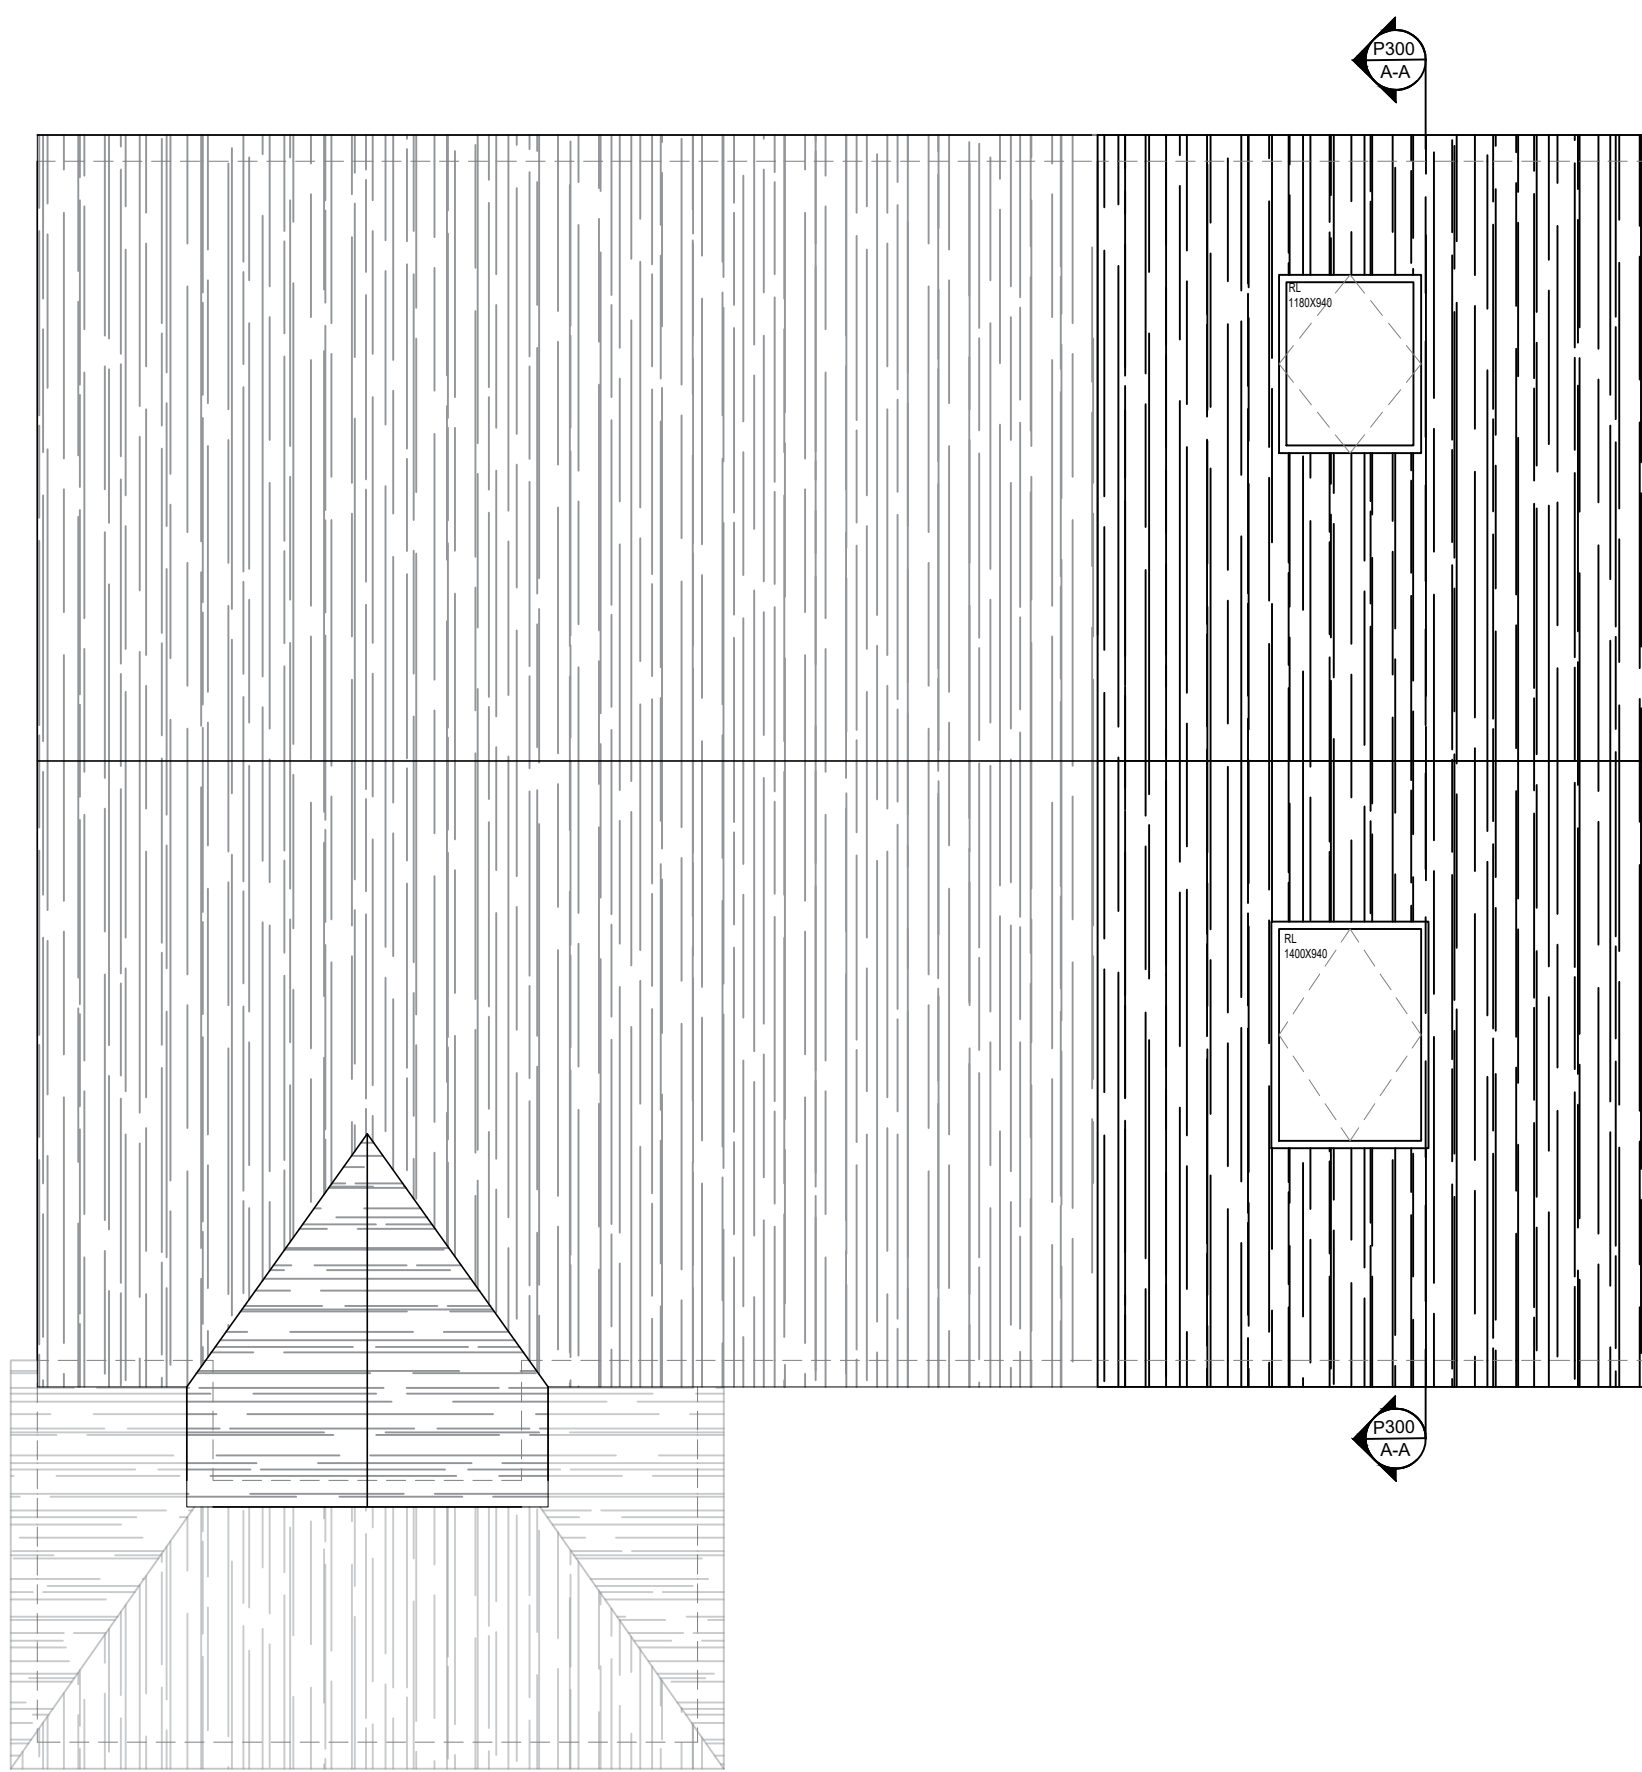

Proposed Roof Plan

Scale 1:50 @ A1

 


KEY

Demolition

New Wall

New Door Tag

New Window Tag

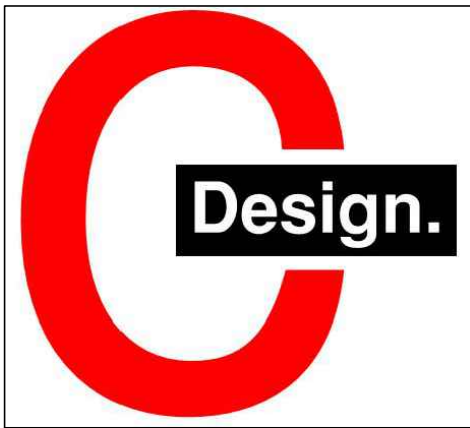

PROJECT: GROUND & FIRST FLOOR EXTENSION

CLIENT: HOME OWNER

Drawing Title

PROPOSED GROUND, FIRST & ROOF PLANS

Property Address

5 Higherfield Crescent, L34 4AX

Drawing No.

P102

Date:

APRIL 2026

Scale:

1:50@ A1

Revision:

00

Issue:

PLANNING