



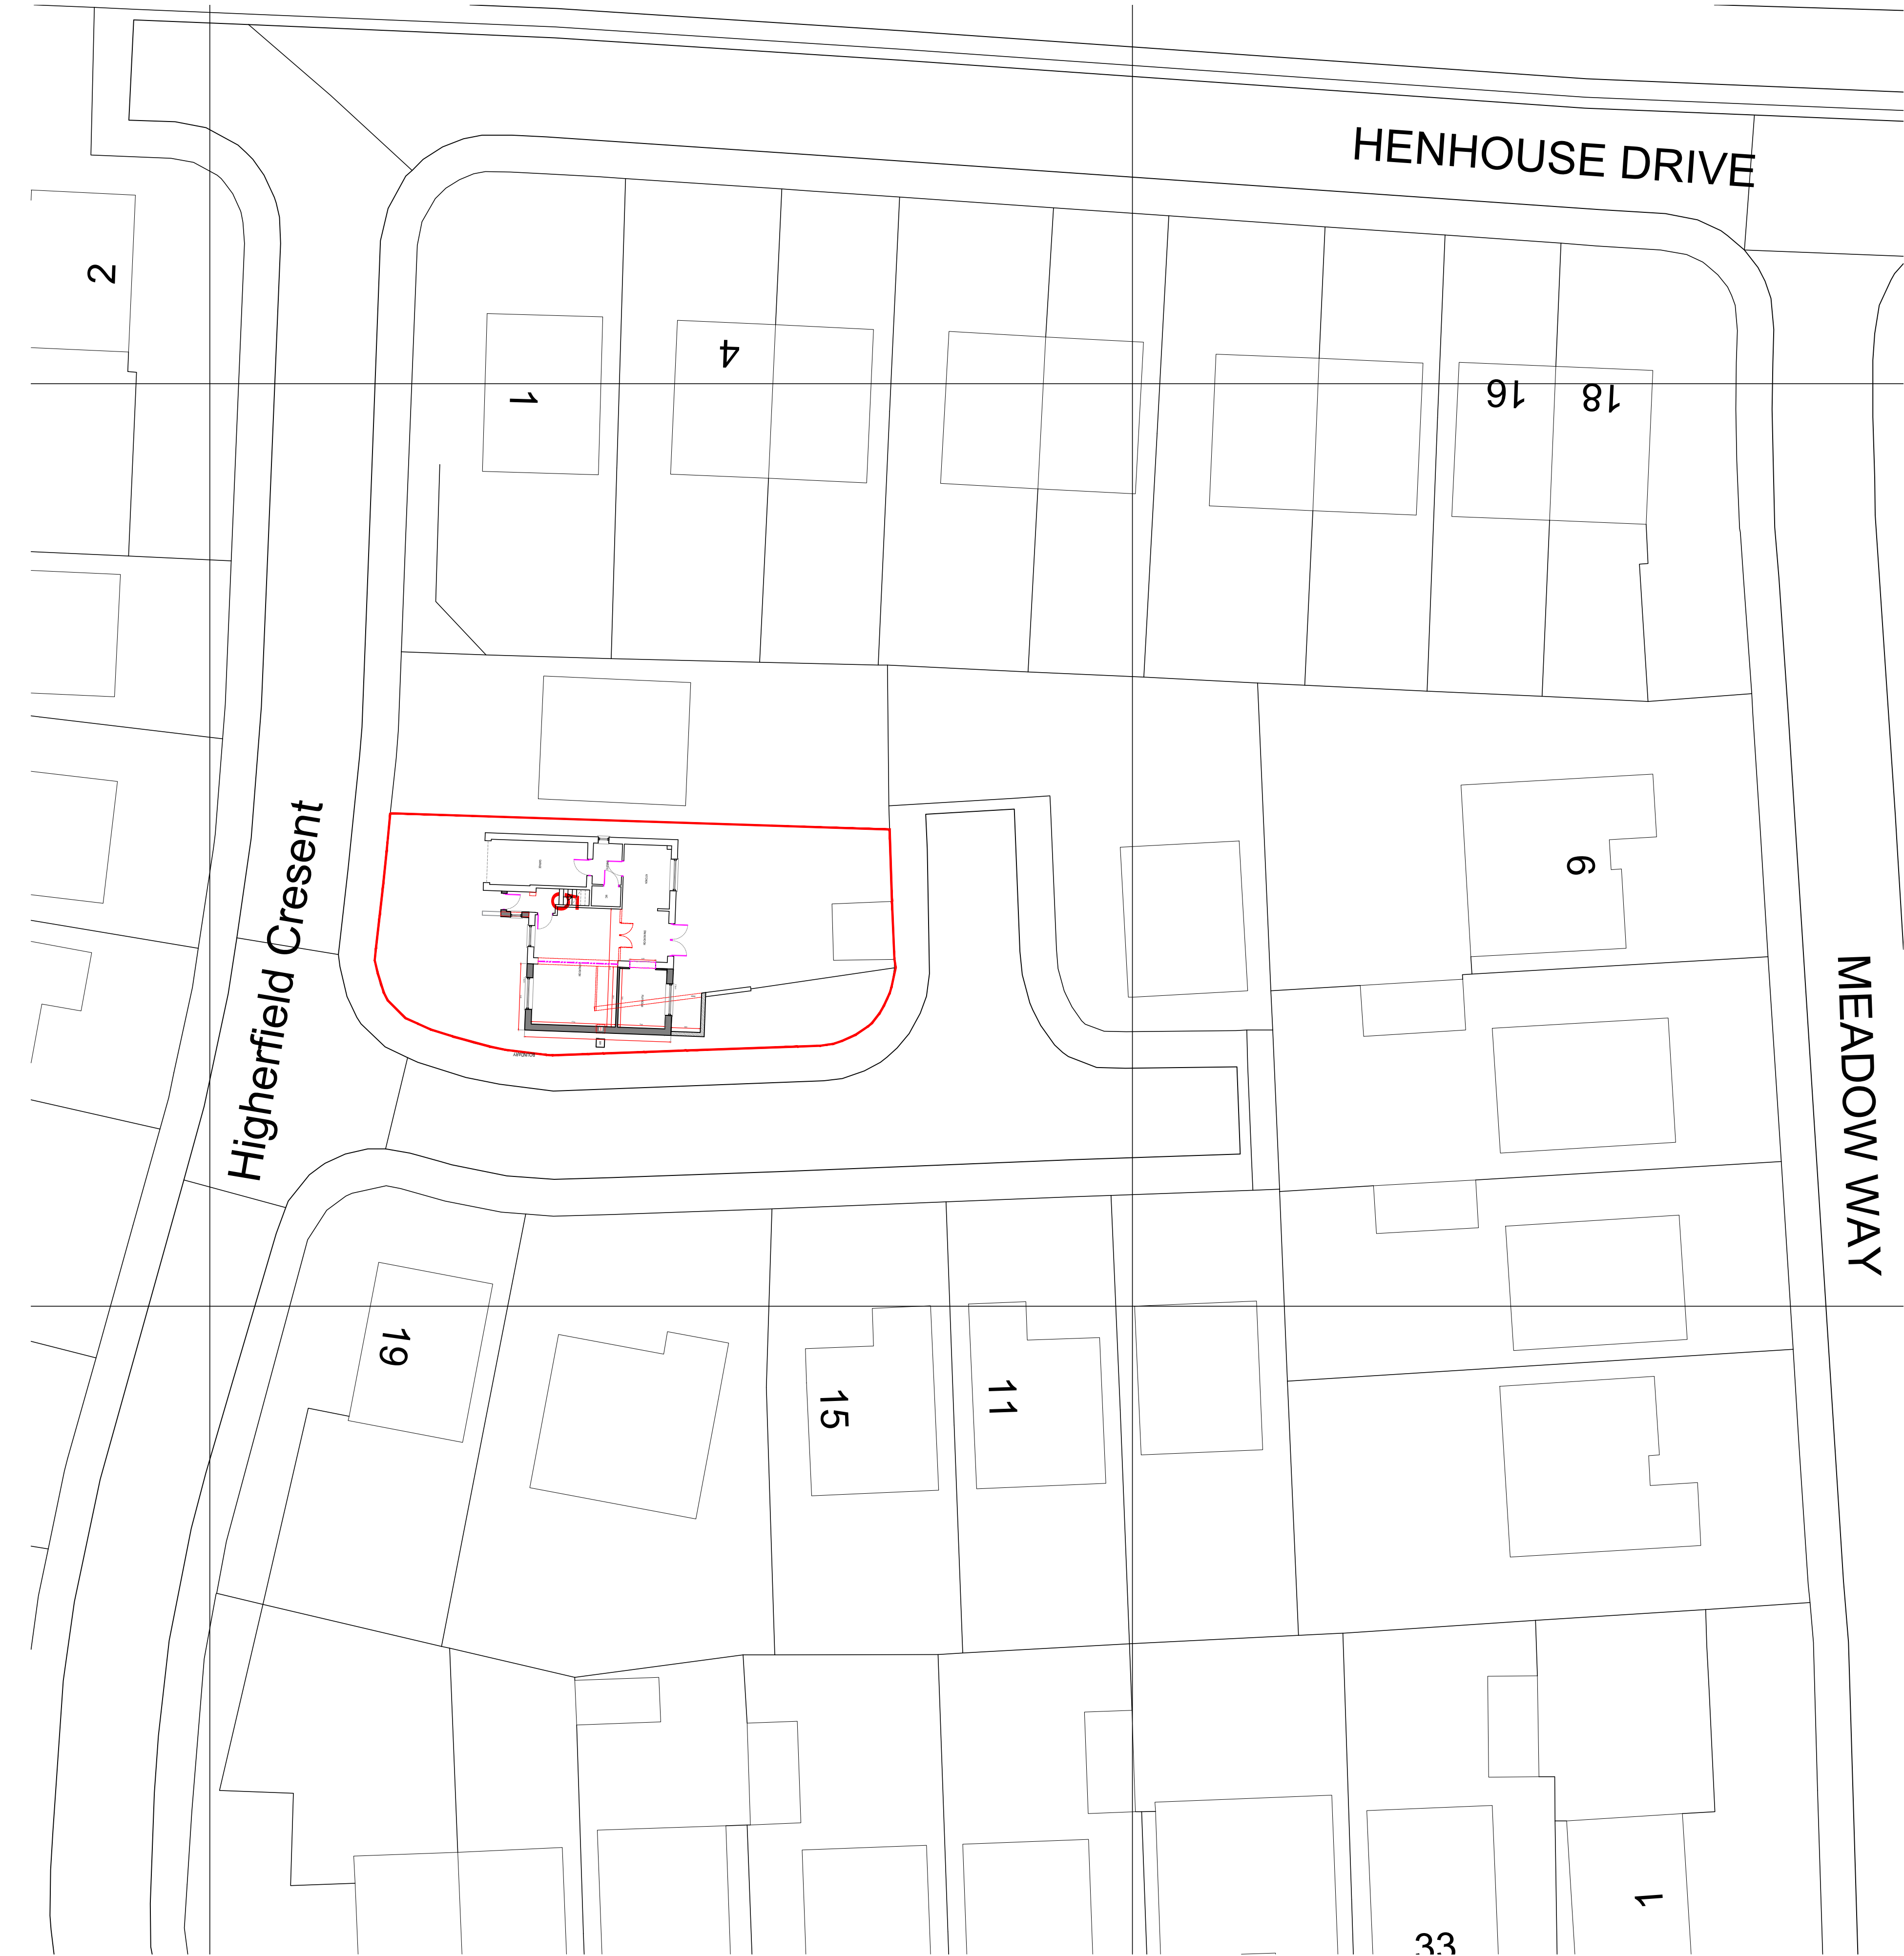


Proposed Site Plan
Scale 1:200 @ A1

STATUS PLANNING	© Copyright of CDesign® All rights reserved. Do not scale this drawing. ALL dimensions are in millimetres unless stated otherwise. ALL dimensions must be checked on site prior to construction and any discrepancies reported to the architect. Work is subject to change following detailed design.				
	RevNo	Revision note	Date	Signature	Checked
	00	ISSUED FOR PLANNING	18.04.2026	CM	CM
				CM	CM

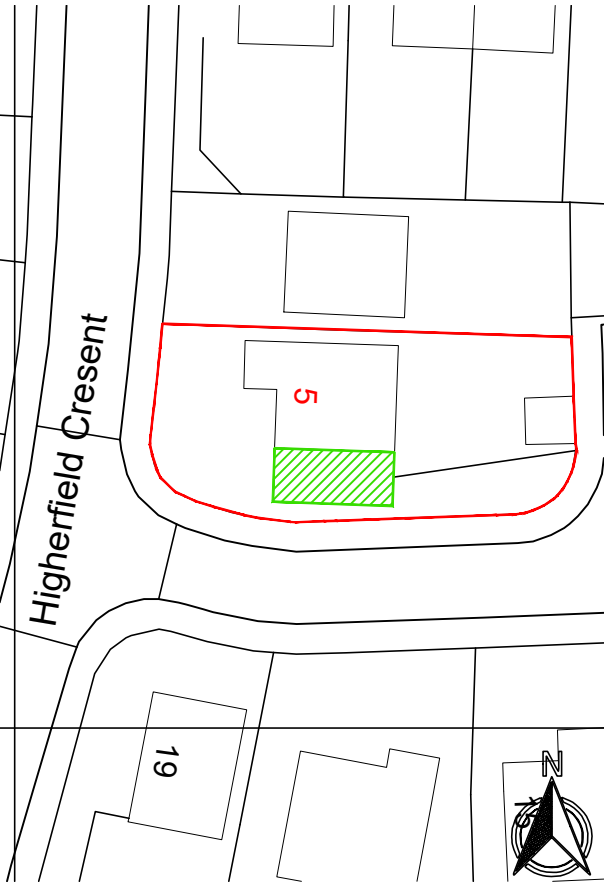



BLOCK PLAN
Scale 1:500 @ A1

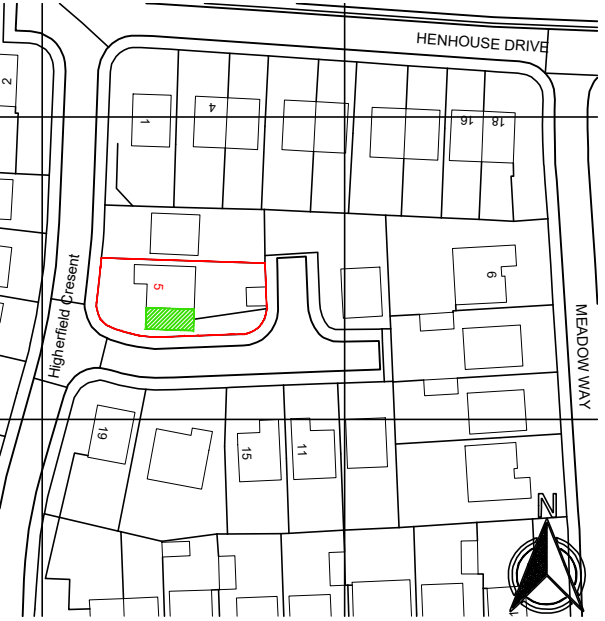

LOCATION PLAN
Scale 1:1250 @ A1

SITE PLAN KEY

■ New Walls

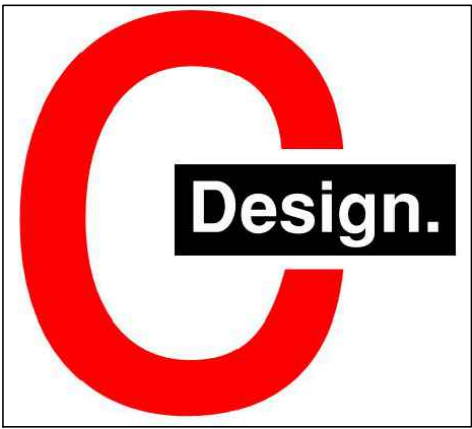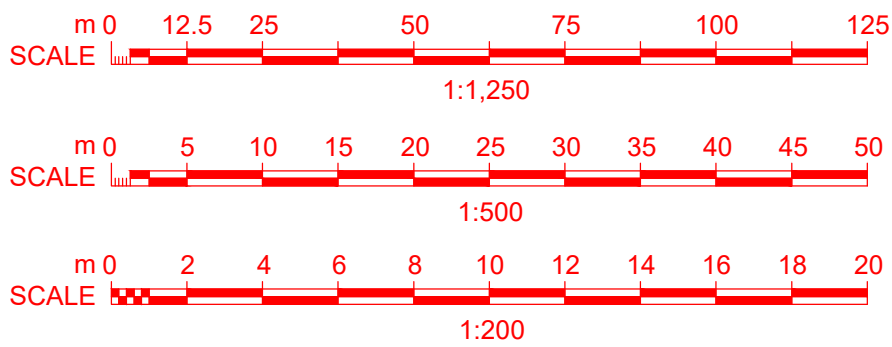

PROJECT: GROUND & FIRST FLOOR EXTENSION

CLIENT: HOME OWNER

Drawing Title
PROPOSED SITE, BLOCK & LOCATION PLAN

Property Address
5 Higherfield Crescent, L34 4AX

Drawing No.
P002
Date:
APRIL 2026
Scale:
1:50@ A1
Revision:
00
Issue:
PLANNING