


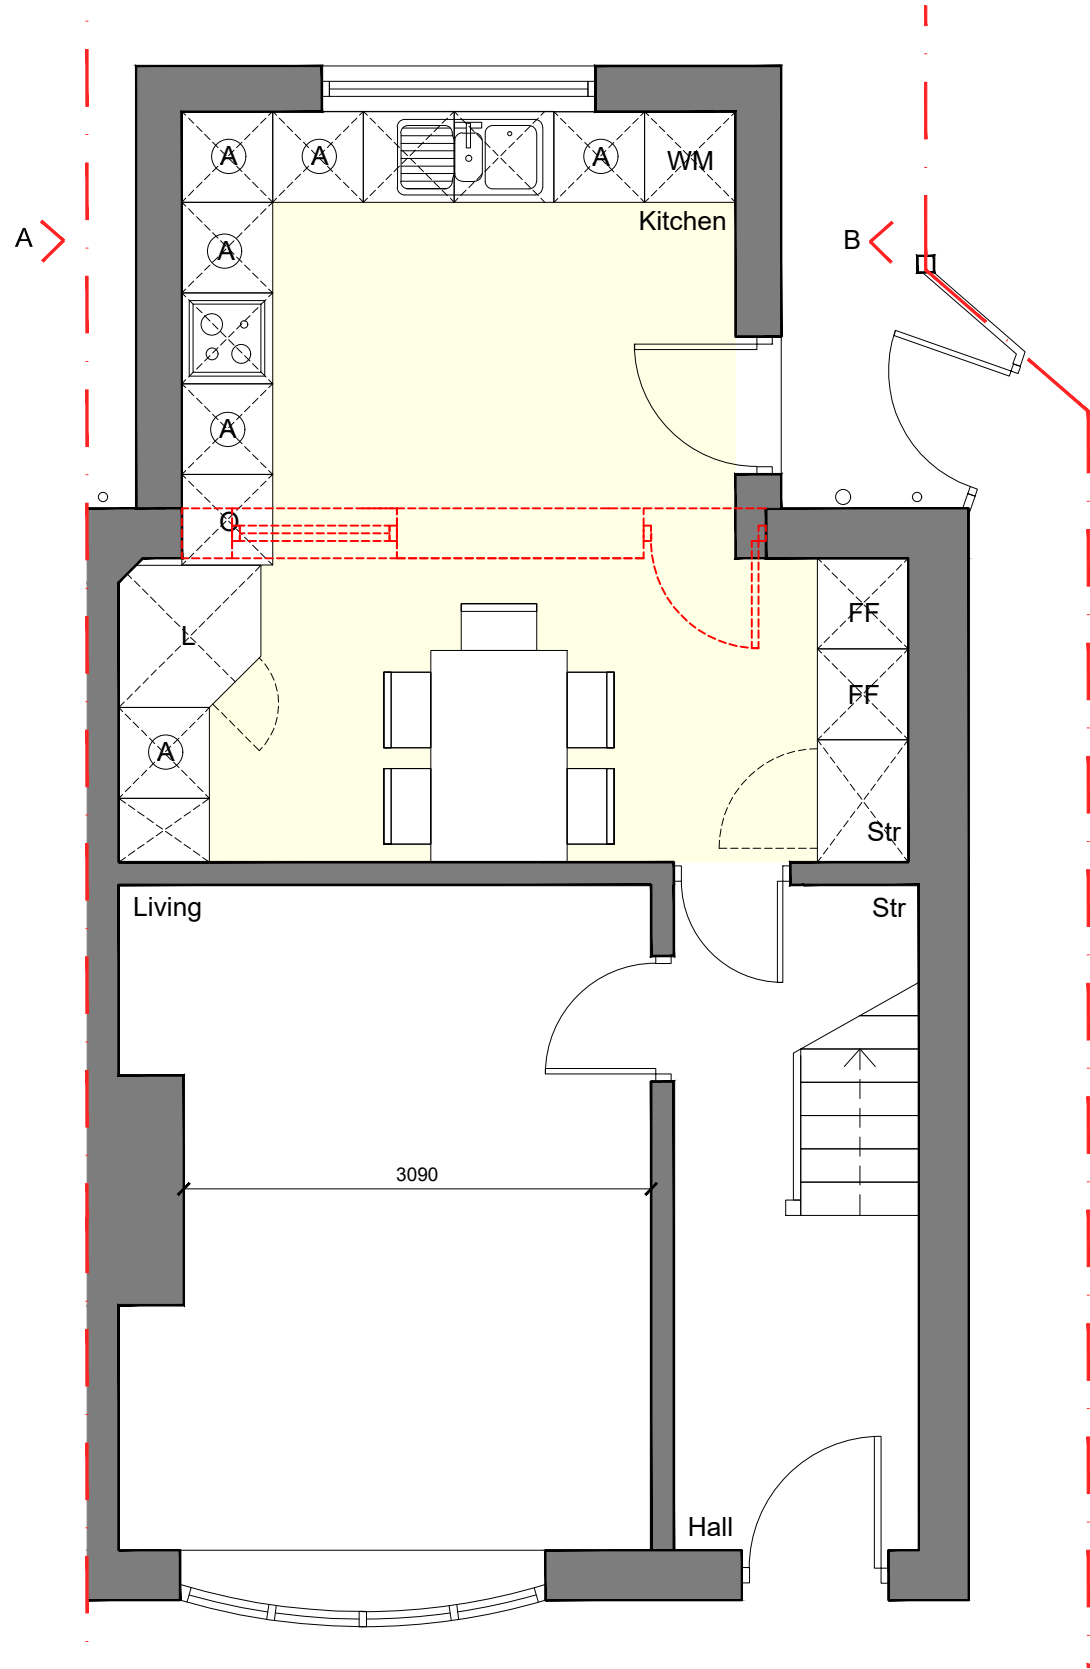

Proposed Floor Plan
Scale 1:50




Proposed Rear Elevation
Scale 1:50

All dimensions to be checked on site.
Figured dimensions to be read in preference to scaled.
This drawing is copyright and remains the property of SMITH YOUNG Architecture Ltd unless otherwise agreed.
SMITH YOUNG Architecture Ltd accepts no responsibility for any unauthorised amendments to the drawing and does not permit unauthorised copying of the drawing.

Revisions / Notes:

- Red dashed line indicates careful demolition/ removal.
- Hatch indicates proposed facing brick to match existing, specification/ colour tbc. All to the approval of LAPO.
- DOOR:
Door to be white upvc frame with double glazed panel, spec tbc. all to LAPO approval.
- WINDOWS:
Window to be white upvc frame double glazing, spec tbc. all to LAPO approval.
- RAINWATER GOODS:
Rainwater goods to be black UPVC, spec tbc. all to LAPO approval.
- ROOFING:
Roofing tiles to be Marley Mendip, colour to match existing. All to LAPO approval.

 

Job Title:	164 Lyme Cross Road		
Purpose:	Planning		
Client:	Mr & Mrs Hamilton		
Date:	November 2021		
Drawing Title:	Proposed Drawings		
Drawn By:	VWJJ	Checked By:	
Scale:	1:50	Paper Size:	A3
Job Number:	21.061	Drwg No:	003
		Rev:	

SMITH . YOUNG

A. 23 Roscoe Street Liverpool L1 9BX T. 0151 707 6655 W. www.smyo.co.uk