

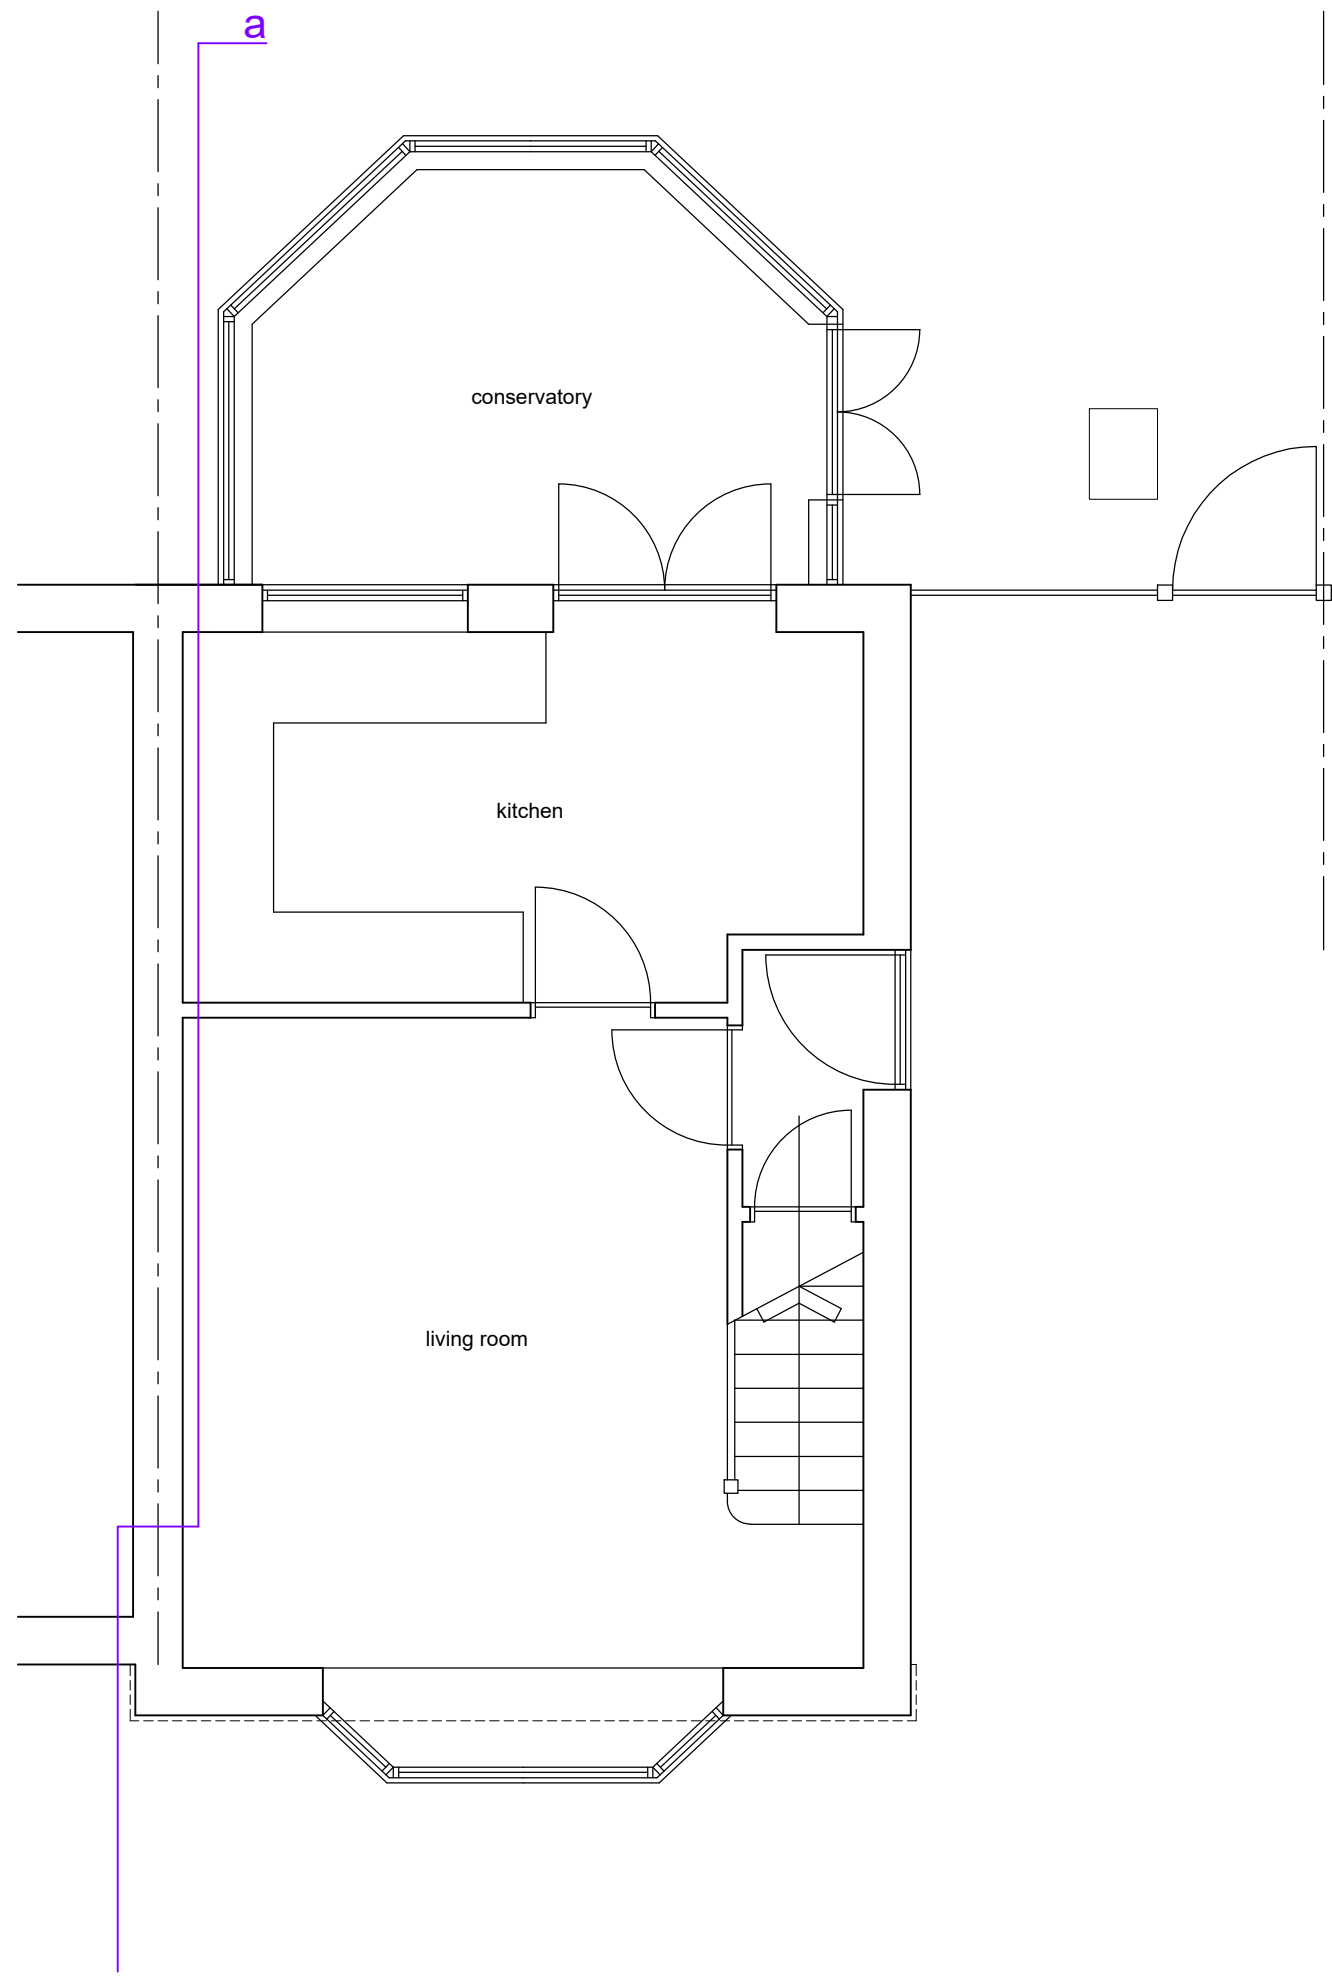


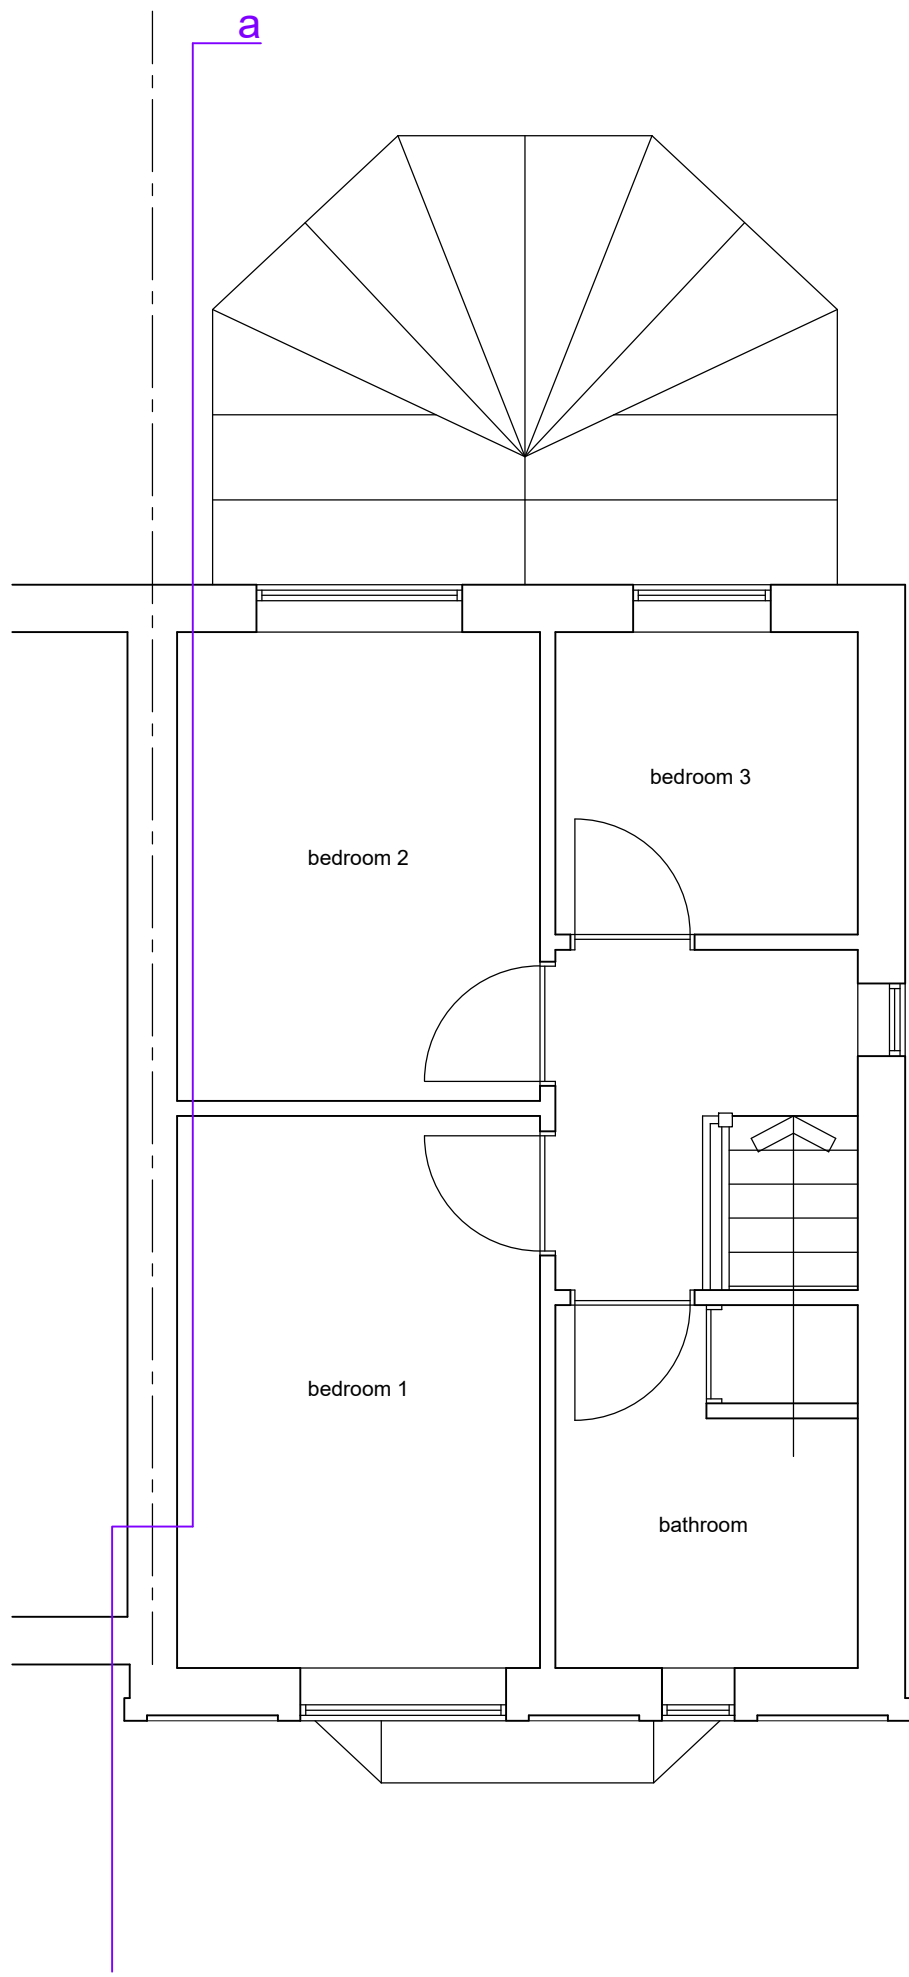


ground floor plan

0 5m
scale bar 1:50

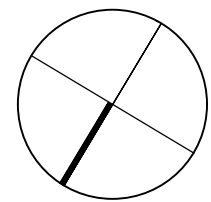

first floor plan

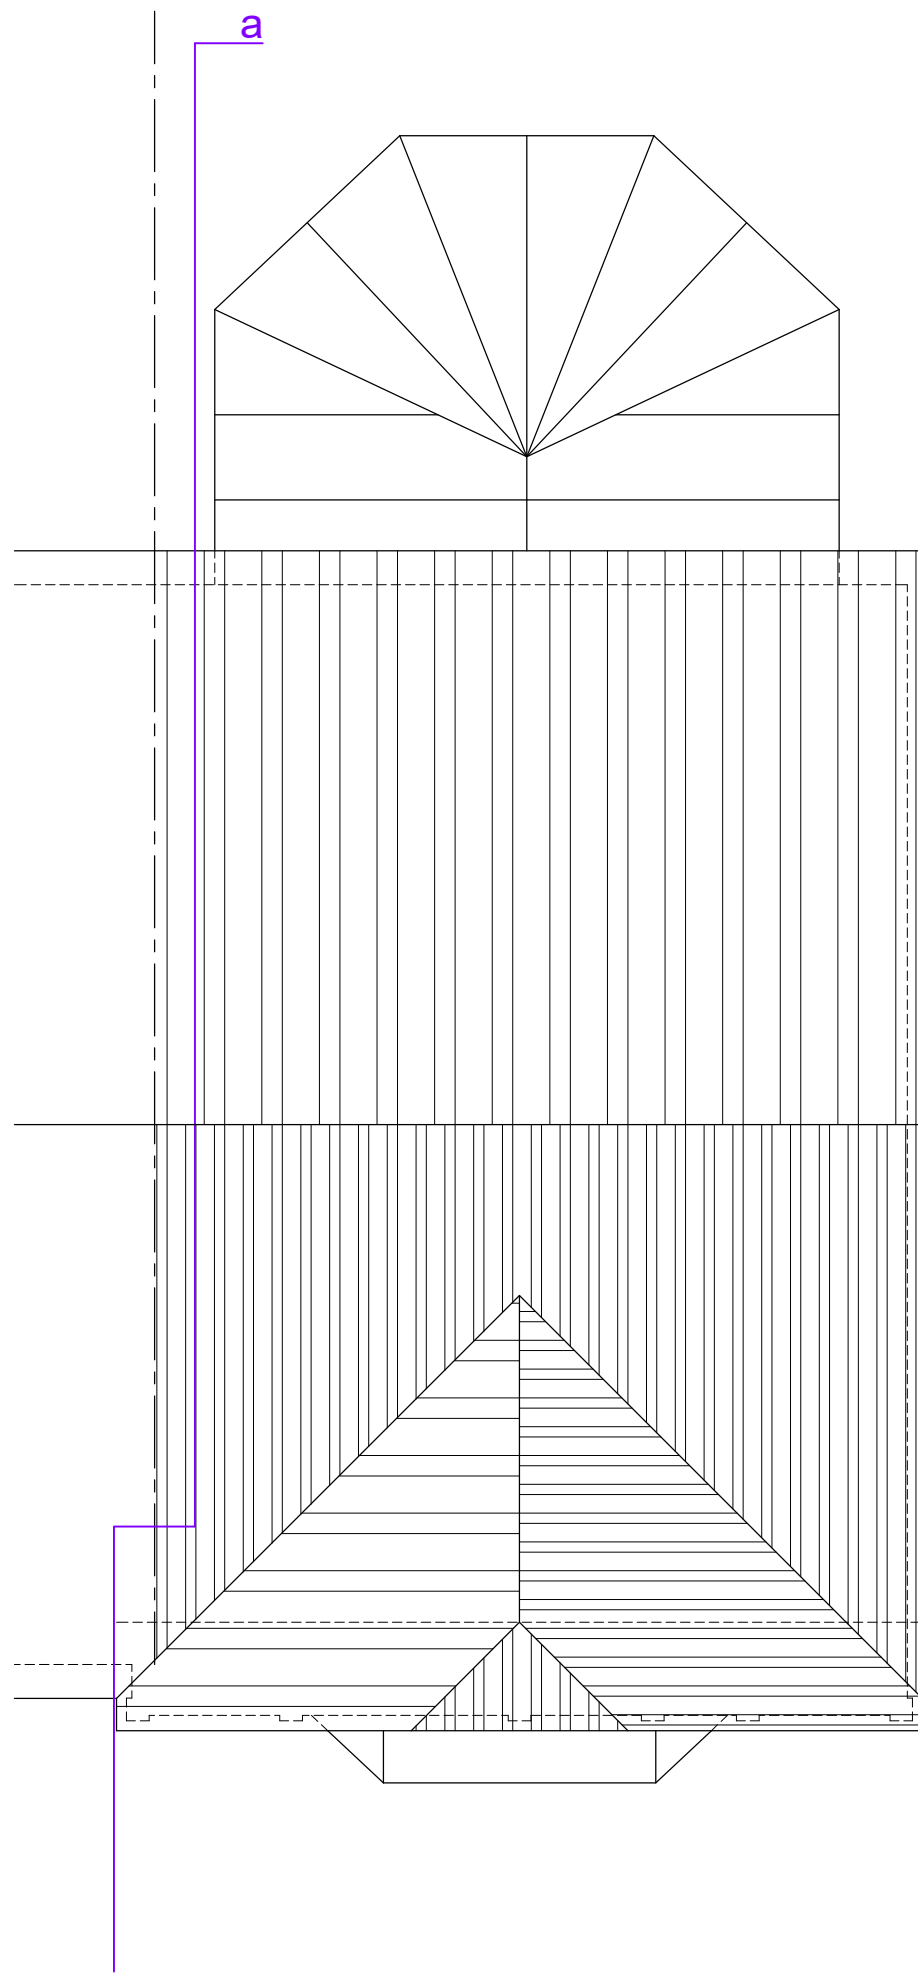


roof plan




0 100m
scale bar 1:1250



0 25 50m
scale bar 1:500

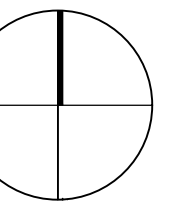


front elevation (north)

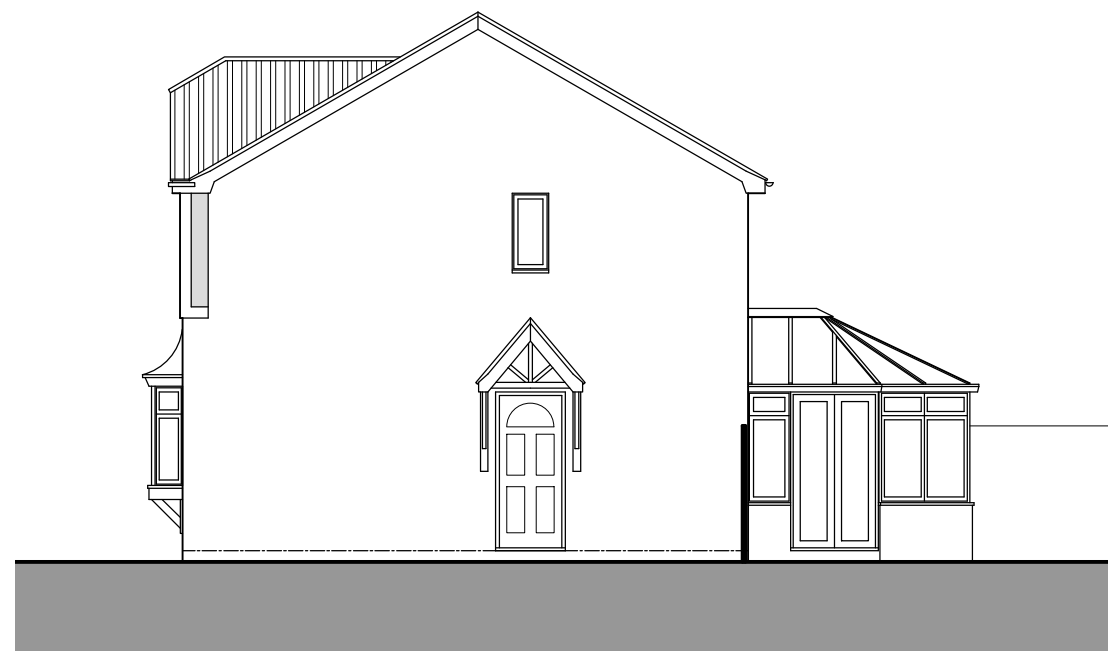

flank elevation (west)



rear elevation (south)

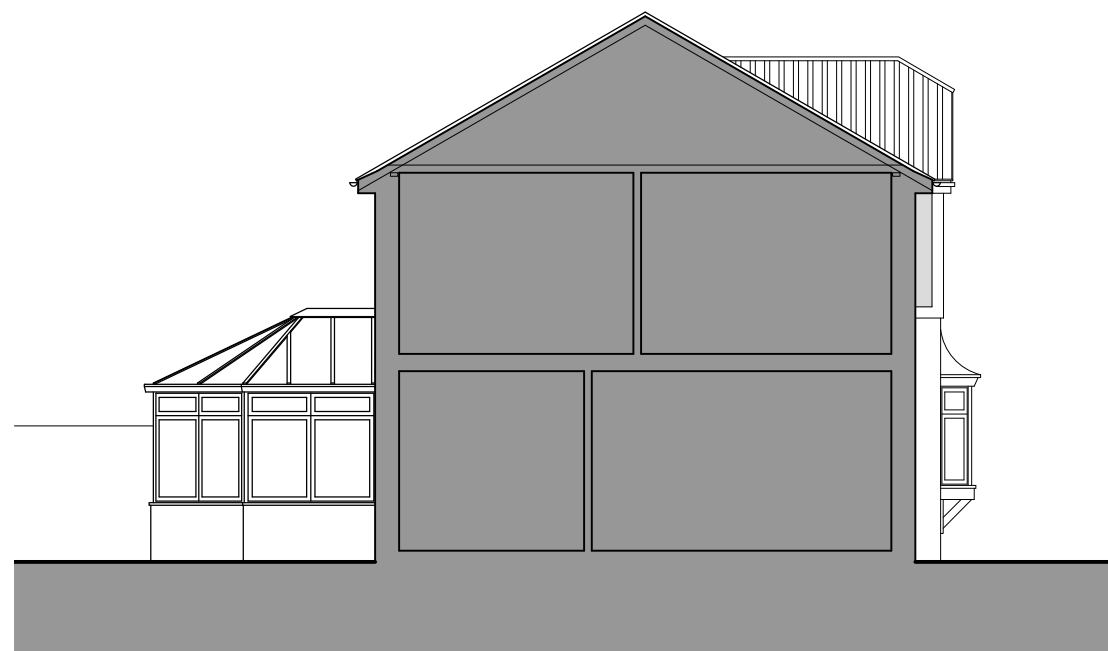

section / elevation (east)

0 5 10m
scale bar 1:100

Rev.	Date	Details	Drawn	Checked
Issued for:				
PLANNING				
Project/Client:		Project No:		
23 Lapwing Court		1935		
Halewood		Dwg No:	Rev:	
for Ms D Rayment		10		
		Scale:	@ A1	
		varies		
Drawing:		North:		
plans & elevations		Drawn By:	Date:	
site and location plans		nb	16.07.26	
as existing		Checked By:	Date:	
		nb	16.07.26	

Nick BARBER
Architects

design@nickbarberarchitects.uk
www.nickbarberarchitects.uk
42 Kirby Rise / Barham / IPSWICH / Suffolk / IP6 0AX
01473 839 767 / 07932 033 360
Nick BARBER Architects Ltd / Registered in England 8867407

© Nick Barber Architects
Contractors must work only to figured dimensions which are to be checked on site
This line measures 30mm at stated sheet size