


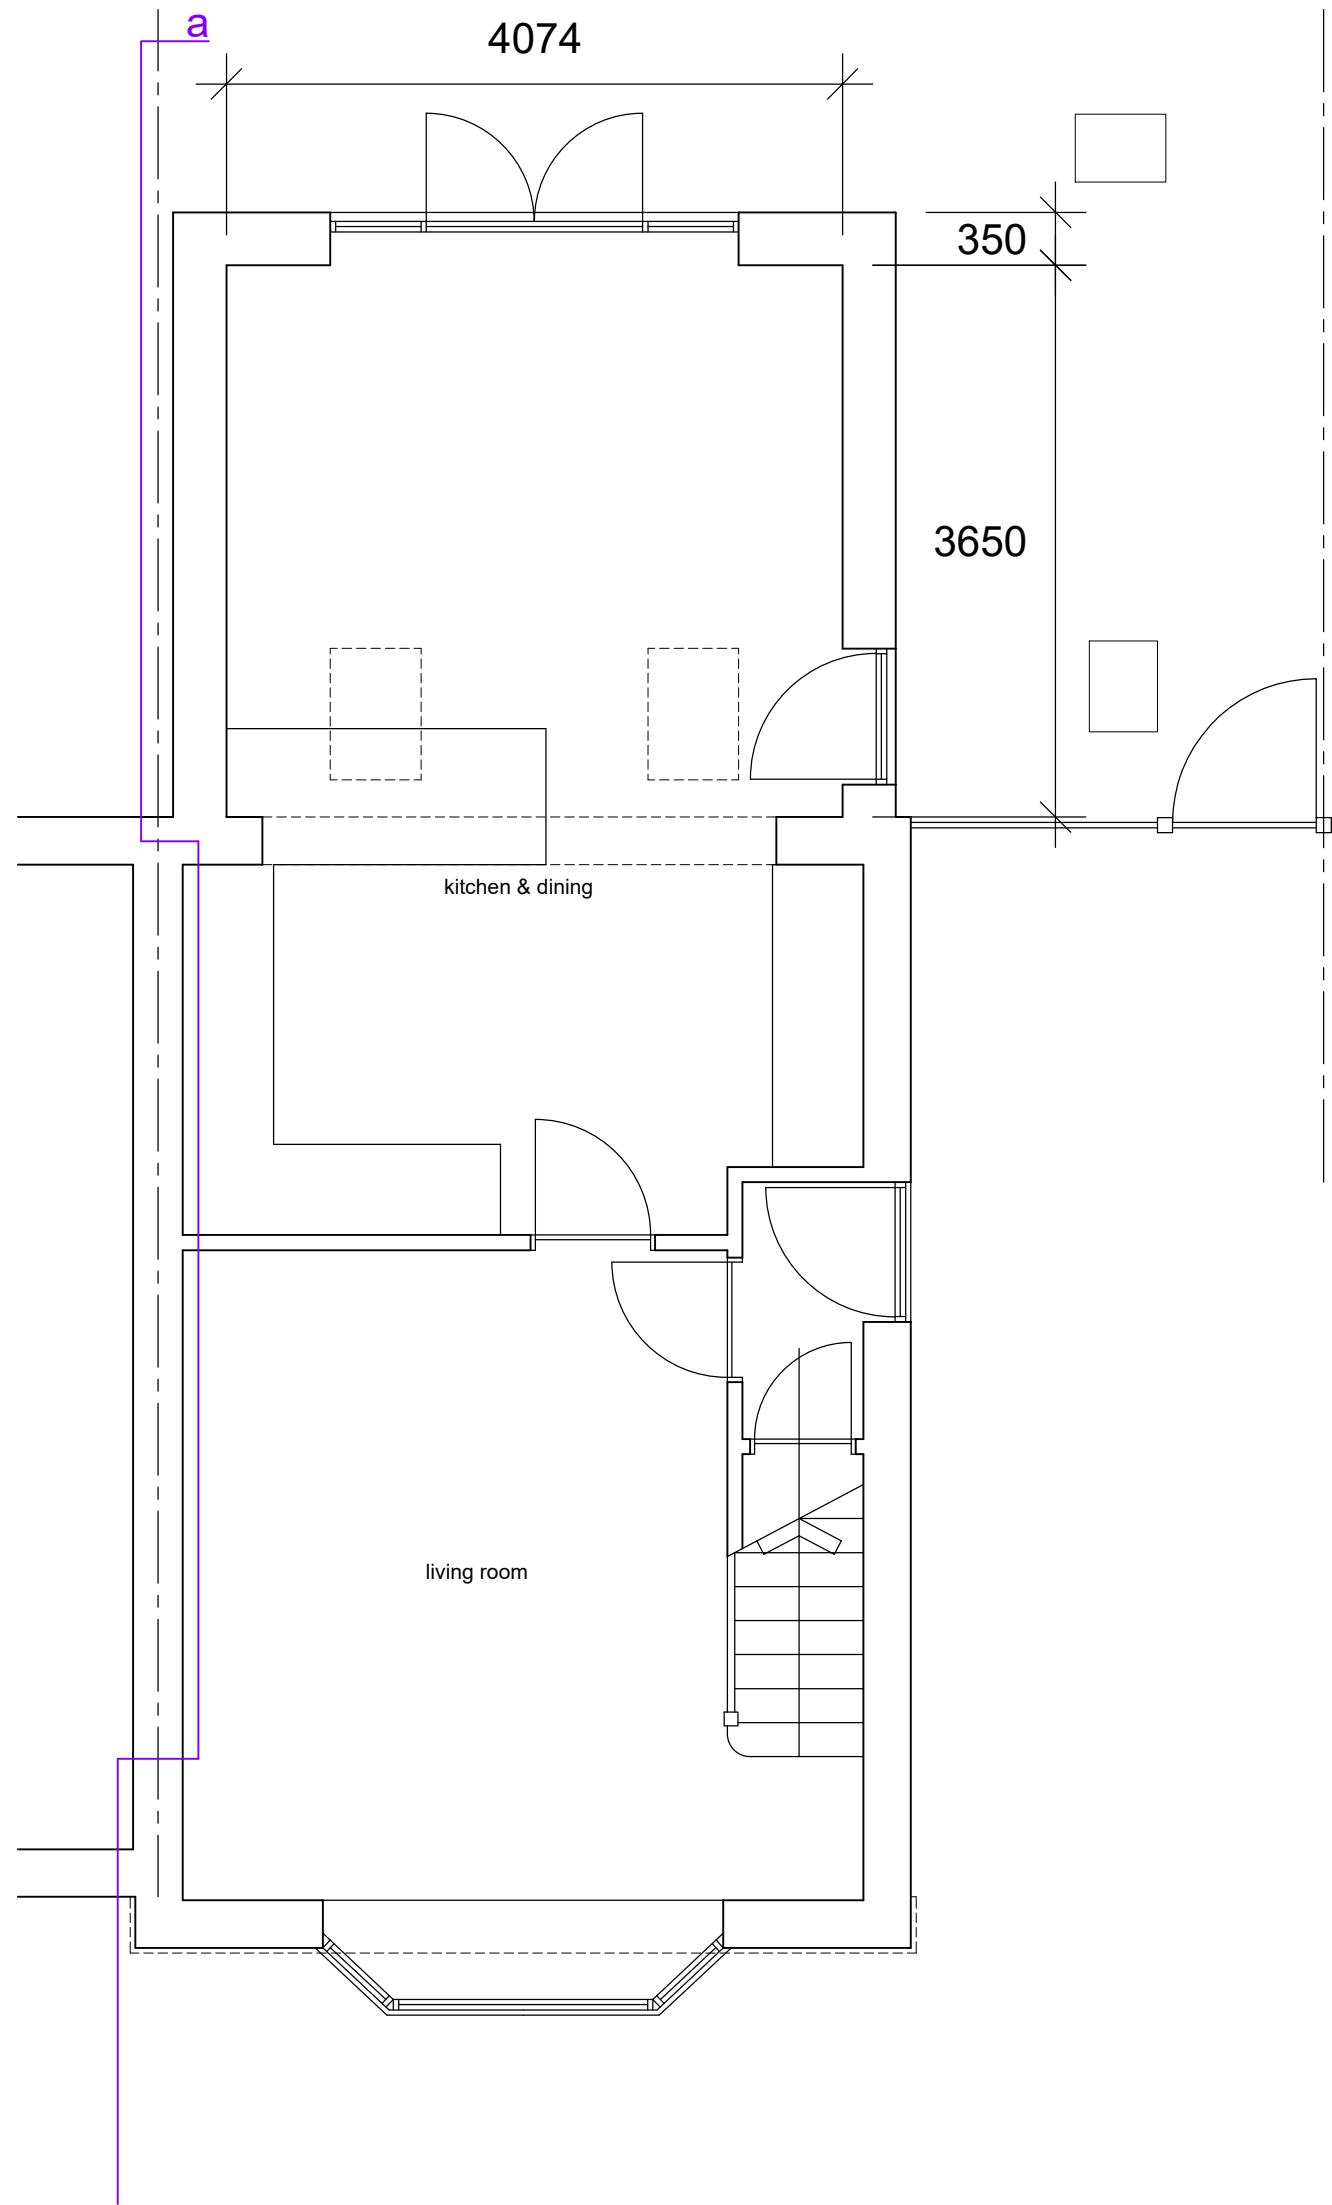
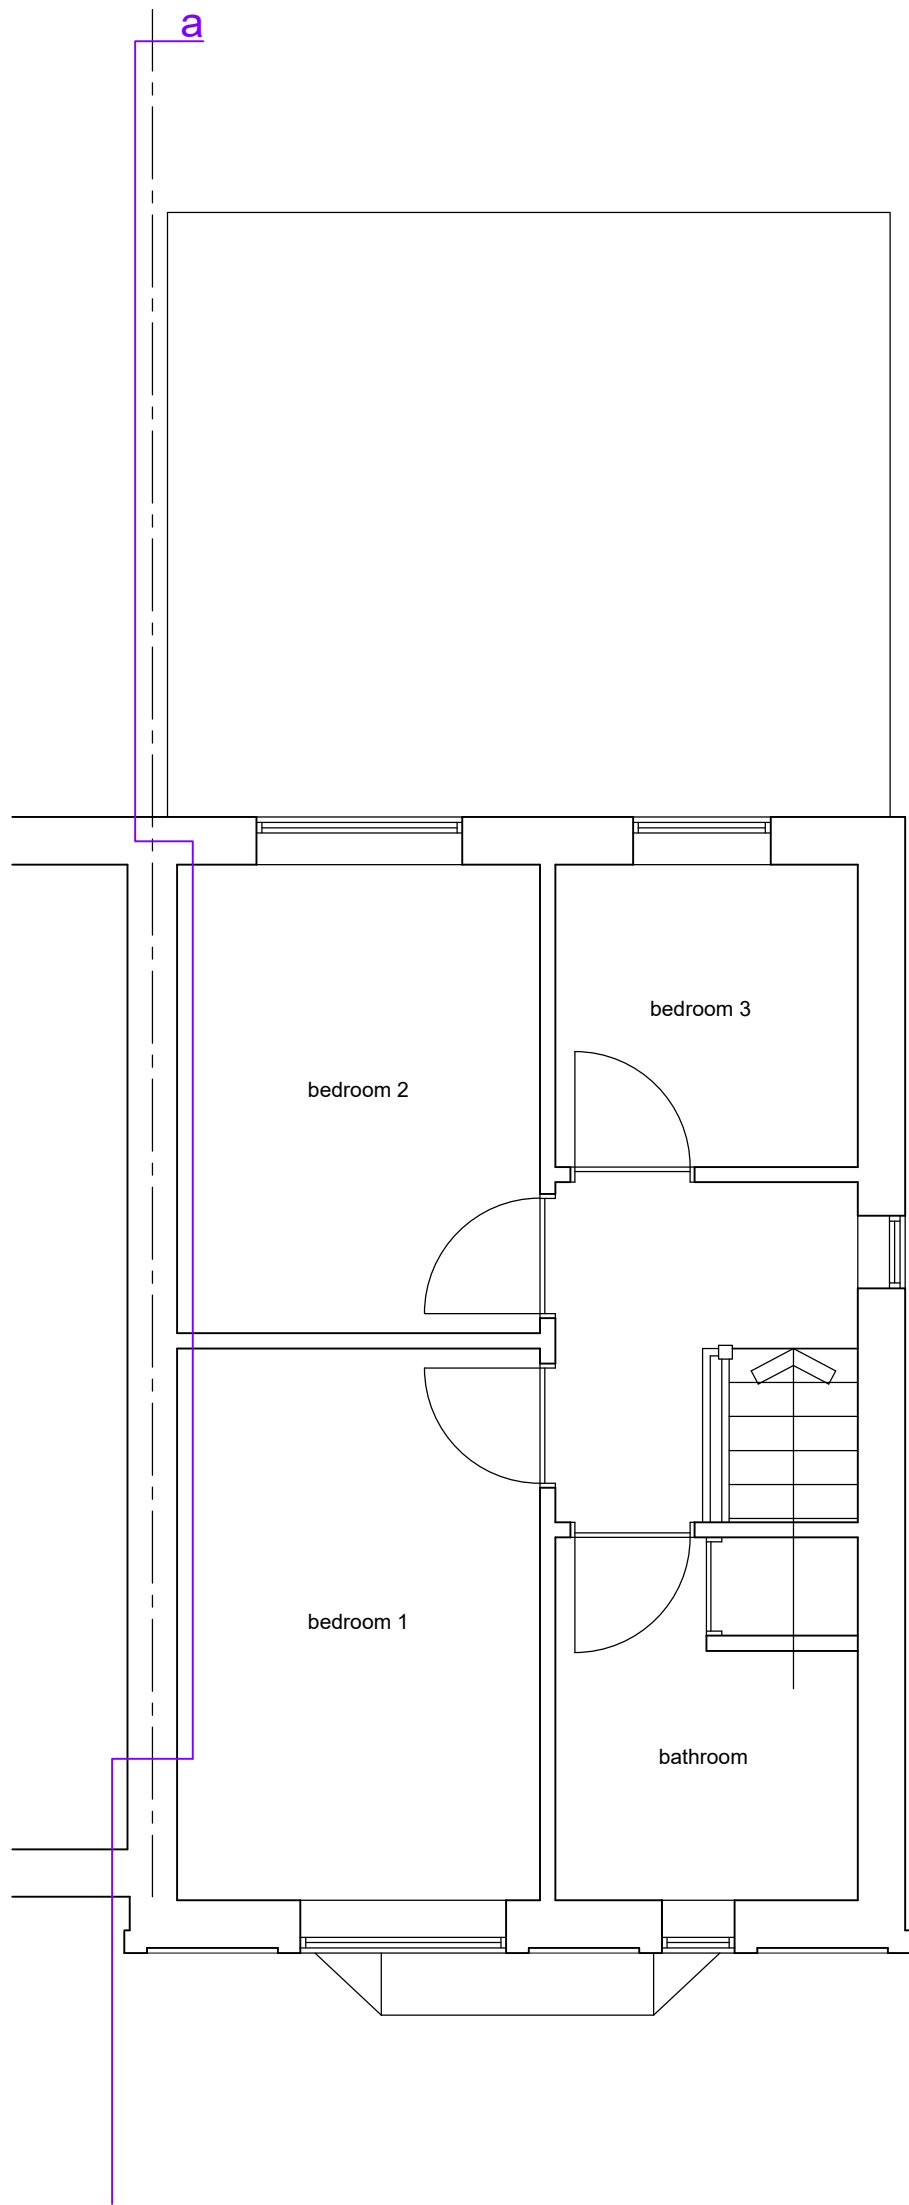


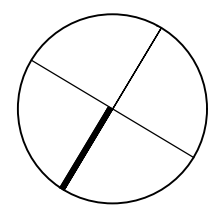


ground floor plan

 

first floor plan

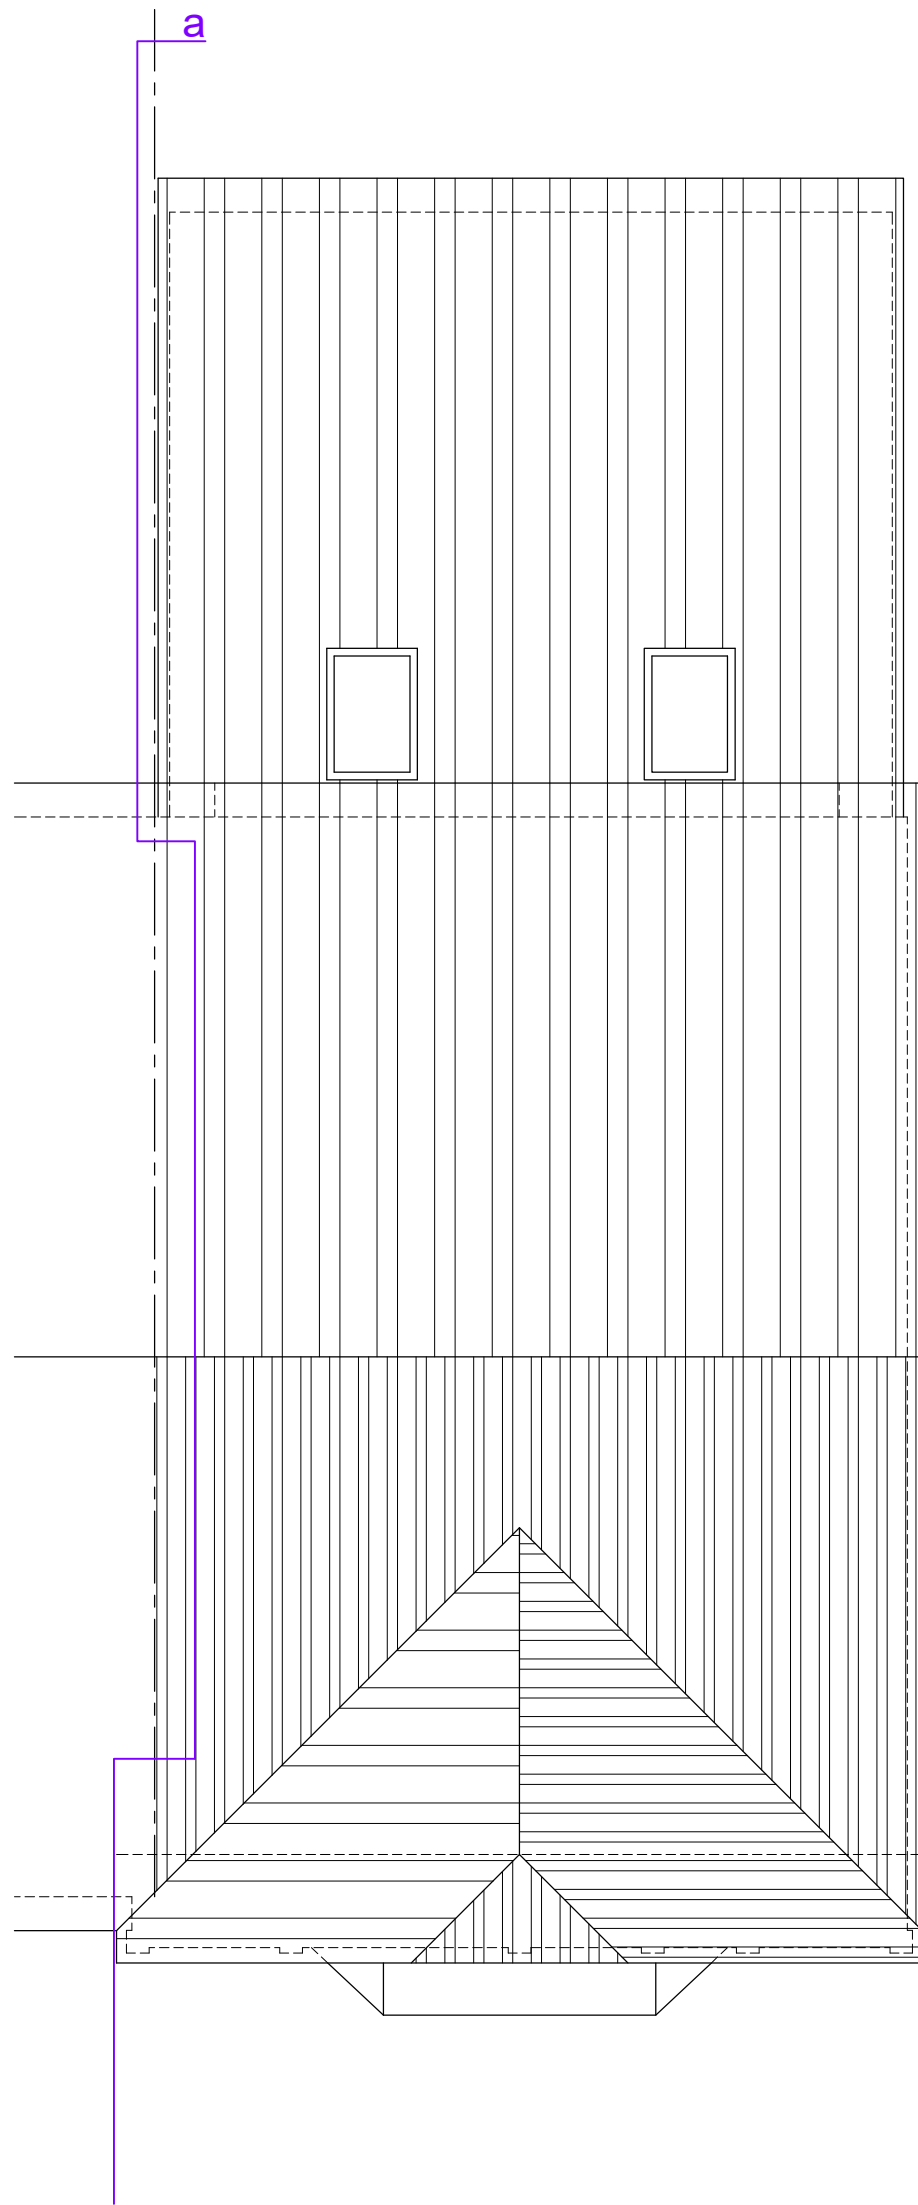


roof plan

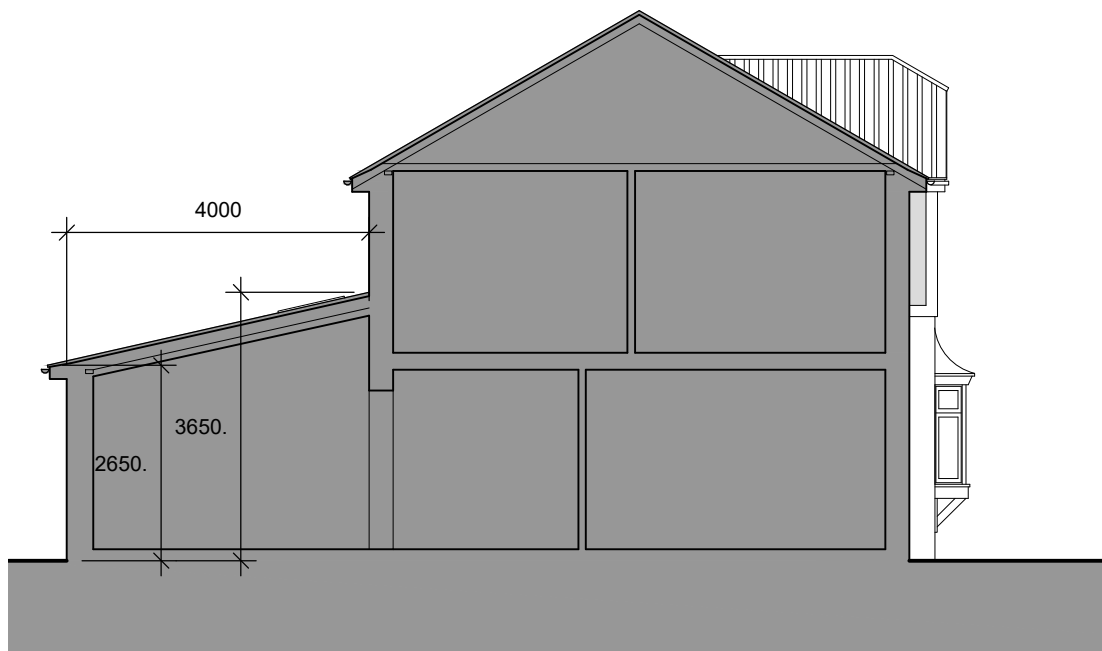

section




front elevation (north)

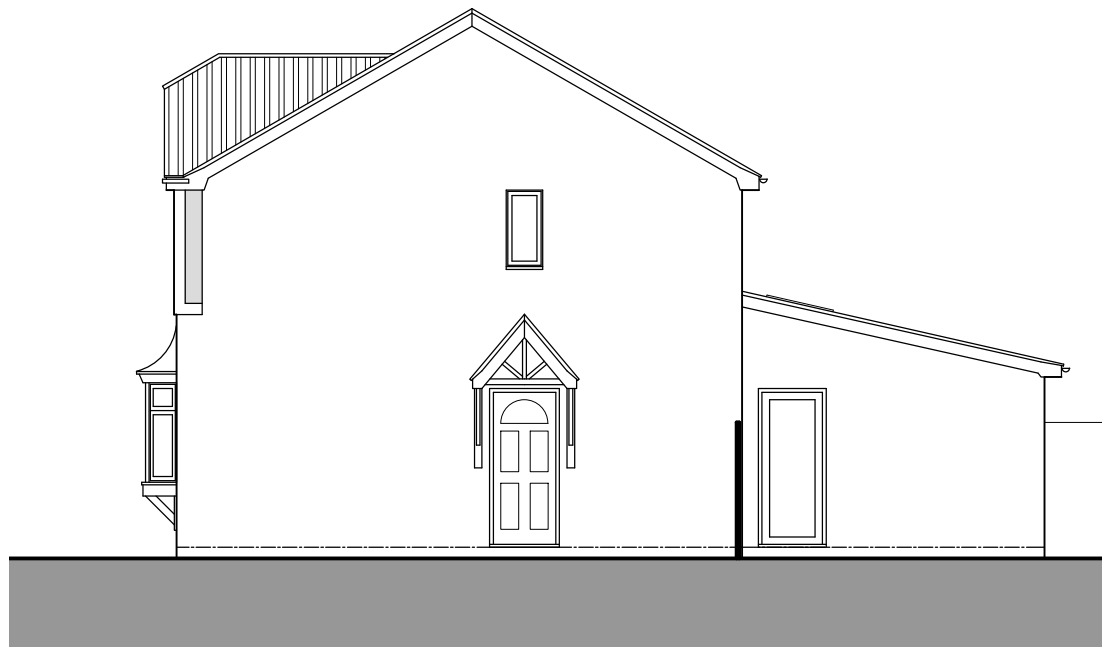





flank elevation (west)



rear elevation (south)

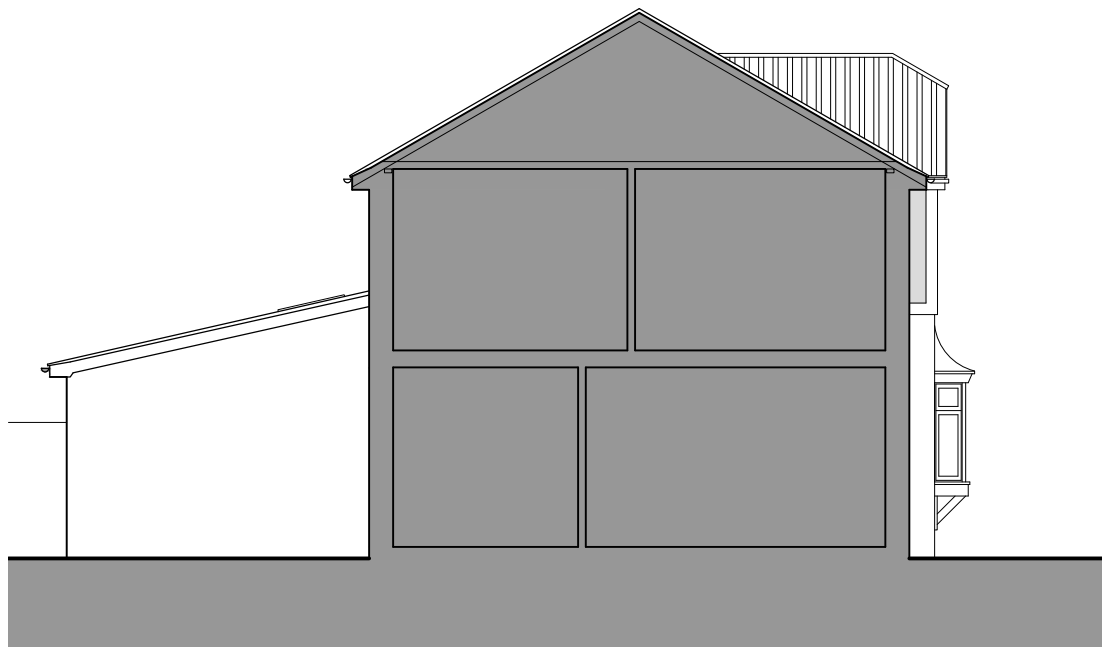

section / elevation (east)

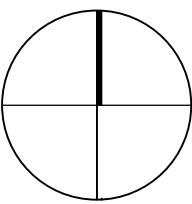   

B	07.08.26	dims added to section	nb	nb
A	29.07.26	extension size	nb	nb

Rev.	Date	Details	Drawn	Checked
------	------	---------	-------	---------

Issued for:

PLANNING

Project/Client:	Project No:
23 Lapwing Court	1935
Halewood	Dwg No: 20
for Ms D Rayment	Rev: B
	Scale: varies
Drawing:	North: 
plans & elevations	Drawn By: nb
site and location plans	Date: 24.07.26
as proposed	Checked By: nb
	Date: 24.07.26

Nick BARBER
Architects

design@nickbarberarchitects.uk
www.nickbarberarchitects.uk
42 Kirby Rise / Barham / IPSWICH / Suffolk / IP6 0AX
01473 839 767 / 07932 033 360
Nick BARBER Architects Ltd / Registered in England 8867407

© Nick Barber Architects
Contractors must work only to figured dimensions which are to be checked on site
This line measures 30mm at stated sheet size