




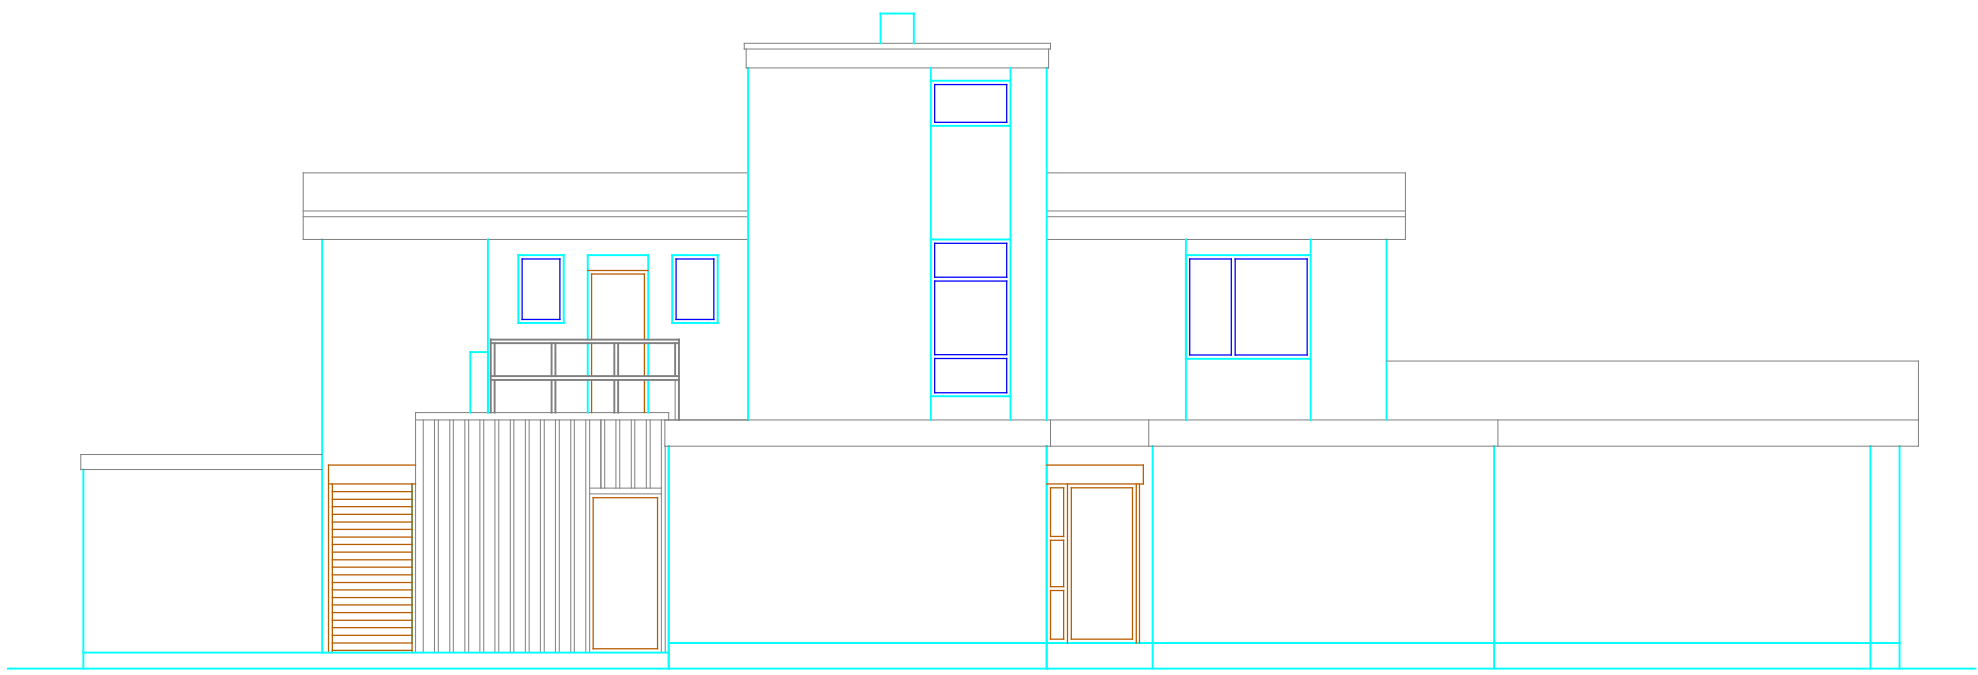


L/H Side Elevation As Existing

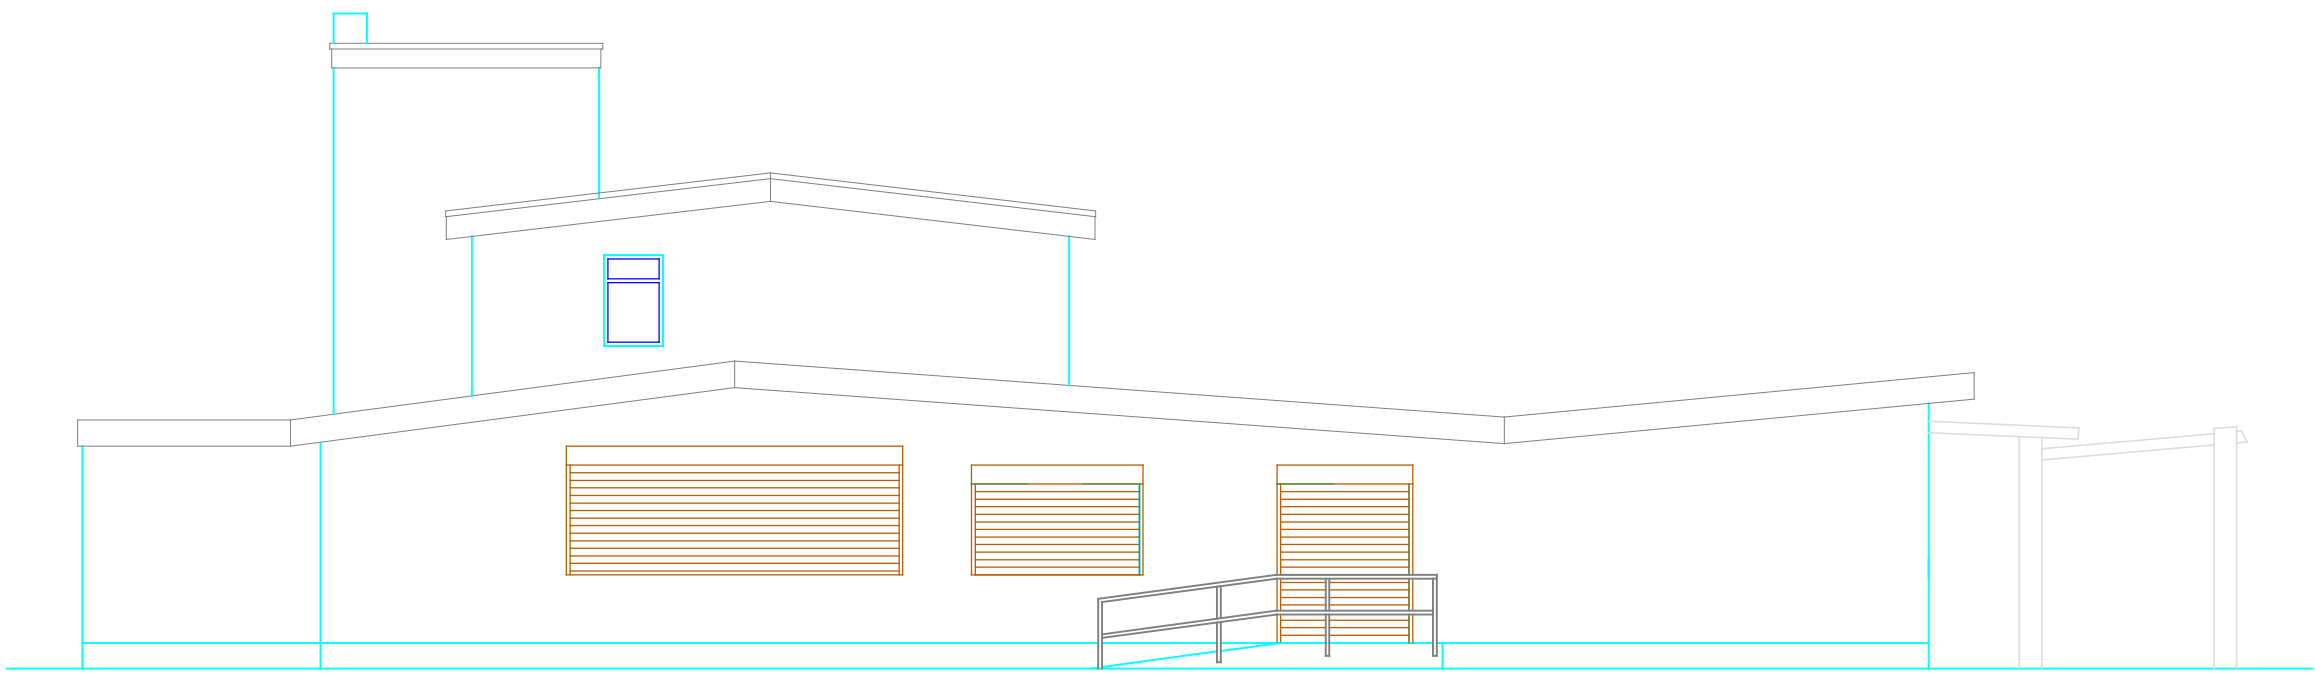


Front Elevation As Existing

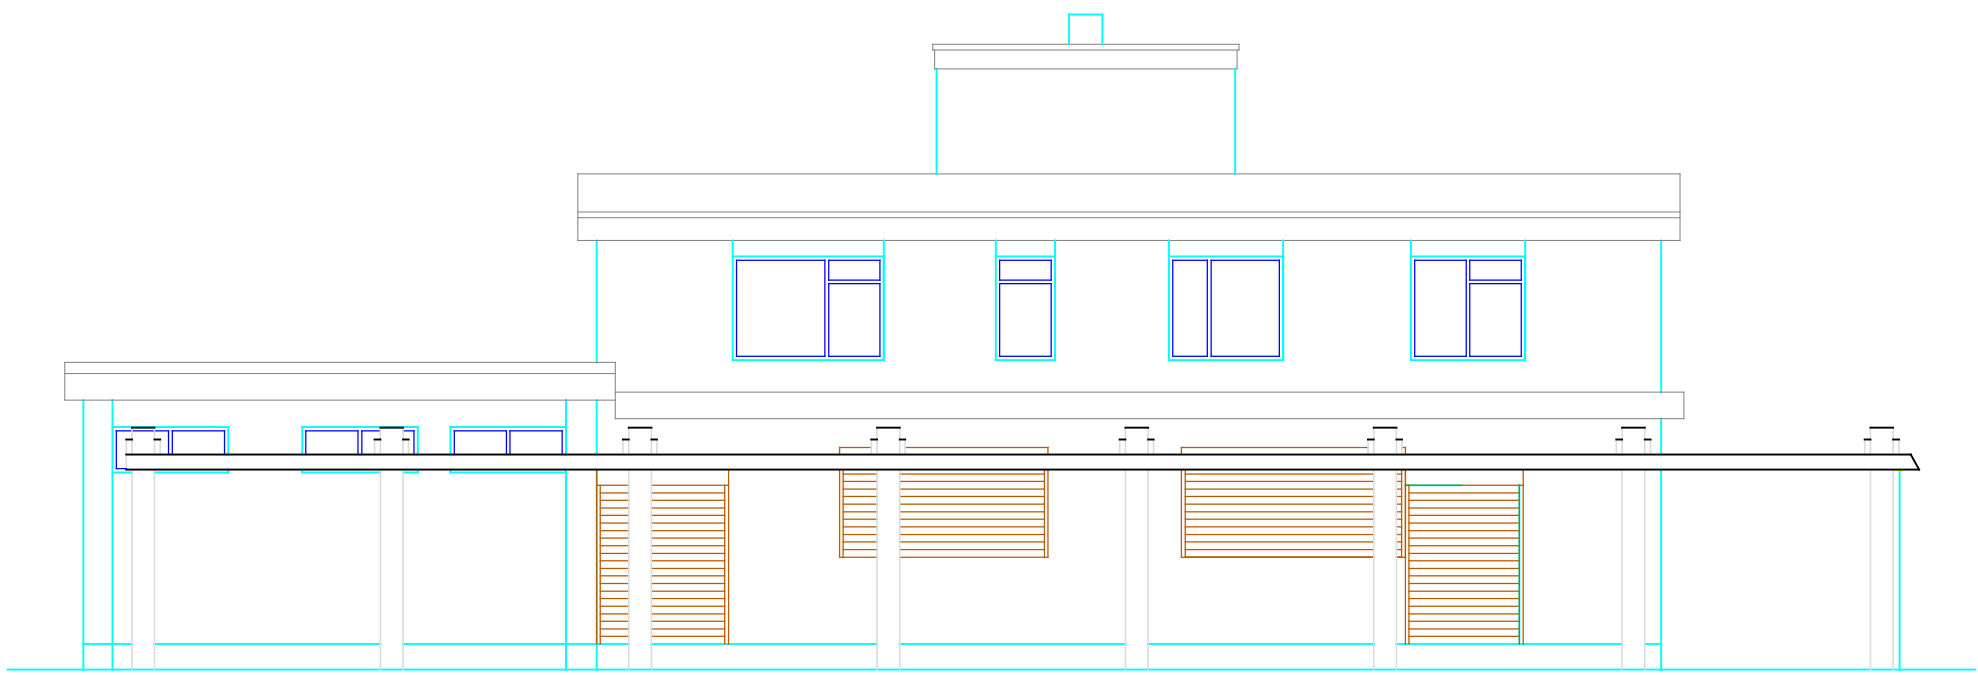


R/H Side Elevation As Existing

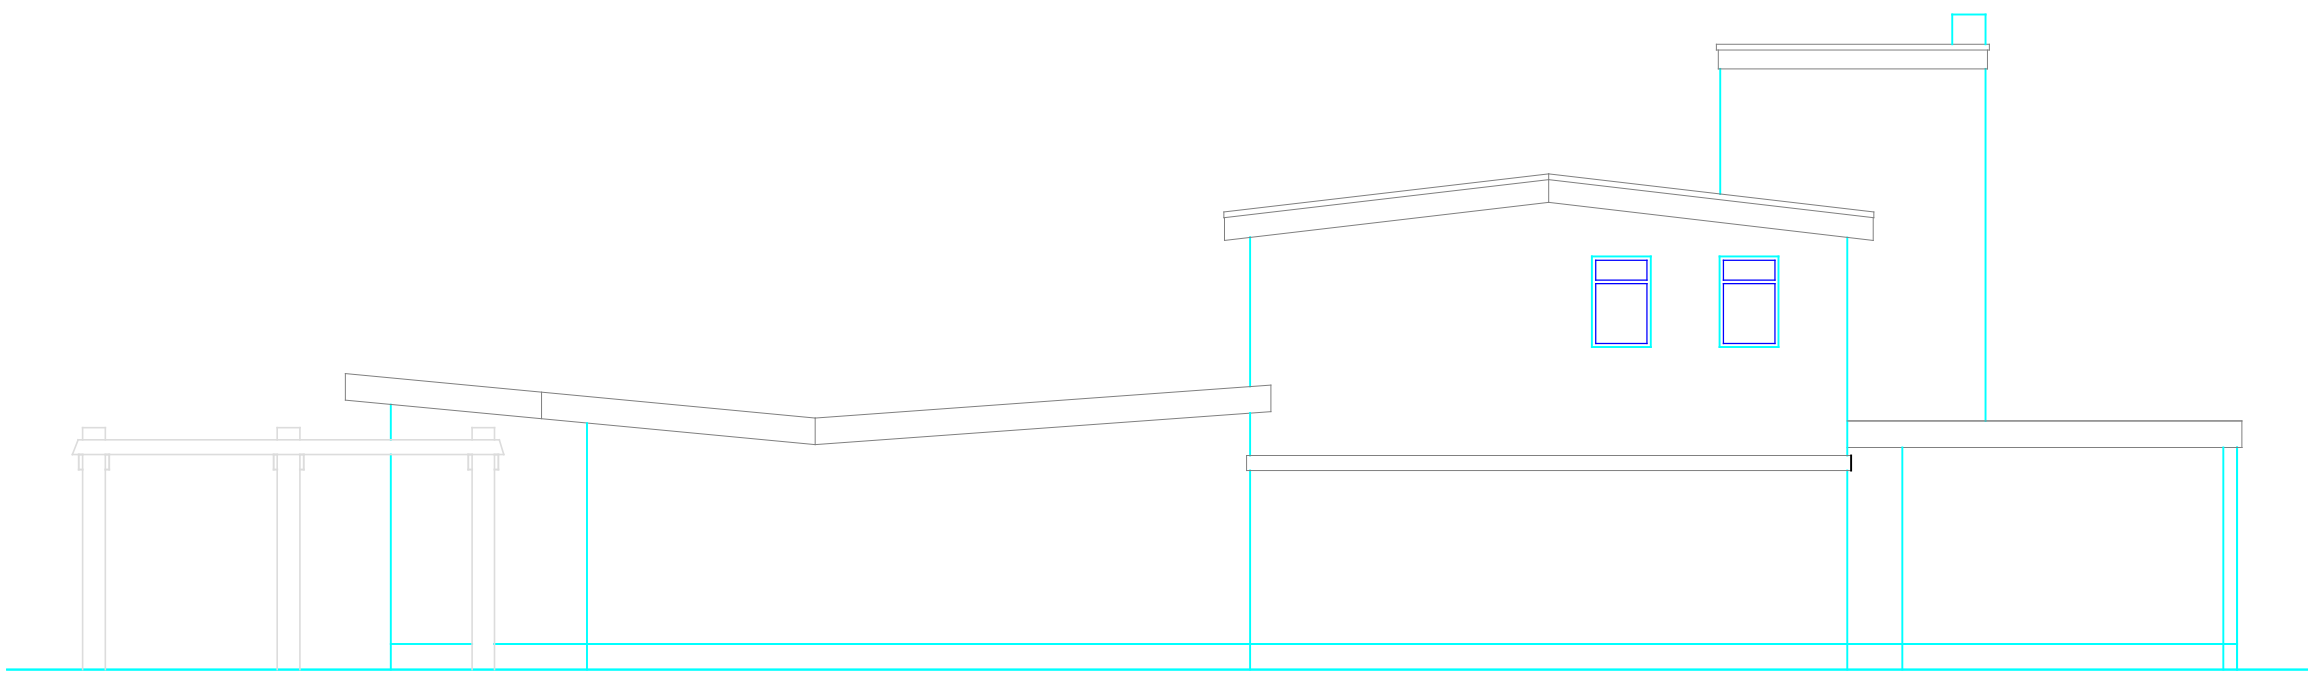

Rear Elevation As Existing

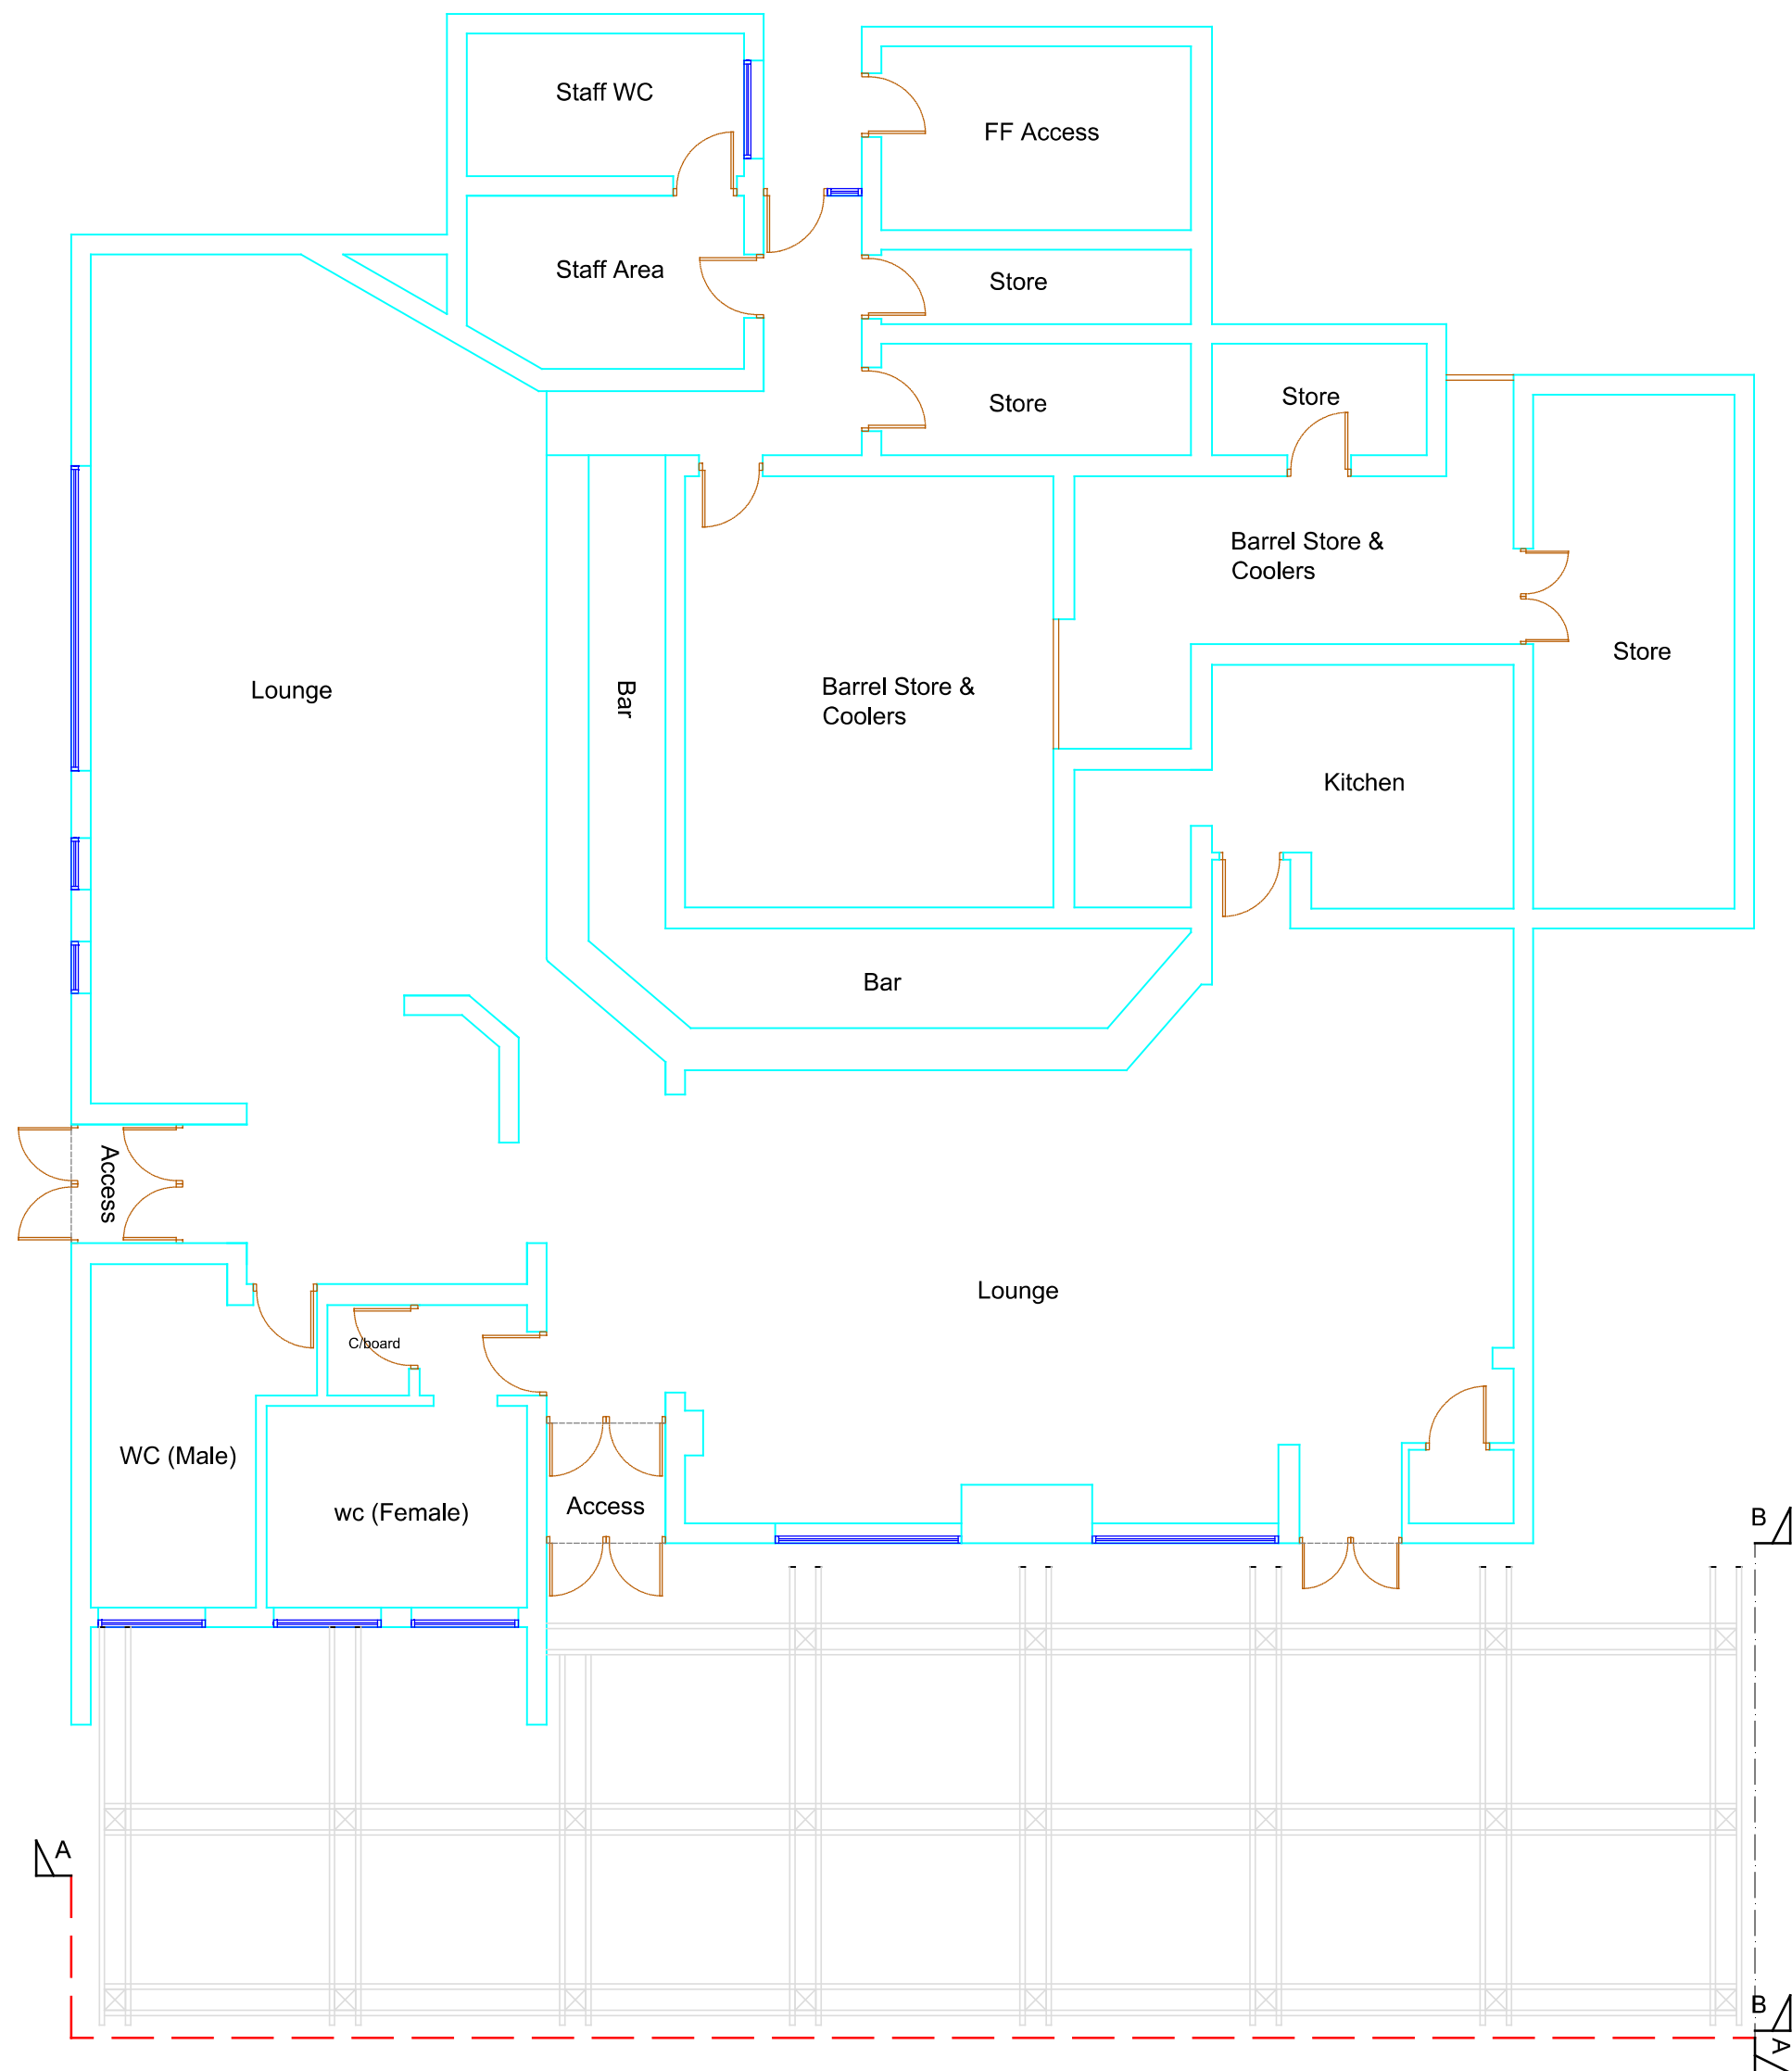


The Mainbrace Floor Plan As Existing

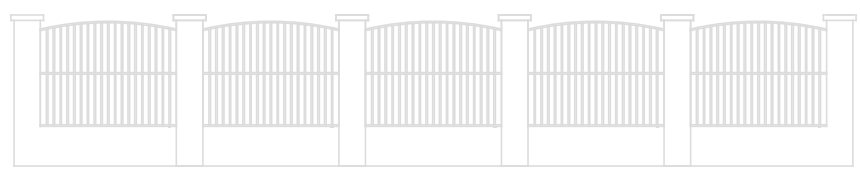

A - A - Dashed red line denotes 2m high pillar and railing wall



B - B - Denotes 2m high brick and wooden panel wall

 

Rev	Description	Date
-----	-------------	------

Project
CHANGE OF USE OF THE MANBRACE PUBLIC
HOUSE (SUI GENRS) FOR USE AS A CLASS E
CONVENIENCE STORE (GROUND FLOOR ONLY) -
THE MAINBRACE, 218 WHITEFIELD DRIVE,
KIRKBY. L32 0RE

Client
MR T OWENS

Contract. No.	Drg. No.	Revision	Scale	1:100	@ A1
	3		By Chkd	MCC	Date APR 2025

Drawing Title
**EXISTING GROUND FLOOR PLAN AND
ELEVATIONS**

MAT DESIGN LIMITED
Town Planning & Building Control
Consultants
17 BROOKSIDE AVE
ECCLESTON
ST. HELENS
WA10 4RN
Telephone: 07850203448
E-mail: miketa@blueyonder.co.uk