



PLAN VIEW

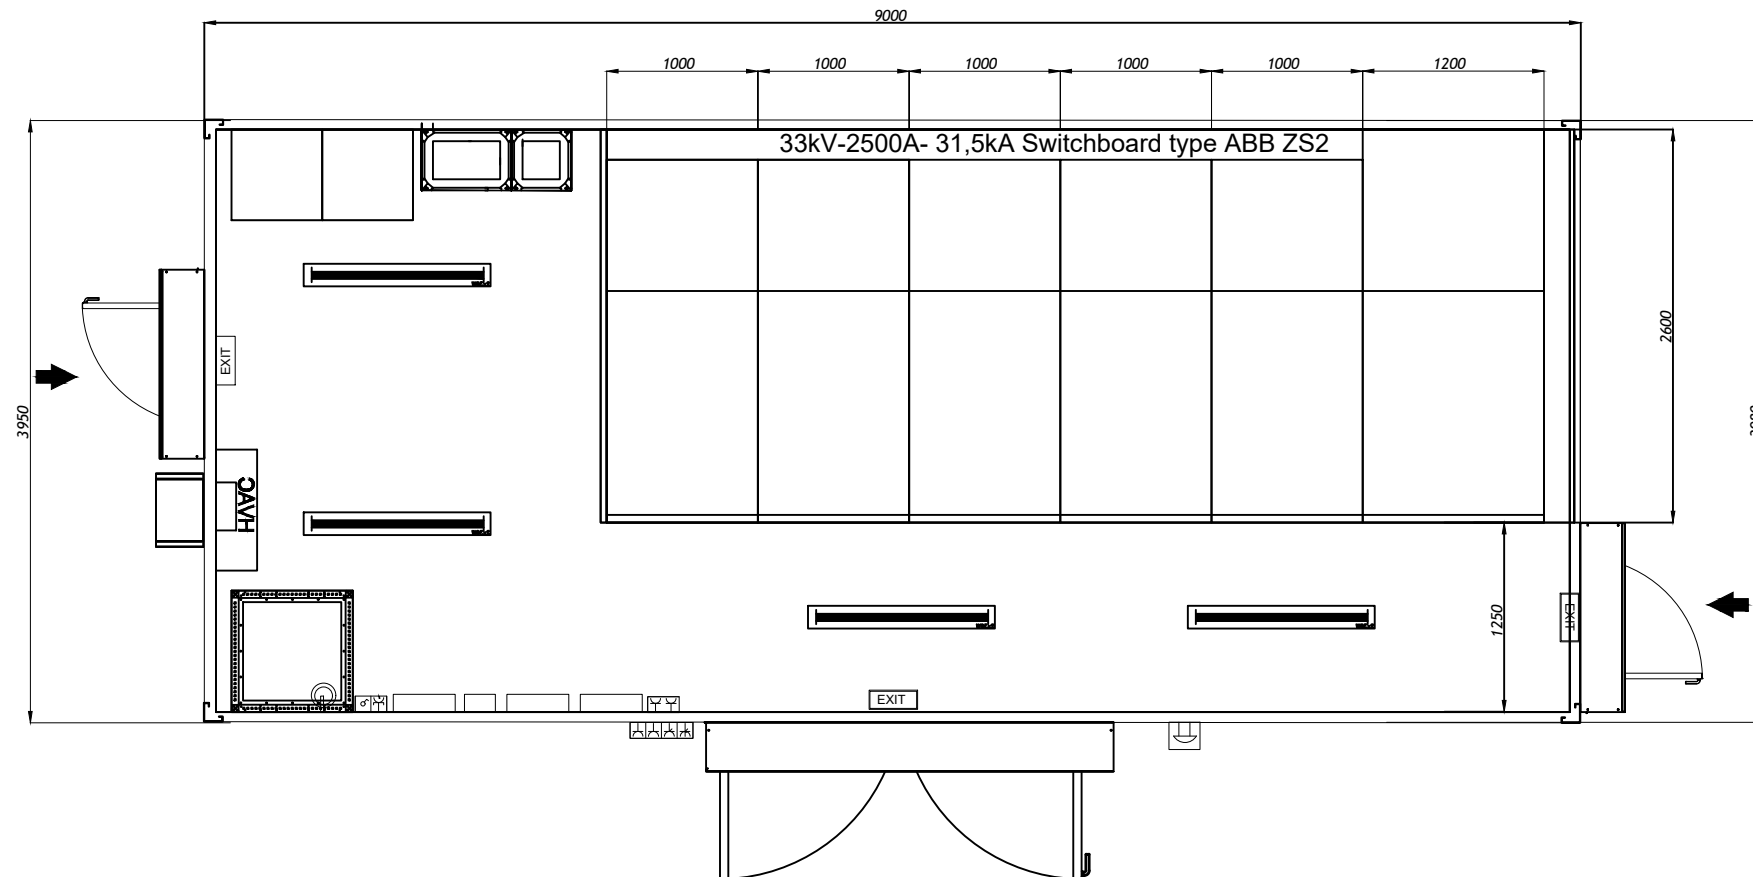

FRONT ELEVATION

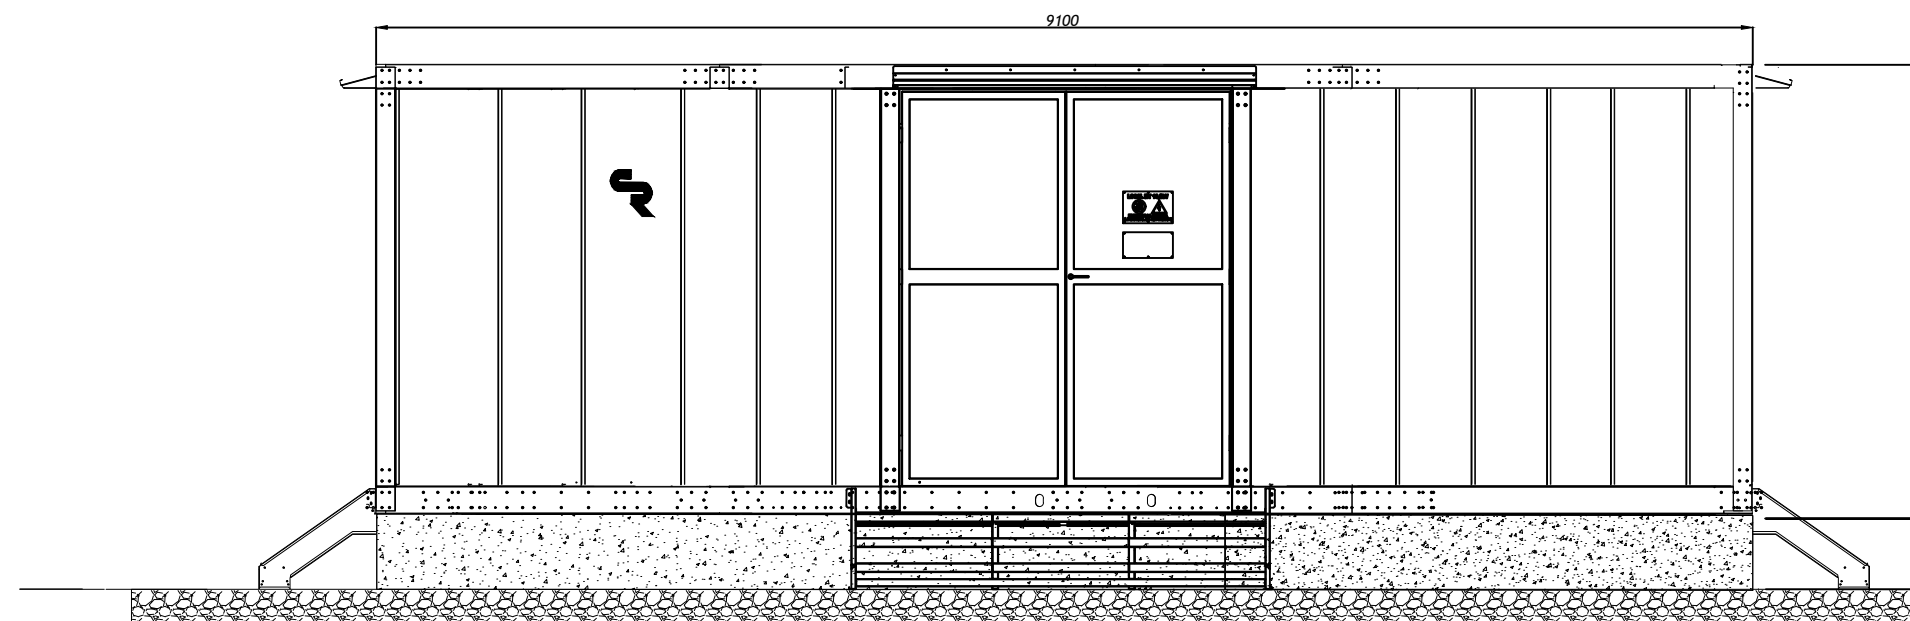

CONCRETE PLATFORM (out of scope)

This drawing is the copyright of AXIS P.E.D Limited and may not be loaned, copied or reproduced in any way - or used for any offer, quote, tender or construction purposes without written consent of the company to do so. Follow any figured dimensions - do not scale for construction purposes. If in doubt ask.

revision: **B** desc: **Units Revised**

date: 03-04-25



0344 8700 007

axis.co.uk



Client

Pelagic Energy

Project

Kirkby BESS

Drawing Title

Switchgear Container

Scale

1:50 @A3

Date
April 2025

Status

—

Drawn Checked

SK JMg

Dwg no

2569-02-007

ev

3