



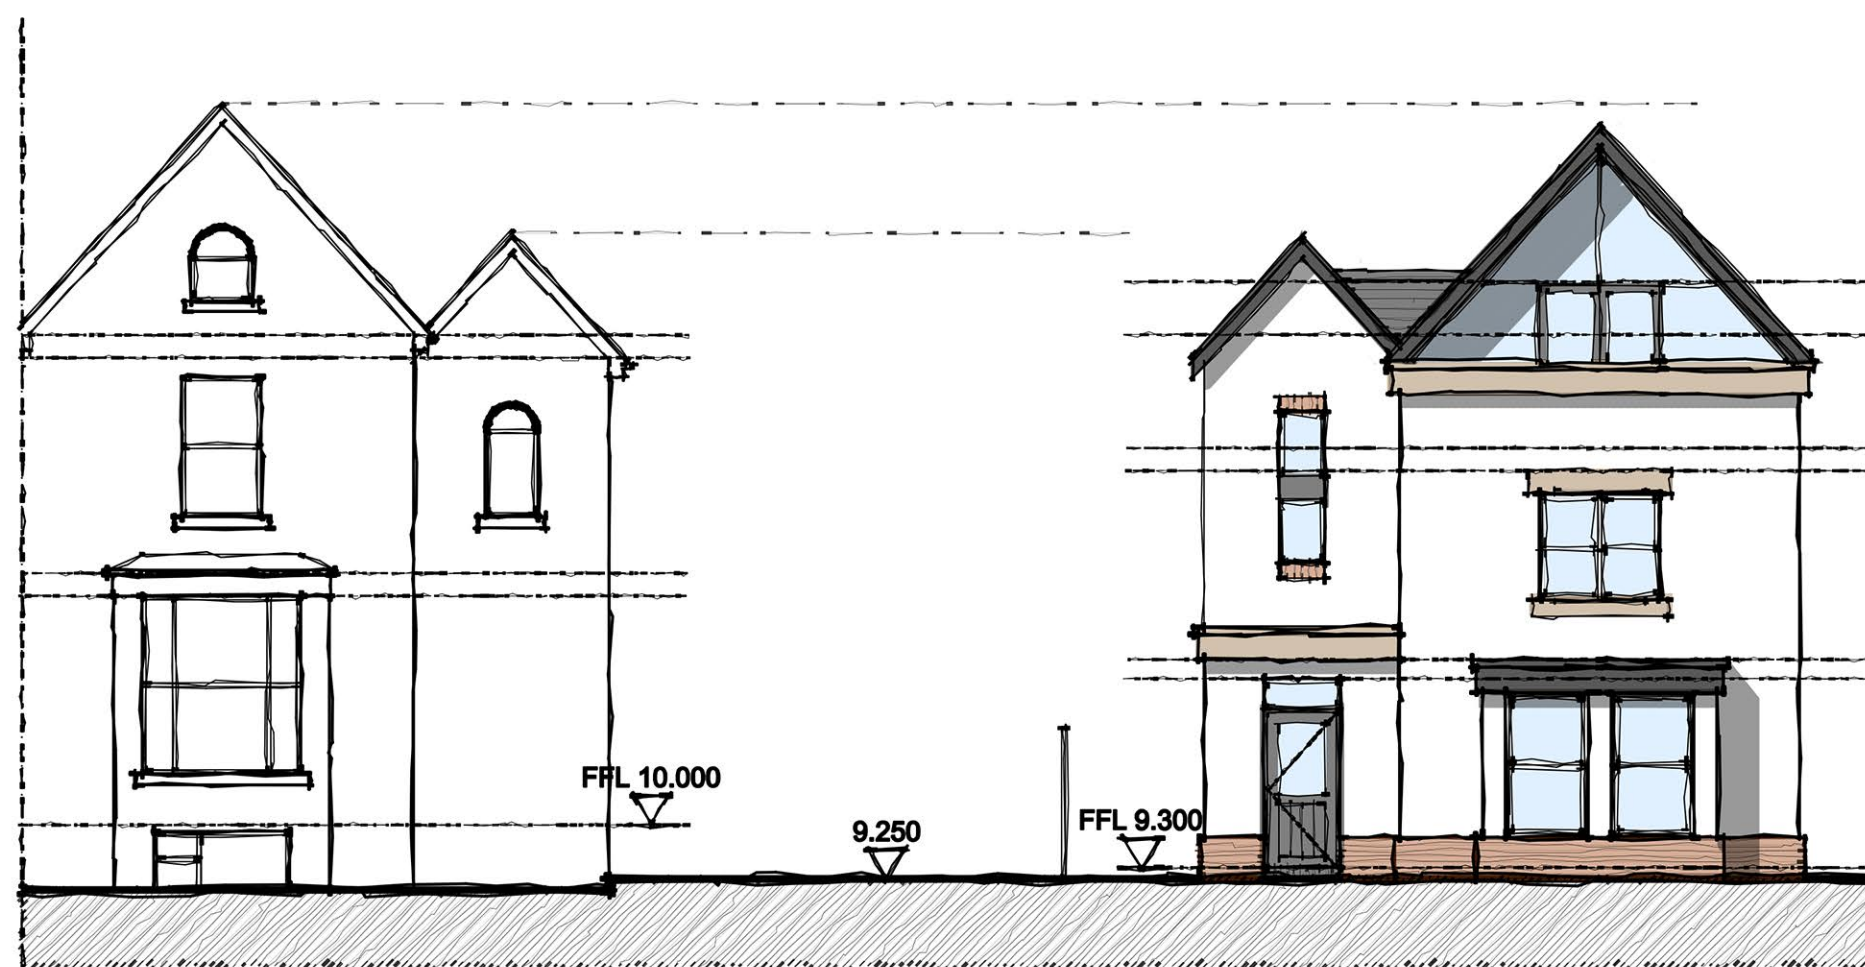


Proposed Front Elevation
Scale 1:100



Proposed Rear Elevation
Scale 1:100

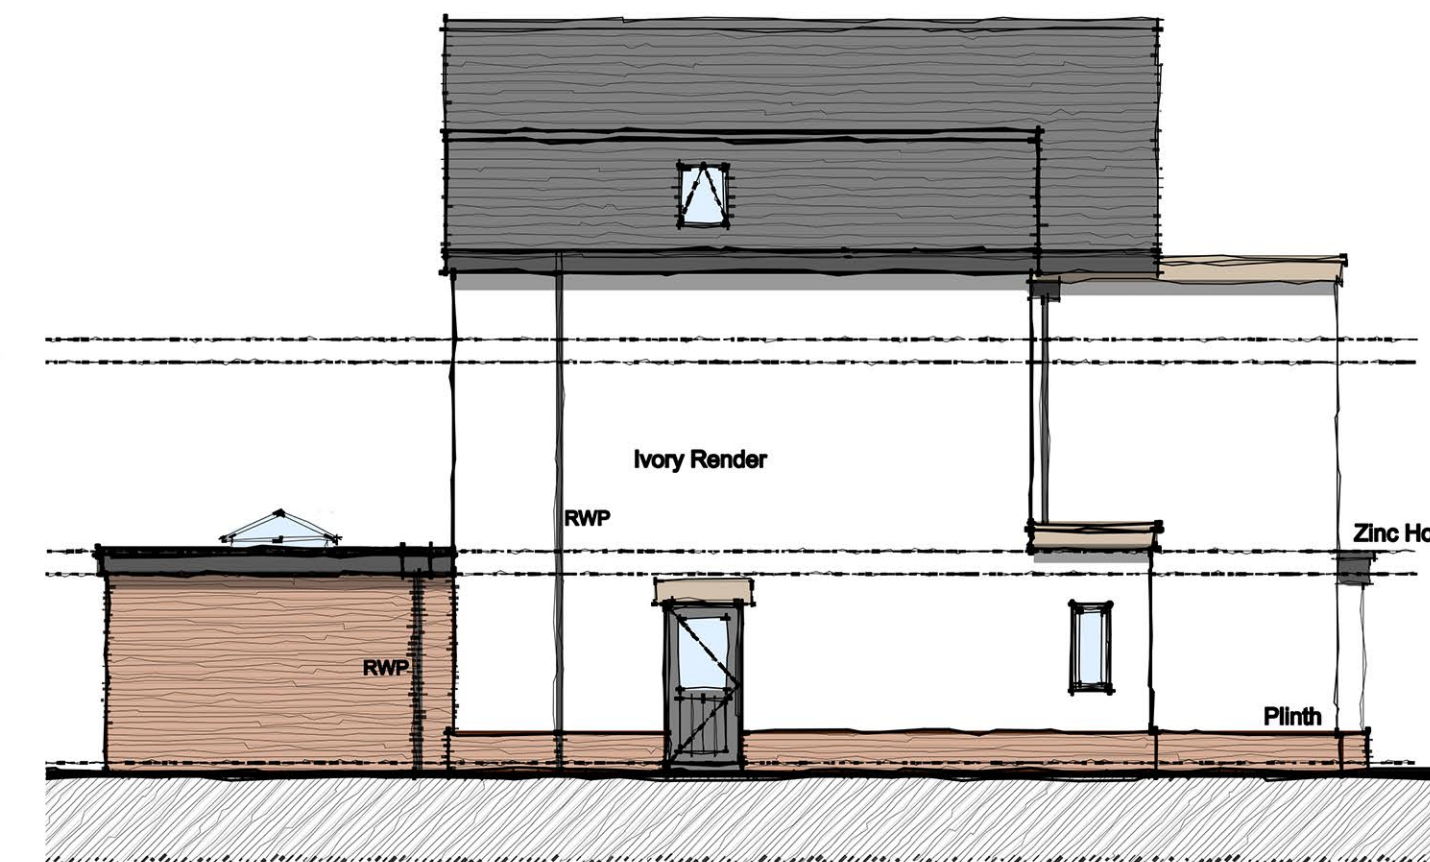

Proposed Side Elevation
Scale 1:100

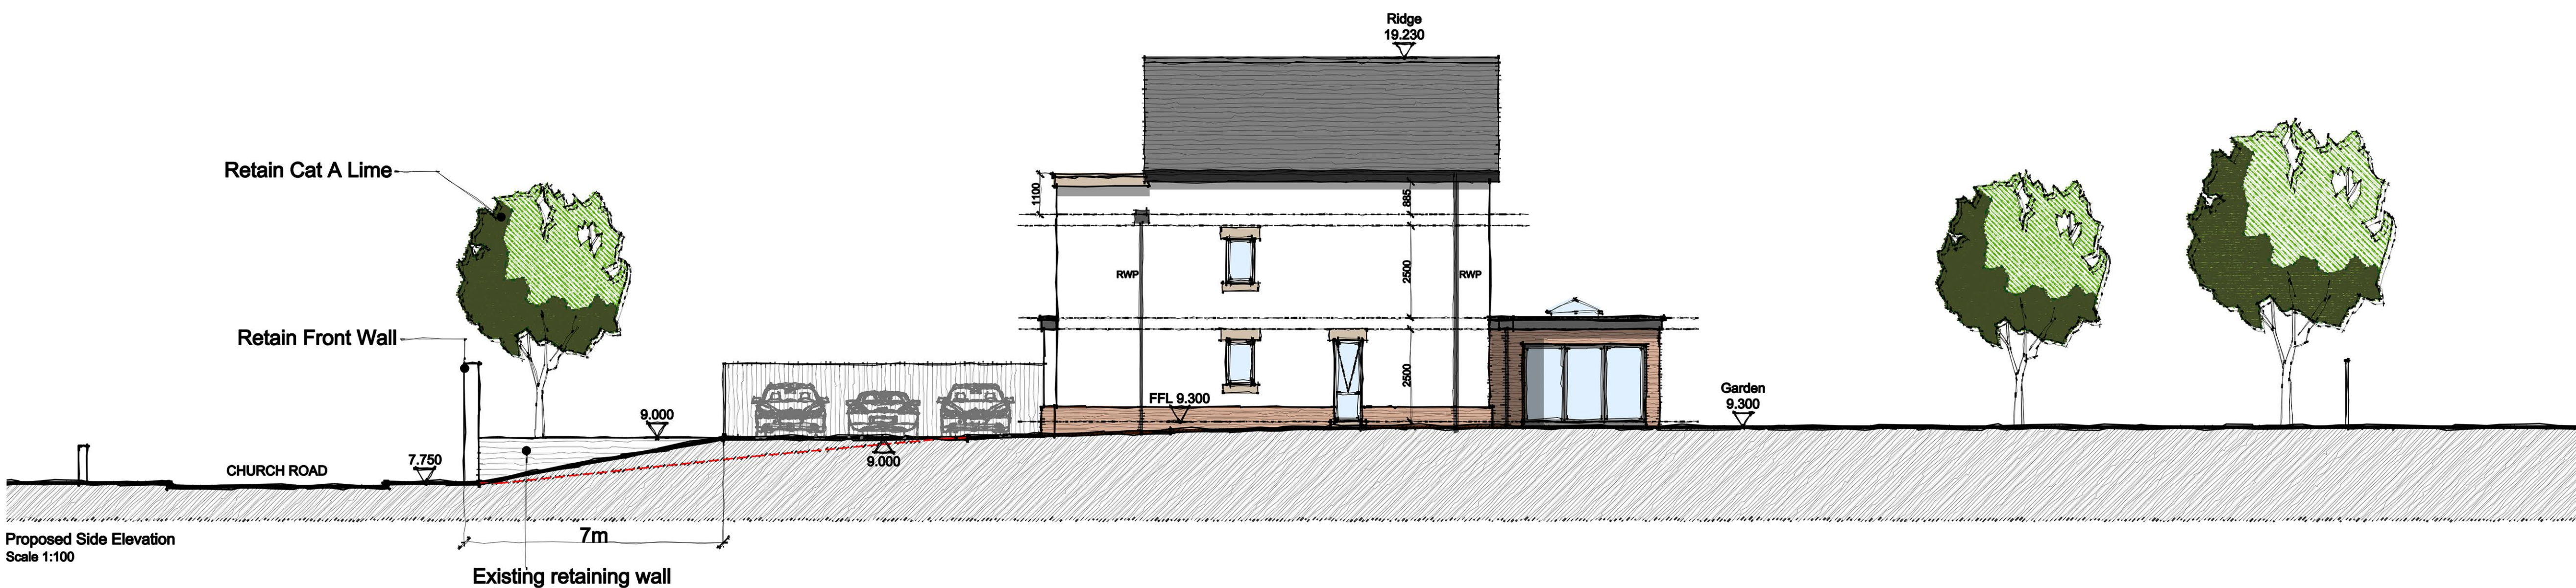


Proposed Side Elevation
Scale 1:100




Proposed Front Elevation (Street Scene)
Scale 1:100

Jacqueline Court

Rev	Amendment	Drawn	Check
P01	Scheme Amendments	20.05.25	20.05.25
P02	Scheme Amendments	02.07.25	02.07.25
P03	Scheme Amendments	22.09.25	22.09.25
P04	Scheme Amendments	23.02.26	23.02.26
P05	Scheme Amendments	18.03.26	18.03.26

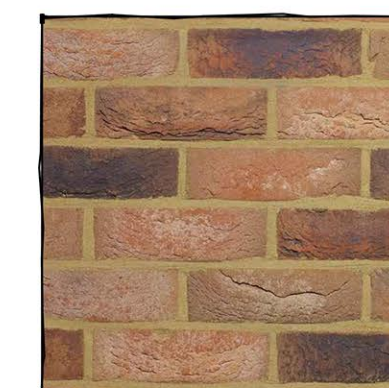

Wienerberger Heritage Blend Brick

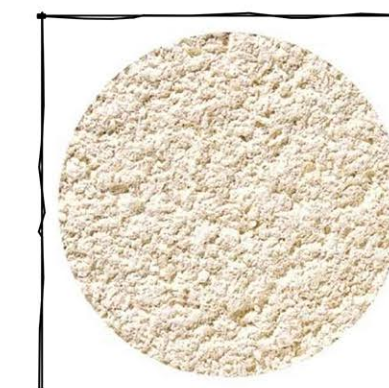

Ivory K-Render



Black UPVC Windows / Doors



Marley Modern Concrete Roof Tiles



Black UPVC Gutters, Downpipes & Fascia



Stone Heads & Cills

RA
Revival Architecture

Dream. Plan. Begin.

revivalarchitecture.co.uk 0151 702 6700

Do not scale from this drawing. Use figured dimensions only, which are displayed in millimeters unless stated otherwise. The contractor is requested to check all dimensions before work is put in hand. Any discrepancies within the drawing should be reported prior to commencement of works.

This drawing is copyright and remains the property of Revival Architecture Ltd. This drawing must only be used for the purpose for which it is supplied and its contents must not be reproduced for any purpose without written permission.

Project:	34 Church Road, Roby
Client:	Mr Liam Shaw
Title:	Proposed Elevations
Date:	17.01.25
Drawn:	CW
Check:	SRD
Scale@A1:	1:100
Revision:	P05
Status:	Planning

Drawing Number:

2064-RA-XX-XX-DR-A-0200