




2m High Timber Fence




Grass retained to Front & Rear



Tarmac to Driveway

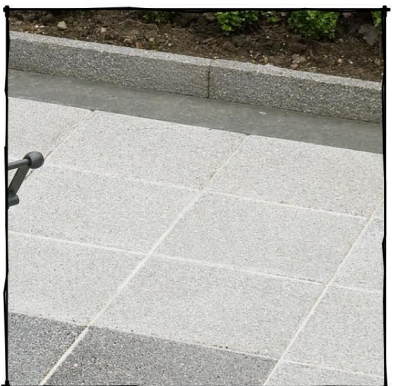

Concrete Paving

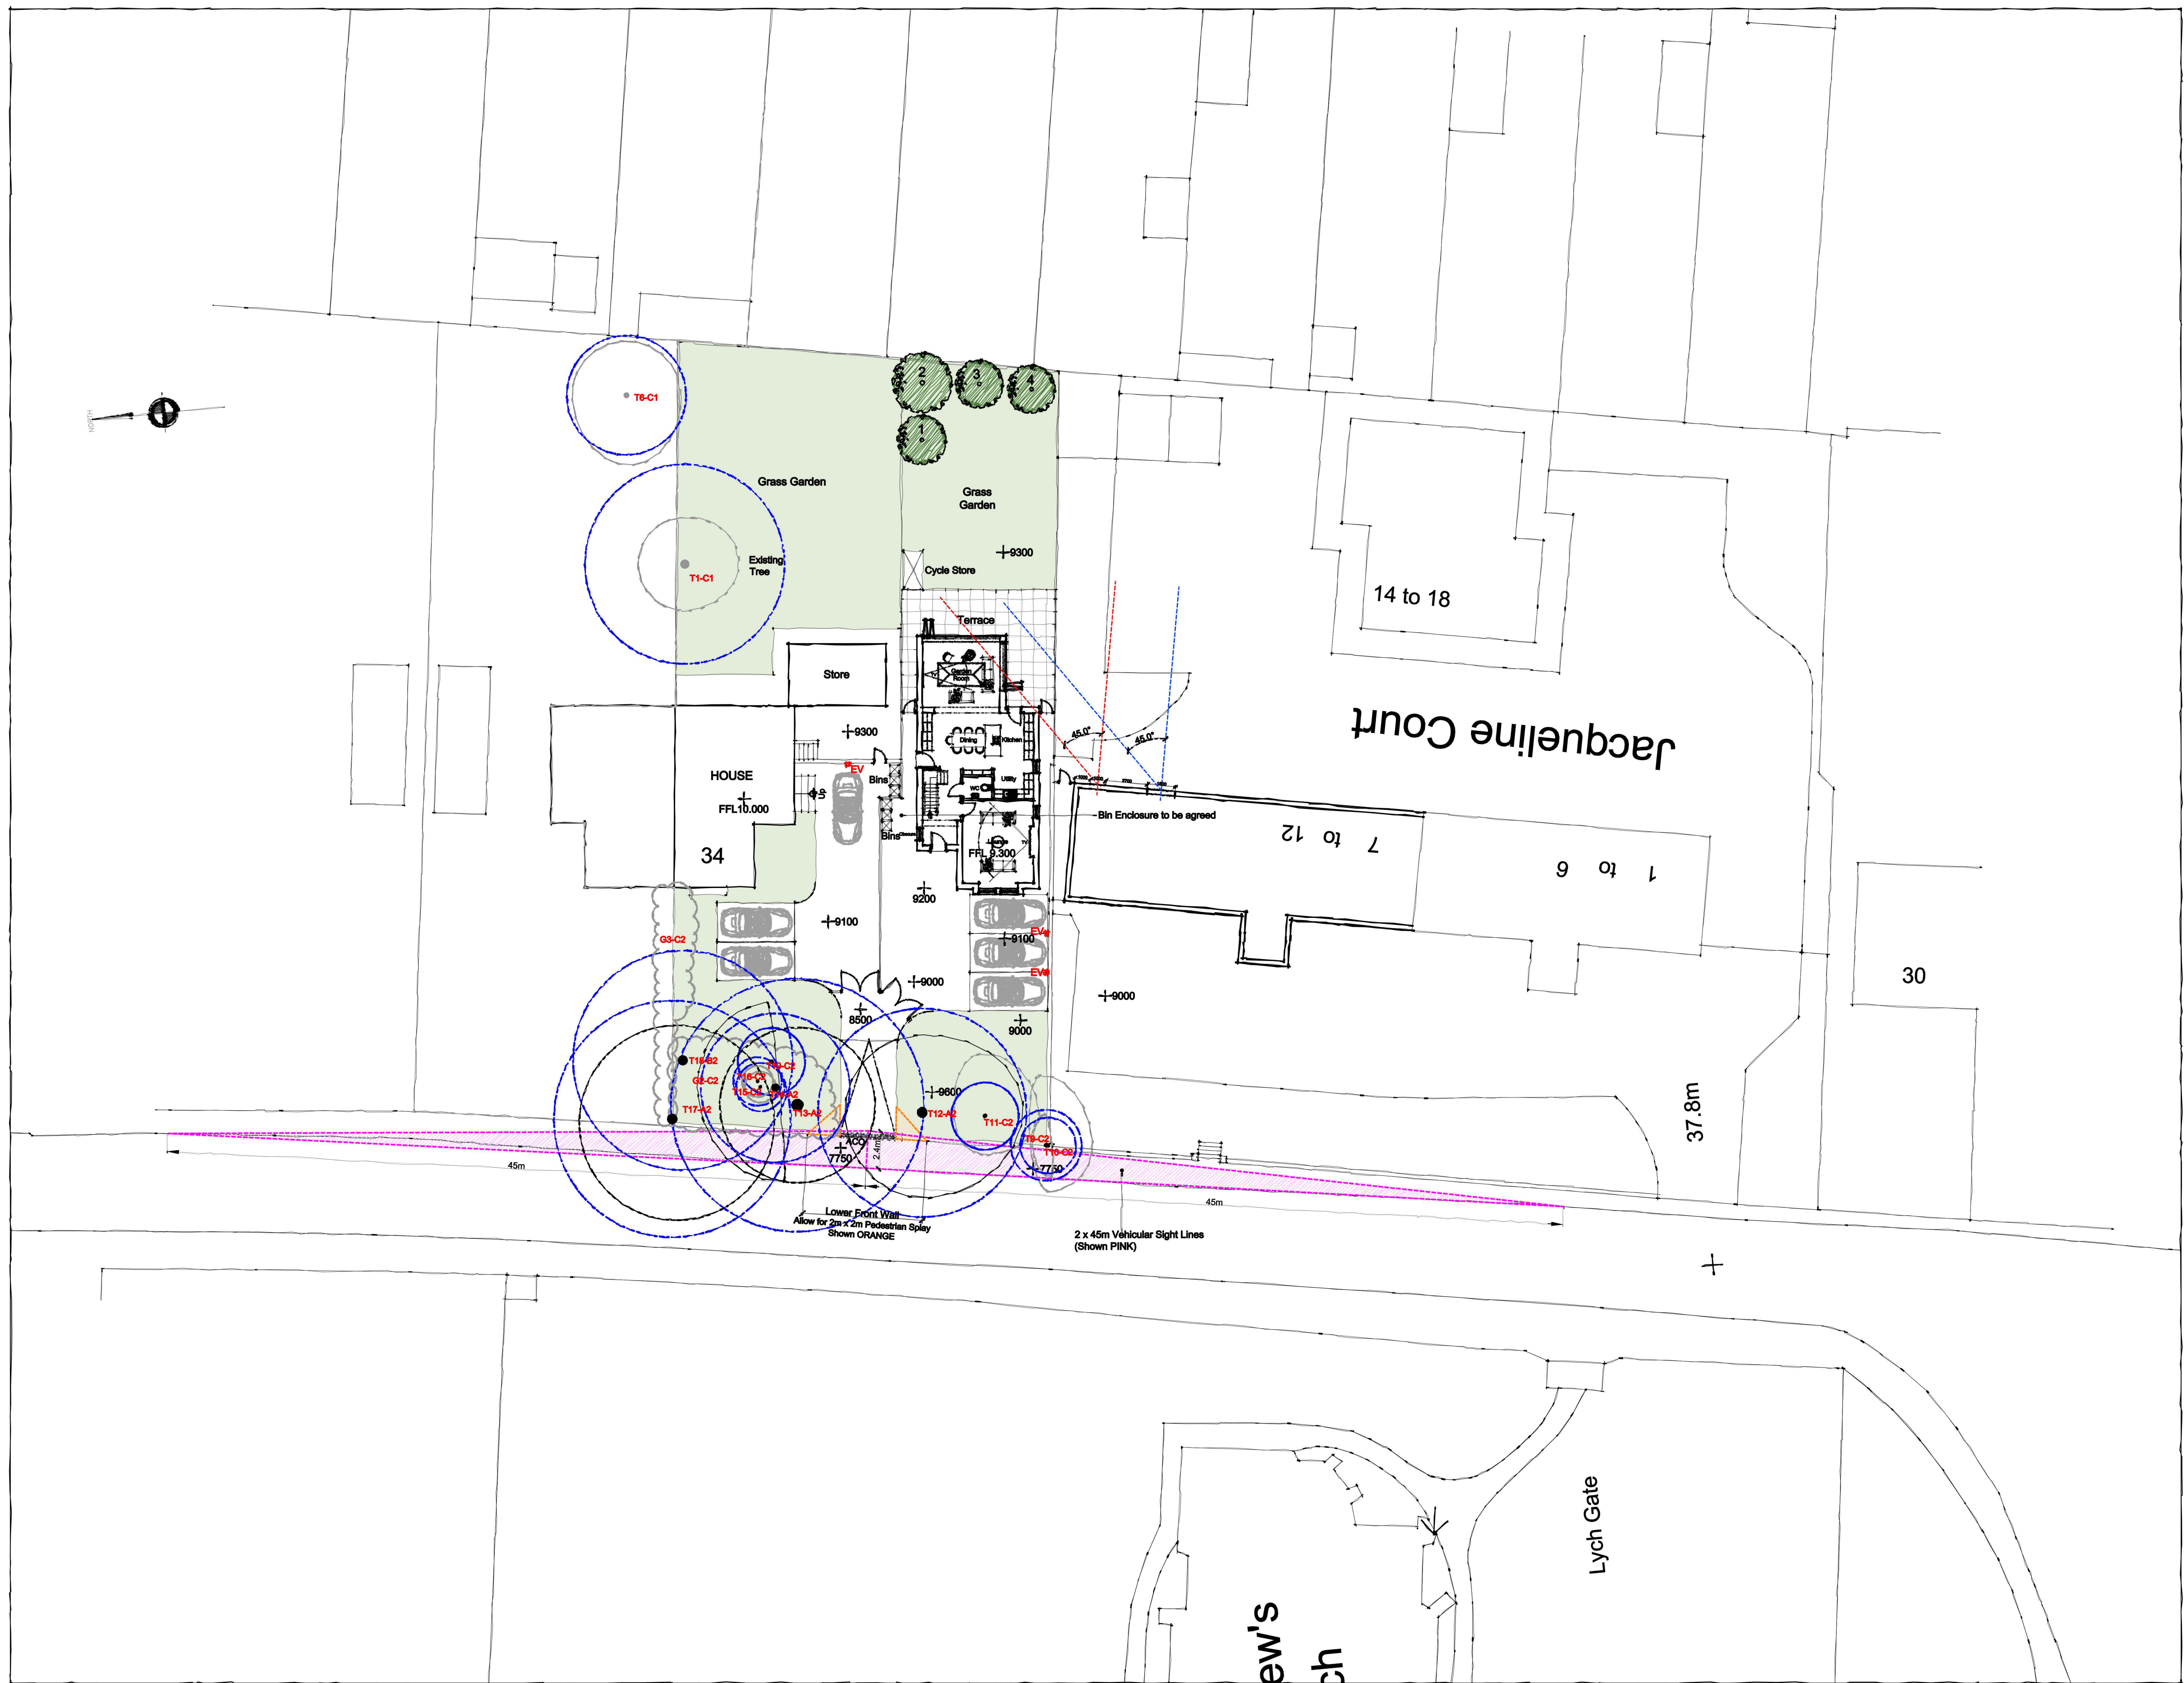

Proposed Site Plan
Scale 1:200



RA
Revival Architecture

Dream. Plan. Begin.

revivalarchitecture.co.uk 0151 702 6700

Do not scale from this drawing. Use figured dimensions only, which are displayed in millimeters unless stated otherwise. The contractor is requested to check all dimensions before work is put in hand. Any discrepancies within the drawing should be reported prior to commencement of works.

This drawing is copyright and remains the property of Revival Architecture Ltd. This drawing must only be used for the purpose for which it is supplied and its contents must not be reproduced for any purpose without written permission.

Project: 34 Church Road, Roby

Client: Mr Liam Shaw

Title: Proposed Site Plan

Date: 18.03.26

Drawn: CW

Check: _____

GNP

Scale@A1: 1:200

Revision: _____

Status: Planning

Drawing Number: _____

2064-RA-XX-XX-DR-A-0100A