


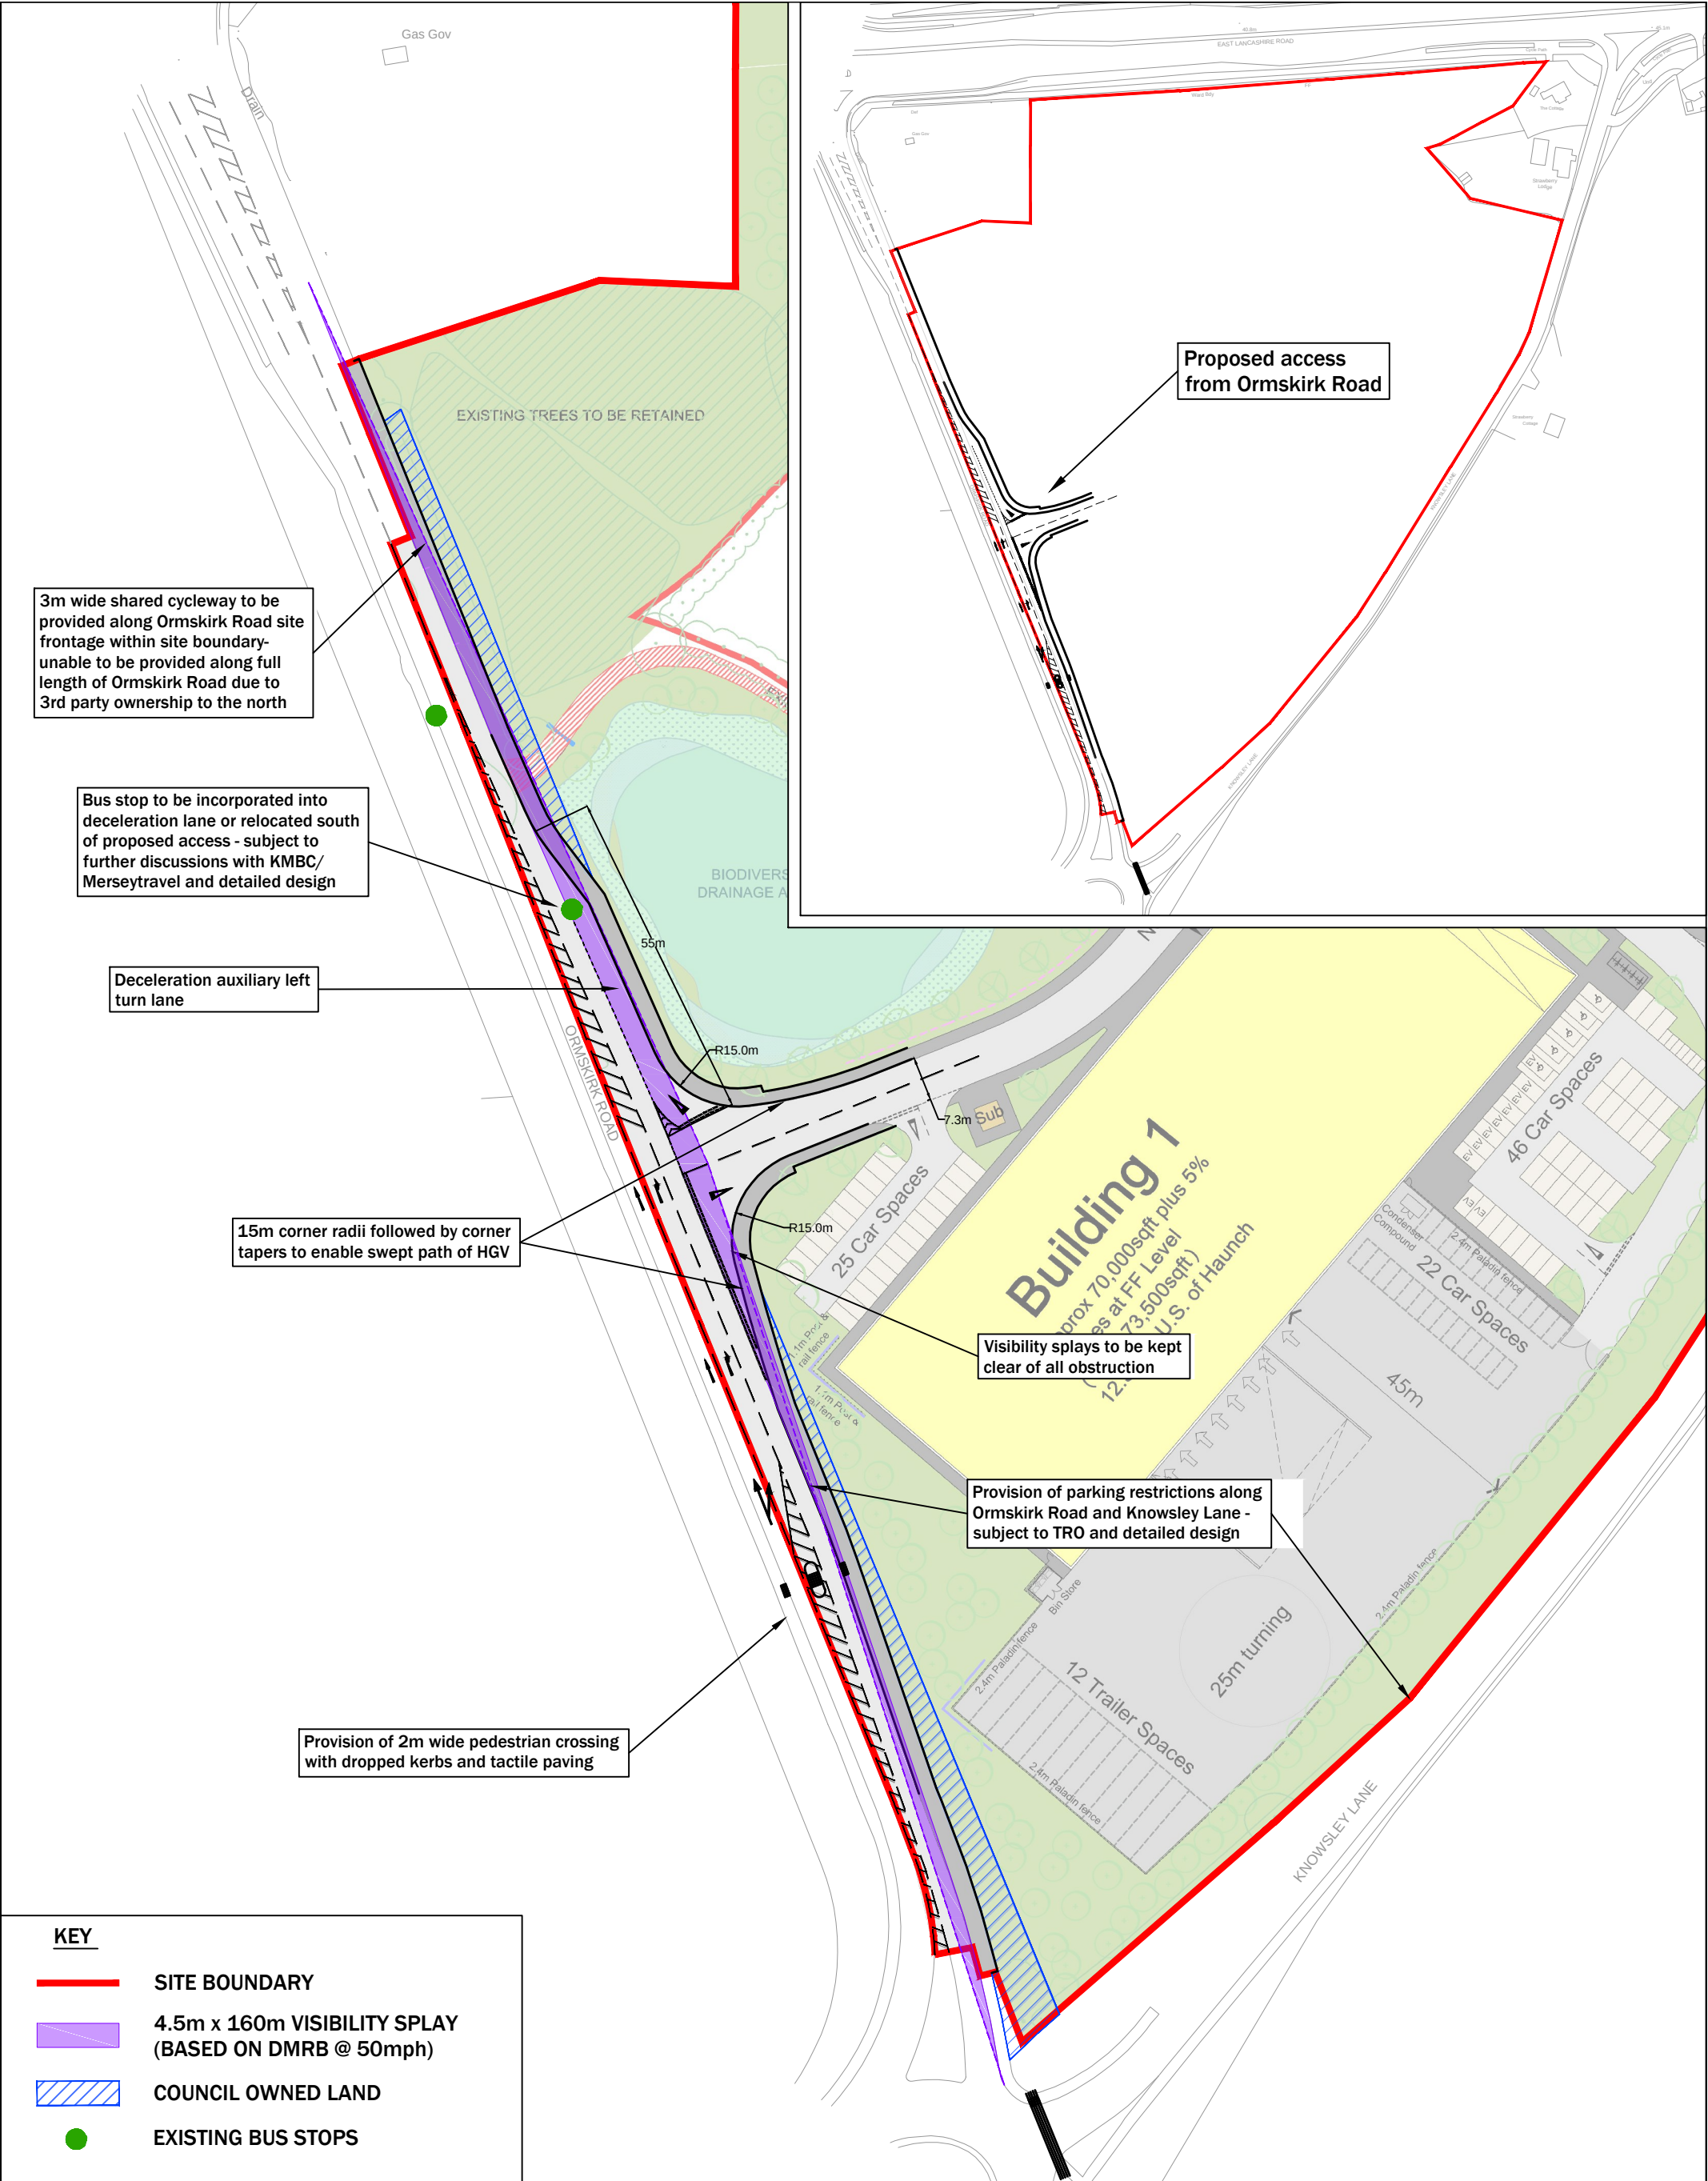

 9 Hurricane Court Liverpool International Business Park Estuary Boulevard Liverpool L24 8RL www.primetp.co.uk 0151 728 1860	I	25.08.22	CM	CHANGES FOLLOWING KMBC COMMENTS	Project	ORMSKIRK ROAD, KNOWSLEY	Drawn by	Issue date
	H	26.05.22	VB	LATEST LAYOUT			DS	21 JAN 2021
	F	23.03.22	VB	LEFT LANE & 3m CYCLEWAY			Scale(s)	1:1000 @ A3
	E	23.02.22	VB	CHANGES TO PAGE LAYOUT				
	D	04.11.21	VB	MINOR AMENDMENTS				
C	02.11.21	VB	REVISED ACCESS POSITION (COUNCIL LAND)	Title	PROPOSED ACCESS STRATEGY	Drawing No	P20066-001I	
B	23.02.21	VB	SITE PLAN REMOVED					
A	22.01.21	VB	MINOR AMENDMENTS					
Rev	Date	By	Revision notes	Status				
FINAL								