


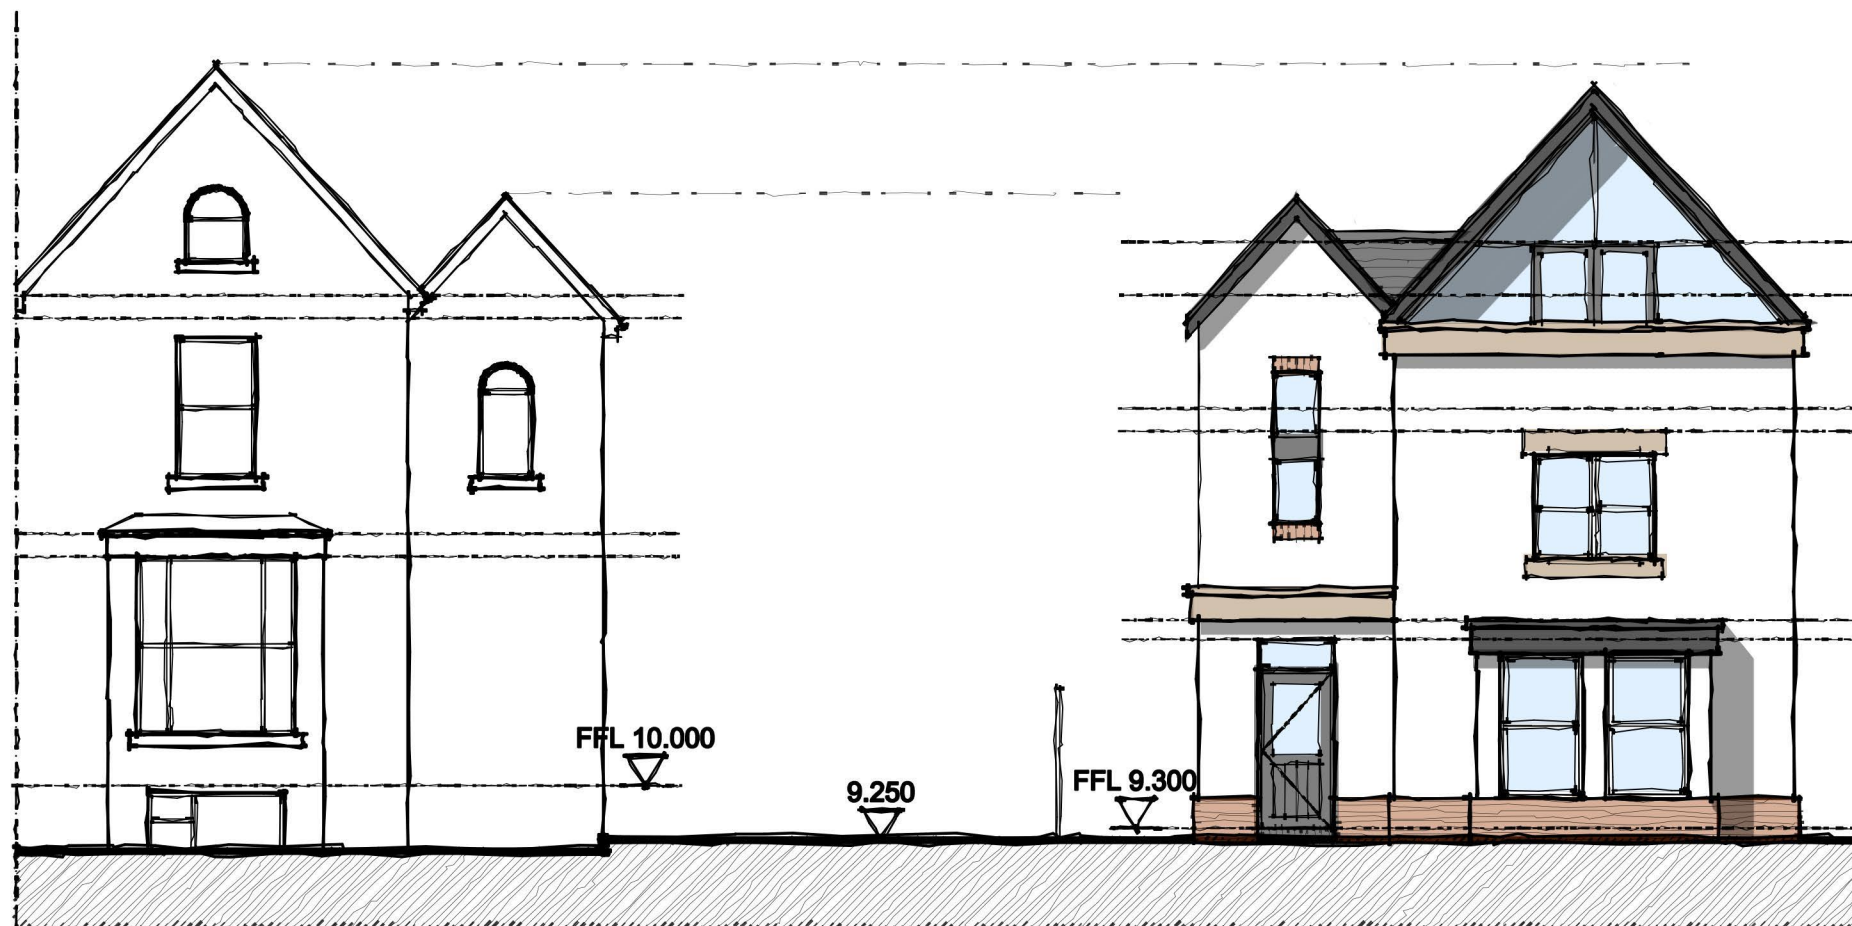

Proposed Front Elevation
Scale 1:100



Proposed Rear Elevation
Scale 1:100

1:100 SCALE 0 1 5 METRES

RA

Revival Architecture

Dream. Plan. Begin.

revivalarchitecture.co.uk 0151 702 6700

Do not scale from this drawing. Use figured dimensions only, which are displayed in millimeters unless stated otherwise. The contractor is requested to check all dimensions before work is put in hand. Any discrepancies within the drawing should be reported prior to commencement of work.

This drawing is copyright and remains the property of Revival Architecture Ltd. This drawing must only be used for the purpose for which it is supplied and its contents must not be reproduced for any purpose without written permission.

Project:	34 Church Road, Roby
Client:	TBC
Title:	Proposed Elevations (1)
Date:	23.02.26
Drawn:	CW
Check:	GNP
Scale@A3:	1:100
Revision:	-
Status:	Planning

Drawing Number:
2064-RA-XX-XX-DR-A-0201