




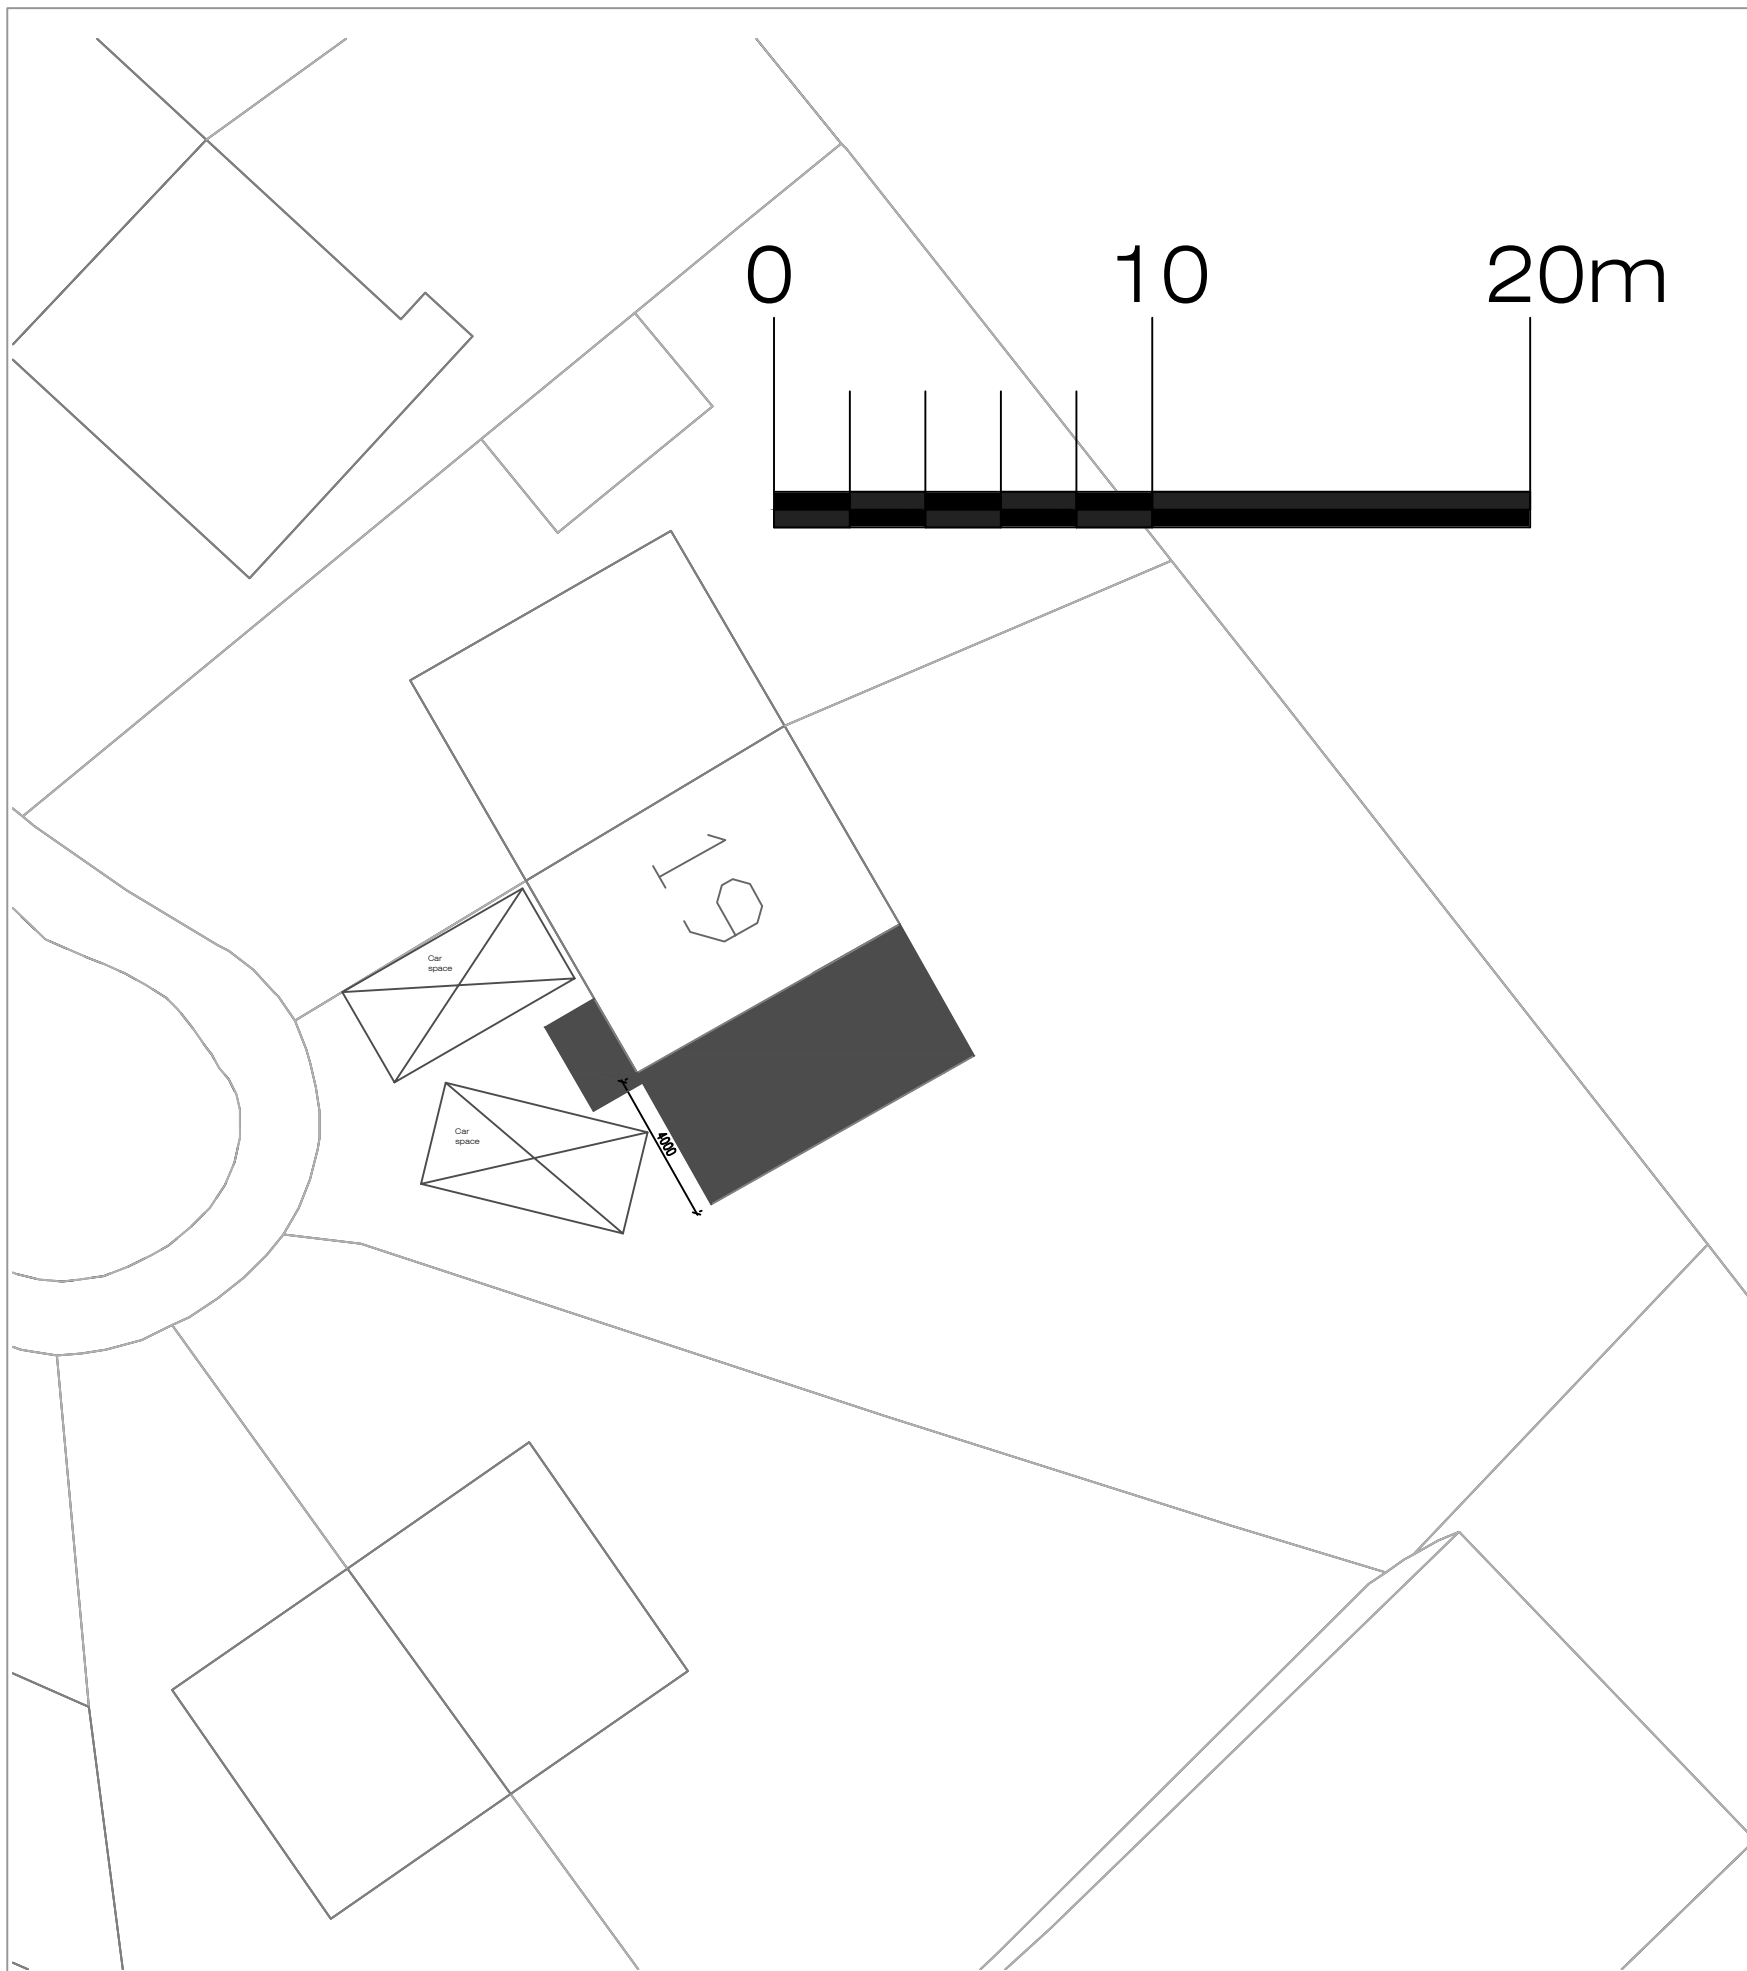

Proposed Site Layout 1:200

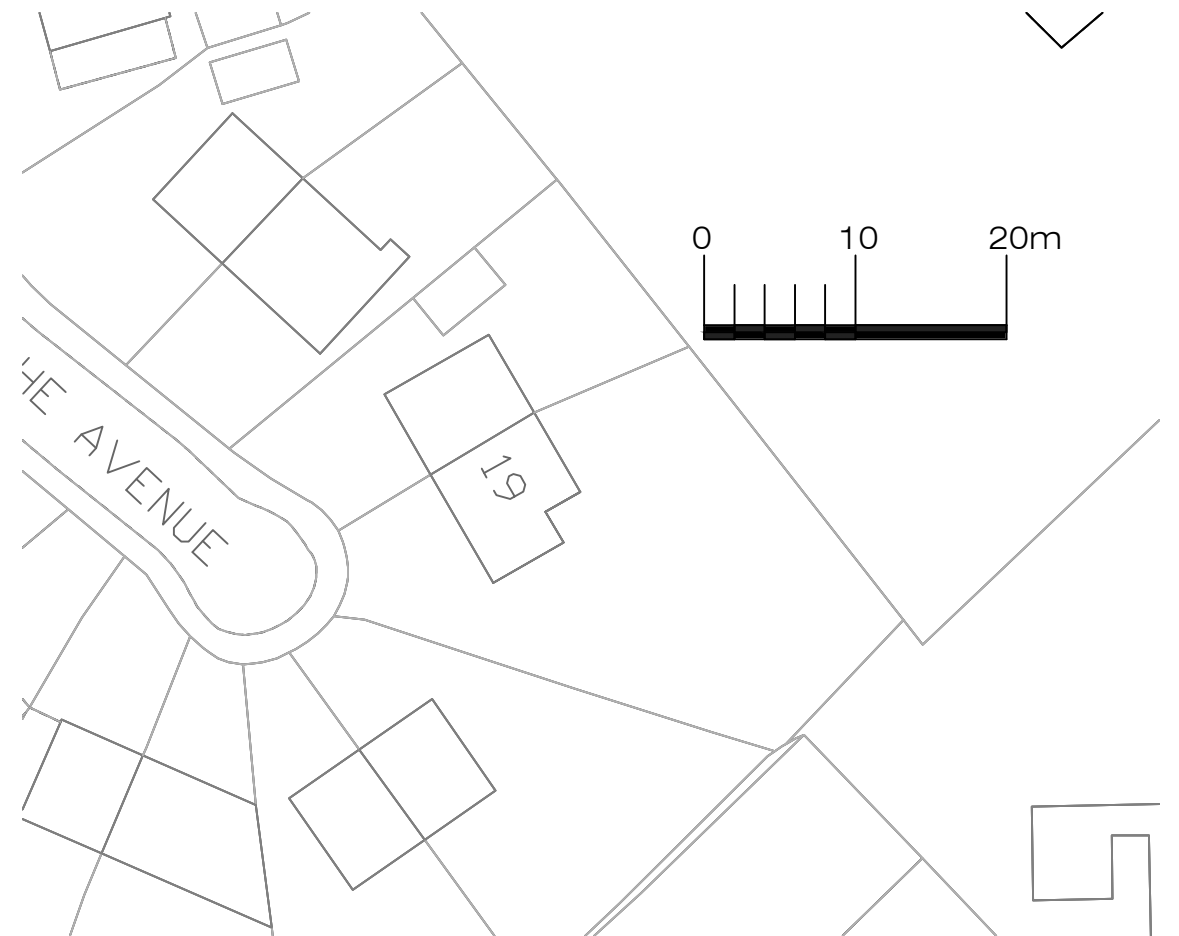

Existing Site Layout 1:500

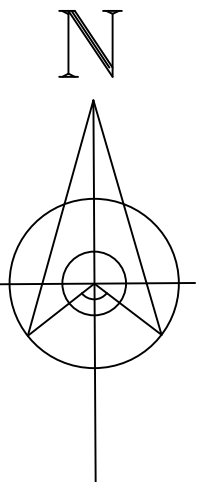

Address				
19 The Avenue, L36				
Job Title				
Two storey extension to side				
Drawing title				
Site Plans				
Chkd	Appvd	date	scale	
		Sep '22	1:200/1:500 @ A3	
DRAWING No			006	rev