

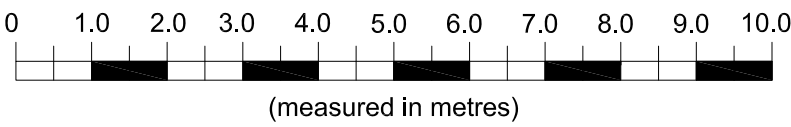


The Contractor is responsible for checking dimensions and any discrepancy to be verified with the Architects before proceeding. Figured dimensions to be worked to only. Subject to all Local Authority and Statutory approvals.
DO NOT SCALE

PLANNING

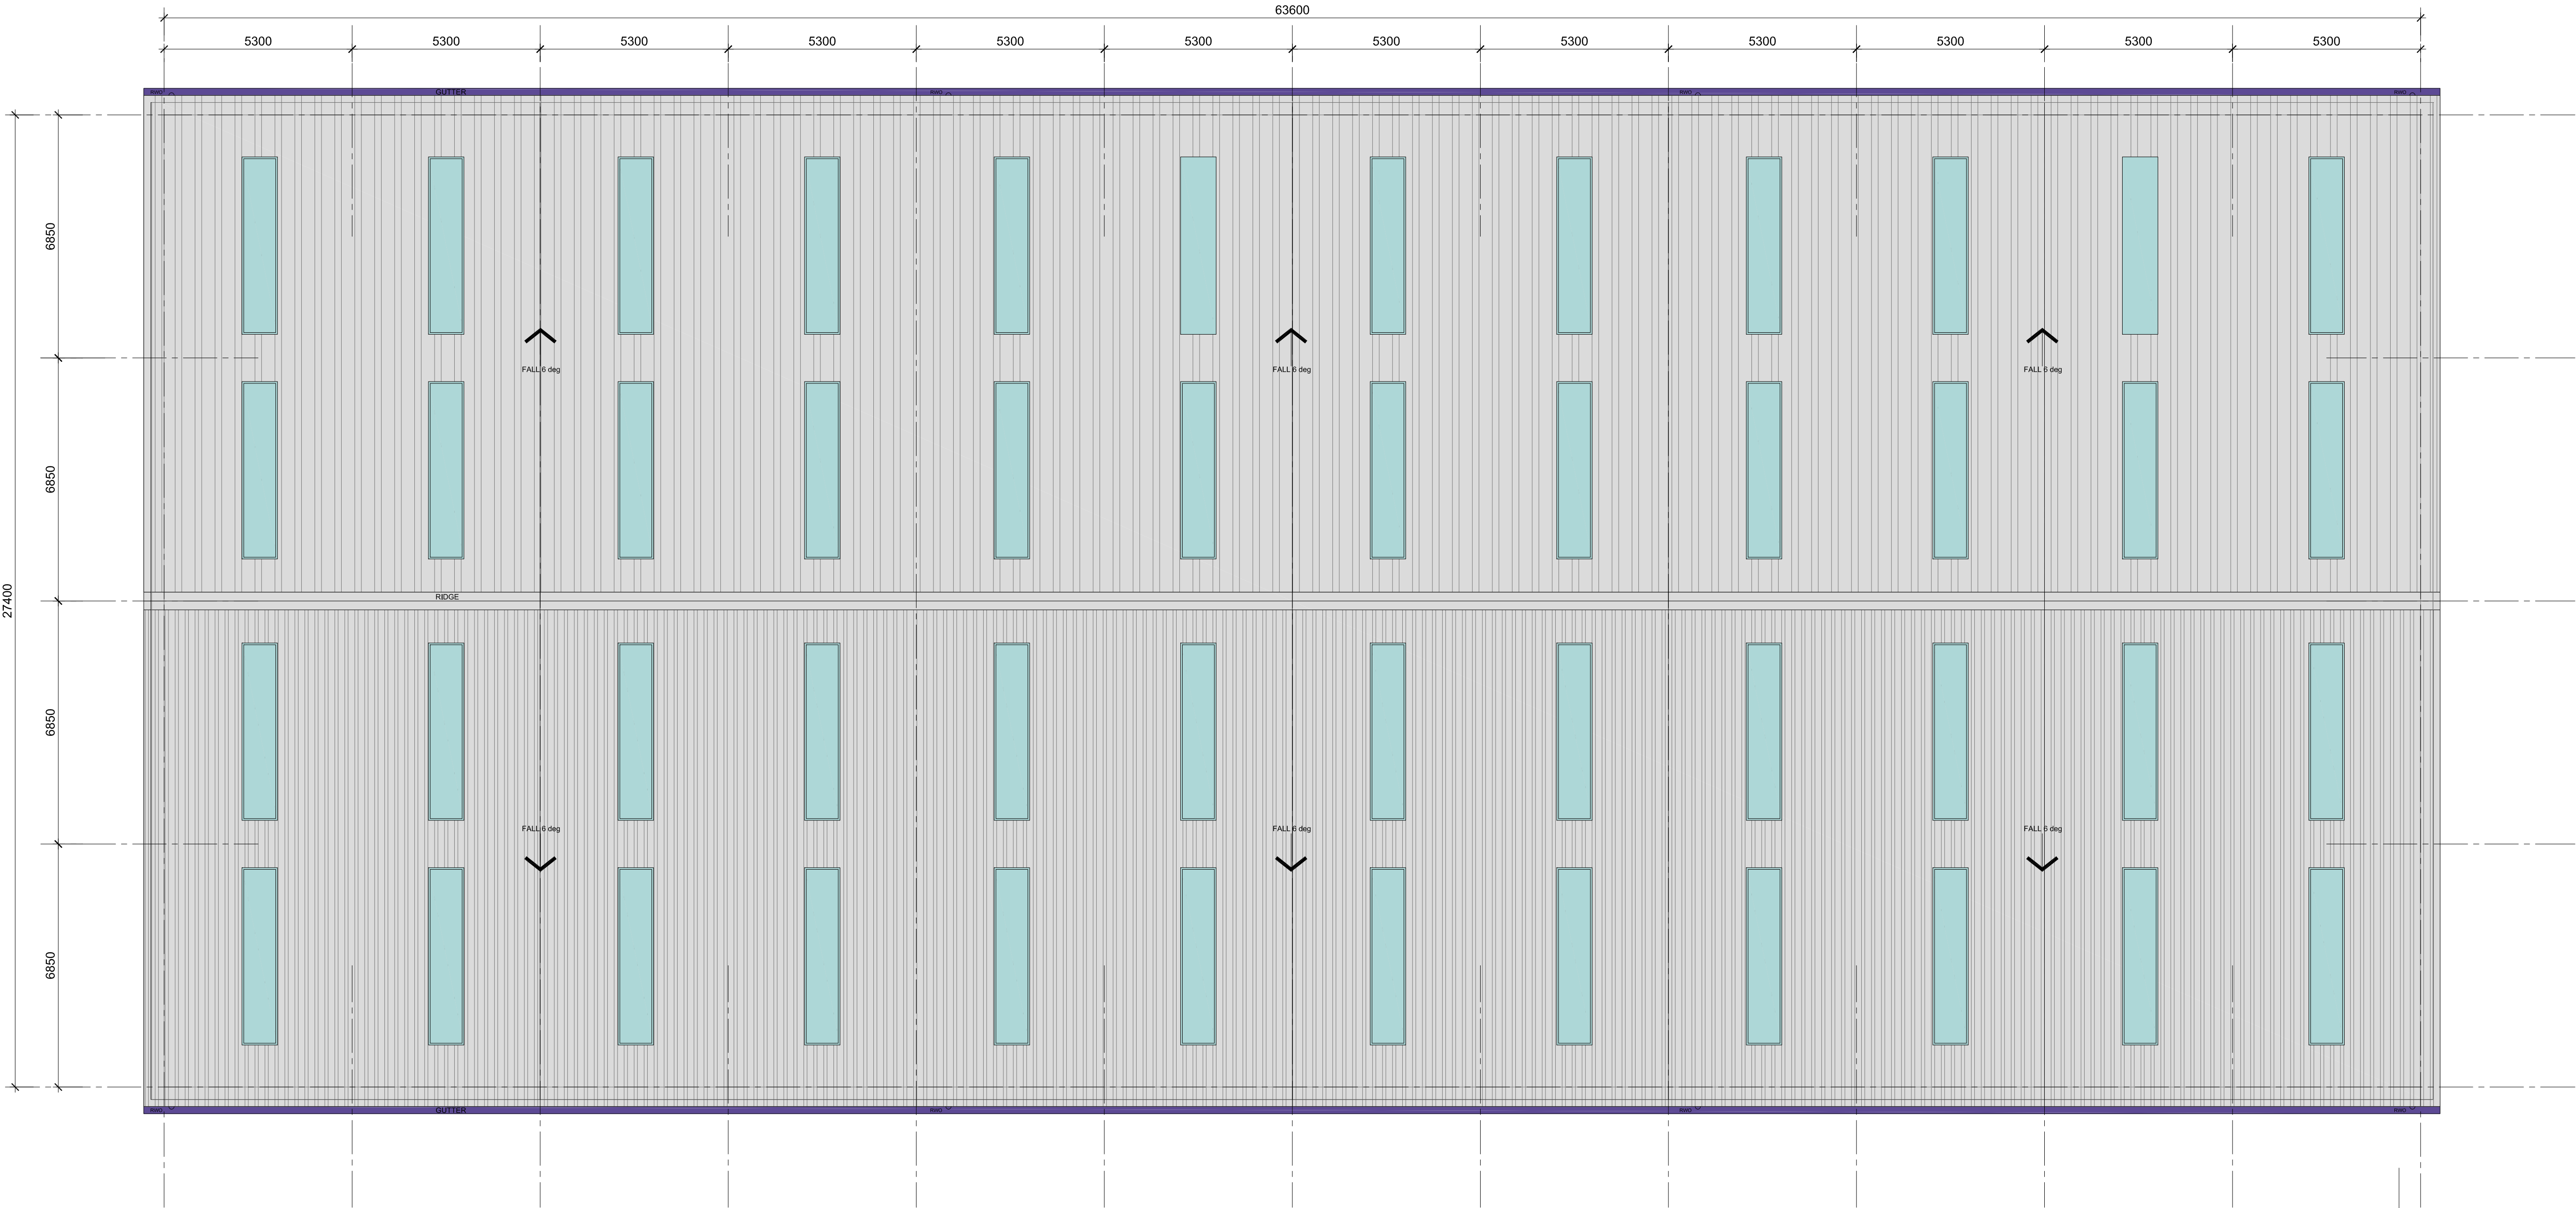

1:100

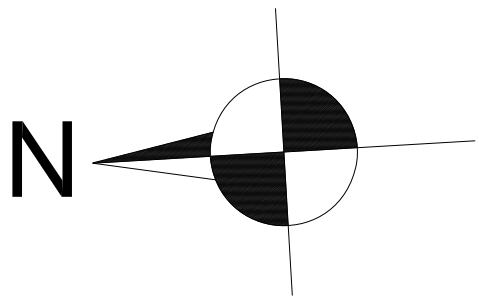

ROOF PLAN

A	Rooflights amended	10.07.23
REV	DESCRIPTION	DATE

EMERSON HOUSE, HEYES LANE,
ALDERLEY EDGE,
CHESHIRE SK9 7LF
Tel: (01625) 588400, Fax: (01625) 588276

Orbit
Developments

location
Academy Business Park Lees Road Knowsley L33 7SA
title
Proposed Roof Plan Units 1A, 1B + 1C

scale	ref	checked	date
1:100 @ A1	t.l.h.		06.07.20

drawing no.
389-PL-2306-A