



ITEM 1 - FASCIA

See specification page for detail.

A. size: 15,850mm x 765mm x 55mm

subject to survey

ITEM 2 - PROJECTING SIGN

Aluminium signcase finished red.
Opal acrylic faces on both sides of sign
(sign is double sided) with face applied
digitally printed graphics. Internally
illuminated by LED's.

size: 940mm x 610mm x 150mm

ITEM 3 - WINDOW VINYL

Digitally printed window graphic ex-internally applied to glazing. Full height graphics are required to block view to back of counter, cigarette gantry area, and back of house areas, half height graphics are required to block view to back of shelving and refrigeration units, and remainder of graphics are safety and site id related.

A. size: 2504mm x 1800mm

B. size: 2287mm x 1800mm

C. size: 2515mm x 1800mm

subject to survey

D. size: 2430mm x 1800mm

E. size: 2430mm x 1800mm

ITEM 4 - MANIFESTATION


Window manifestation

size: to suit area

ITEM 5 - POSTER CASES

Lockable poster cases,
anodised silver - 1 off

size: 575mm x 830mm

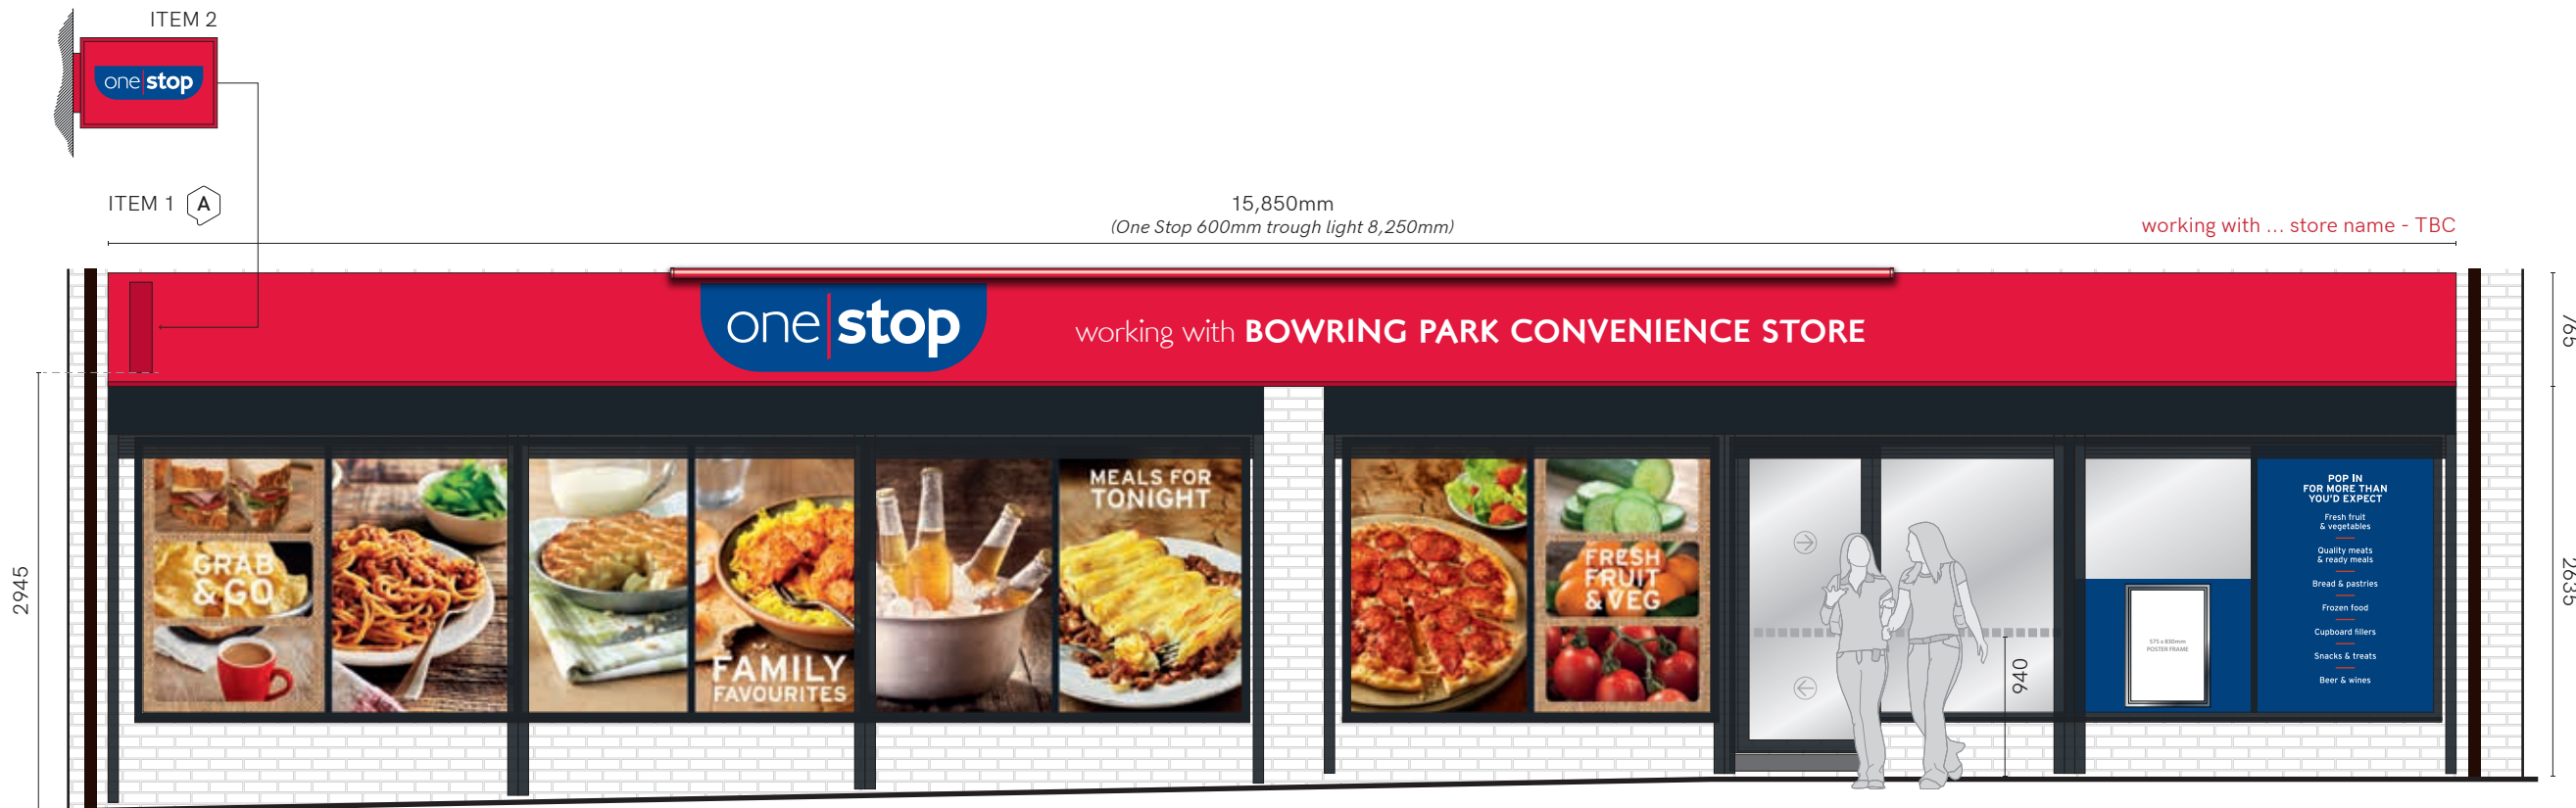


Front Elevation - Scale 1:50@A3

ITEM 3 A

- New Shopfront, store entrance details, and RAL reference - TBC

(window vinyls printed with false mullions to match shopfront.)

Scale Bar 1:50

 

KEY:  ACM Panel  ACM/VW  F/ACM  PETG  Window Vinyl - External  Window Vinyl - Internal

+ implementing your brand

15 Barnes Wallis Rd, Fareham
Hampshire PO15 5TT

Tel: 023 8023 2311

Web: www.innovatesigns.co.uk

Email: info@innovatesigns.co.uk

Client	One Stop Stores			Title	Proposal	Rev	Date	Description	Drw By
Site Name	Liverpool, Rimmer Avenue			Date	29/04/2021	A	09/03/21	Initial Visual	IW
Job No.	15016-17-18	Epos Code	6527	Scale	Do Not Scale	B	29/04/21	Window vinyls 'images', Poster Case	IW
Proj Type	Franchise			Drawn	IW	-	-	-	-
PM	MC			Drwg No.	B	-	-	-	-

This drawing is for approval purposes.

Please check all details noted on the drawing including spelling, and provide written confirmation of your approval to an **Innovate Signs Project Manager**. Once approved production will commence based on the approved drawing.

Any changes made after production has begun will incur an additional cost.