


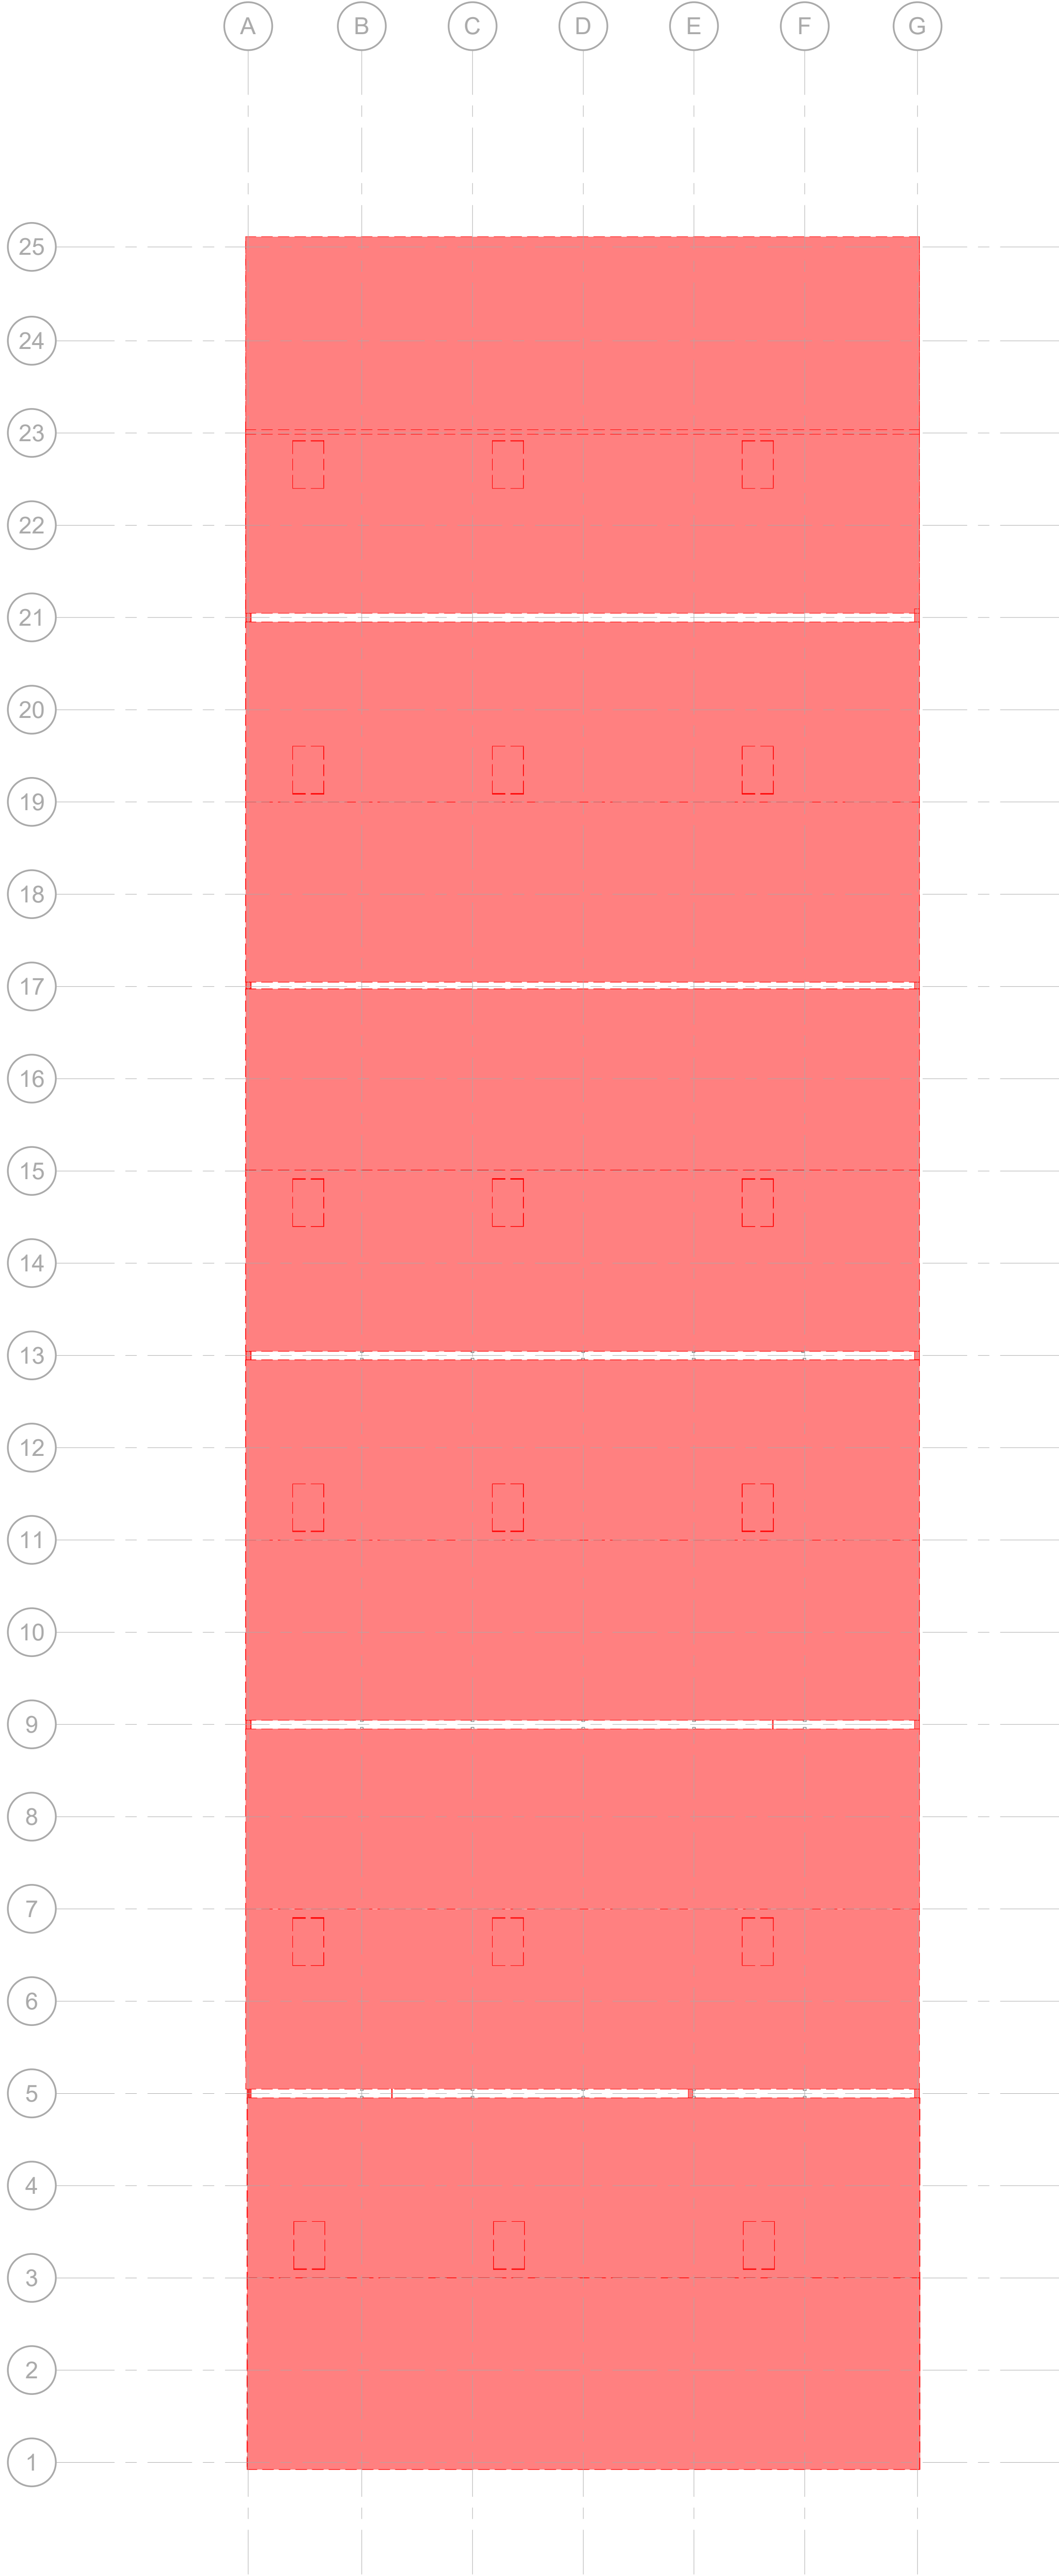

Unit F - Proposed Roof Level Demolition
Scale @ 1 : 200

Scale Bars									
TO BE USED ONLY AS GUIDANCE									
1:500	mm	1:1000	mm	1:2000	mm	1:500	mm	1:1000	mm
1:500	mm	1:1000	mm	1:2000	mm	1:500	mm	1:1000	mm
1:500	mm	1:1000	mm	1:2000	mm	1:500	mm	1:1000	mm
1:250	mm	1:500	mm	1:1000	mm	1:250	mm	1:500	mm

- NOTES
- All dimensions and levels are to be checked on site.
 - Any discrepancies are to be reported to the architect before any work commences.
 - This drawing shall not be scaled to ascertain any dimensions. Work to figured dimensions only.
 - This drawing shall not be reproduced without express written permission from AEW.
 - Title overlay drawings and ownership boundaries are produced using all reasonable endeavours. AEW cannot be responsible for the accuracy or scale discrepancy of base plans supplied to them.
 - All works are to be undertaken in accordance with Building Regulations and the latest British Standards.
 - All proprietary materials and products are to be used strictly in accordance with the manufacturers recommendations.
- This drawing contains the following model files: -
- 12211-AEW-BF-XX-M3-A-0005

CDM 2015

Client notified of duties: 14/06/21

Principal Designer: Nationwide CDM

Unless noted below, all known hazards have been highlighted on the drawing.

Proj	2020022	Initial Issue	CF	DRS
Rev	Date	Description	Drawn By	Checked By
Status	Purpose of Issue			
S2	For Information			
Drawing stage: Tender				
Client: Network Space Land Limited				
Project: Sovereign Business Park, Huyton				
Drawing Title: Unit F - Existing GA Roof Plan (Demolition)				
date	May 2022	drawn	CF	DRS
scale @ A0	1 : 200	checked	CF	

