


Scale Bars									
TO BE USED ONLY AS GUIDANCE									
1:500	mm	1:1000	mm	1:2000	mm	1:500	mm	1:1000	mm
1:500	m	1:1000	m	1:2000	m	1:500	m	1:1000	m
1:500	m	1:1000	m	1:2000	m	1:500	m	1:1000	m

NOTES


- All dimensions and levels are to be checked on site.
 - Any discrepancies are to be reported to the architect before any work commences.
 - This drawing shall not be scaled to ascertain any dimensions. Work to figured dimensions only.
 - This drawing shall not be reproduced without express written permission from AEW.
 - Title overlay drawings and ownership boundaries are produced using all reasonable endeavours. AEW cannot be responsible for the accuracy or scale discrepancy of base plans supplied to them.
 - All works are to be undertaken in accordance with Building Regulations and the latest British Standards.
 - All proprietary materials and products are to be used strictly in accordance with the manufacturers recommendations.
- This drawing contains the following model files: -
- 12211-AEW-BF-XX-M3-A-0005

CDM 2015


Client notified of duties: 14/06/21
Principal Designer: Nationwide CDM
Unless noted below, all known hazards have been highlighted on the drawing.

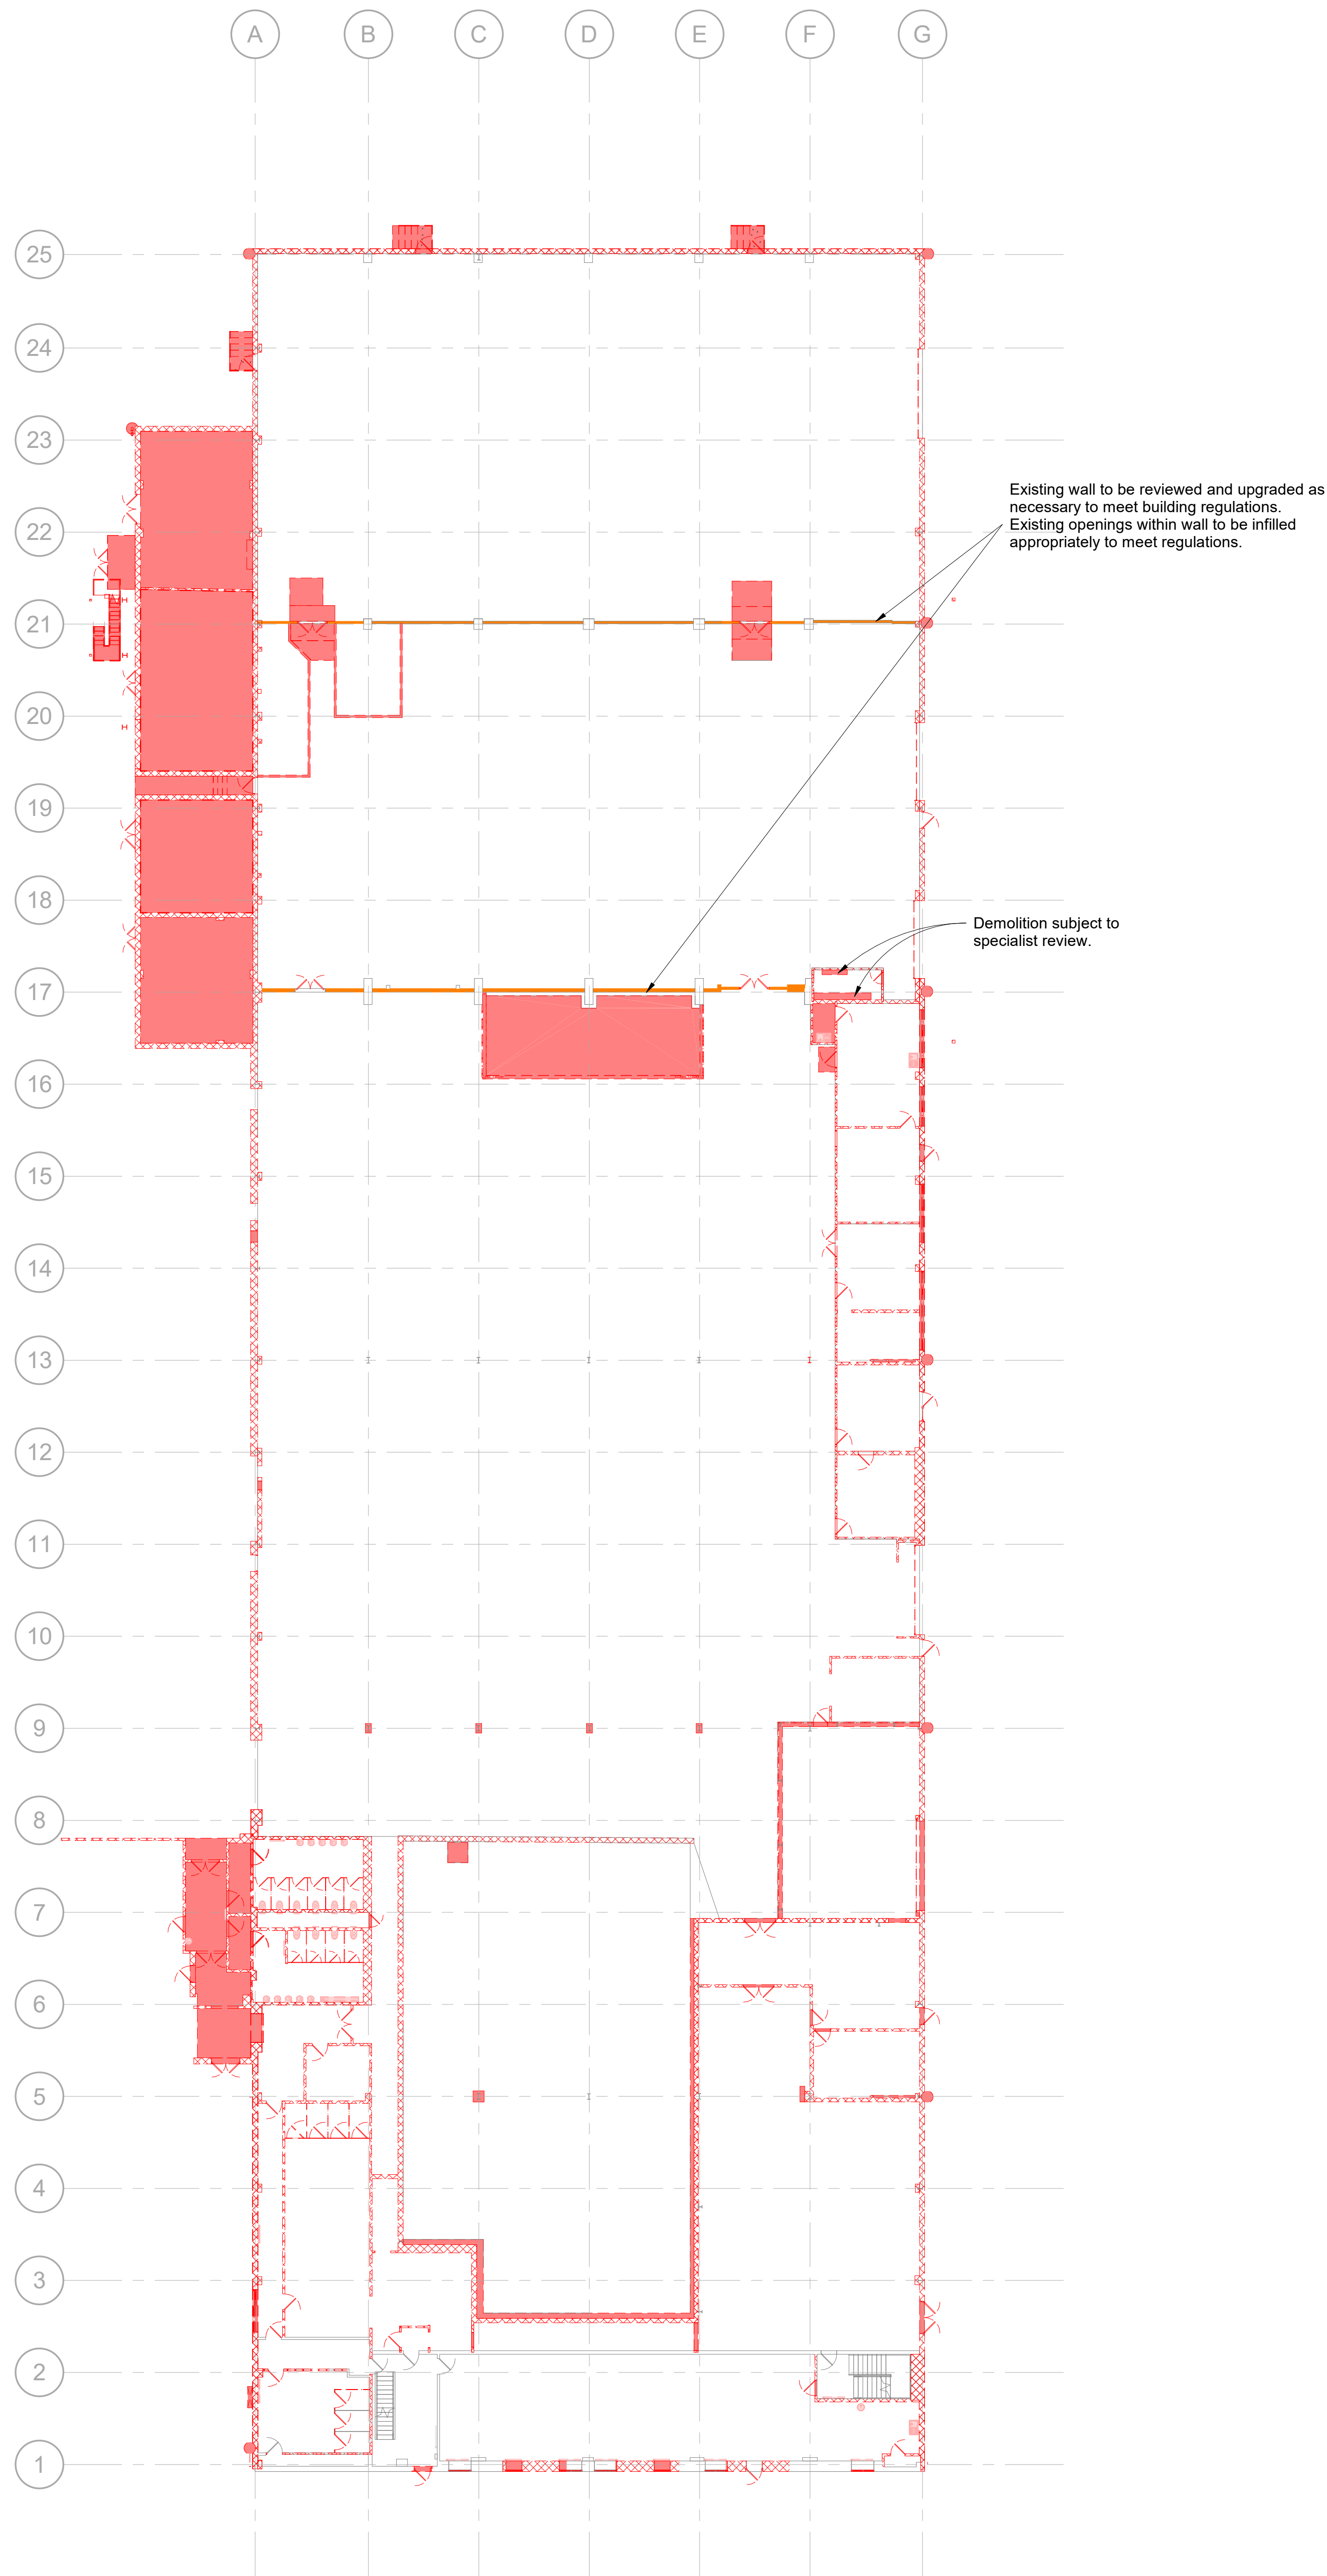

Unit F - Proposed Ground Floor Demolition
Scale @ 1 : 200

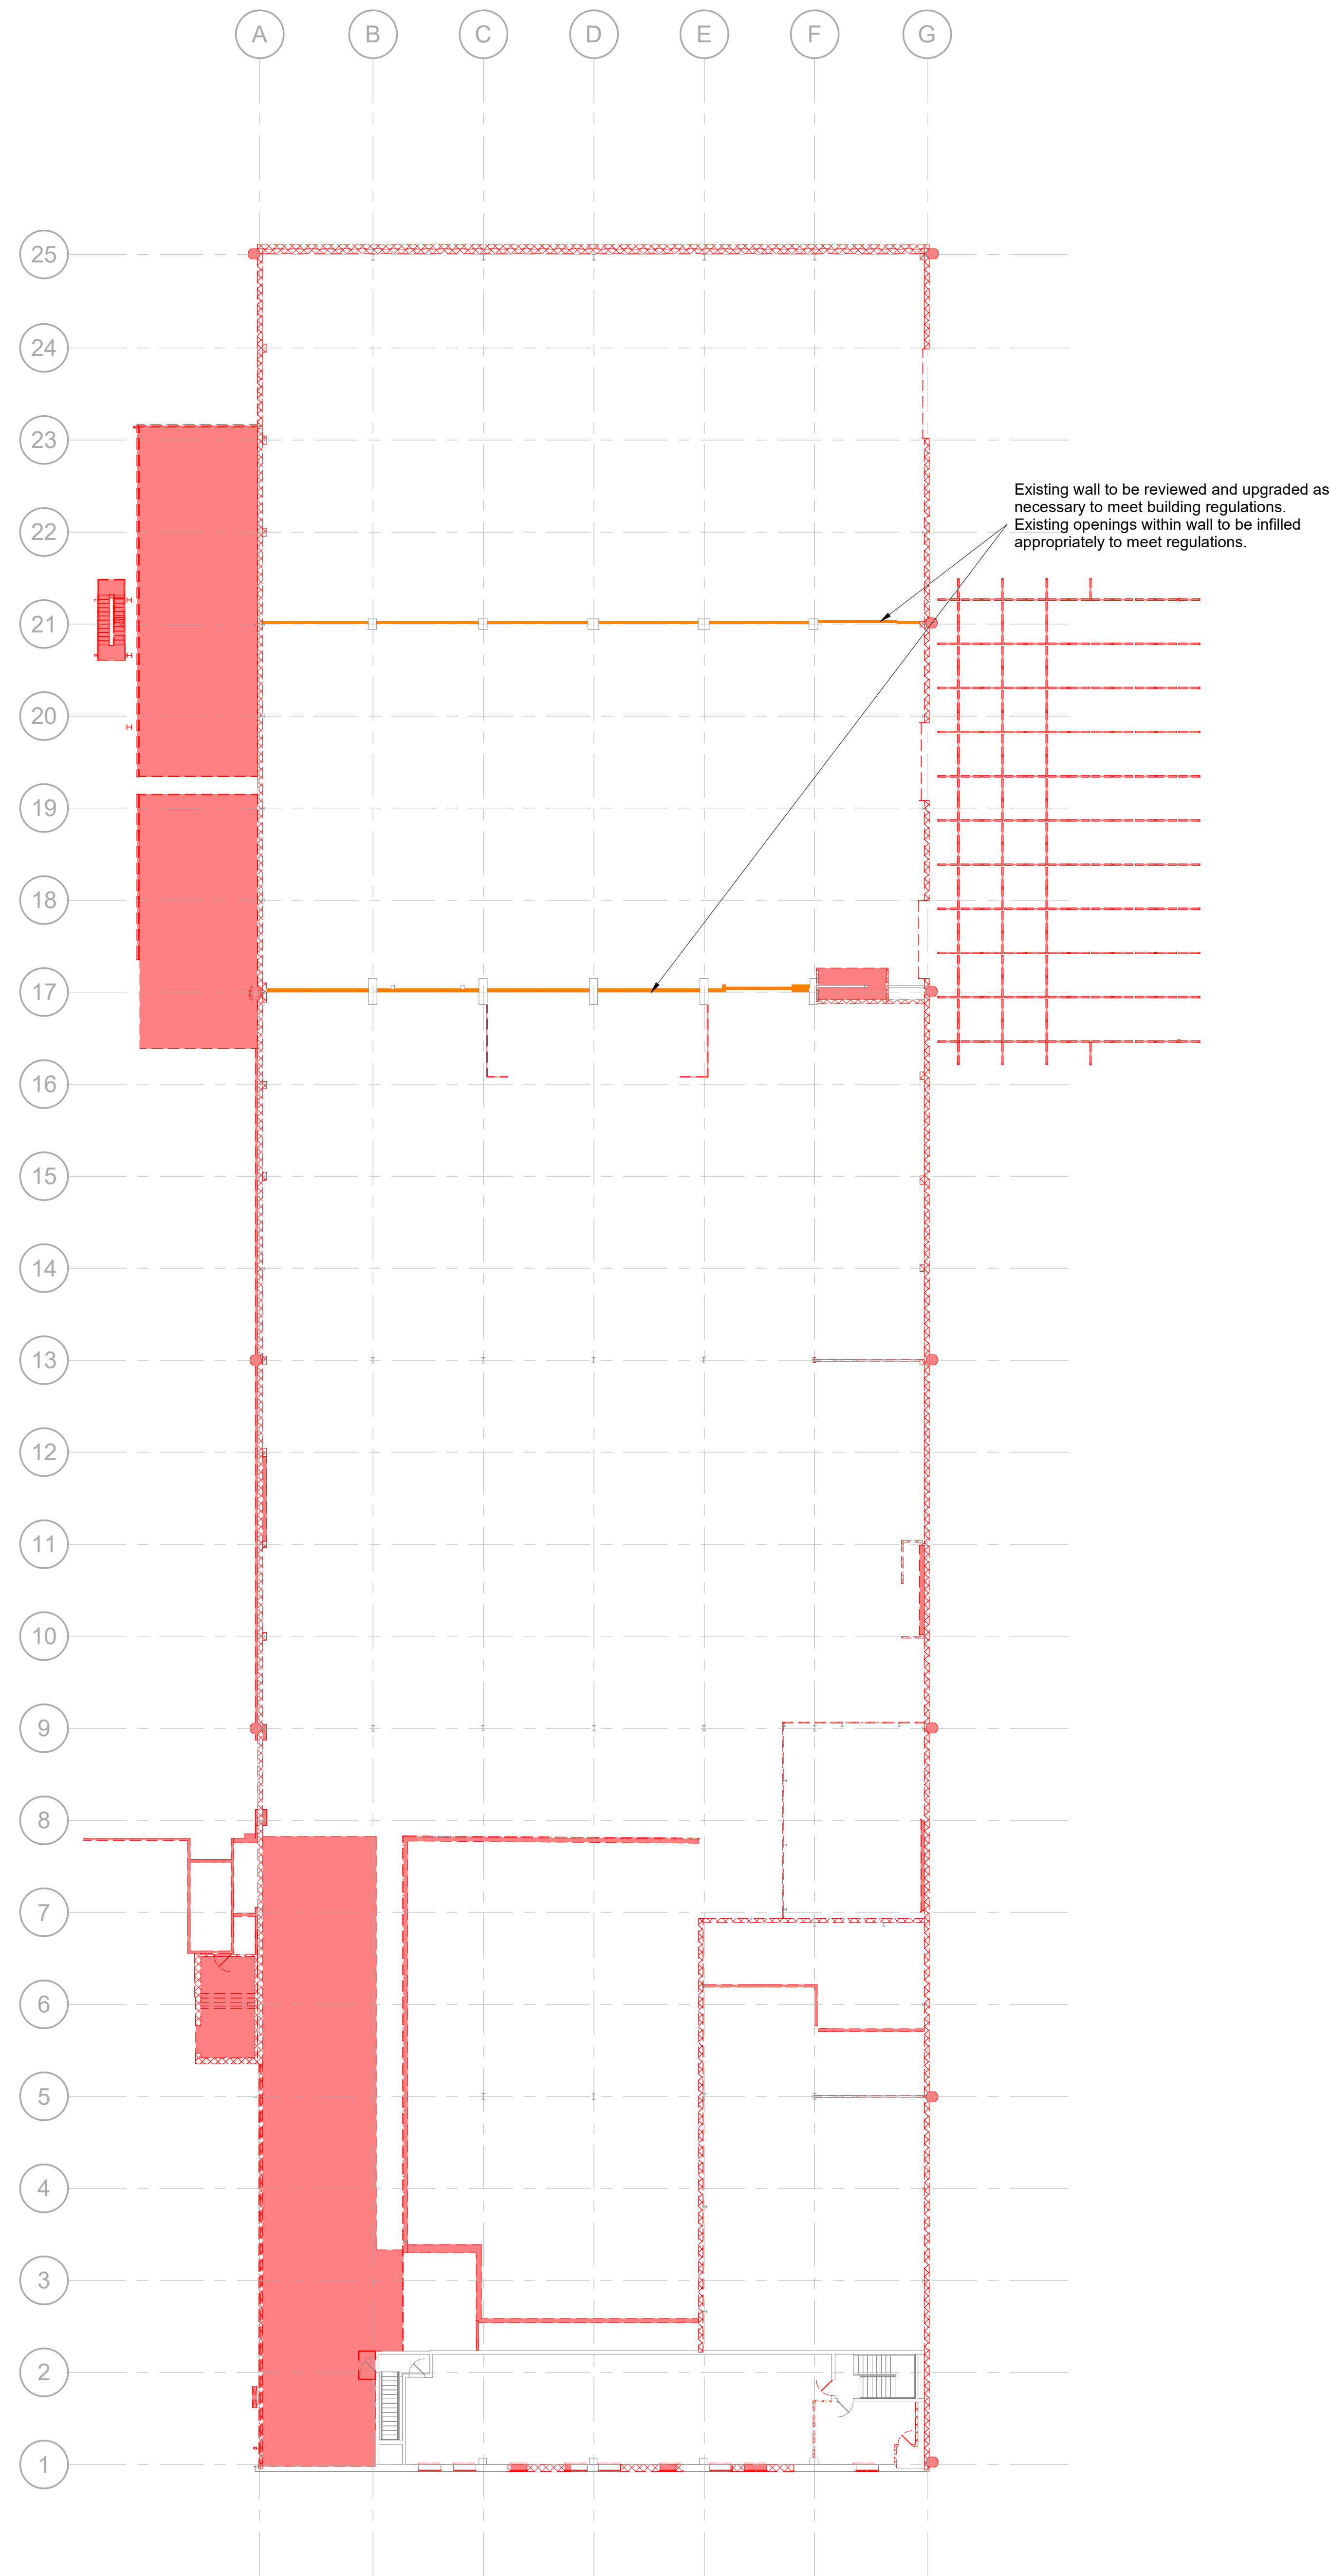

Unit F - Proposed First Floor Demolition
Scale @ 1 : 200

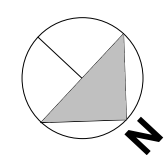

Rev			CF		DRS	
Rev	Date	Description	Drawn by	Checked By		
S2		Purpose of issue				
		For Information				
drawing stage			Tender			
client			Network Space Land Limited			
project			Sovereign Business Park, Huyton			
drawing title			Unit F - Existing GA Floor Plans (Demolition)			
date	May 2022	drawn	CF			
scale @ A0	1 : 200	checked	DRS			