

Notes:

The drawings are the copyright of CKA Yorkshire.
The drawings must not be scaled from. The contractor should take and verify all dimensions on site before proceeding with any works. All dimensions shown on the drawings are for Planning purposes only.

All dimensions must be checked onsite prior to works commencing. Variations in squareness, depth of plaster etc. must be checked for.


Where new walls are shown aligned with existing walls, this must be checked by the physical removal of brickwork and or plaster to establish the actual position of the wall being attached to.

Site to be used only for demolition / construction of the proposed works, which is to be protected at all times along with adjacent properties, not forming part of the works.

Attention is drawn to the client with regard to the CDM 2015 regulations. These drawings and specification are intended for Planning & Building Regulation purposes only, the scope of this does not go any further. It is the duty of the client under the regulations to appoint a 'Principal Contractor'. There is no obligation for the client to appoint a 'Principal Designer'. The 'Principal Contractor' will then take on the role of 'Principal Designer' for purposes of the 'pre construction' and 'construction' phases of the project under the CDM 2015 regulations when it gets under way, in order that a Health & Safety File and construction plan, is provided for the HSE, in order to reduce risks through the design processes of construction etc.

Unless appointed to do so, CKA Yorkshire will not assume the role of 'Principal Designer' once work starts on site. The 'Principal Contractor' will take on the role and responsibilities of 'Principal Designer'.

THIS DRAWING IS NOT A SITE / CONSTRUCTION / WORKING DRAWING ISSUE
Essential planning / building regulations drawings only, client to appoint Principal Contractor (builder) who is responsible for pre construction and construction checks / design changes to suit on-site sizes / conditions.

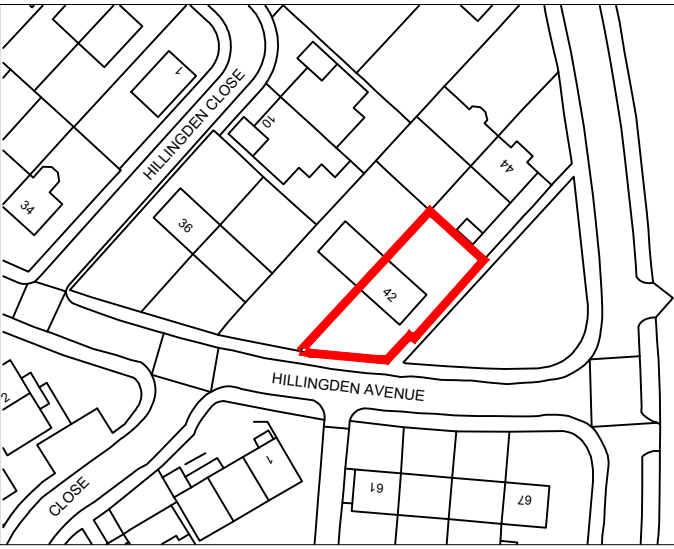


© Crown copyright and database rights [2025]
Ordnance Survey 0100031673

Site Location Plan

Land under client ownership

0 10m 20m 50m

1:1250

 

Site Plan As Existing

0m 2m 4m 10m

1:200

SYMBOLS, HATCH & LINETYPE KEY

WARNING SIGNIFICANT HAZARD OR INFORMATION WHICH IS USEFUL

ACTION (DO)

AVOID OR REFRAIN FROM (DONT)

ON-SITE MEASUREMENTS REQUIRED

RELEVANT INFORMATION

STRUCTURAL ENGINEER ITEM

BUILDING CONTROL ITEM

BRICK

BLOCK

HARDCORE

GLAZING

BOUNDARY

FOUL DRAINAGE

SW DRAINAGE

INSULATION

DPM, DPC, VCL, FLASHING

STRUCTURAL BEAMS

DEMOLITION AREAS


CONCRETE

SAND


PROPOSED

OPSCURE GLASS

Roof Plan Existing

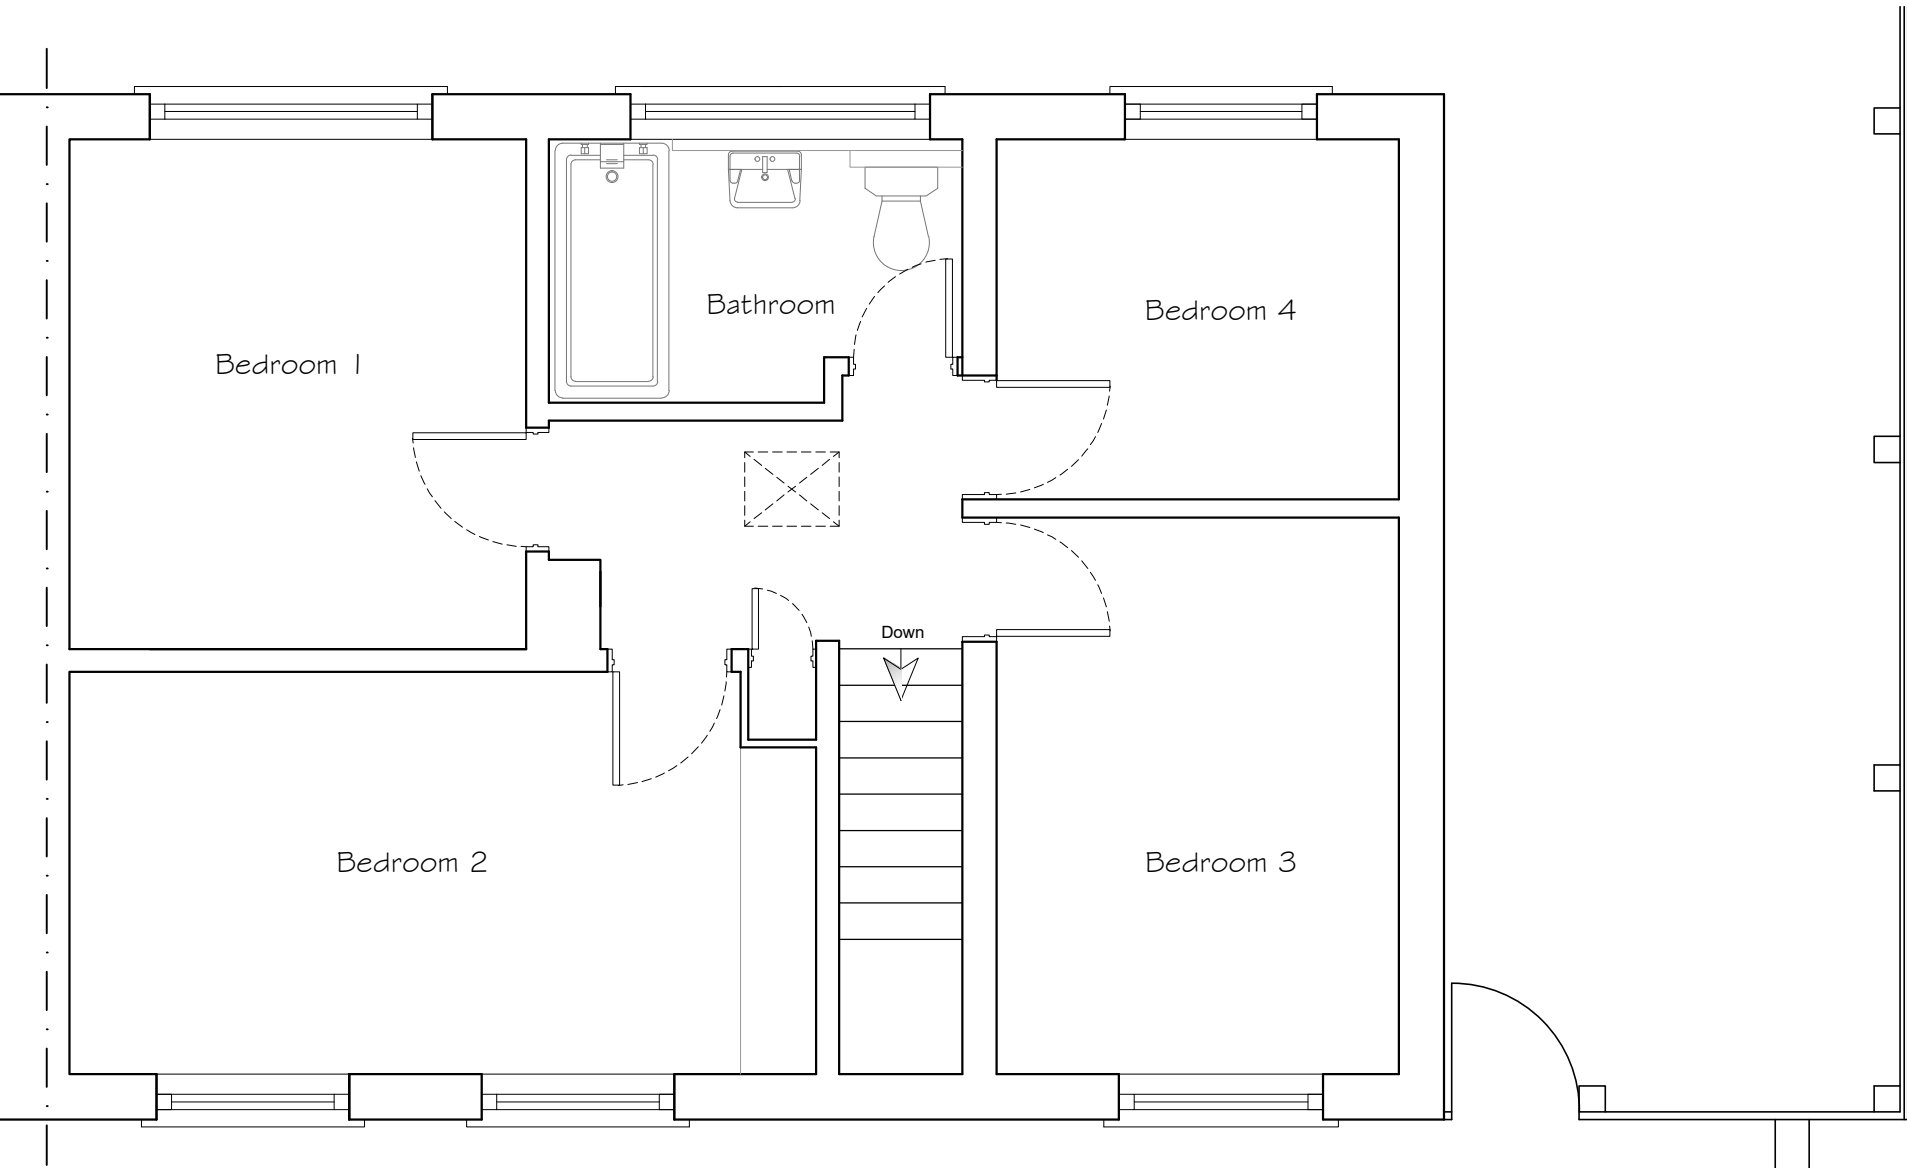


First Floor Plan As Existing

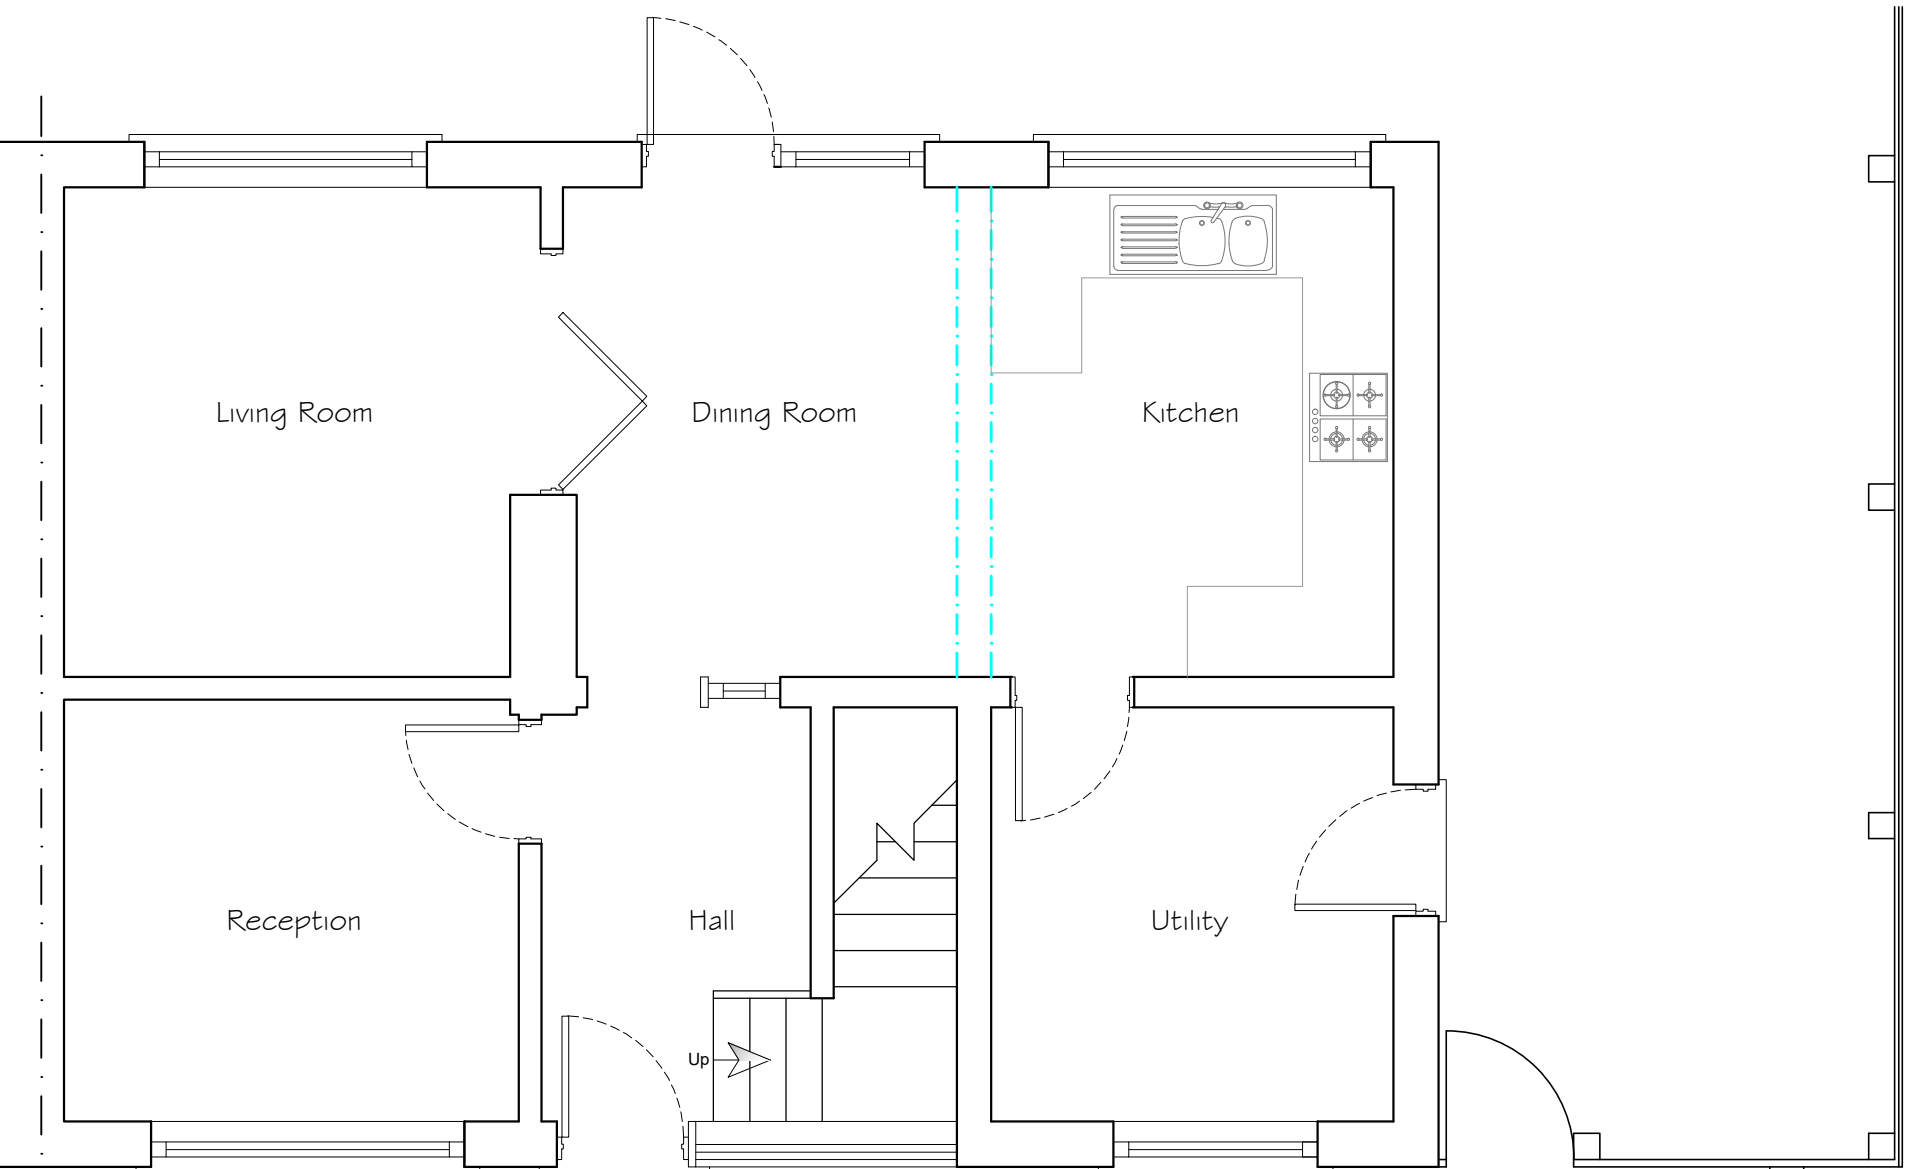

Ground Floor Plan As Existing



Front Elevation As Existing

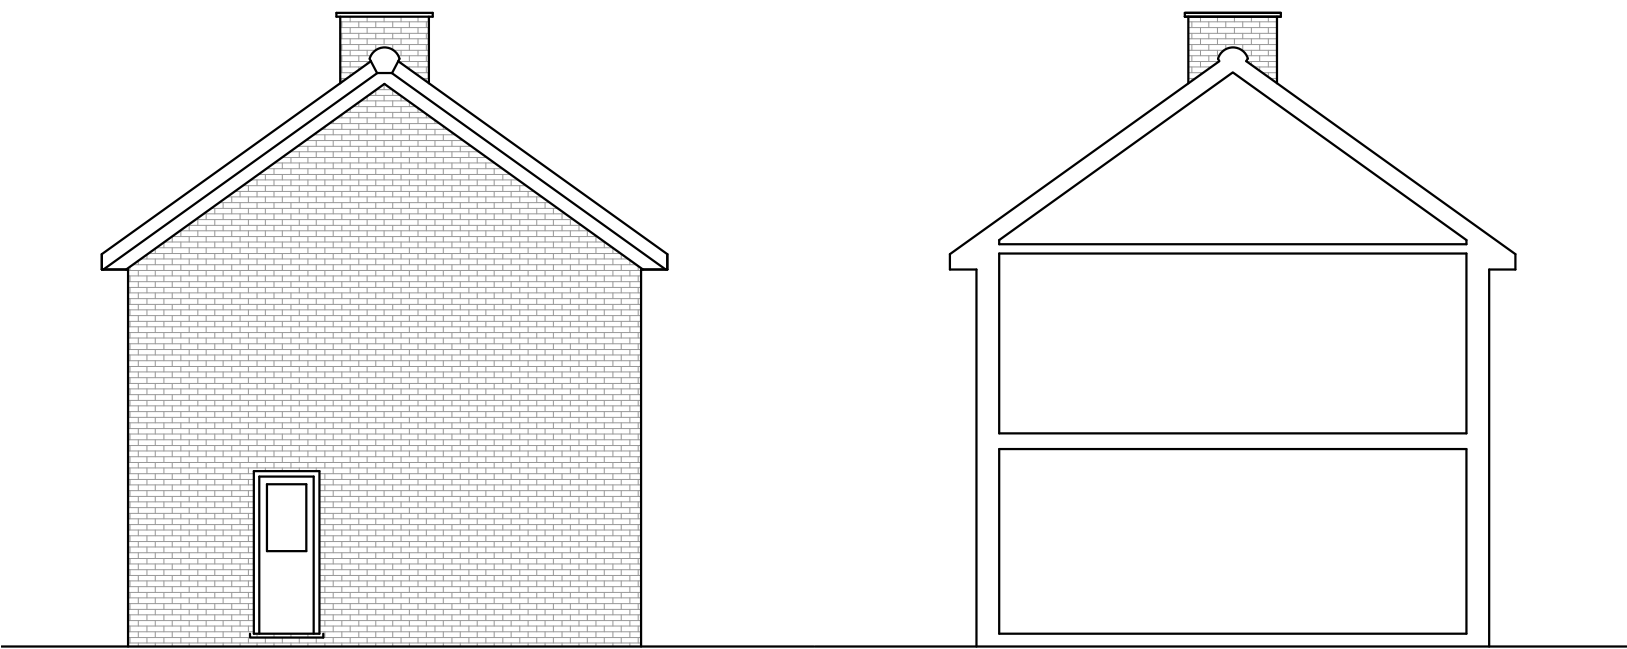

Side Elevation As Existing

Side Elevation As Existing



Rear Elevation As Existing

0 0.51m 2m 5m

1:100

0 0.5m 1m 2m 5m

1:50



PROJECT TITLE Proposed Side Extension and Loft Conversion and Dormer Extension	CLIENT Craig Knowles 42 Hillingden Ave, Halewood, Liverpool
DRAWING STAGE Preliminary Building Regulations	SCALE 1:100 / 1:50 @ A1
SHEET TITLE Existing Plans	PROJECT NUMBER L26-0033
CHK BY LOB	DRAWN BY SMO
STAGE REG	REV A
	SHT 001