




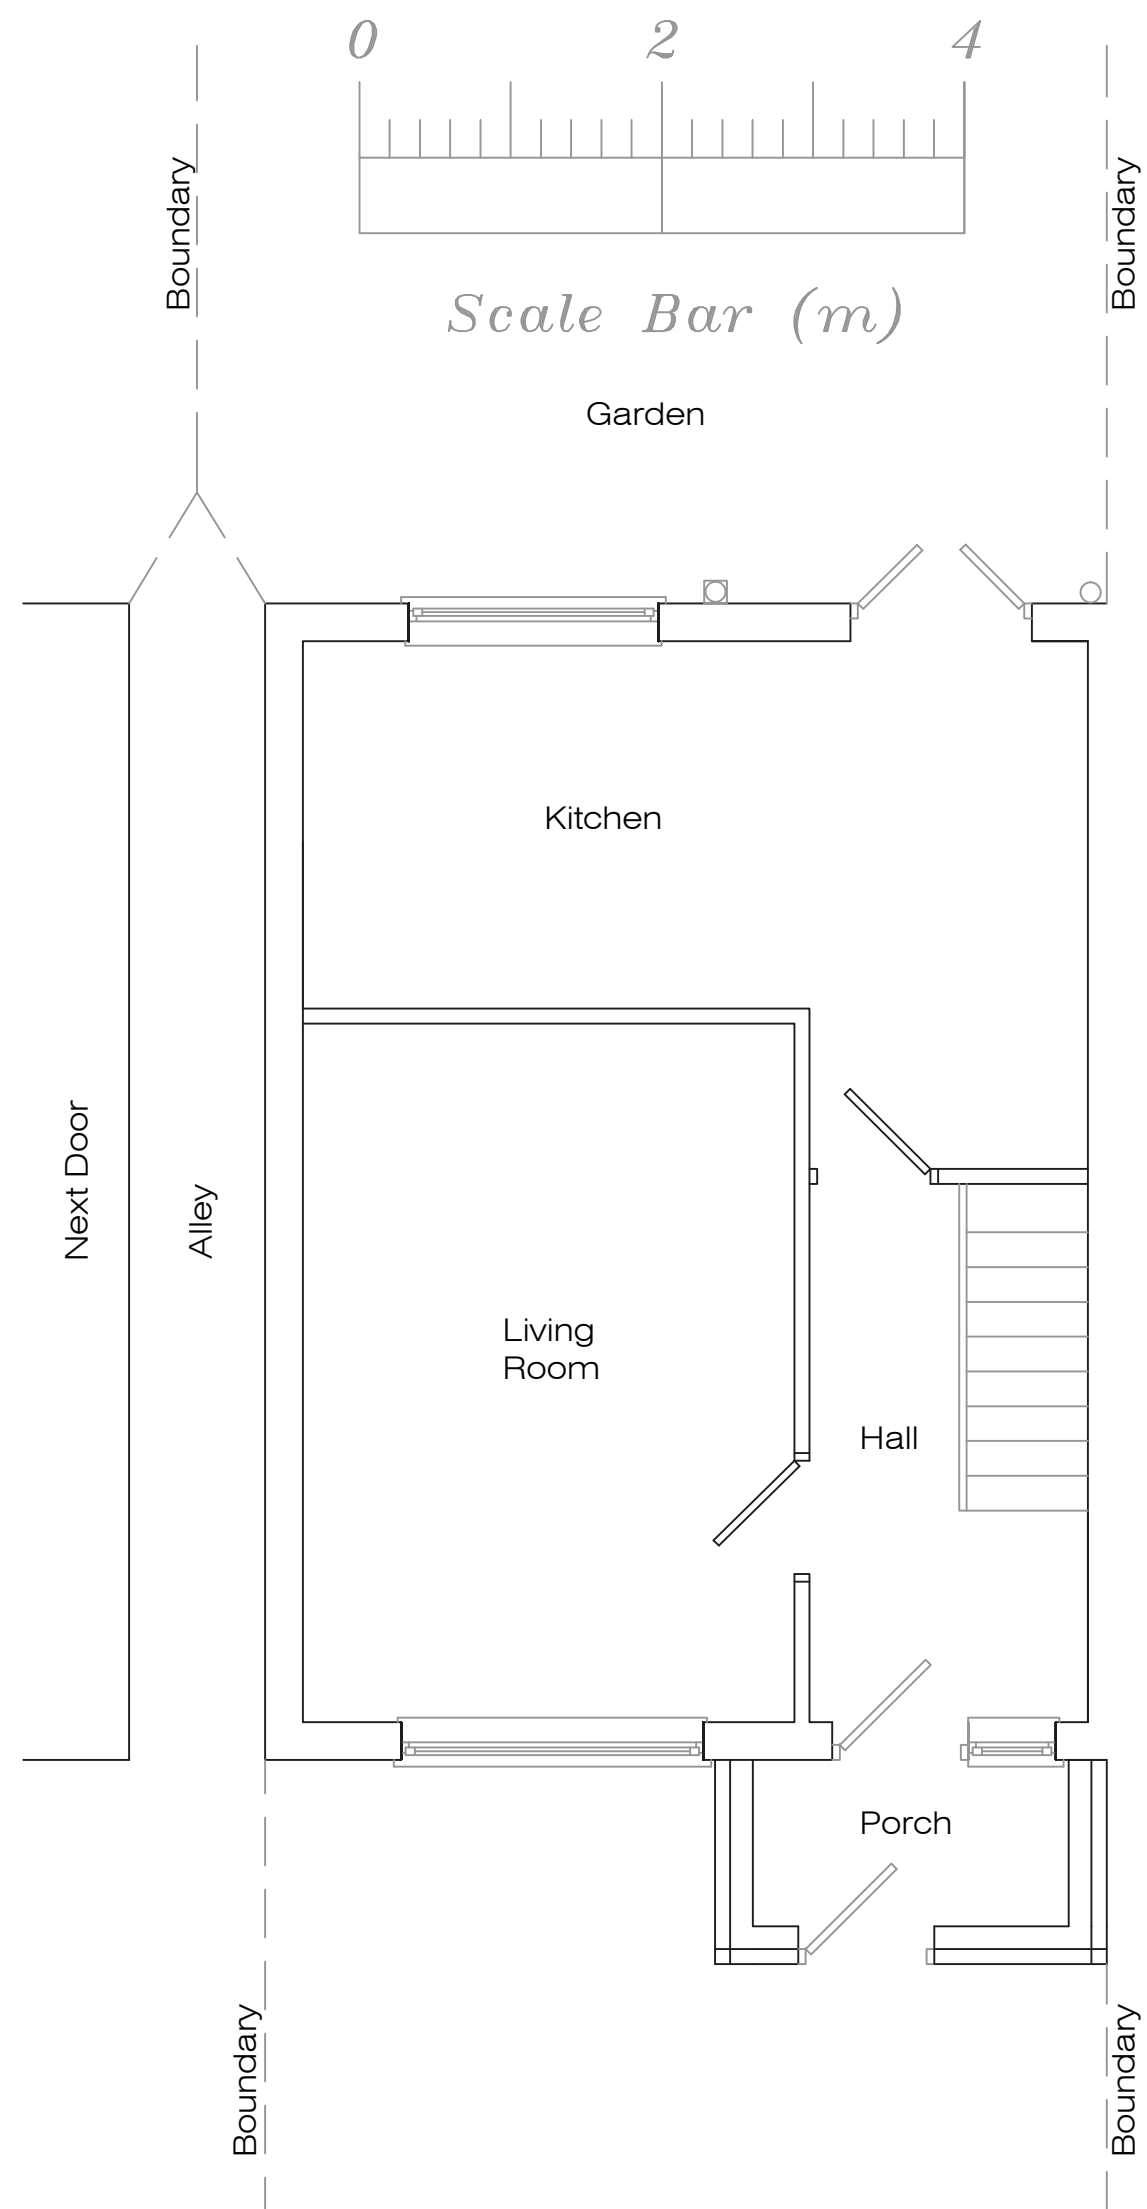


Existing Ground Floor Plan

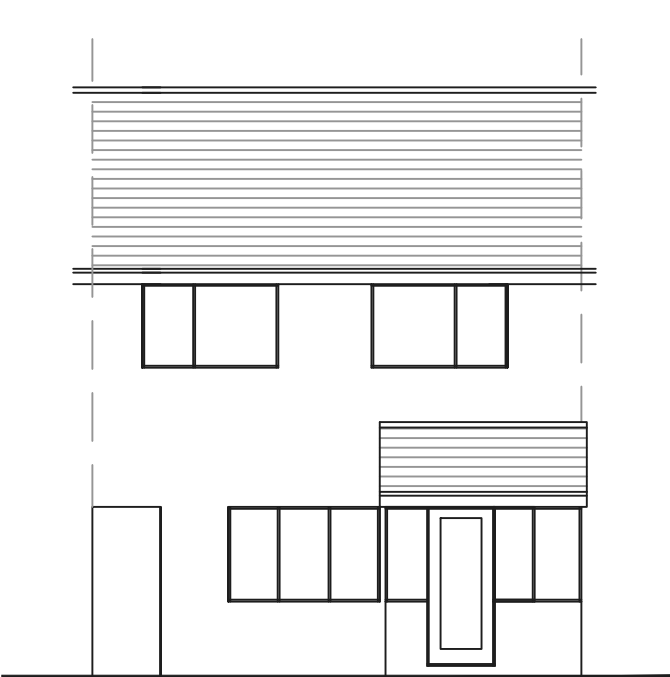


Existing Front Elevation

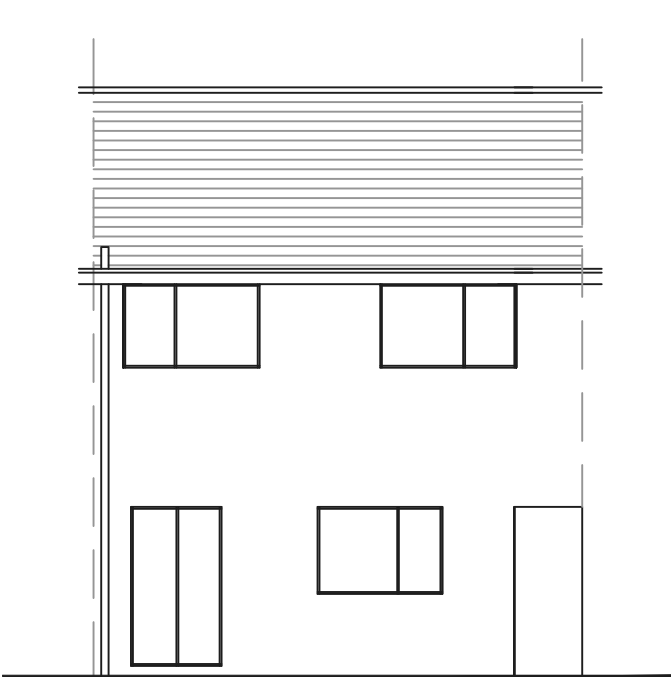

Existing Rear Elevation

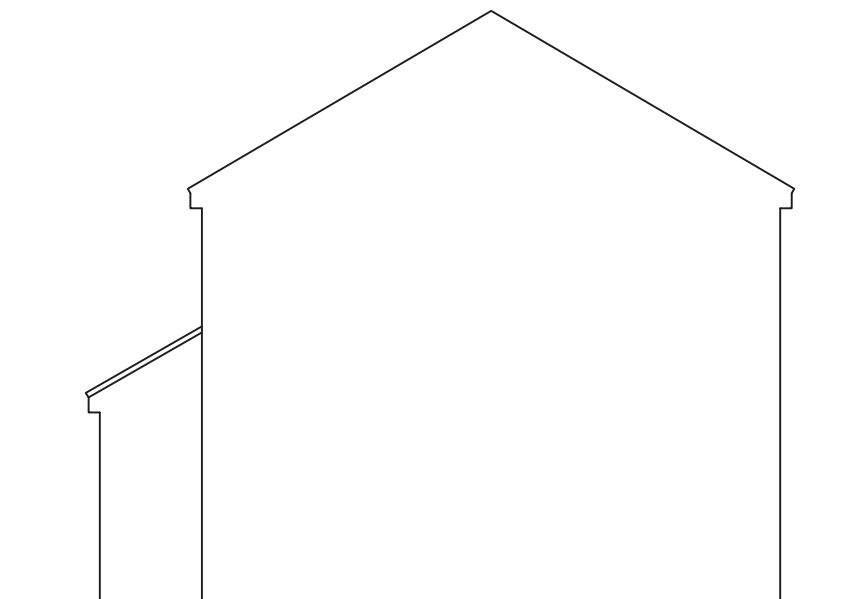

Existing Side Elevation

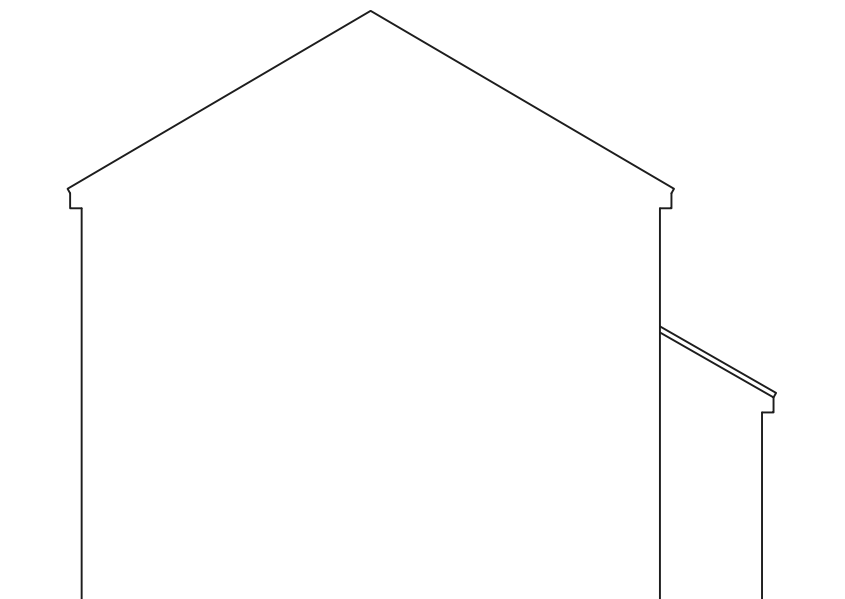

Existing Side Elevation

Address				
17 Ennerdale Close, L33				
Job Title				
Single storey extension works				
Drawing title				
Existing Plans				
Chkd	Appvd	date	scale	Dwg No.
		Feb '22	1:100/1:50 © A2	001