


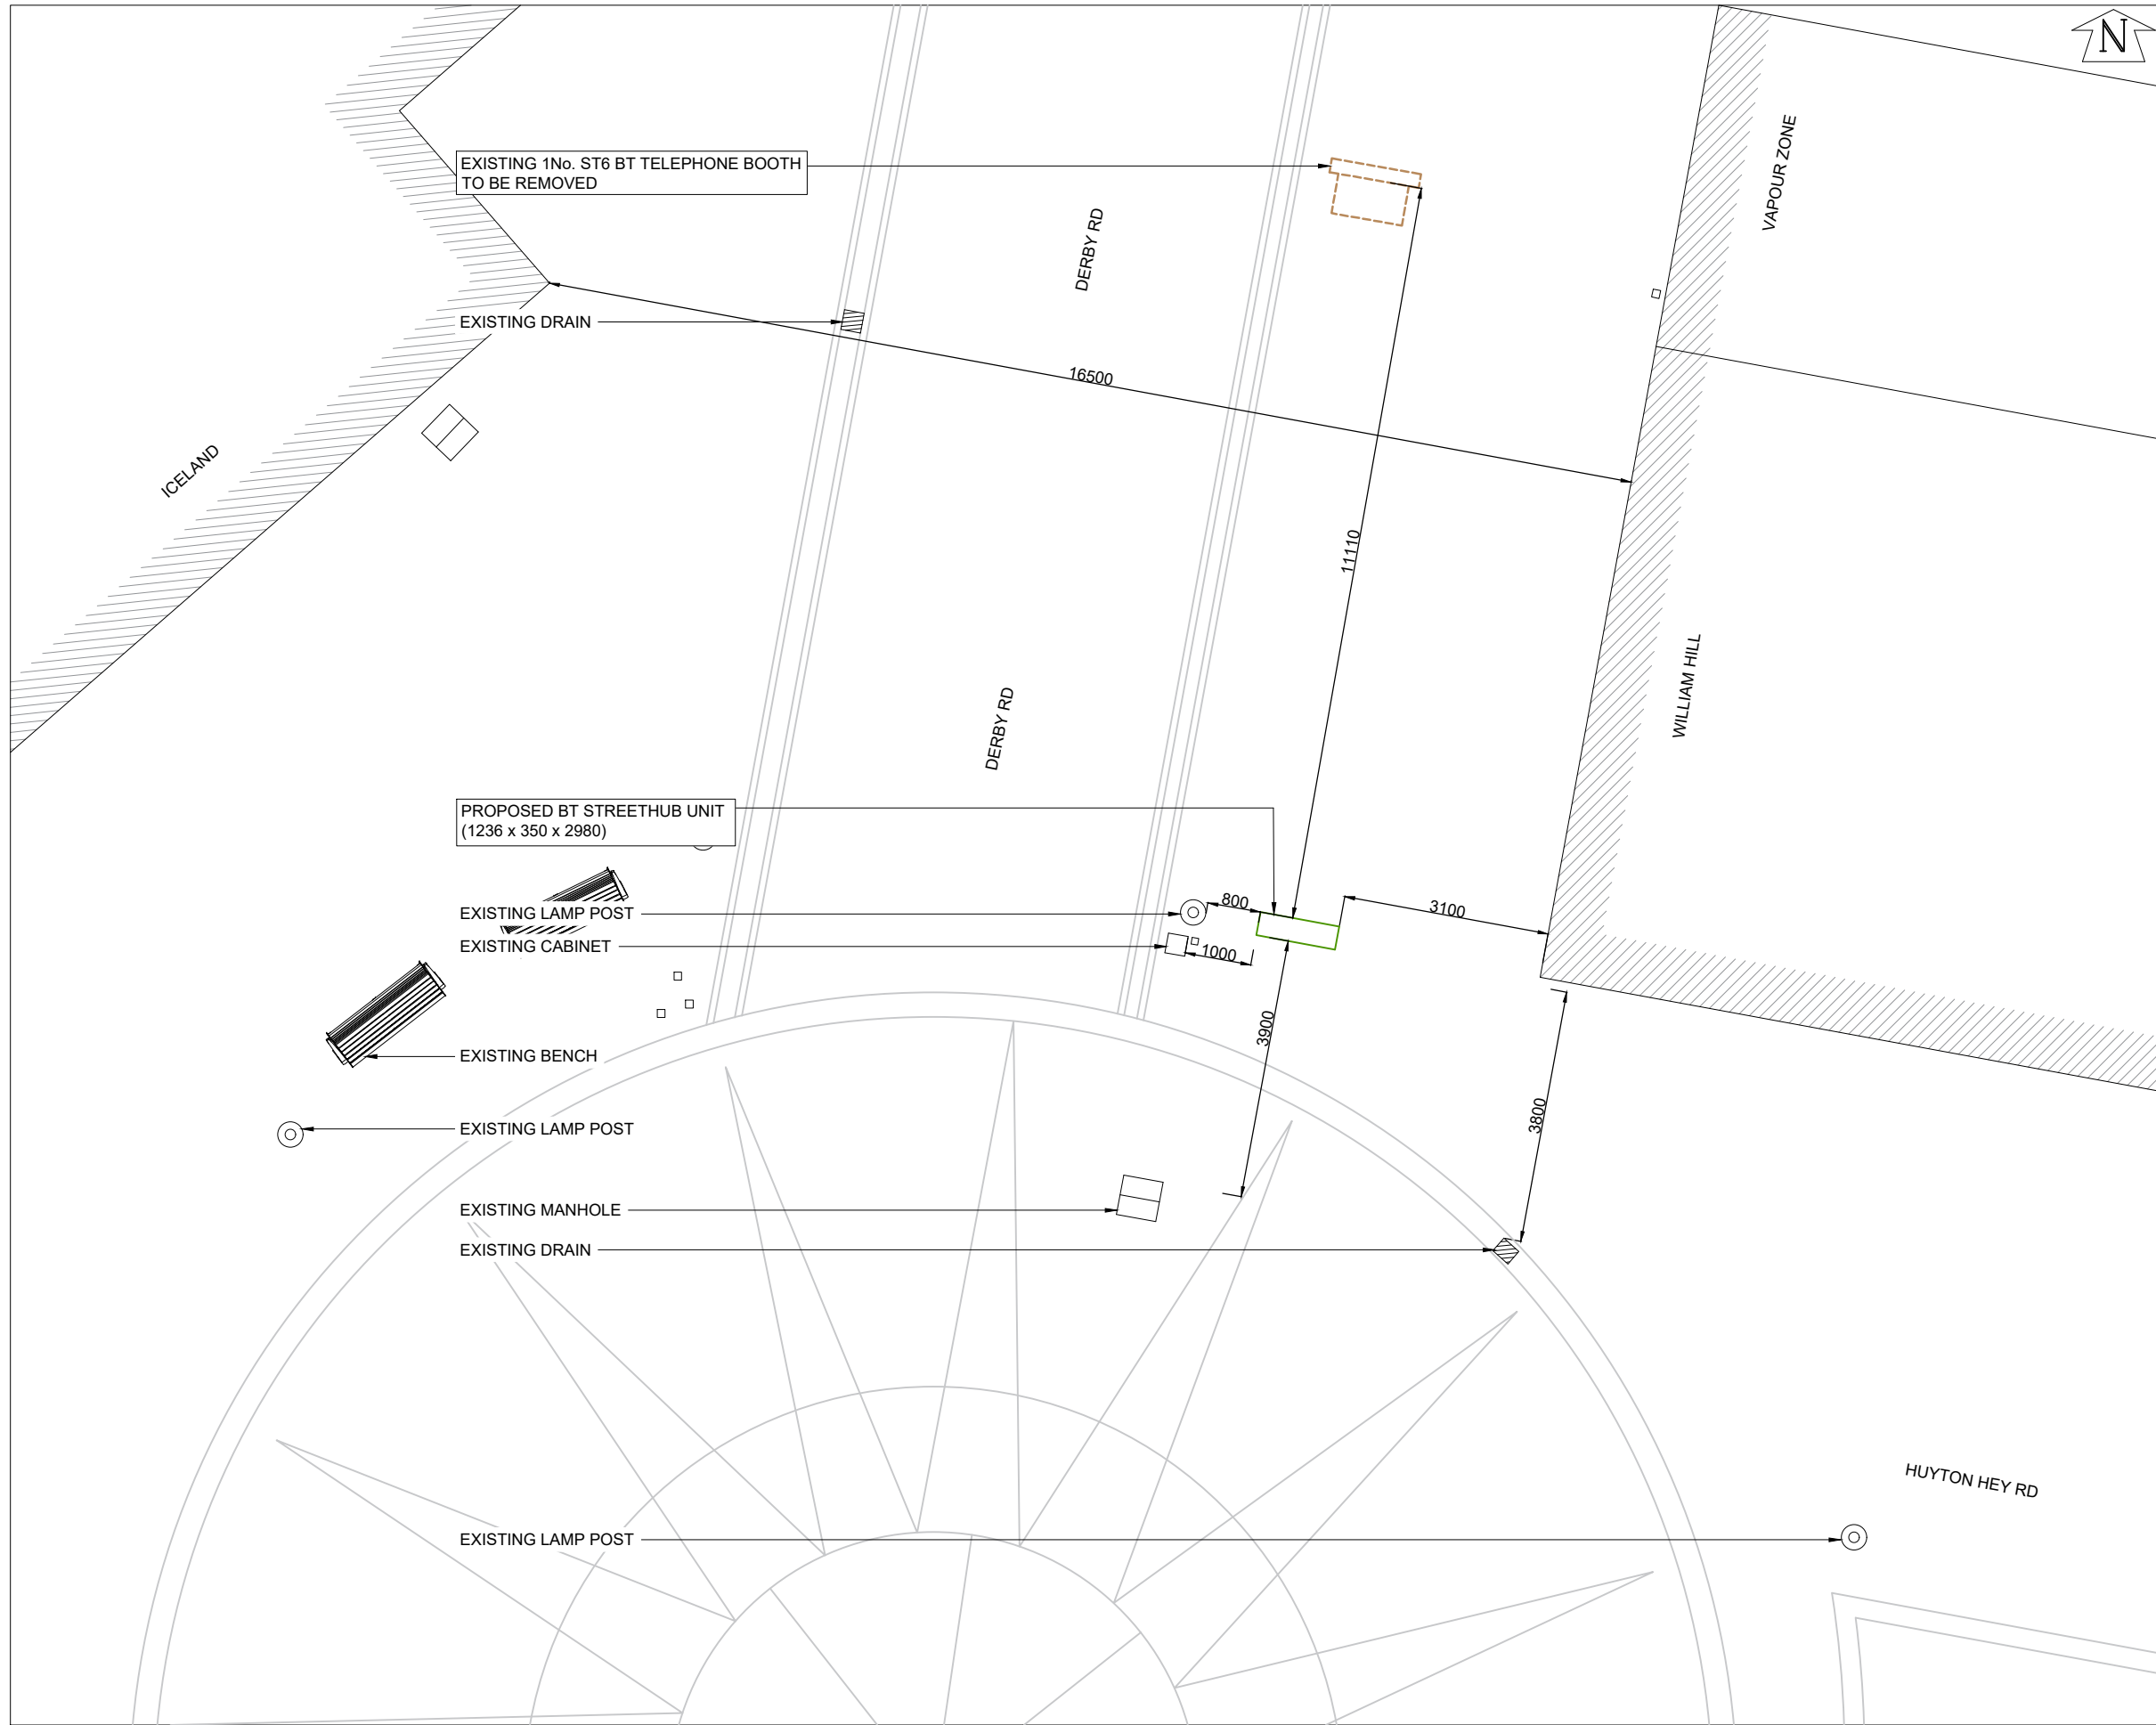

PROPOSED SITE PLAN
SCALE 1:100

GENERAL NOTES

Use written dimensions only, do not scale from drawing. Use latest revision of all referenced information.

A	02.04.22	New BT Streethub Structure	MD	JE
Rev	Date	Description	Drawn	Chkd

Solutions30
Solutions for New Technologies



Drg Status
PLANNING

Cell No. & Name

KNOW001

Site Name & Address

Pavement outside William Hill,
83/84 Derby Rd, Huyton,
Liverpool L36 9UQ

Drawing Title
PROPOSED SITE PLAN

Scale	1:100	Date	02.04.2022
-------	-------	------	------------

Drawn By	MD	Checked By	JE
----------	----	------------	----

Drawing Number	Revision
002	A