



0


5

10cm

N

2000mm high powder coated Paladin fence & gates

Notes | Sketch schemes may be based on plan information of unknown origin and is subject to verification and survey. Contractors must verify all dimensions on site before commencing any work or shop drawings. This drawing is not to be scaled. Use figured dimensions only. Ensure digital versions are plotted at 'Actual Size'. Building areas are liable to adjustment over the course of the design process due to ongoing construction detailing developments. Subject to statutory approvals and survey. The bar above is to check that the drawing has been printed to scale.

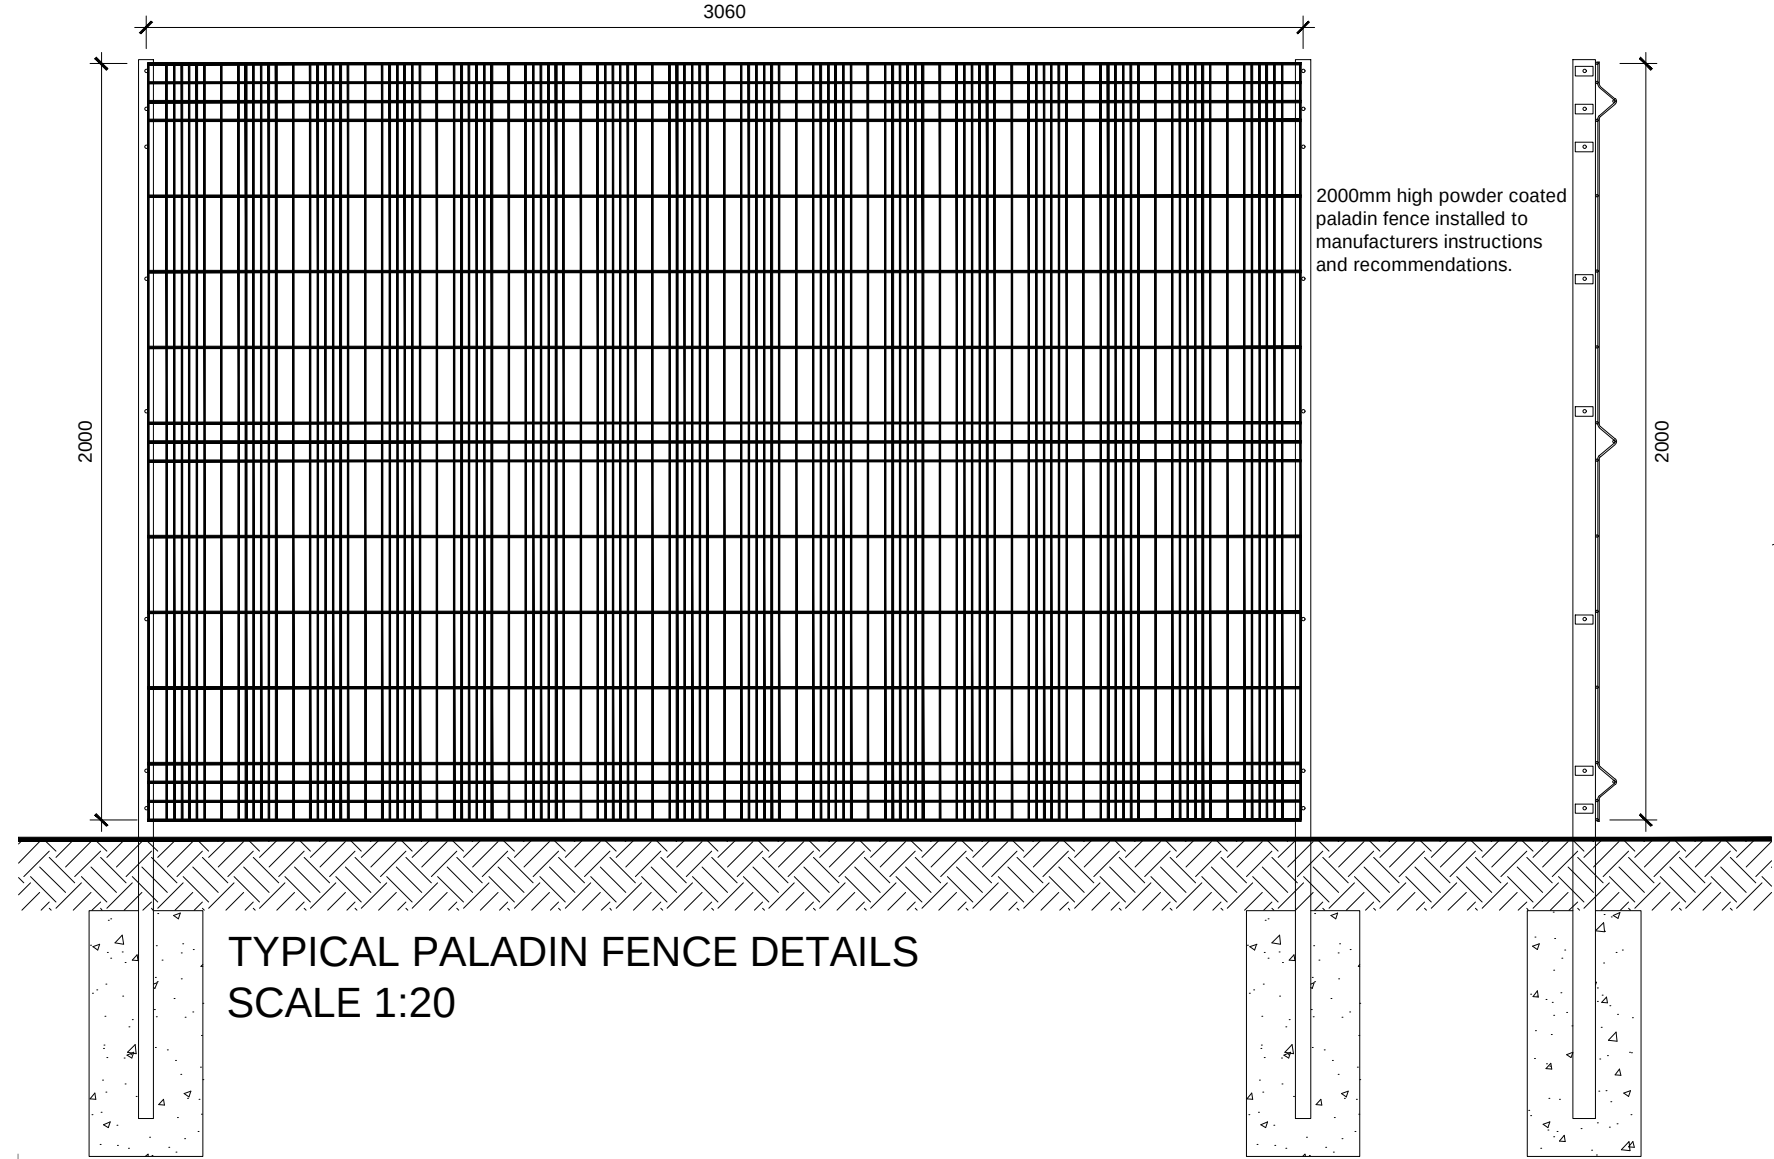

	05.02.2024	Northern turning head updated following tracking	WC	ML
B	25.01.2024	Layout adjusted to match new proposed layout	HS	ML
A	18.01.2023	Site plan updated to coordinate with drawing PL03; Fence type altered following Planning comments	ML	ML
Rev	Date	Description	Drawn	Checked

Project	Fallows Way, Prescott			
Drawing	Proposed Boundary Treatment			
Client	Allied Properties			
BIM Suitability Description	SUITABLE FOR INFORMATION	BIM Suitability Code	S2	
Status	Planning	2 Riverside Way Whitwell Waterfront LEEDS ■ LONDON □ LS1 4EH EC1V 2NZ t 0113 819 8041 t 0203 883 8602 w edwardarchitecture.co.uk e info@edwardarchitecture.co.uk		
Date	20/08/2021			
Drawn	ML			
Checked	GE			
Scale (A2)	1:500 & 1:20			
Project	Originator	Discipline	Drawing No	Rev
0924	- EA	- A	- PL14	- C

edward
architecture