




Existing Front Elevation (1)  
Scale 1:100@A3

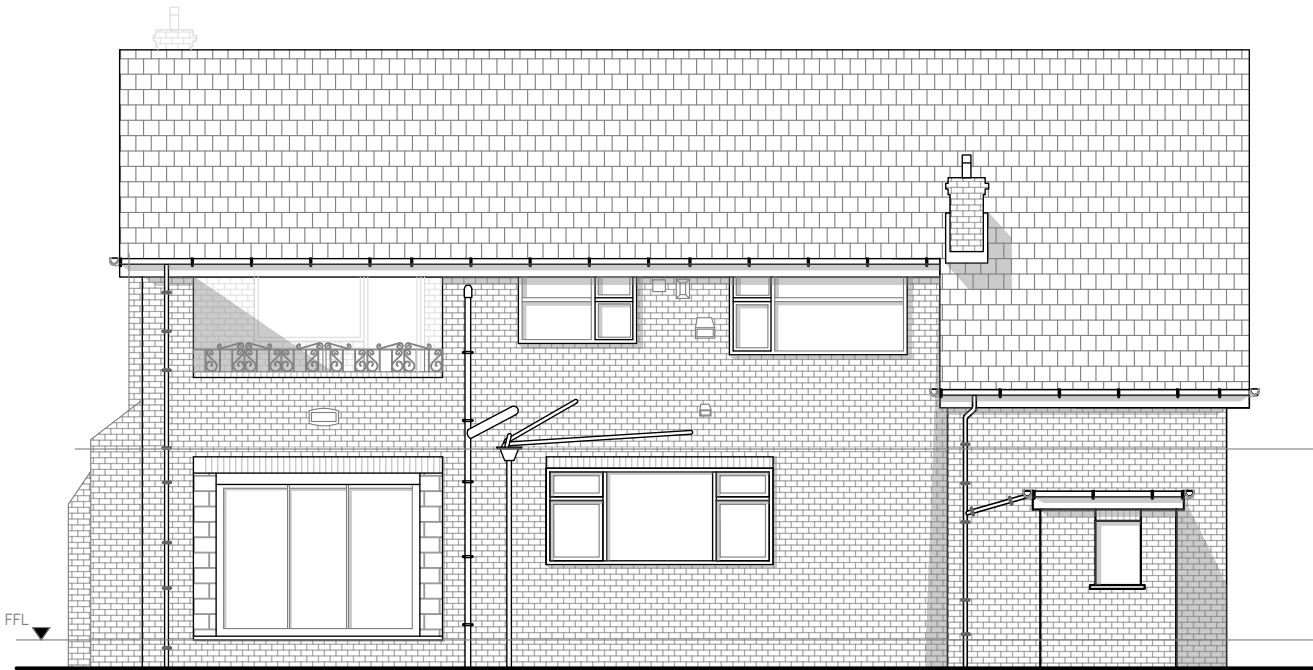

Existing Rear Elevation (2)  
Scale 1:100@A3



Existing Side Elevation (3)  
Scale 1:100@A3




Existing Side Elevation (4)  
Scale 1:100@A3

notes:

1. Drawings are based on survey data and may not accurately represent what is physically present.
2. All dimensions to be site verified by the contractor before proceeding.
3. All dimensions are in millimeters unless noted otherwise. Only work from written dimensions.
4. Bcae Architects Ltd. shall be notified in writing of any discrepancies.
5. This drawing is copyright, and may not be reproduced in any form, without the written consent of Bcae Architects Ltd.

revisions:

| rev | date     | checked by | issued by | notes             |
|-----|----------|------------|-----------|-------------------|
| A   | 11/05/26 | AE         | JE        | Planning Comments |
| B   | 13/05/26 | AE         | JE        | Planning Comments |

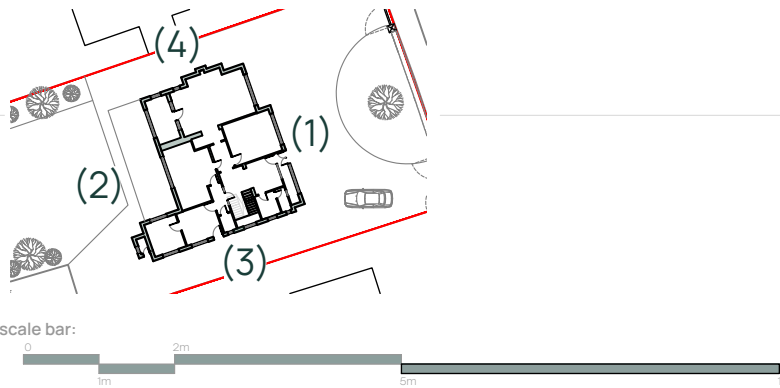

|           |                                                  |              |                     |
|-----------|--------------------------------------------------|--------------|---------------------|
| client:   | Angus Clayson                                    | title:       | Existing Elevations |
| project:  | 29 Ormskirk Road<br>Knowsley, Prescot<br>L34 8HE | drawn by:    | JE                  |
| stage:    | Existing                                         | approved by: | AE                  |
| revision: | B                                                | date:        | May 2026            |
|           |                                                  | job no:      | 171.25              |
|           |                                                  | scale:       | 1:100@A3            |