




Proposed Front Elevation (1)
Scale 1:100@A3

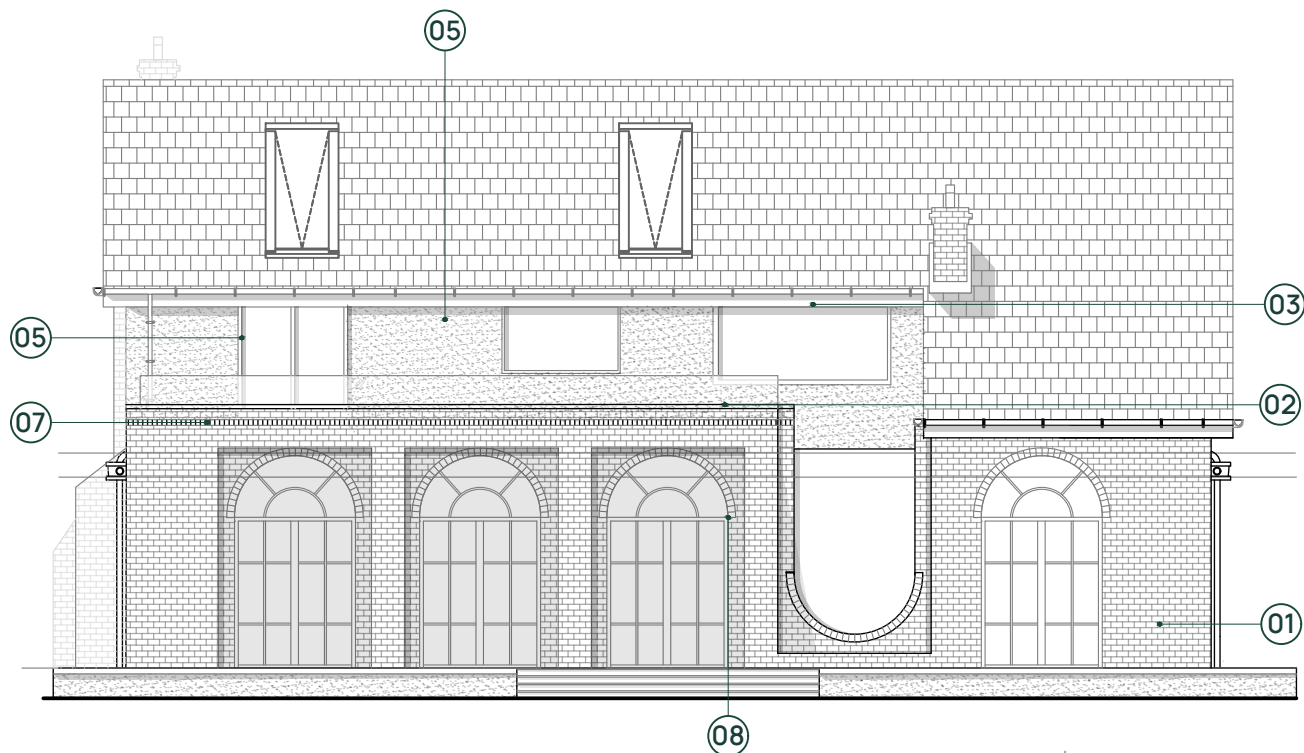


Proposed Rear Elevation (2)
Scale 1:100@A3

- key:
- | | | | |
|----|------------------------------------|----|--|
| 01 | Brickwork.
To match Existing. | 05 | UPVC Windows and doors.
Colour Dark |
| 02 | Stone Capping.
Colour Beige | 06 | Stone Coping.
Colour Beige |
| 03 | Gutters and Fascias
Colour Dark | 07 | Brickwork.
Dog Tooth Course |
| 04 | Render.
Colour Off-White | 08 | Brickwork.
Soldier Course |



Proposed Side Elevation (3)
Scale 1:100@A3

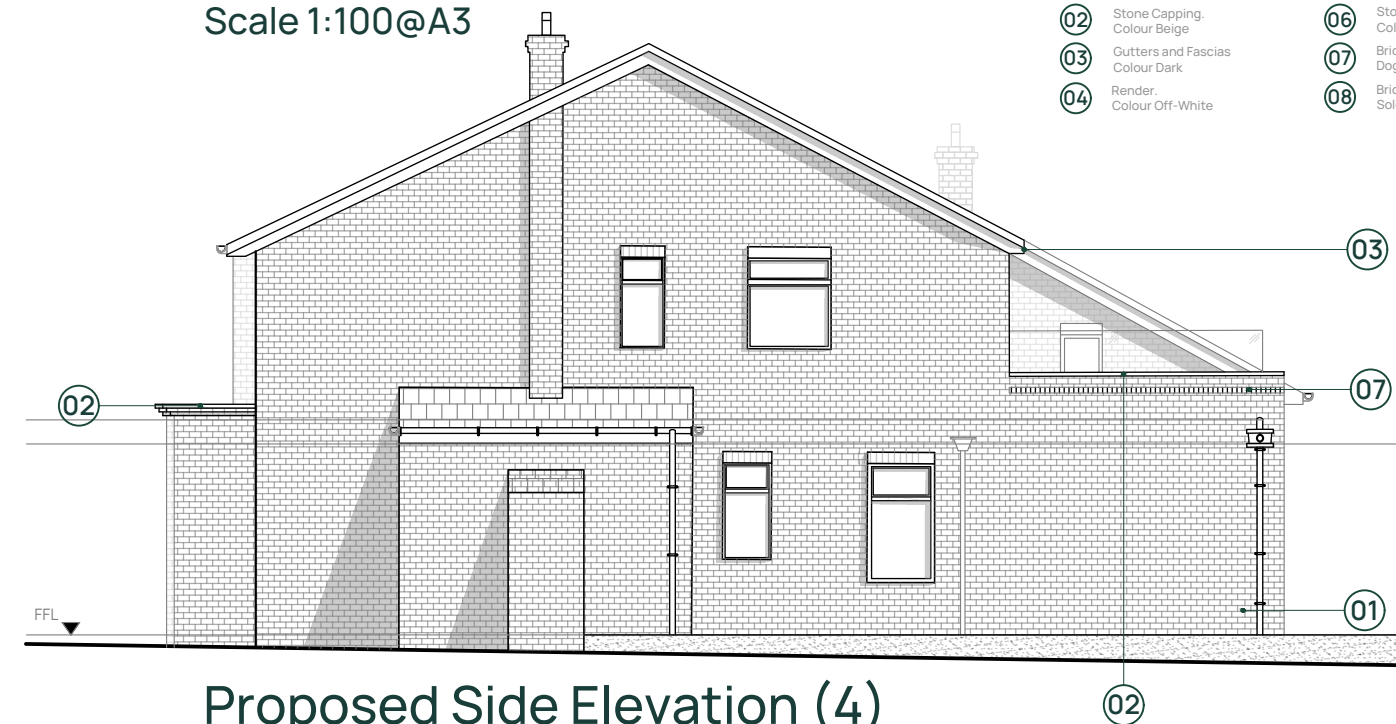

Proposed Side Elevation (4)
Scale 1:100@A3

BCAE
ARCHITECTS



Unit 17 Guest House Farm
Runshaw Lane
PR7 6HD
t: 01772 230 538
e: info@bcae-architects.co.uk
w: www.bcae-architects.co.uk

notes:

1. Drawings are based on survey data and may not accurately represent what is physically present.
2. All dimensions to be site verified by the contractor before proceeding.
3. All dimensions are in millimeters unless noted otherwise. Only work from written dimensions.
4. Bcae Architects Ltd. shall be notified in writing of any discrepancies.
5. This drawing is copyright, and may not be reproduced in any form, without the written consent of Bcae Architects Ltd.

revisions:

rev	date	checked by	issued by	notes
A	11/05/26	AE	JE	Planning Comments
B	13/05/26	AE	JE	Planning Comments

 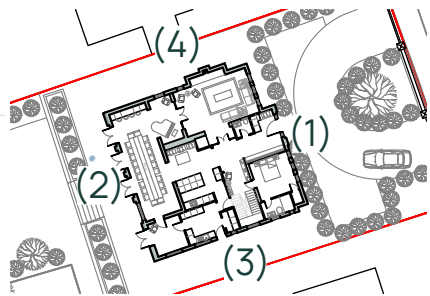

client:	Angus Clayson	title:	Proposed Elevations
project:	29 Ormskirk Road Knowsley, Prescot L34 8HE	drawn by:	JE
stage:	Planning	approved by:	AE
revision:	B	date:	May 2026
		job no:	171.25
		scale:	1:100@A3

drawing no.

PRELIMINARY
PL200

RIBA arb