




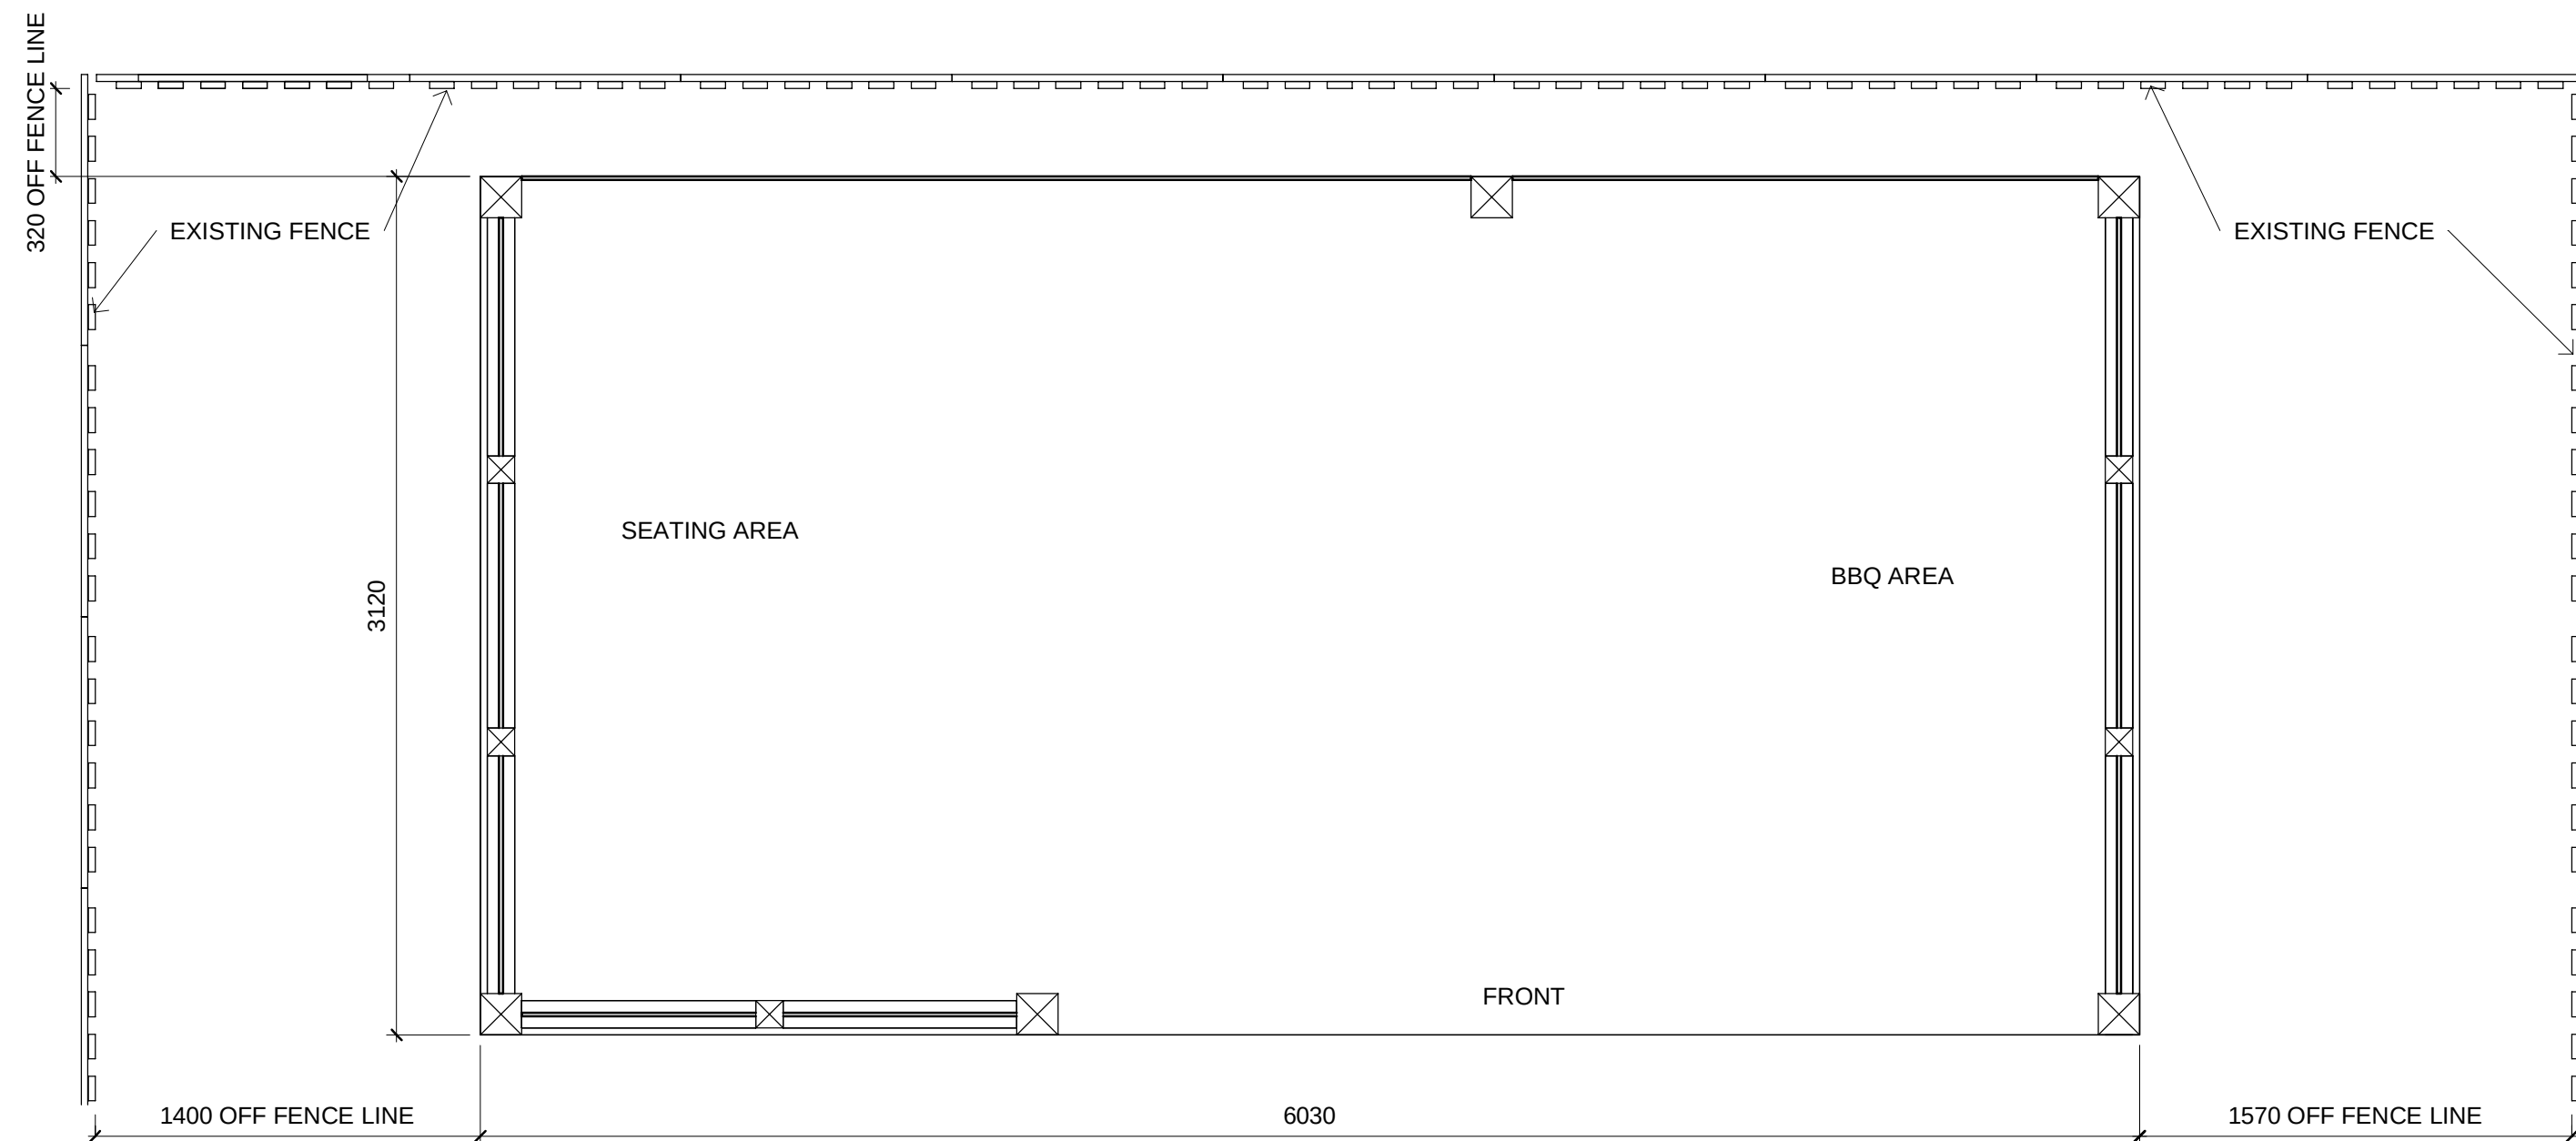


1 GROUND FLOOR PLAN
1 : 25

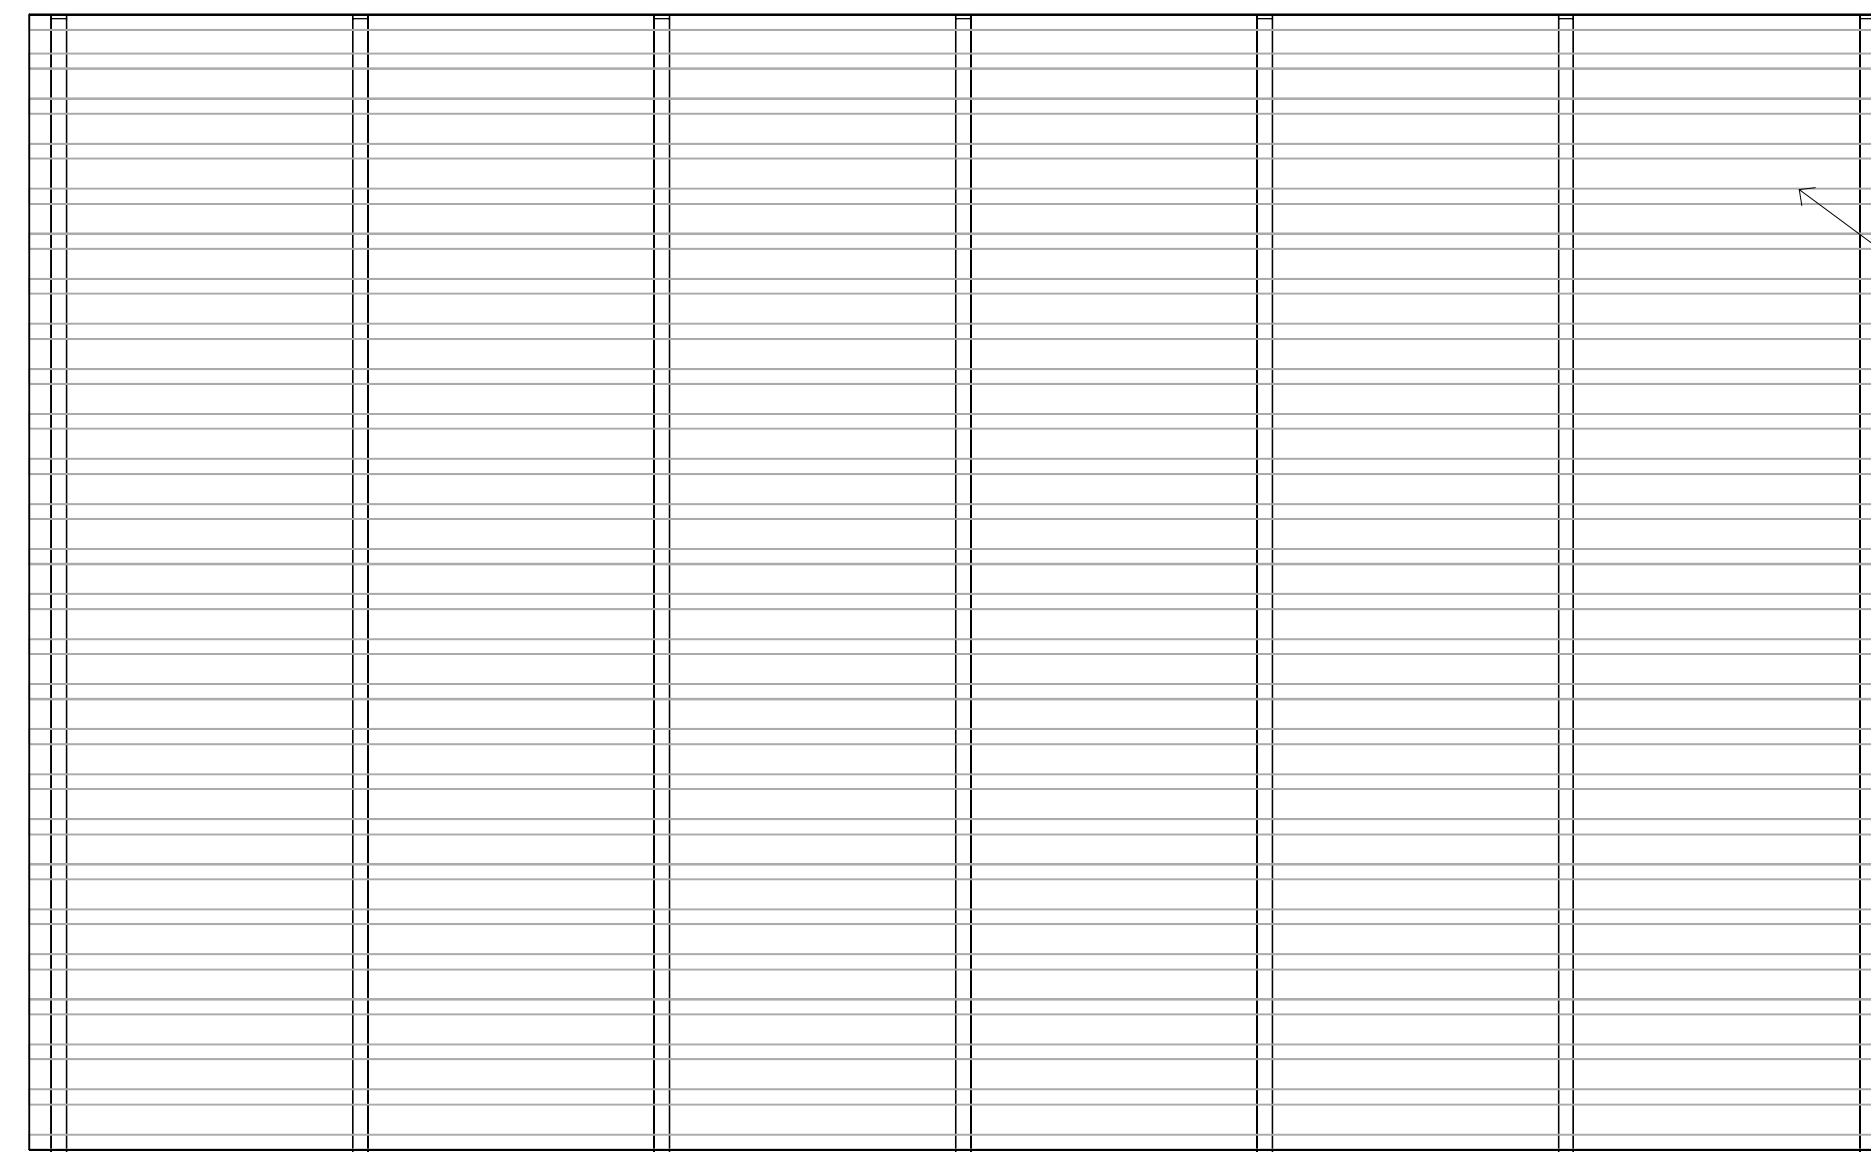


2 ROOF PLAN
1 : 25

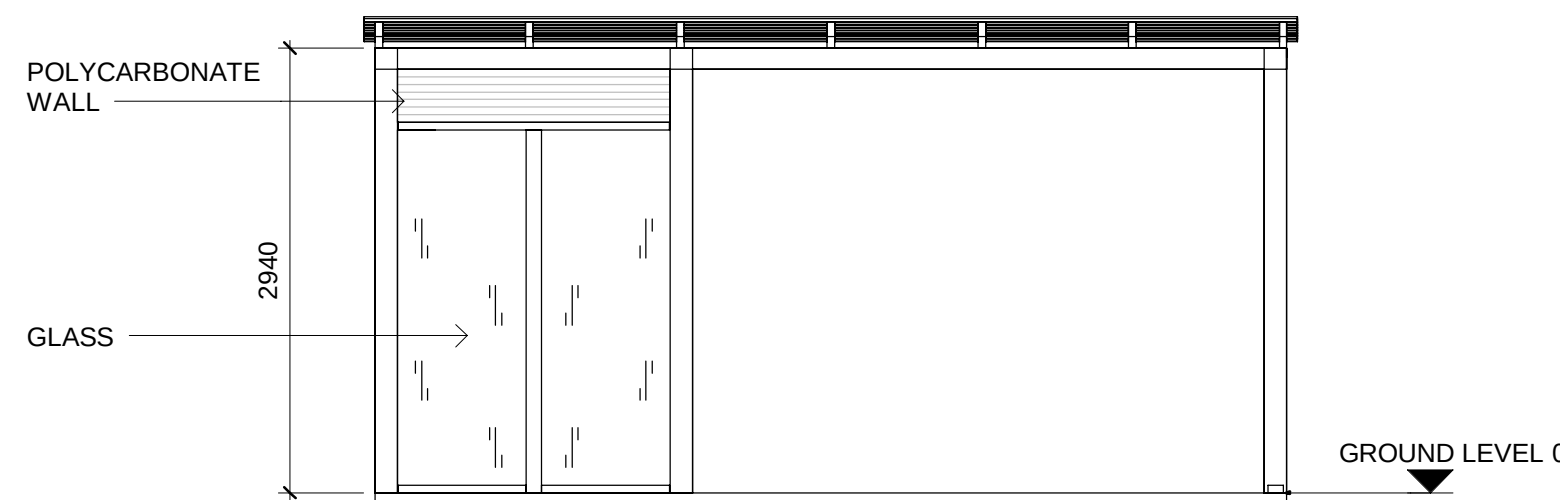


3 FRONT ELEVATION
1 : 50

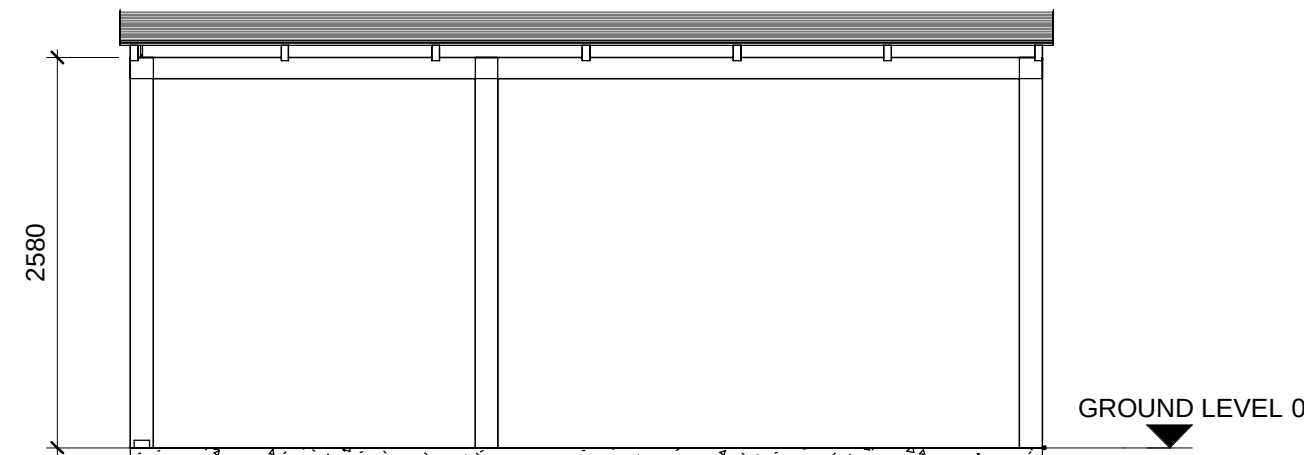


4 REAR ELEVATION
1 : 50

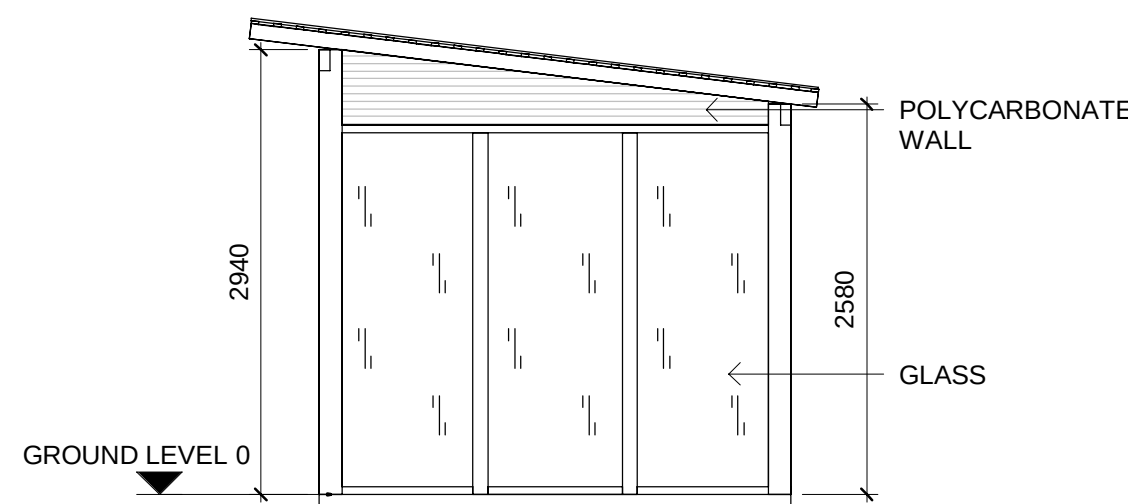

5 R/H ELEVATION
1 : 50

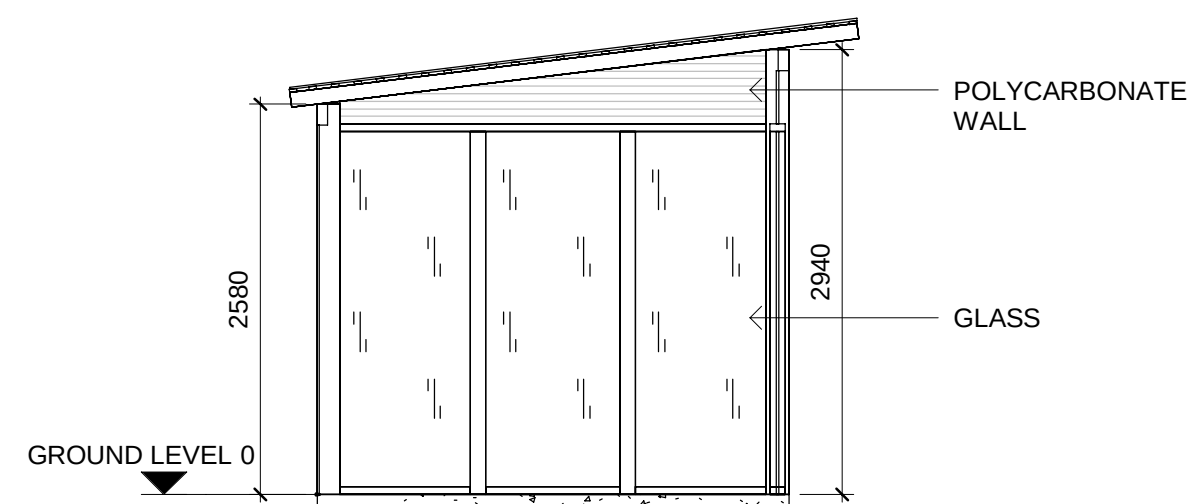

6 L/H ELEVATION
1 : 50

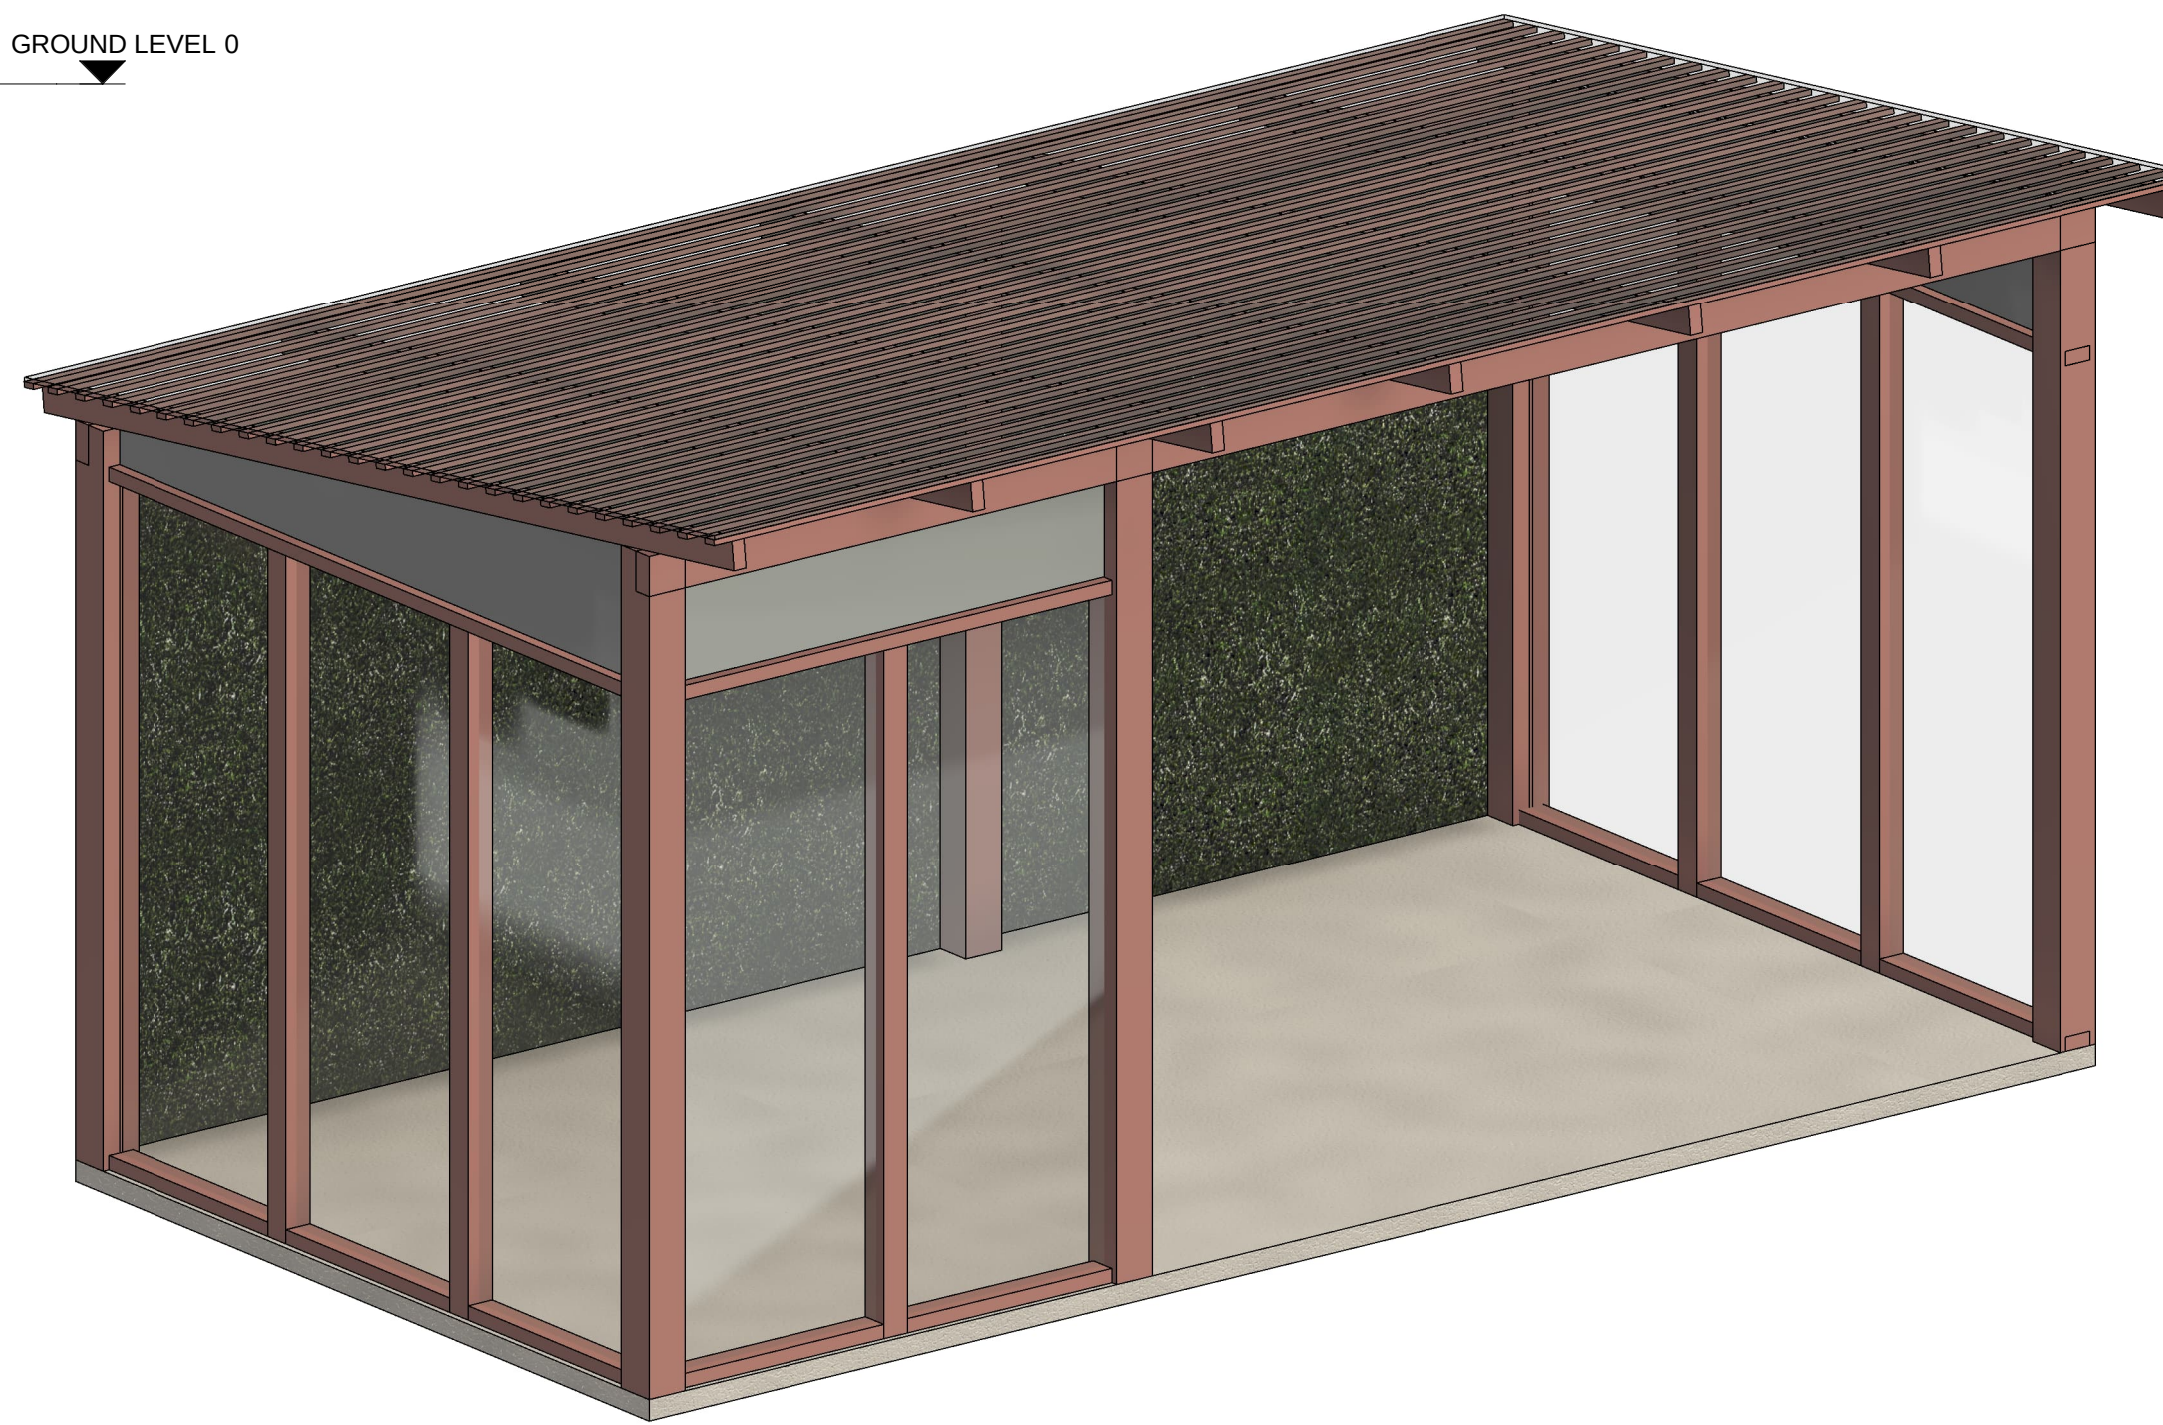

7 3D - VIEW

WOOD POSTS

Legend
1 : 25

PROJECT		
47 FERNWOOD AVENUE, L36 8AL		
TITLE		
OUTBUILDING IN REAR GARDEN		
CLIENT		
MR Vasile Prisacaru		
DRAWING TITLE		
PROPOSED GAZEBO		
NO 12052025-03-004		
DRAWN BY CG	CHECKED BY CP	DATE 03/28/25
SCALE (@ A1) As indicated		PROJECT NUMBER 12052025-03
250 0 250 500 750 1,0 1,25m 1:25 FULL SIZE A1 0,5 0 0,5 1 1,5 2 2,5m 1:50 FULL SIZE A1		
DRAWING NUMBER A1		REV P01