





Proposed Front Elevation

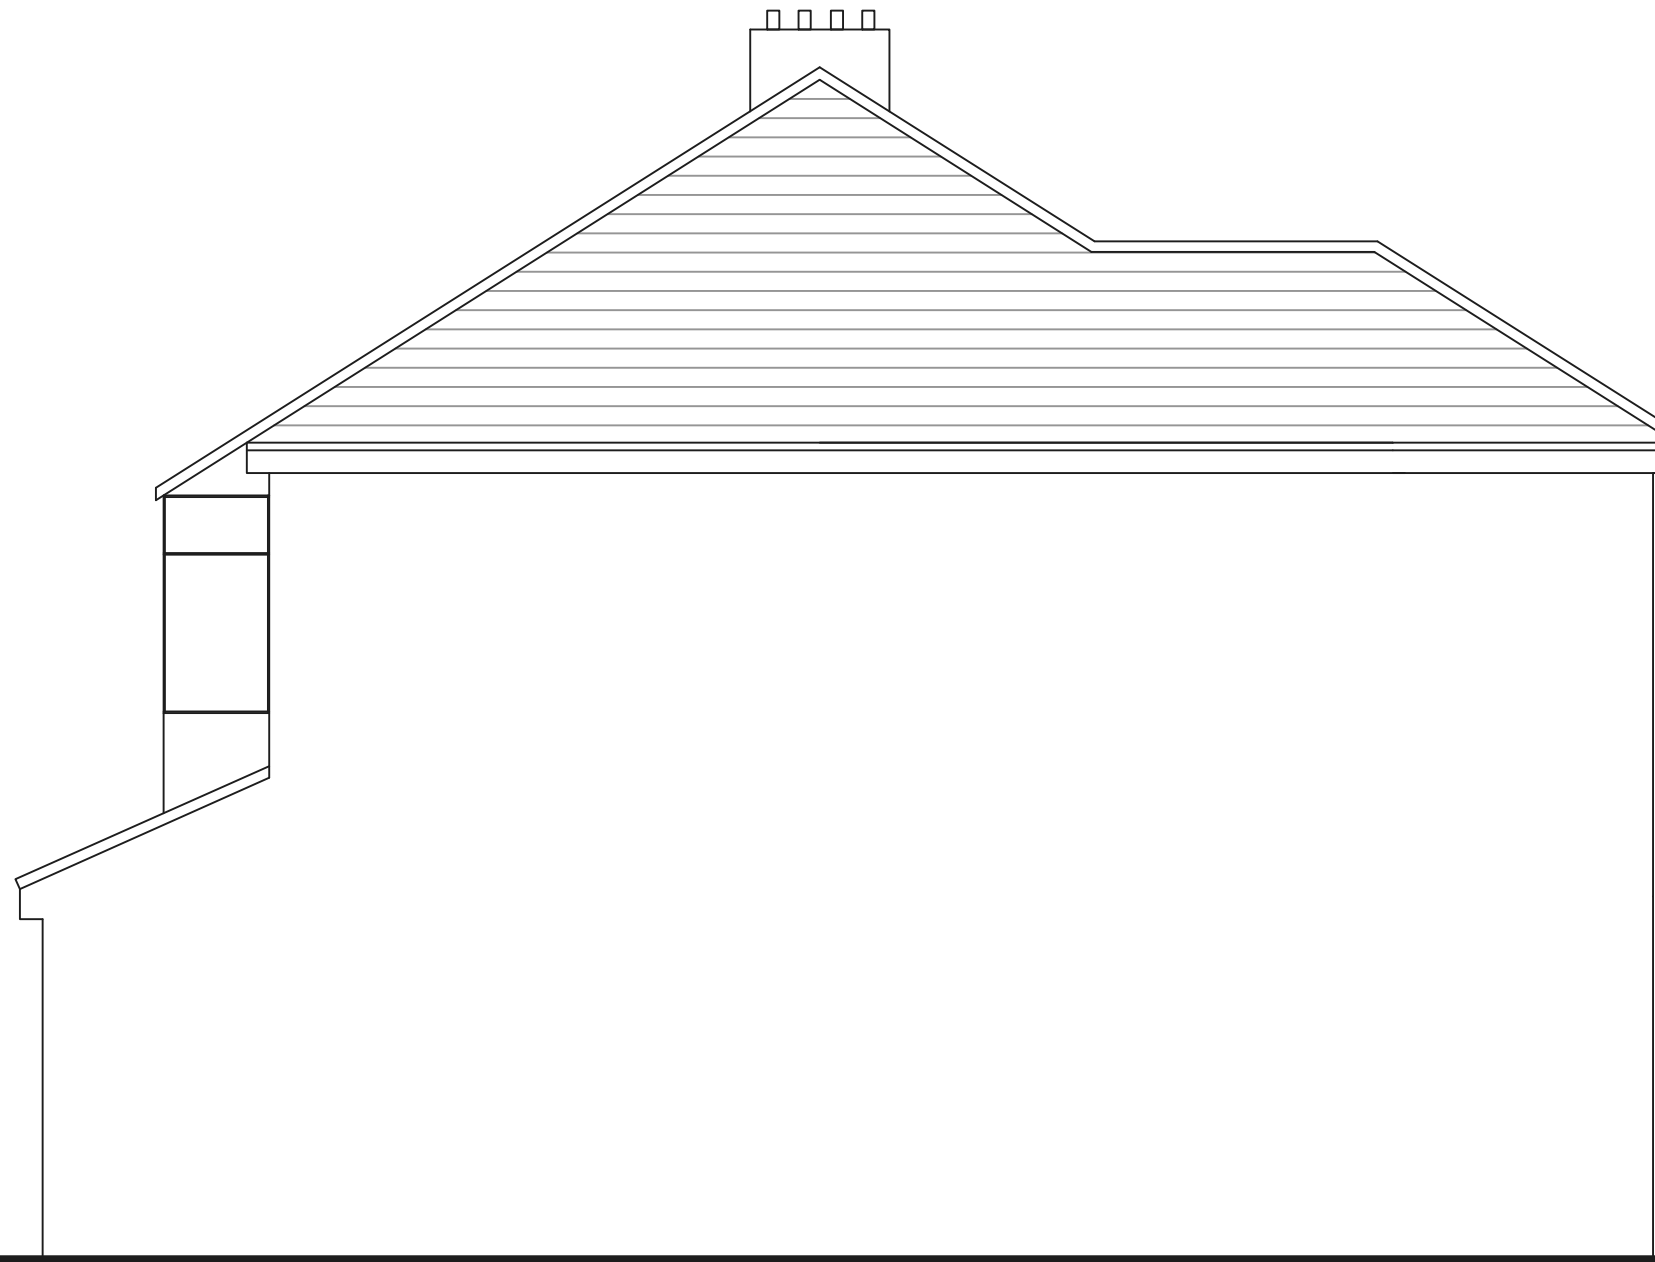



Proposed Side Elevation




Proposed Rear Elevation

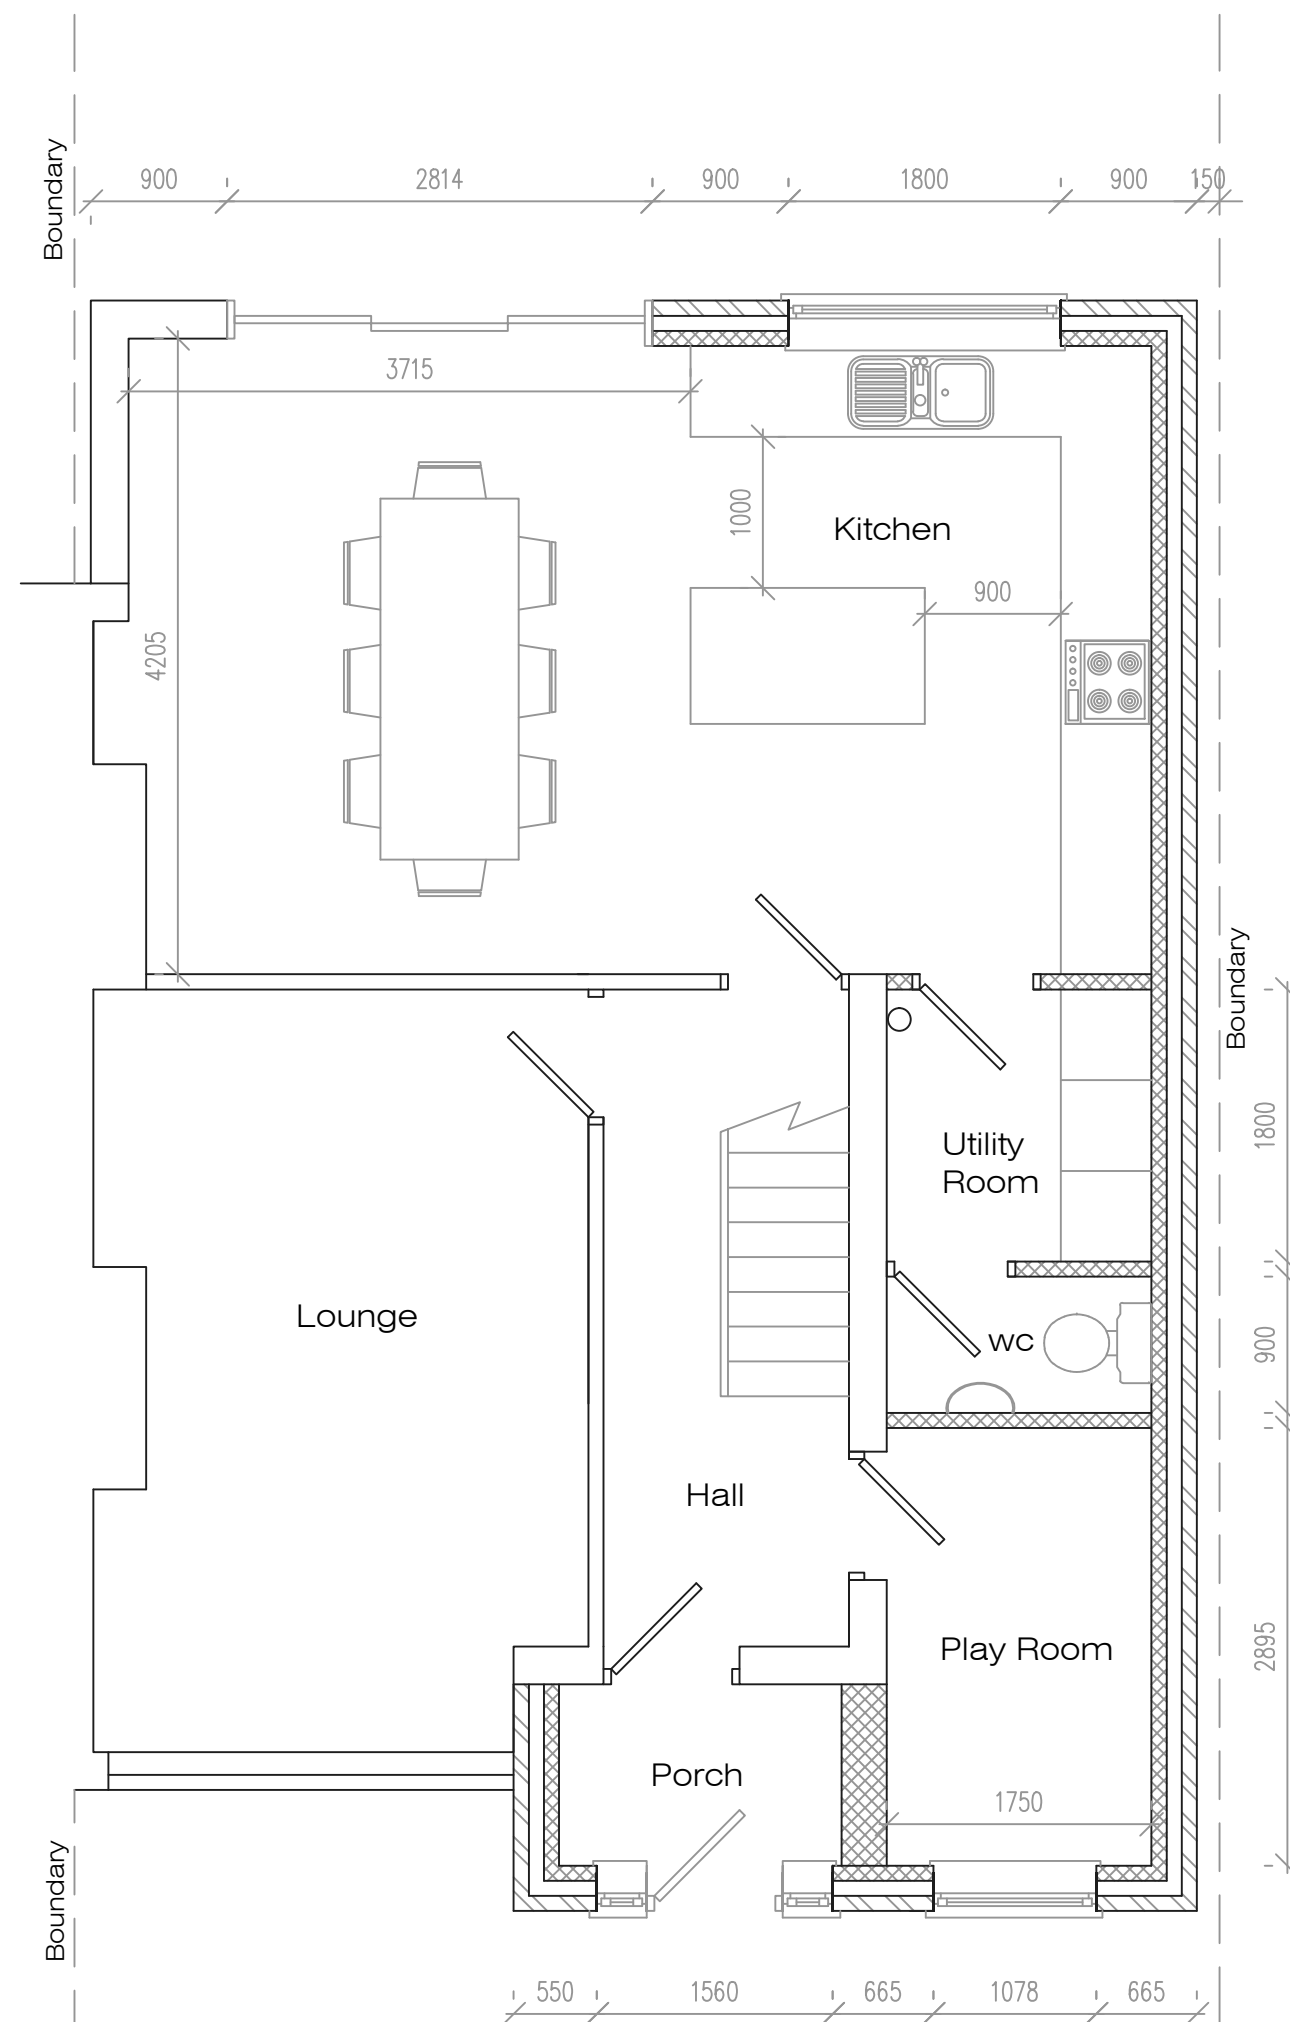

Proposed Ground Floor Plan

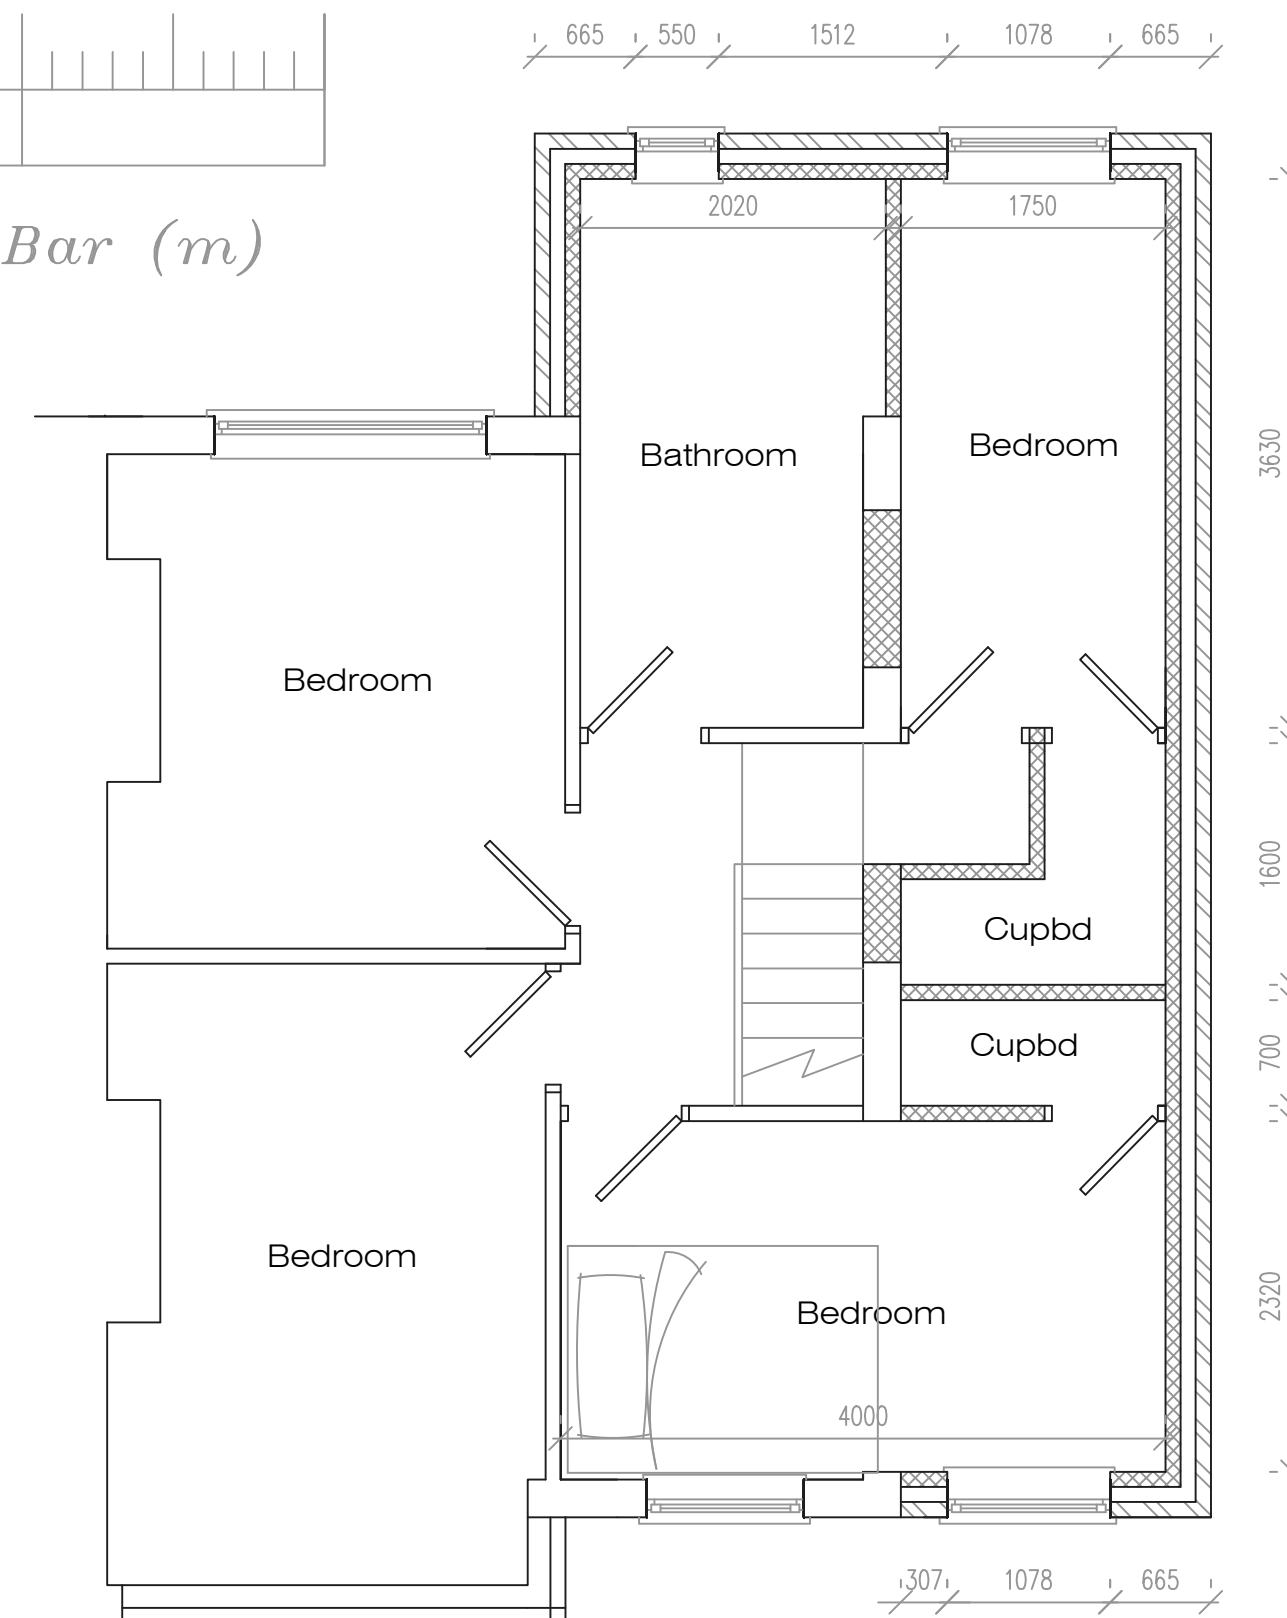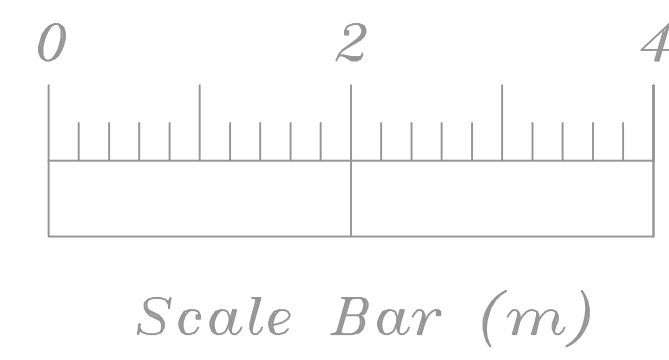

Proposed First Floor Plan

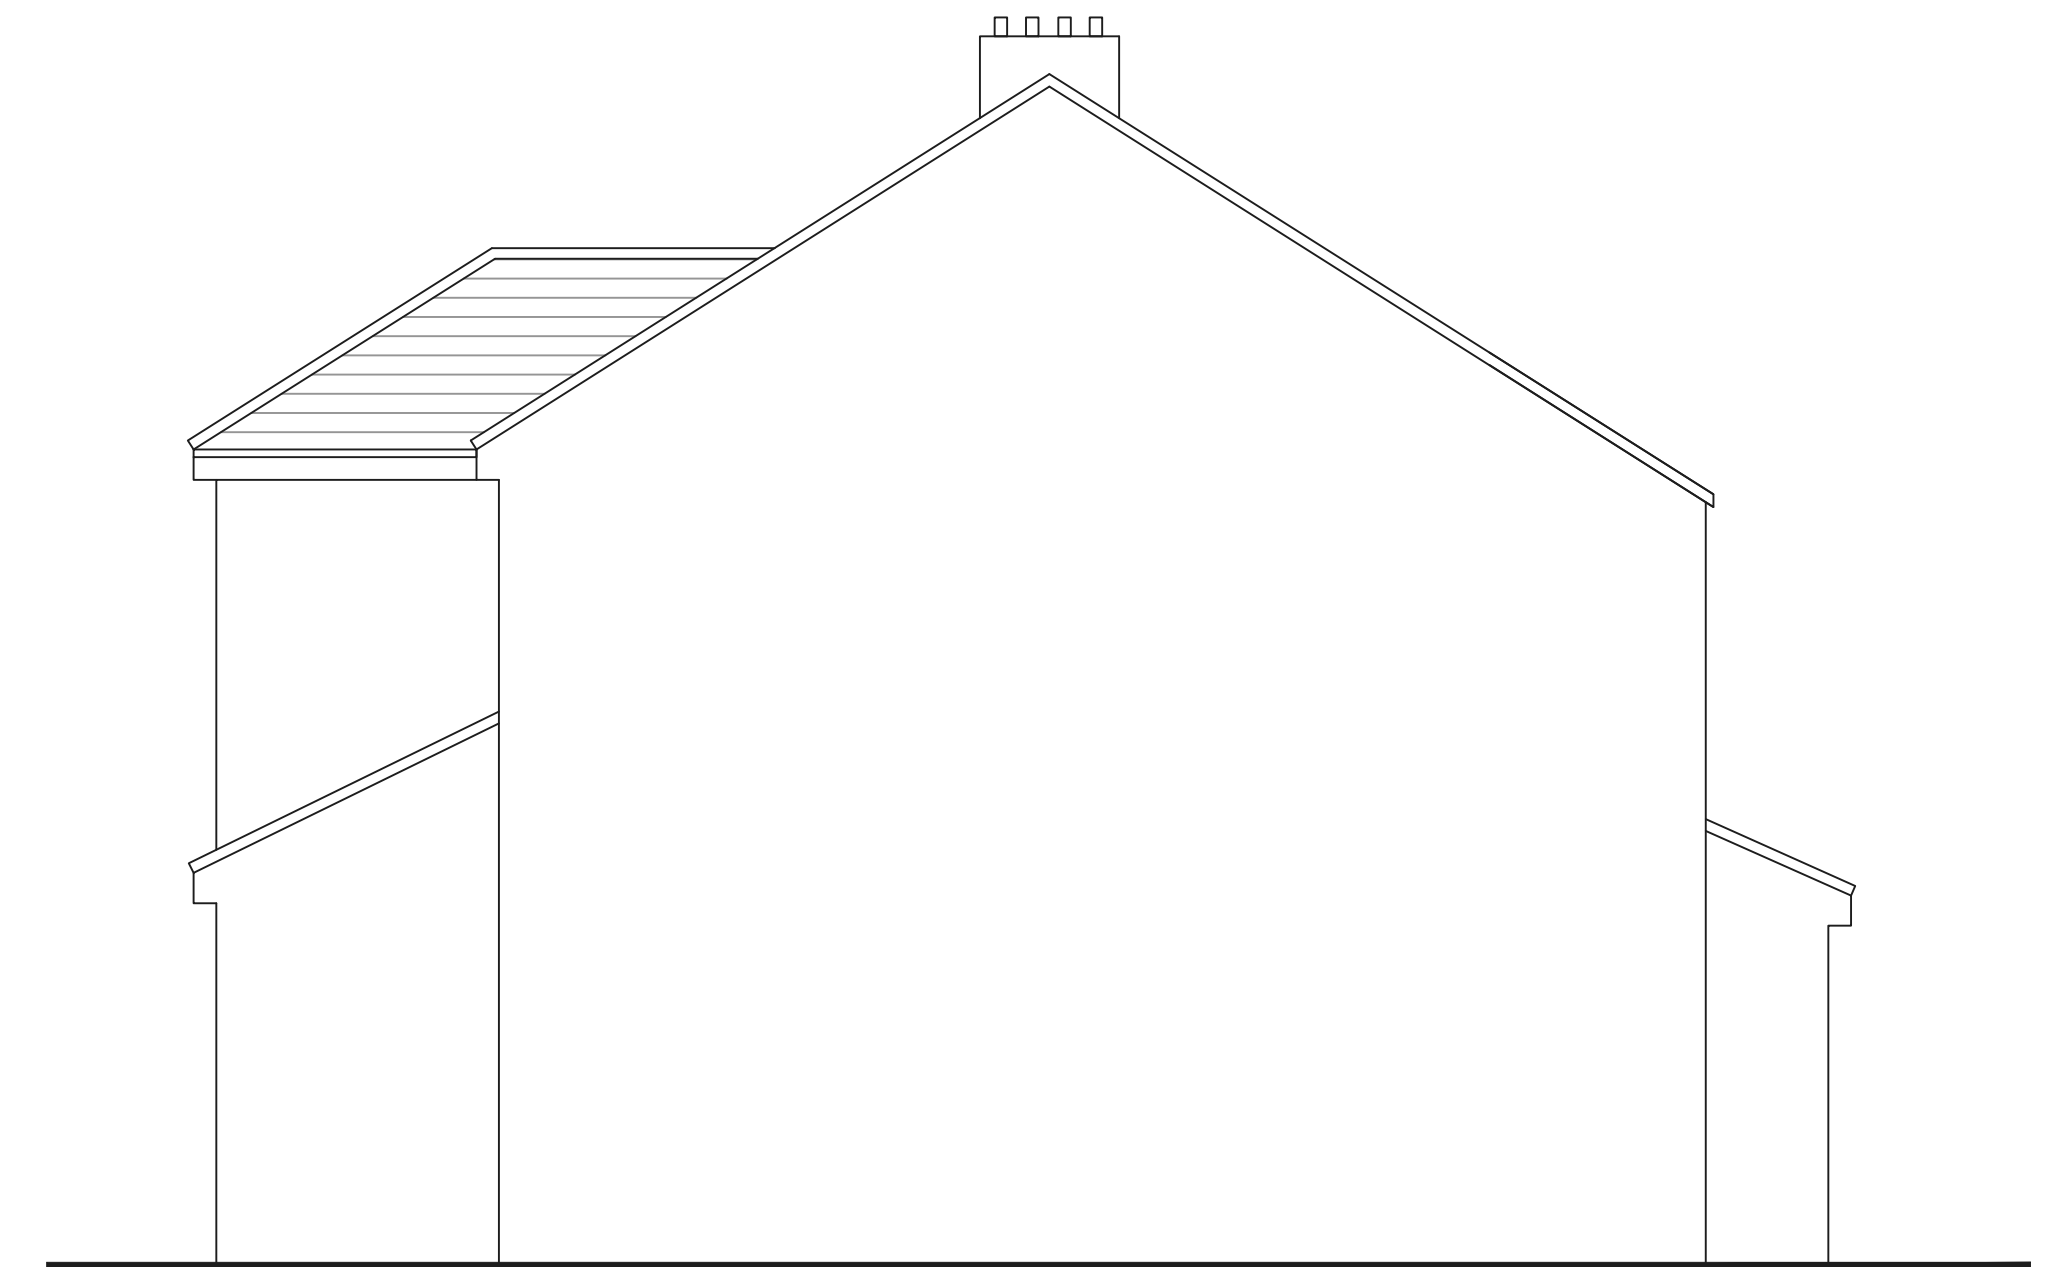

Proposed Side Elevation/Section

Address				
67 Wyndham Ave, L14				
Job Title				
Two storey extension to side and rear				
Drawing title				
Proposed Plans				
Chkd	Appvd	date	scale	Dwg No.
		July '23	1:50 @ A1	002