

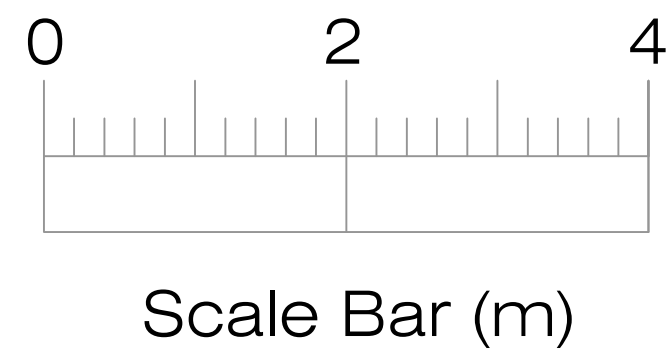


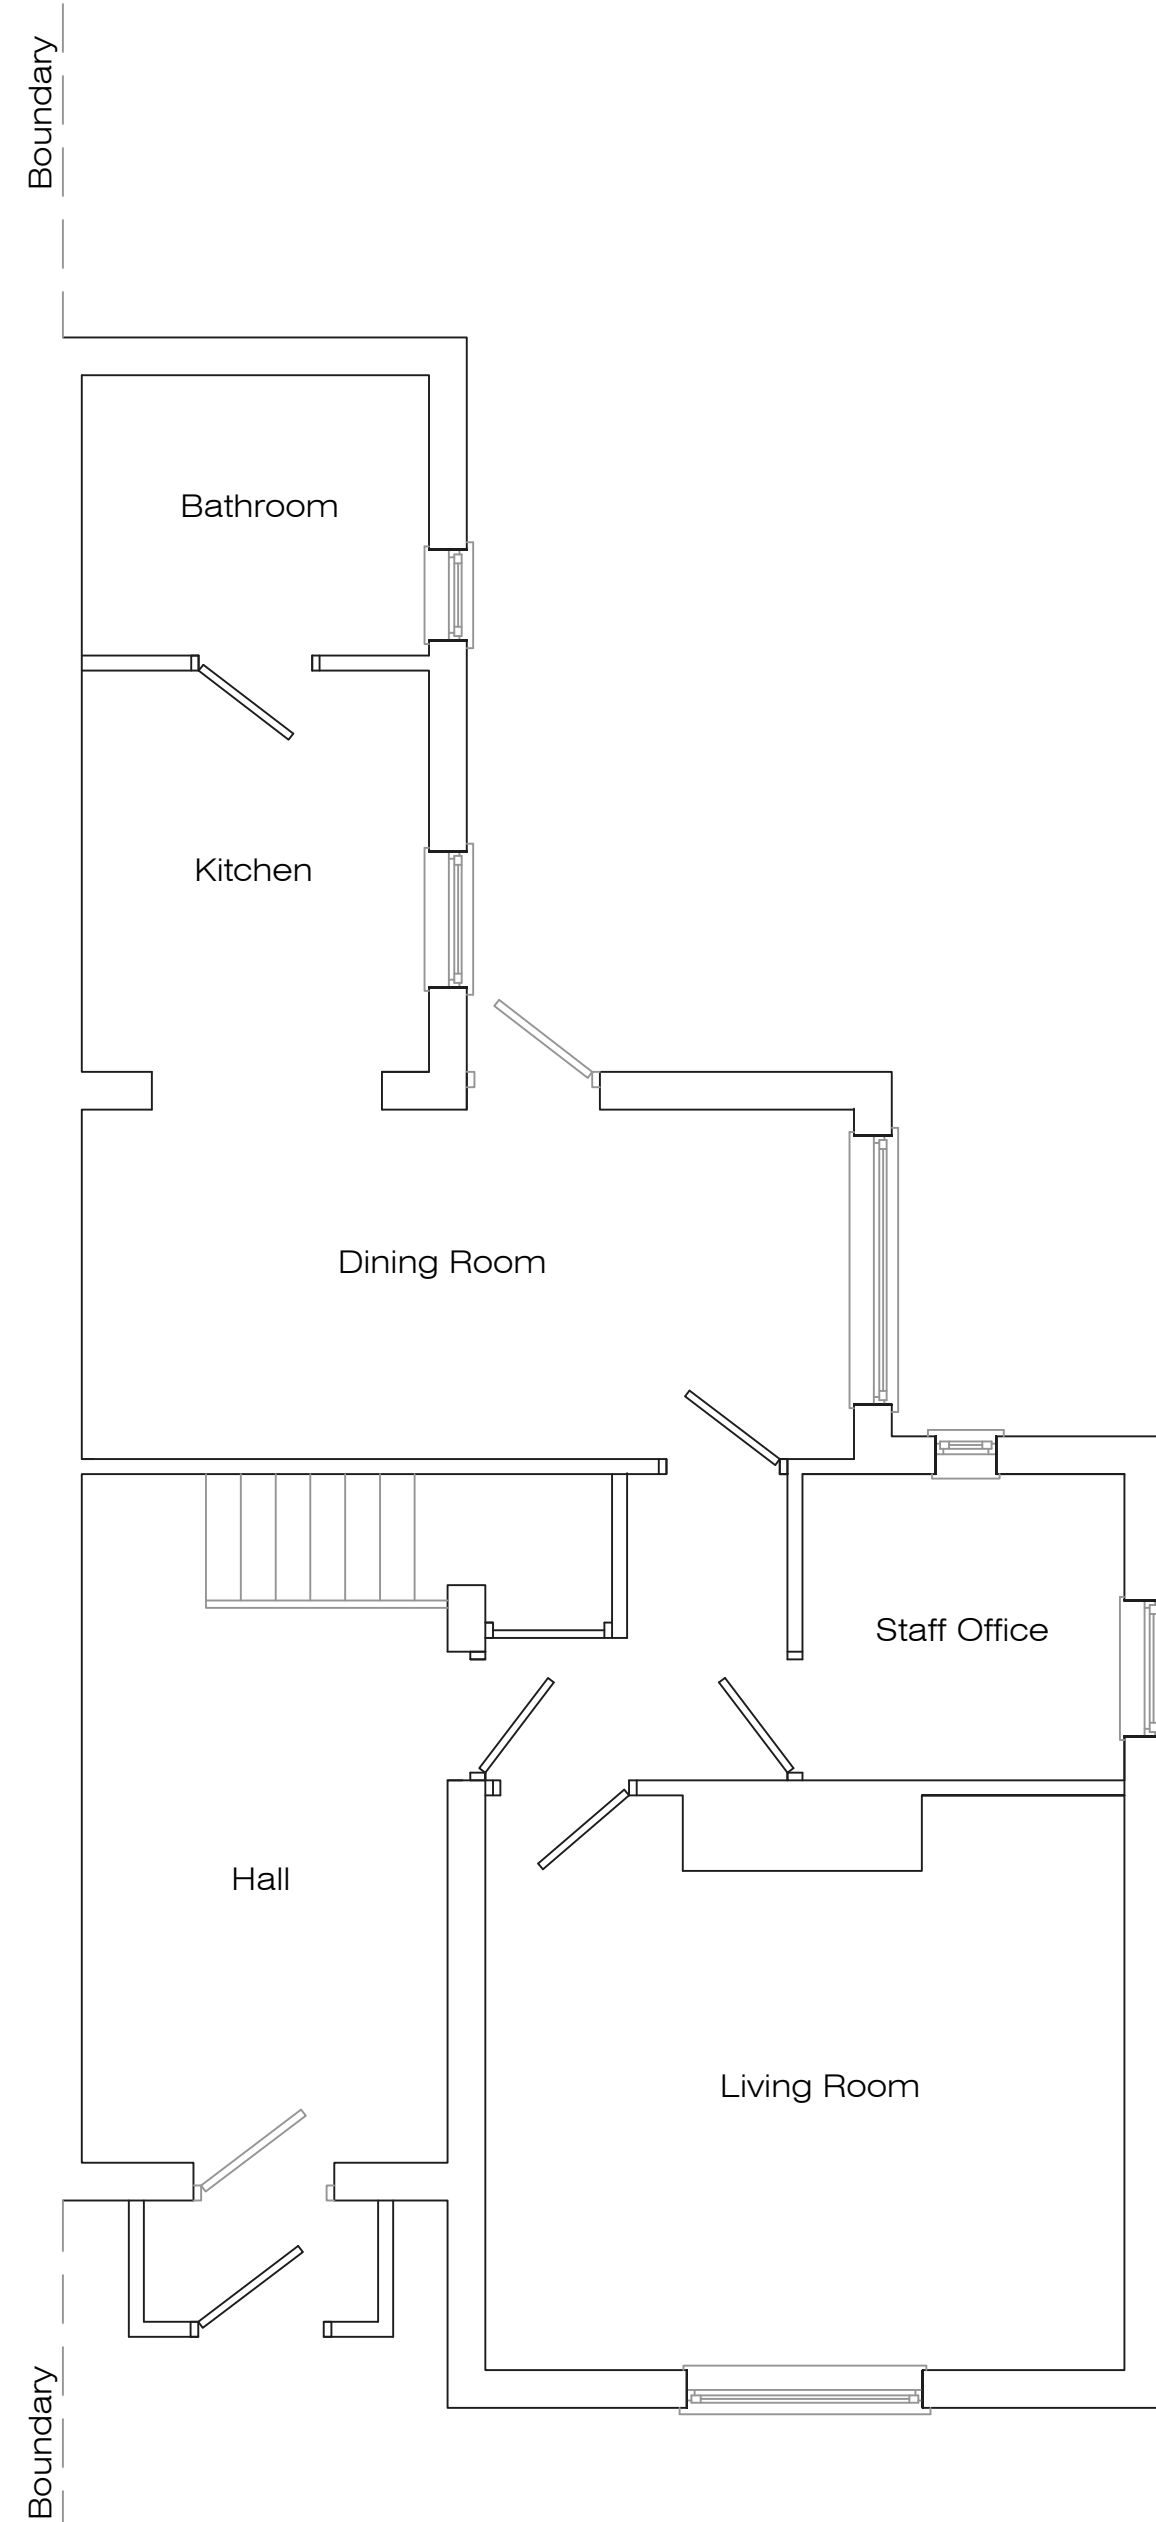

Proposed Ground Floor Plan

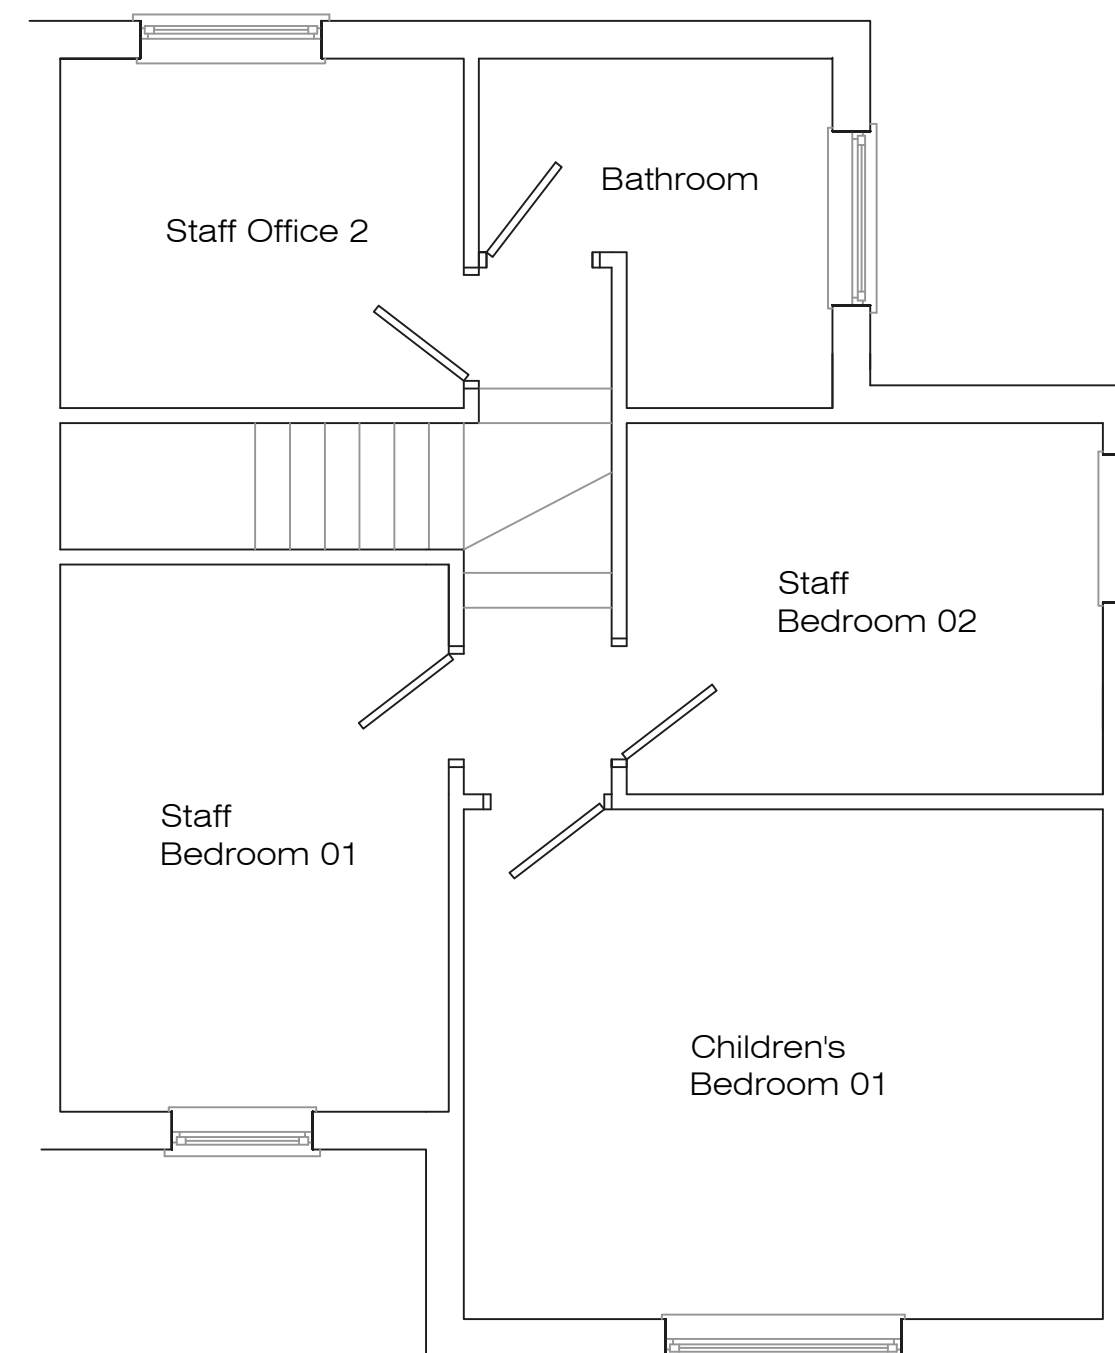

Proposed First Floor Plan

Address 172 Arbour Lane, L33				
Job Title Change of use from C3 into C2 (Children's care home)				
Drawing title Proposed Plans				
Chkd	Appvd	date June '26	scale 1:50 @ A2	Dwg No. 002