




Produced on 20 February 2024 from the Ordnance Survey National Geographic Database and incorporating surveyed revision available at this date.
 This map shows the area bounded by 349179 388155, 349321 388155, 349321 388297, 349179 388297, 349179 388155
 Crown copyright and database rights 2024 OS 100054135. Supplied by copla ltd trading as UKPlanningMaps.com a licensed Ordnance Survey partner (OS 100054135).
 Data licence expires 20 February 2025. Unique plan reference: v2e/1062309/1430883

 

NOTES:

CLIENT Julie

DRAWING NO + TITLE:

00 - Location Plan

383 Cronton Road
 Widnes
 WA8 5QF


SCALES: 1:1250 PAGE SIZE: A4

DRAWN BY: LS DATE 18/02/2024





Existing Ground Floor 1:50

 

NOTES:



- Existing Walls
- Proposed Walls

CLIENT Julie

DRAWING NO + TITLE:
01 - Existing Ground Floor Plan

383 Cronton Road
Widnes
WA8 5QF

SCALES:	1:50	PAGE SIZE:	A3
DRAWN BY:	LS	DATE	18/02/2024



NOTES:



Boundary Fence

Boundary Fence

Boundary Fence

385 Cronton Road

Boundary Fence

Bathroom

Bedroom 2

Bedroom 1

Bedroom 3



Existing Walls



Proposed Walls

CLIENT Julie

DRAWING NO + TITLE:
02 - Existing First Floor Plan

383 Cronton Road
Widnes
WA8 5QF


SCALES: 1:50 PAGE SIZE: A3

DRAWN BY: LS DATE 18/02/2024



ARCHITEVO

Existing First Floor 1:50

 


SCALE BAR



Existing Front Elevation 1:100



Existing West Side Elevation 1:100

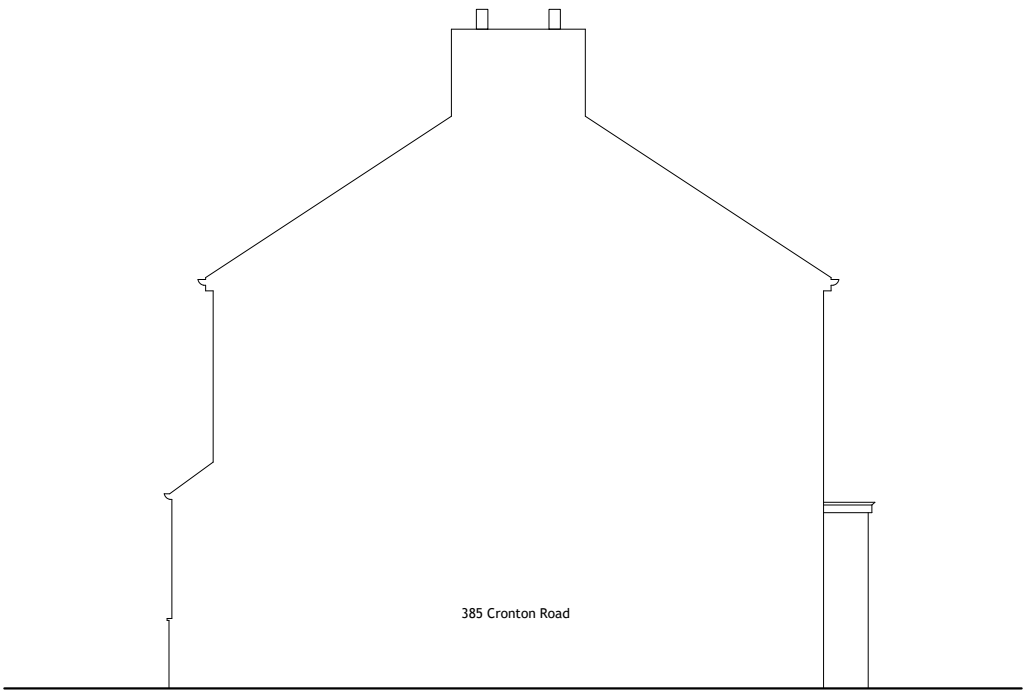

Existing East Side Elevation 1:100



Existing Rear Elevation 1:100



NOTES:

- Existing Walls
- Proposed Walls

CLIENT Julie

DRAWING NO + TITLE: 03 - Existing Elevations

383 Cronton Road
Widnes
WA8 5QF

SCALES: 1:100 PAGE SIZE: A3

DRAWN BY: LS DATE 18/02/2024





NOTES:



- Existing Walls
- Proposed Single Storey Extension
- Proposed First Floor Extension
- Proposed Double Storey Extension
- Proposed Dormer Extension

CLIENT Julie

DRAWING NO + TITLE:
04 - Proposed Block Plan

383 Cronton Road
Widnes
WA8 5QF


SCALES: 1:200 PAGE SIZE: A3

DRAWN BY: LS DATE 18/02/2024



ARCHITEVO

NOTES:

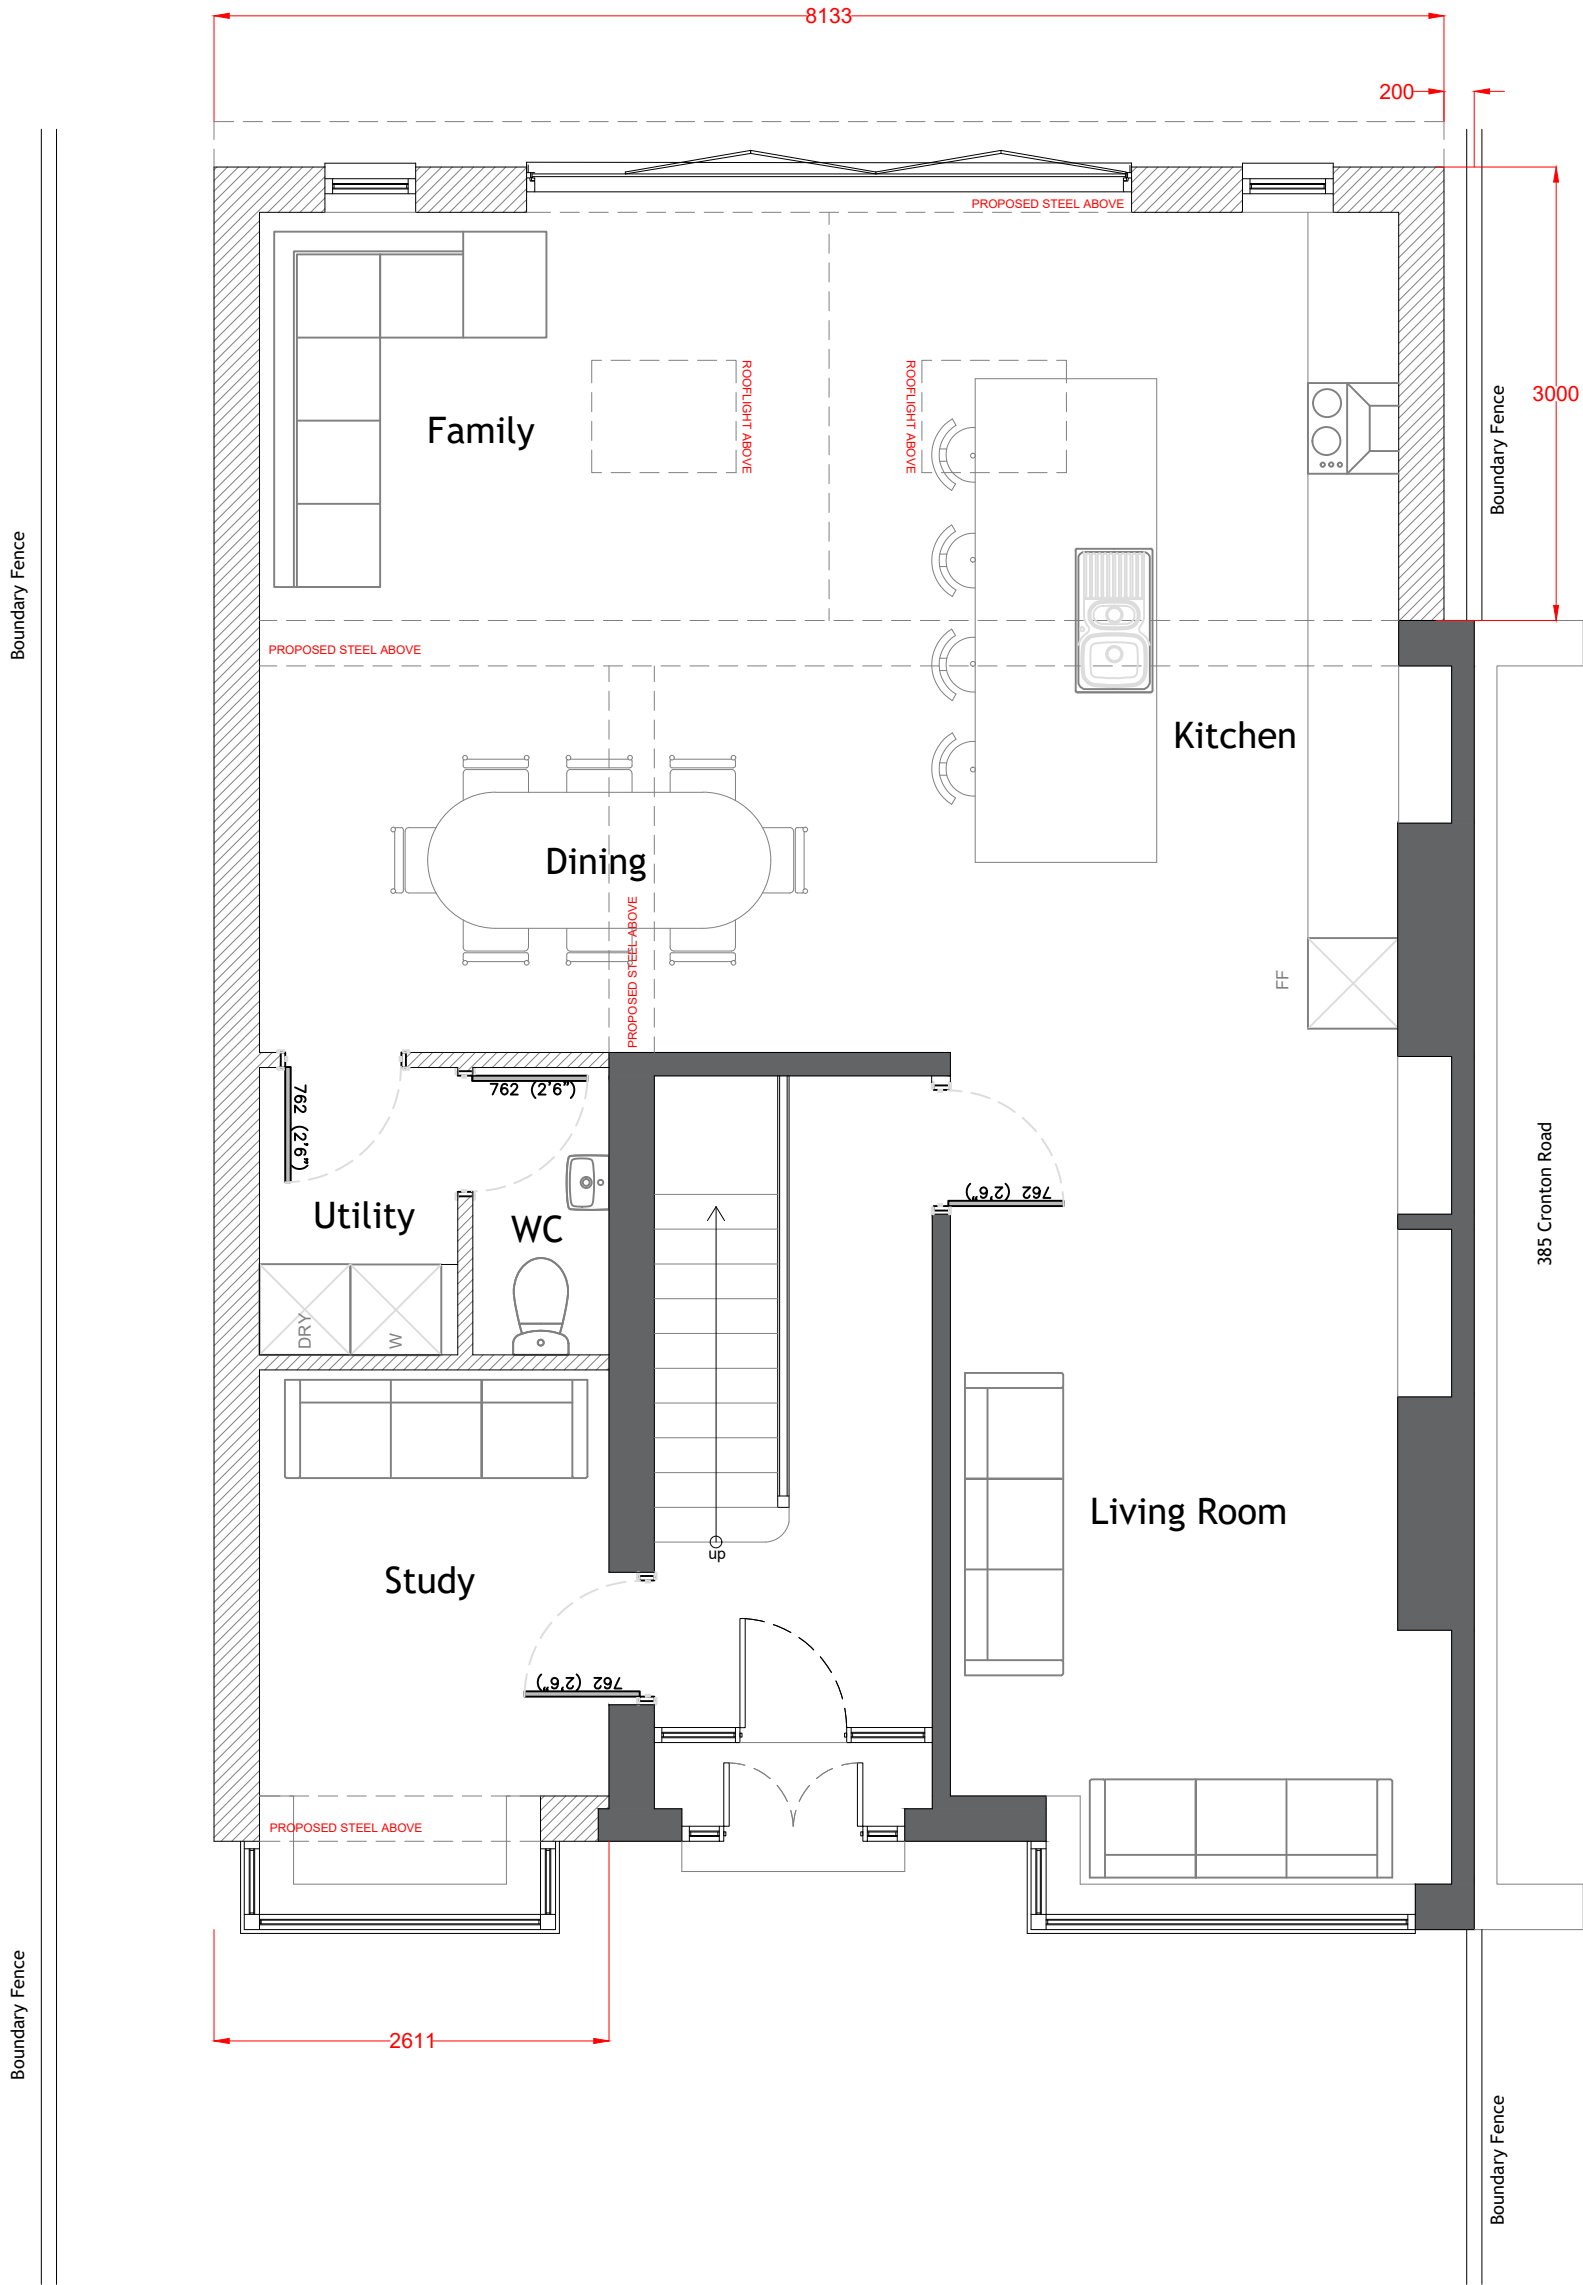

- Existing Walls
- Proposed Walls

CLIENT Julie


DRAWING NO + TITLE:
05 - Proposed Ground Floor Plan rev A

383 Cronton Road
Widnes
WA8 5QF

SCALES: 1:50 PAGE SIZE: A3
DRAWN BY: LS DATE 18/02/2024



Proposed Ground Floor 1:50

 

NOTES:




Boundary Fence

Boundary Fence

Boundary Fence

385 Cronton Road

Boundary Fence

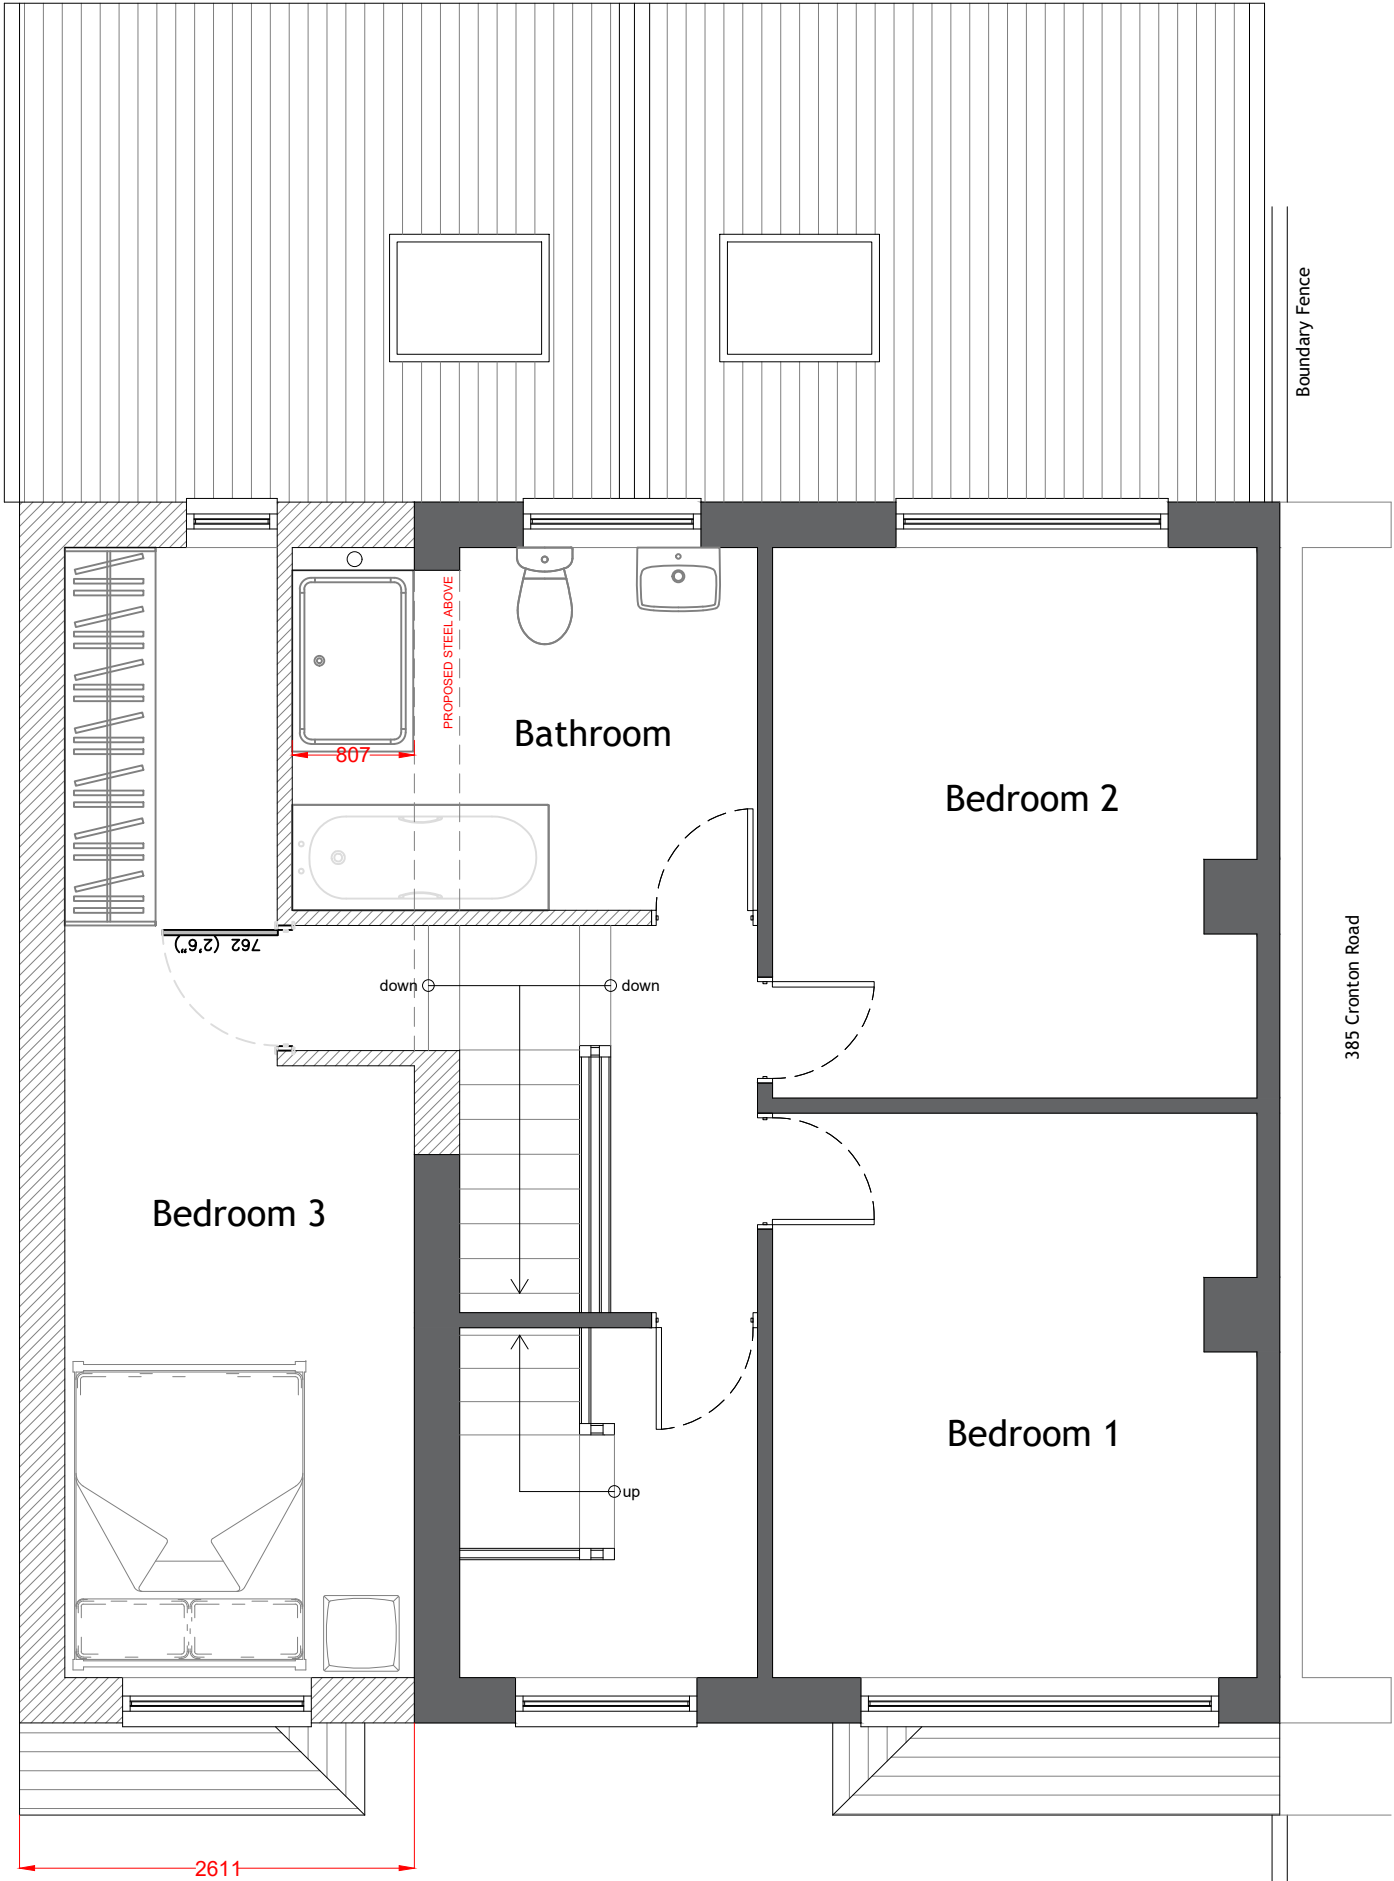

- Existing Walls
- Proposed Walls

CLIENT Julie


DRAWING NO + TITLE:
06 - Proposed First
Floor Plan

383 Cronton Road
Widnes
WA8 5QF

SCALES: 1:50 PAGE SIZE: A3
DRAWN BY: LS DATE 18/02/2024



Proposed First Floor 1:50

 

NOTES:



Boundary Fence

Boundary Fence

Boundary Fence

385 Cronton Road

Boundary Fence



- Existing Walls
- Proposed Walls

CLIENT Julie

DRAWING NO + TITLE:
07 - Proposed Second Floor Plan

383 Cronton Road
Widnes
WA8 5QF

SCALES:	1:50	PAGE SIZE:	A3
DRAWN BY:	LS	DATE	18/02/2024




Proposed Second Floor 1:50




NOTES:



Proposed Front Elevation 1:100

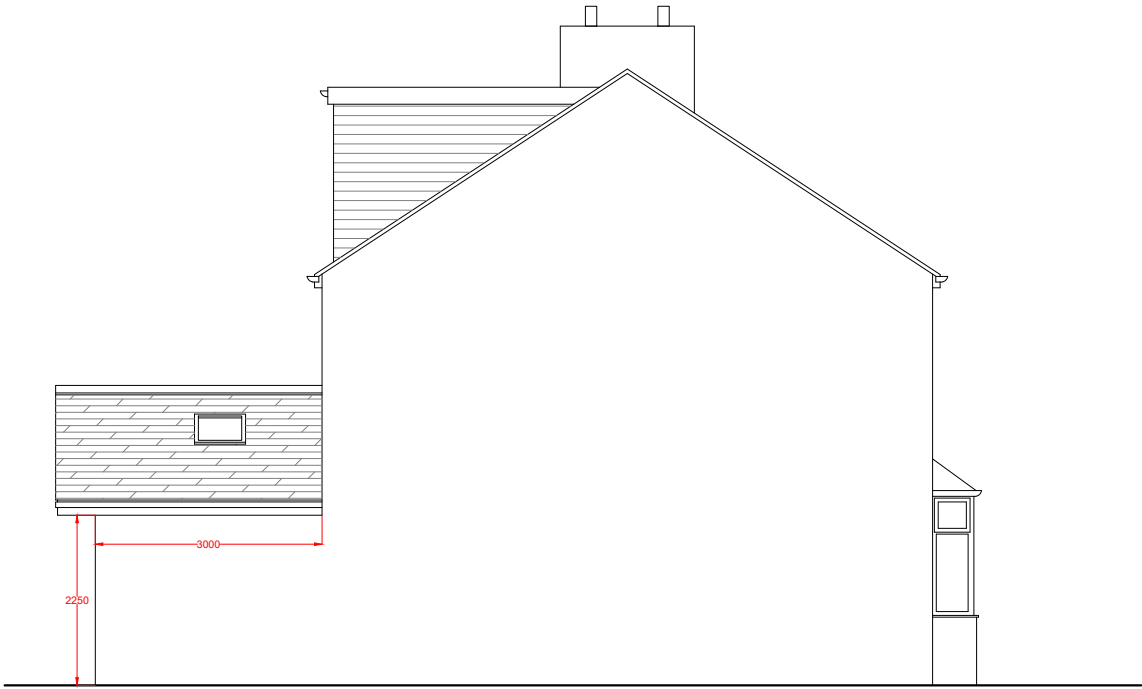

Proposed West Side Elevation 1:100

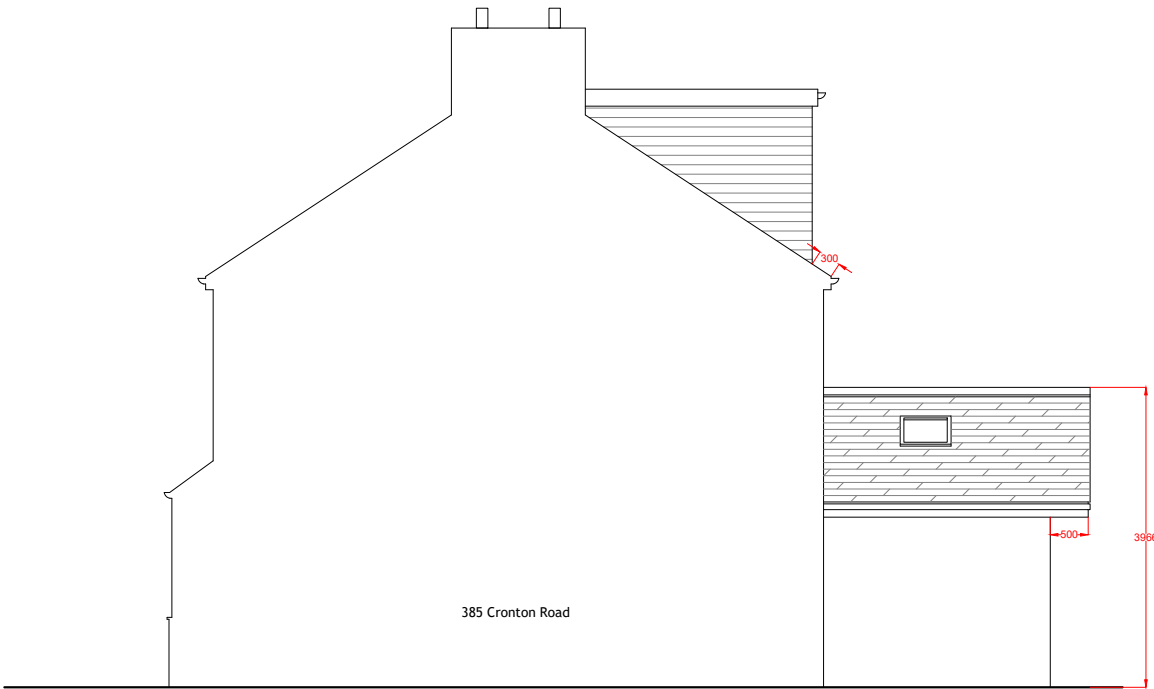

Proposed East Side Elevation 1:100



Proposed Rear Elevation 1:100

- Existing Walls
- Proposed Walls

CLIENT Julie

DRAWING NO + TITLE: 08 - Proposed Elevations

383 Cronton Road
Widnes
WA8 5QF

SCALES: 1:100	PAGE SIZE: A3
DRAWN BY: LS	DATE 18/02/2024

