




KEY

- 1 Brick walls to match existing
- 2 Cast stone cills, heads and stringer course to match existing
- 3 Slate tiled roof to match existing
- 4 Double glazed timber sash windows (proposed only)
- 5 Timber boarded door
- 6 Timber + Aluminum framed rooflight
- 7 Timber windows. Double glazed
- 8 Brick Lintel

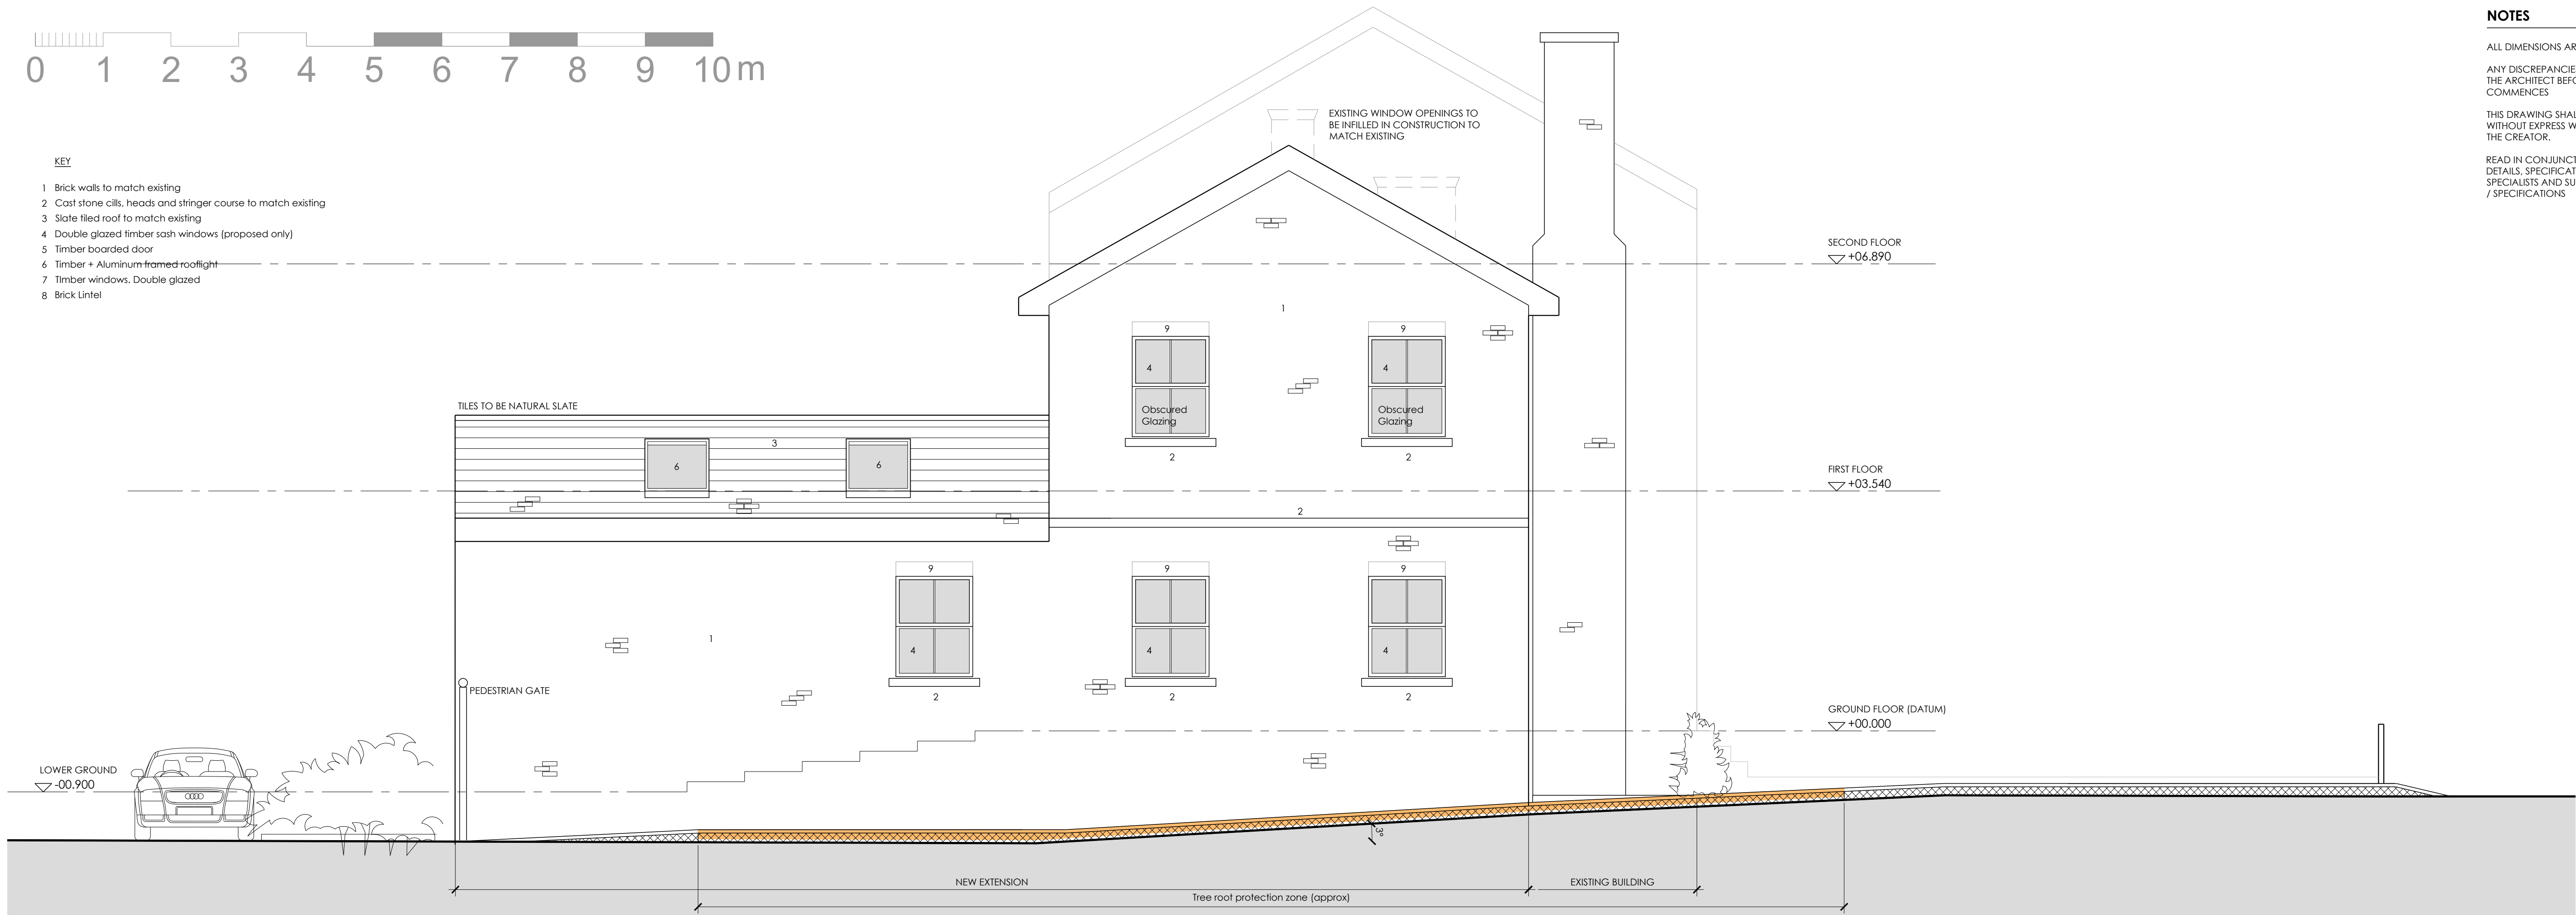


1 SIDE DRIVEWAY ELEVATION (SW FACING)

1:50

NOTES

ALL DIMENSIONS ARE TO BE CHECKED ON SITE
ANY DISCREPANCIES ARE TO BE REPORTED TO THE ARCHITECT BEFORE ANY WORK COMMENCES
THIS DRAWING SHALL NOT BE REPRODUCED WITHOUT EXPRESS WRITTEN PERMISSION FROM THE CREATOR
READ IN CONJUNCTION WITH ALL RELEVANT DETAILS, SPECIFICATIONS, CONSULTANTS SPECIALISTS AND SUBCONTRACTORS DRAWINGS / SPECIFICATIONS

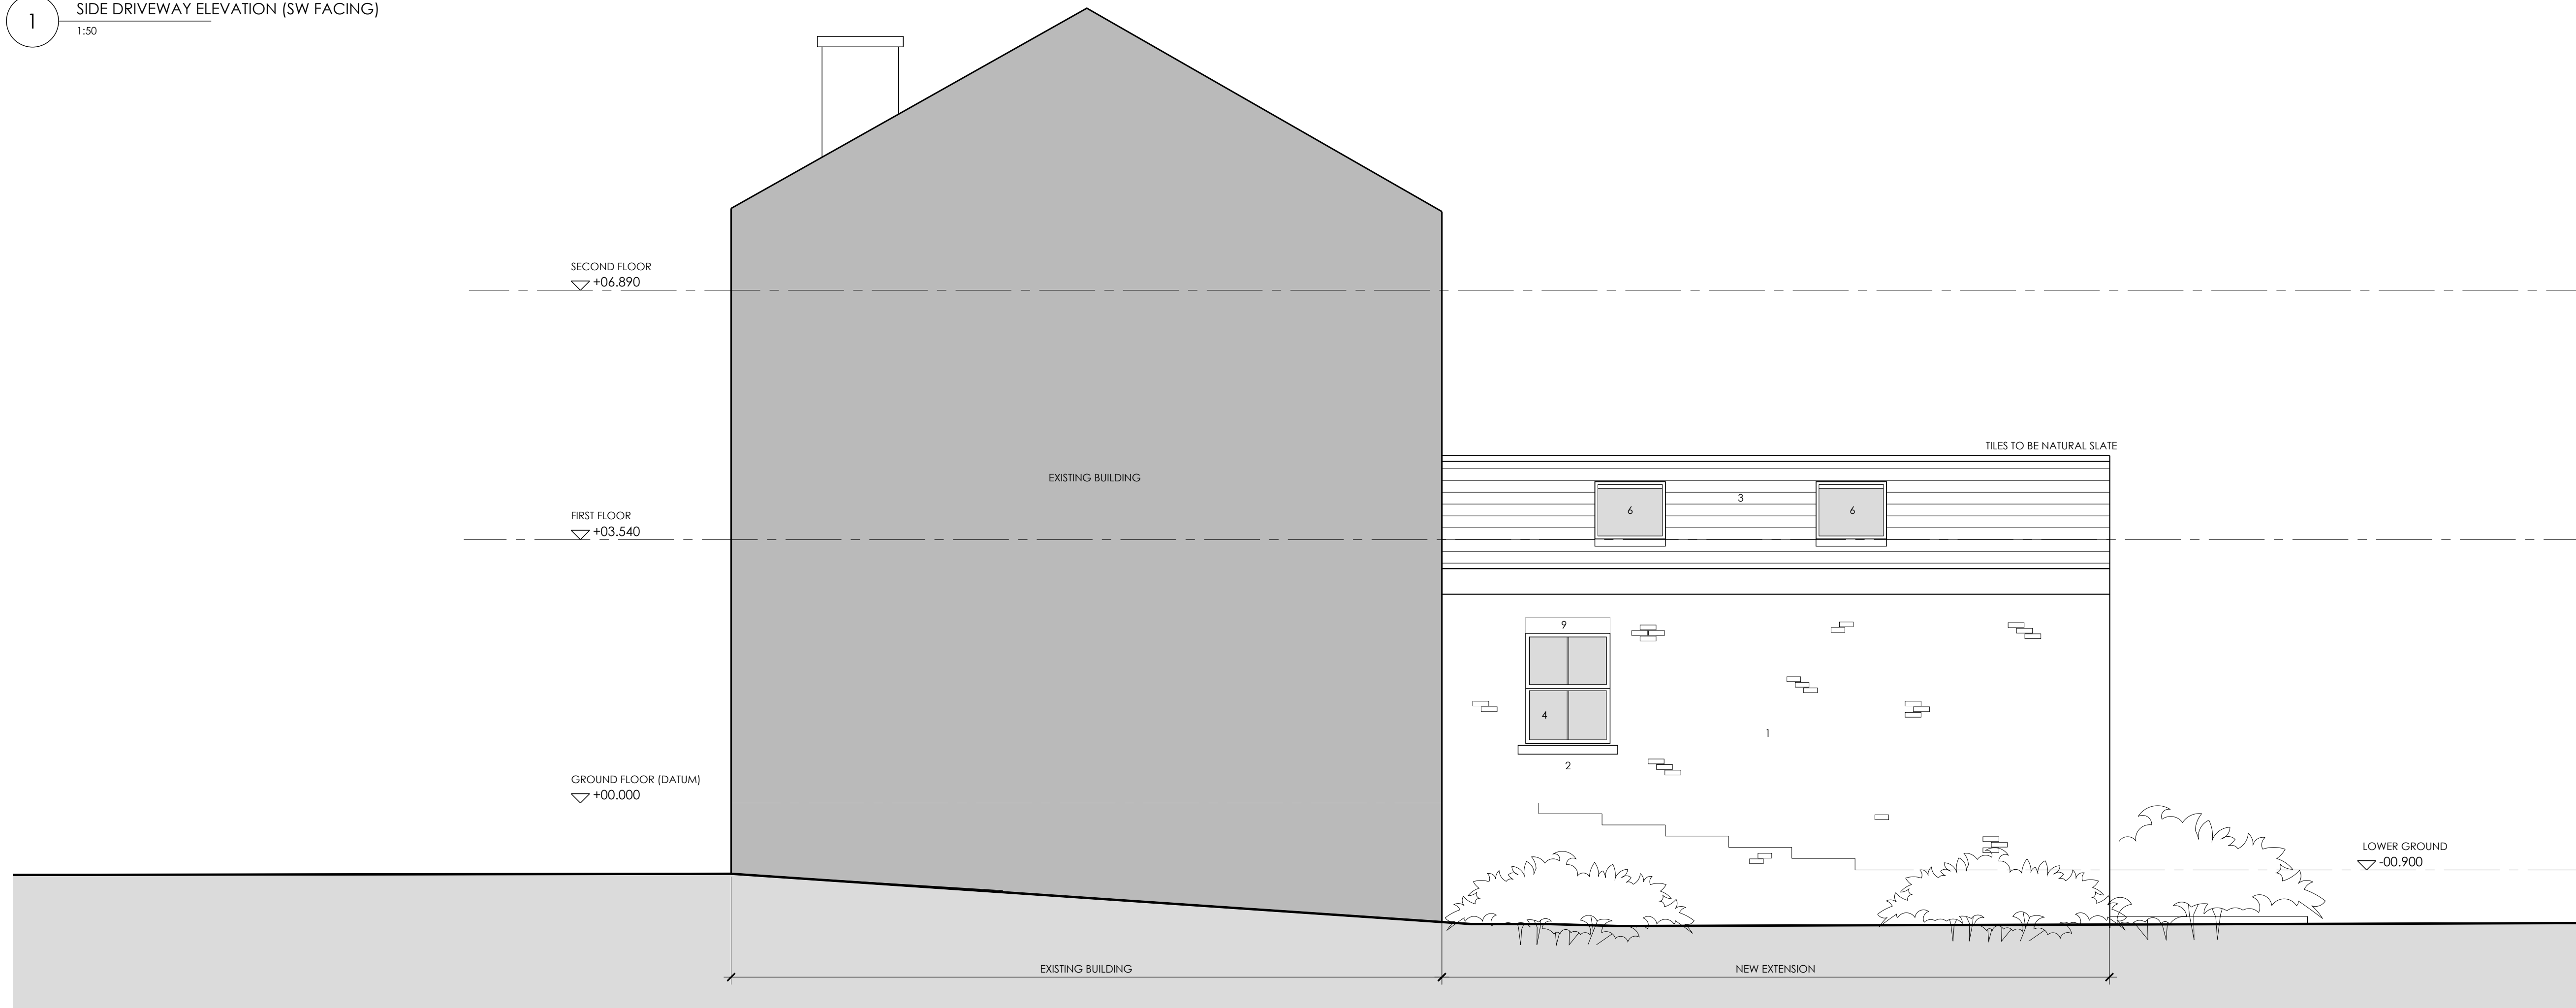

2 REAR GARDEN ELEVATION (NE FACING)

1:50

P2 23.02.21 Planning Issue
P1 08.02.21 Issued for comment

STATUS PLANNING

unit³

Client: DDPI Investment Properties Ltd
Project: 204003 Archway Road
Location: 22 Archway Road Huxton
Drawing: AE-20-002
Title: Proposed Side & Rear Elevations
Revision: P2
Scale: 1:50 @ A1
Date: Jan 2021
Drawn: AF Checked: AF