



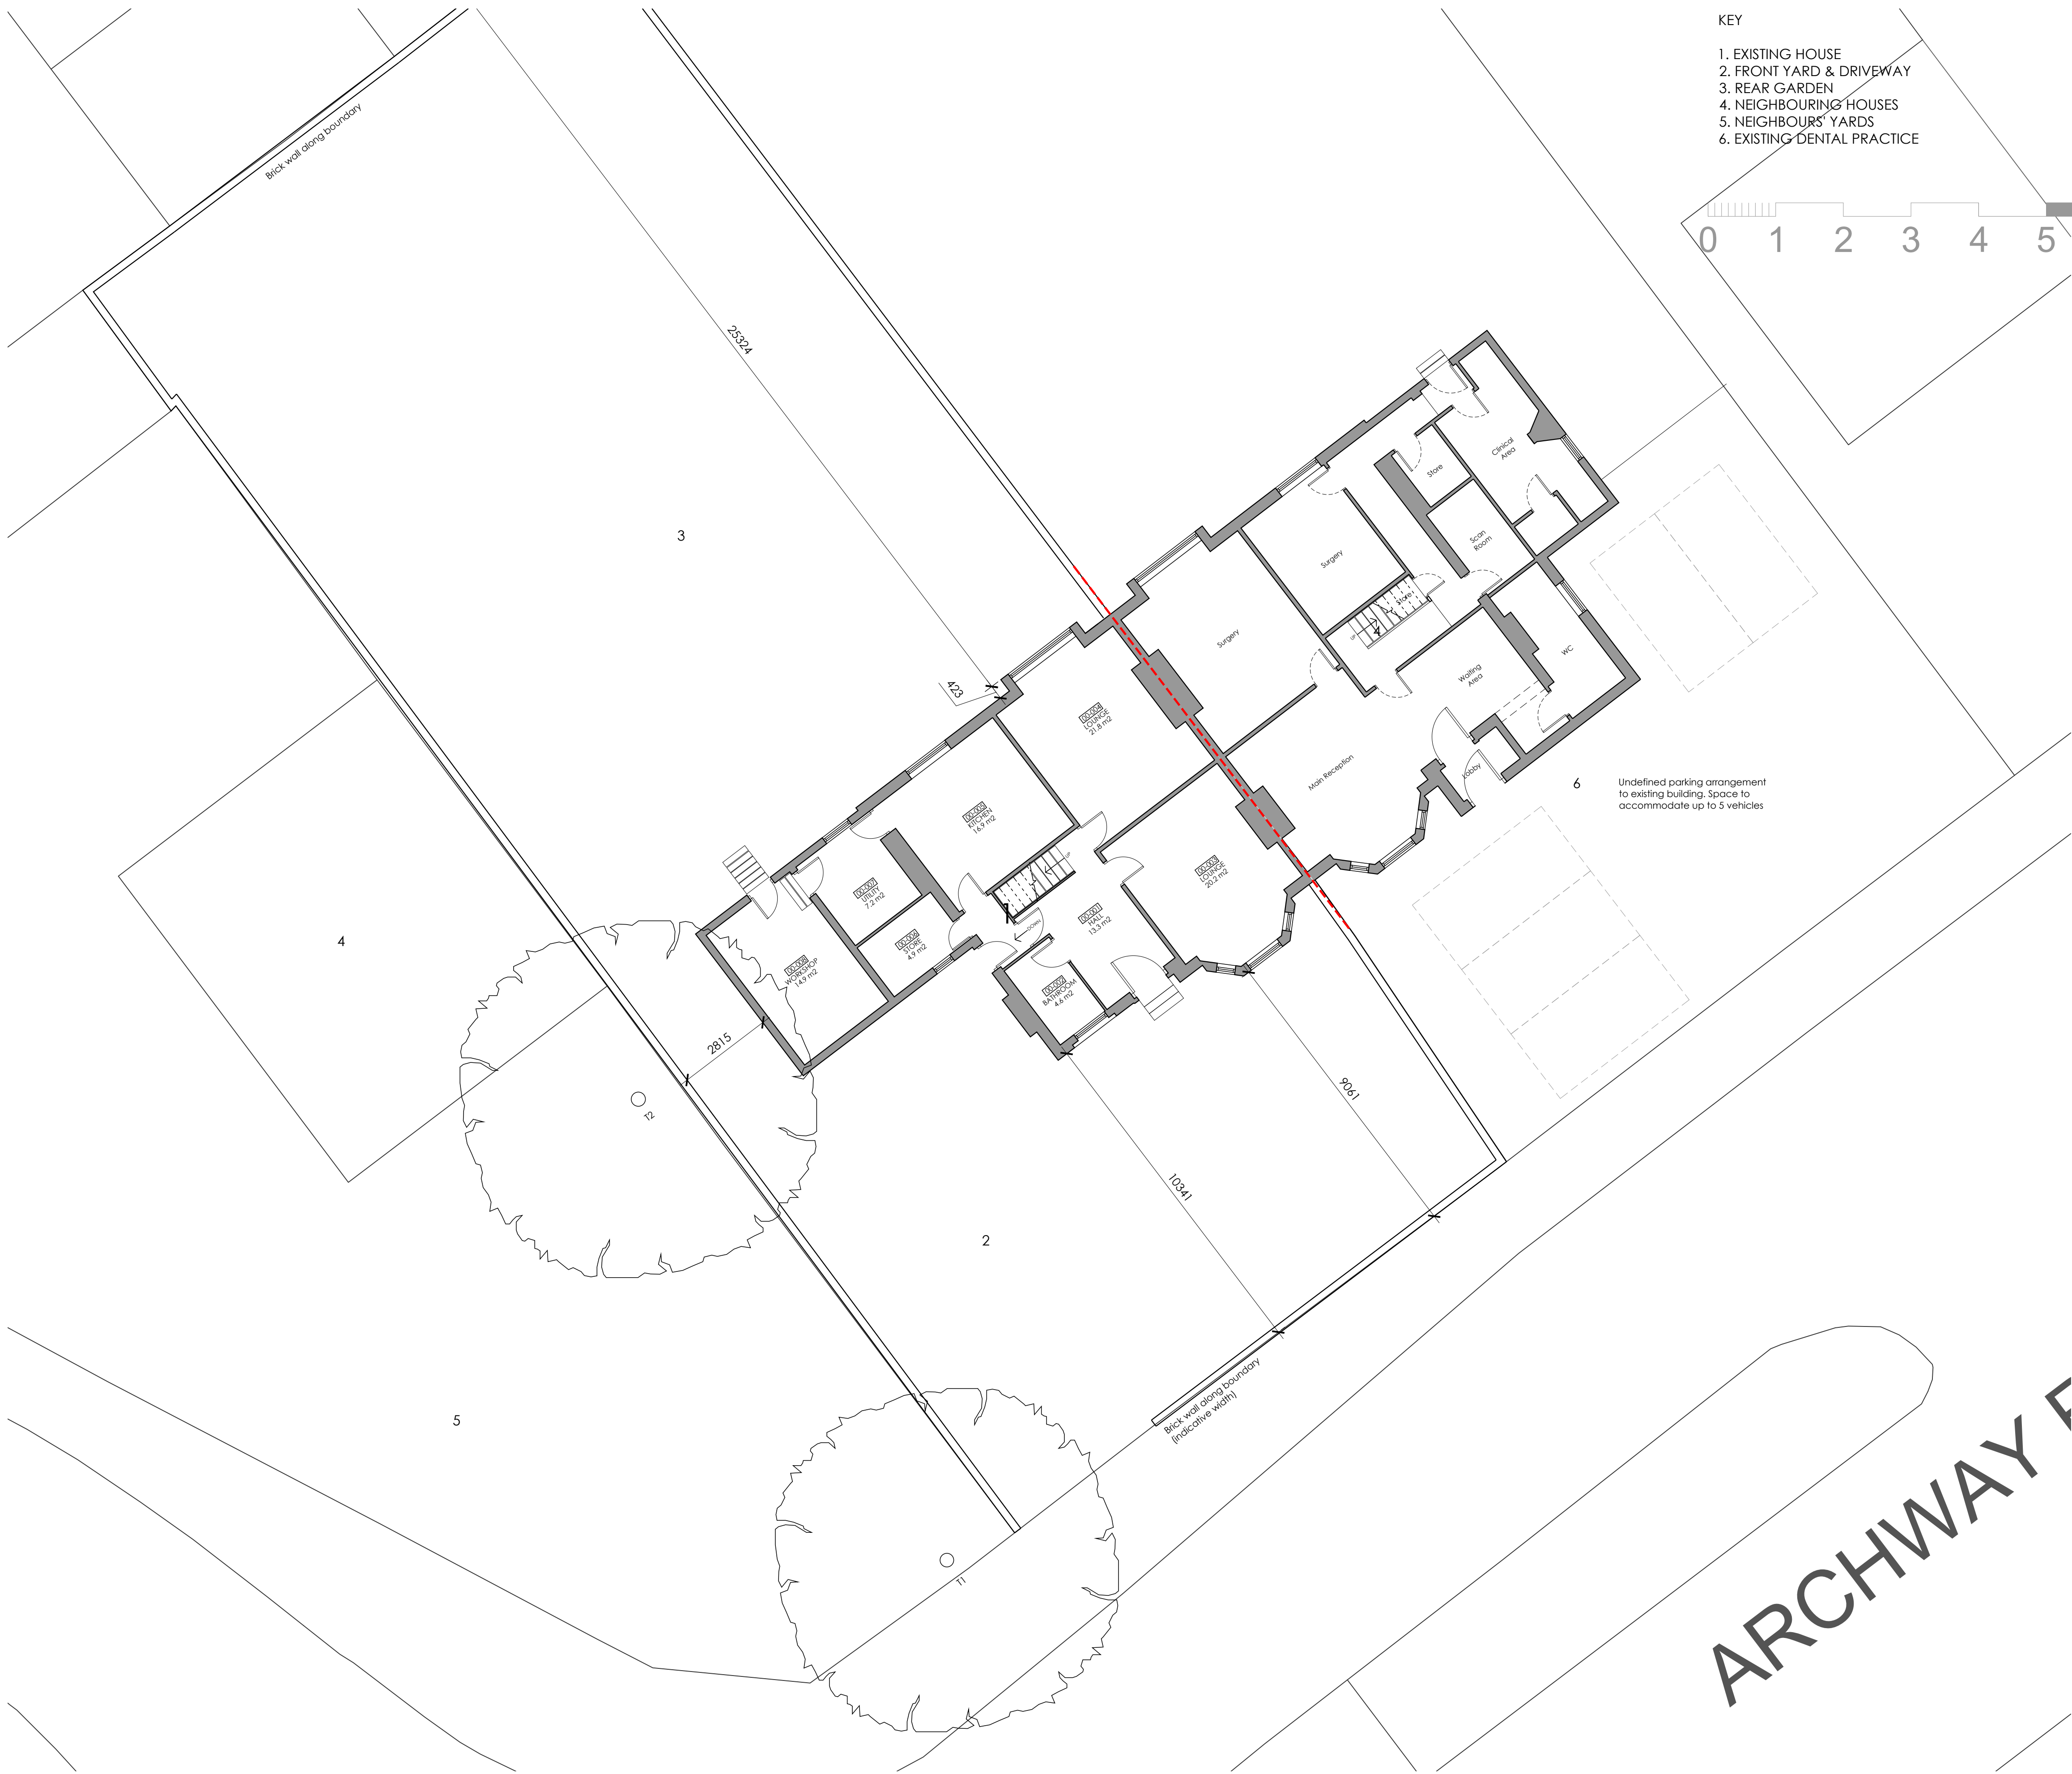

- KEY
- 1. EXISTING HOUSE
 - 2. FRONT YARD & DRIVEWAY
 - 3. REAR GARDEN
 - 4. NEIGHBOURING HOUSES
 - 5. NEIGHBOURS' YARDS
 - 6. EXISTING DENTAL PRACTICE

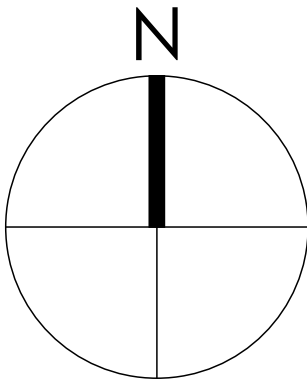

NOTES

ALL DIMENSIONS ARE TO BE CHECKED ON SITE

ANY DISCREPANCIES ARE TO BE REPORTED TO THE ARCHITECT BEFORE ANY WORK COMMENCES

THIS DRAWING SHALL NOT BE REPRODUCED WITHOUT EXPRESS WRITTEN PERMISSION FROM THE CREATOR

READ IN CONJUNCTION WITH ALL RELEVANT DETAILS, SPECIFICATIONS, CONSULTANTS SPECIALISTS AND SUBCONTRACTORS DRAWINGS / SPECIFICATIONS

P2 17.03.21 No.20 added
P1 23.02.21 Planning Issue

STATUS PLANNING



Client: DDPI Investment Properties Ltd

Project: 204003 Archway Road

Location: 22 Archway Road Huyton

Drawing: AL-00-002

Title: Existing Site Plan

Revision: P2

Scale: 1:100 @ A1

Date: Feb 2021

Drawn: SM Checked: AF