


NOTES


ALL DIMENSIONS ARE TO BE CHECKED ON SITE
ANY DISCREPANCIES ARE TO BE REPORTED TO THE ARCHITECT BEFORE ANY WORK

THIS DRAWING SHALL NOT BE REPRODUCED WITHOUT EXPRESS WRITTEN PERMISSION FROM THE CREATOR.


READ IN CONJUNCTION WITH ALL RELEVANT DETAILS, SPECIFICATIONS, CONSULTANTS, SPECIALISTS AND SUBCONTRACTORS DRAWINGS / SPECIFICATIONS

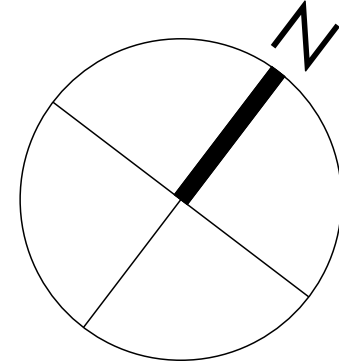

2 EXISTING FIRST FLOOR PLAN
1:50

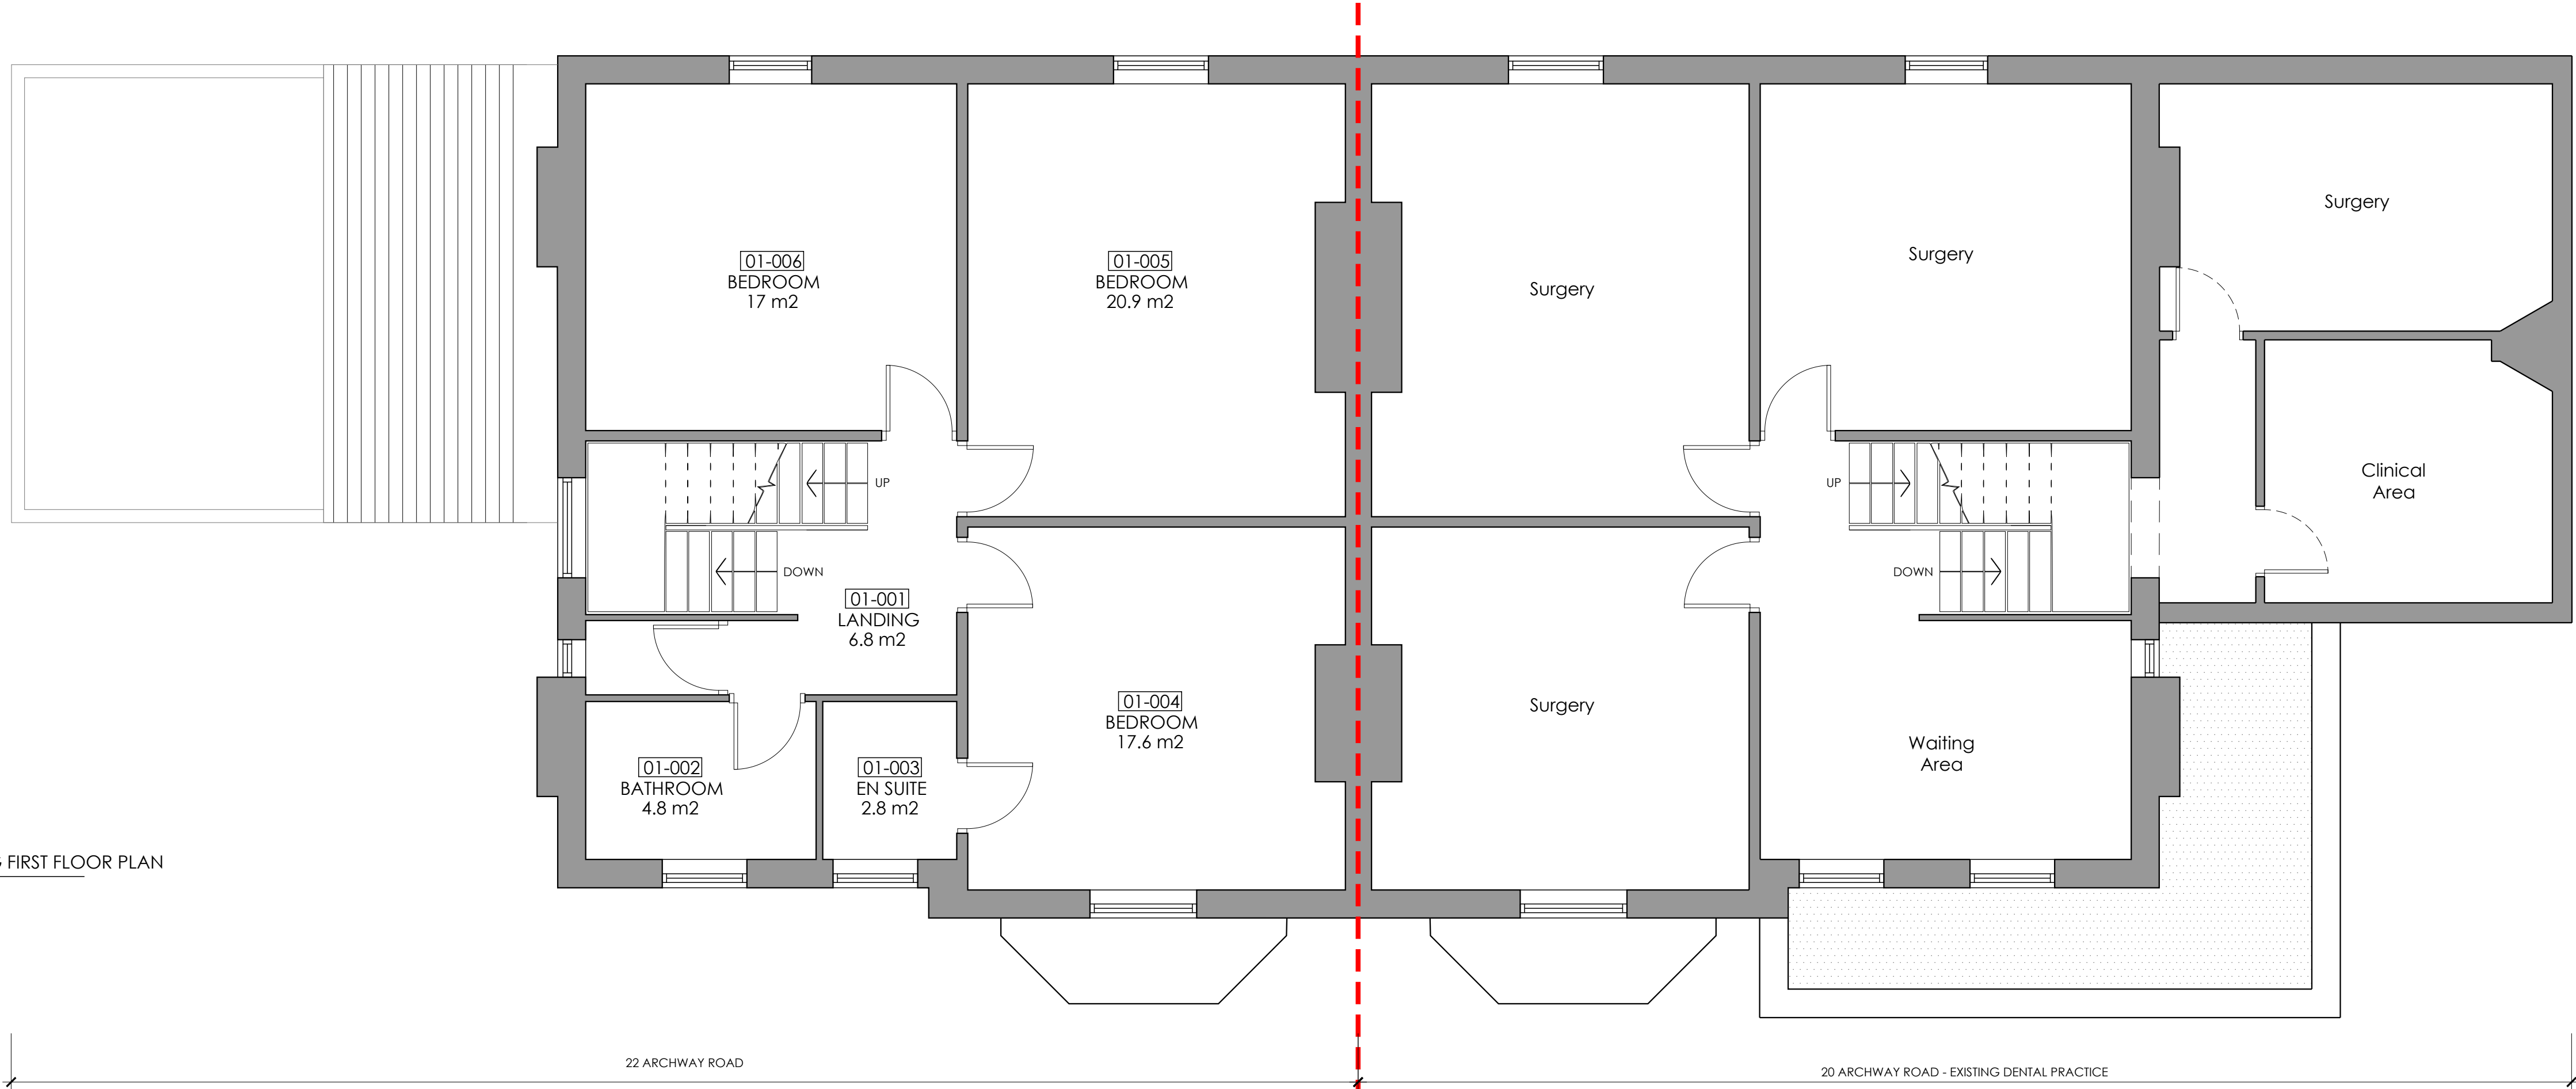

1 EXISTING GROUND FLOOR PLAN
1:50

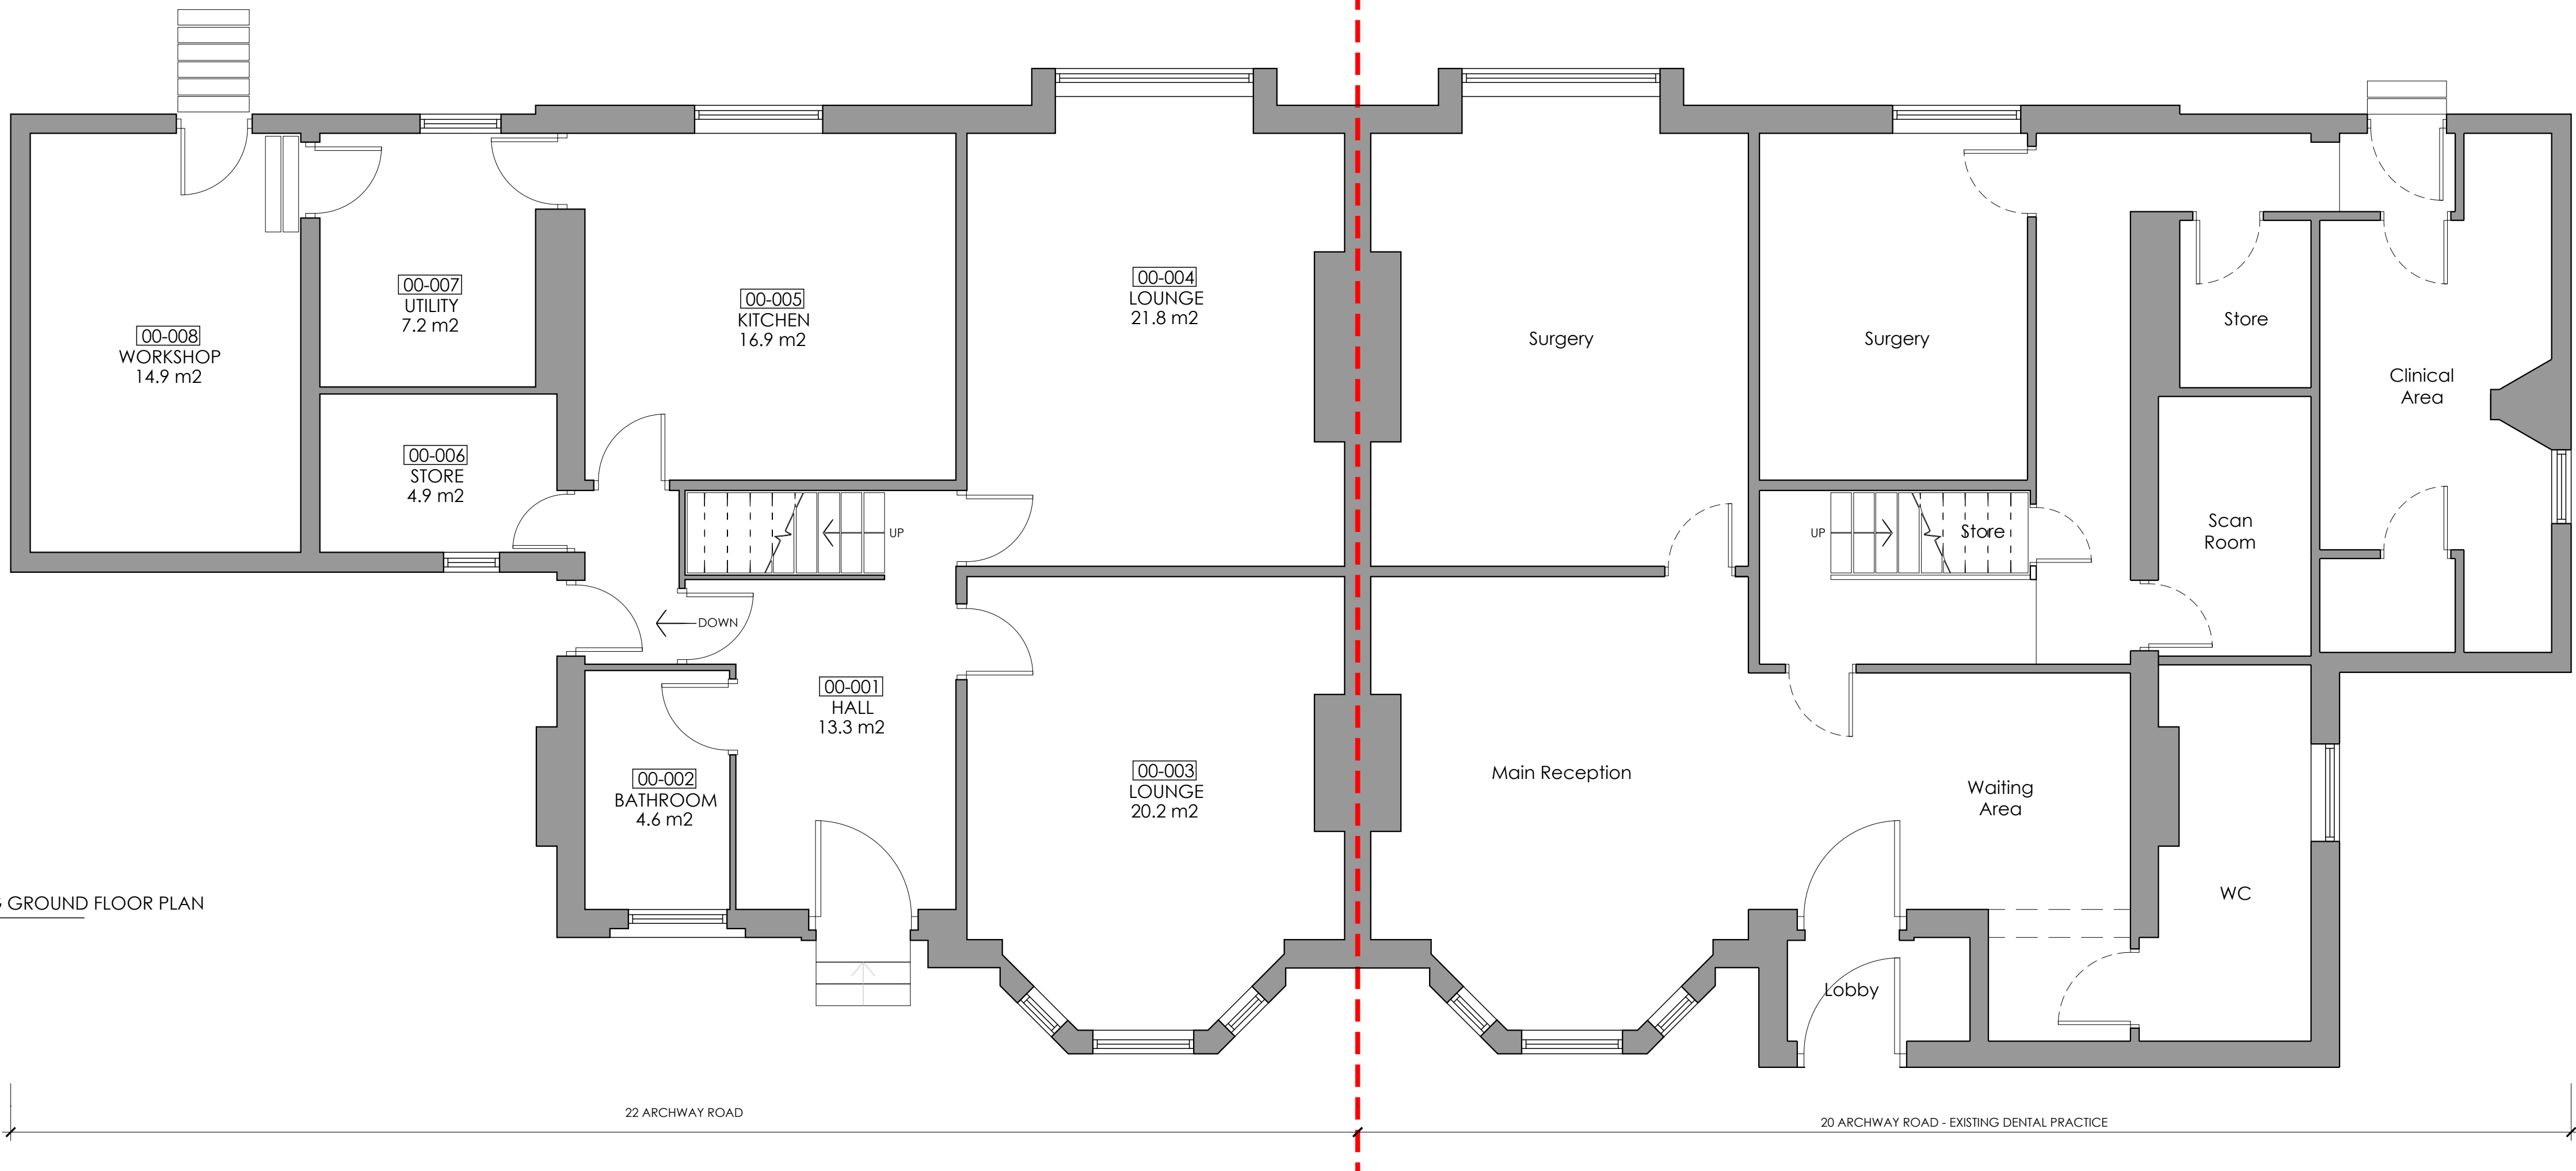

P2 17.03.21 Planning Issue
P1 23.02.21 Planning Issue
STATUS PLANNING



Client: DDPI Investment Properties Ltd
Project: 204003 Archway Road
Location: 22 Archway Road Huyton
Drawing: AL-01-001
Title: Existing Floor Plans Ground First
Revision: P2
Scale: 1:50 @ A1
Date: Feb 2021
Drawn: SM Checked: AF