


NOTES

ALL DIMENSIONS ARE TO BE CHECKED ON SITE


ANY DISCREPANCIES ARE TO BE REPORTED TO THE ARCHITECT BEFORE ANY WORK

THIS DRAWING SHALL NOT BE REPRODUCED WITHOUT EXPRESS WRITTEN PERMISSION FROM THE CREATOR.


READ IN CONJUNCTION WITH ALL RELEVANT DETAILS, SPECIFICATIONS, CONSULTANTS' SPECIALISTS AND SUBCONTRACTORS DRAWINGS / SPECIFICATIONS

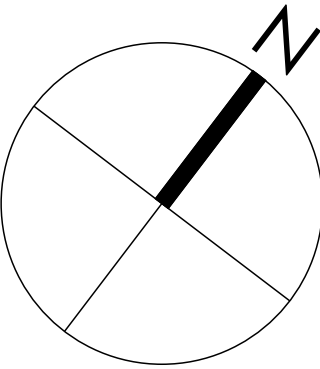

2
EXISTING ROOF PLAN
1:50

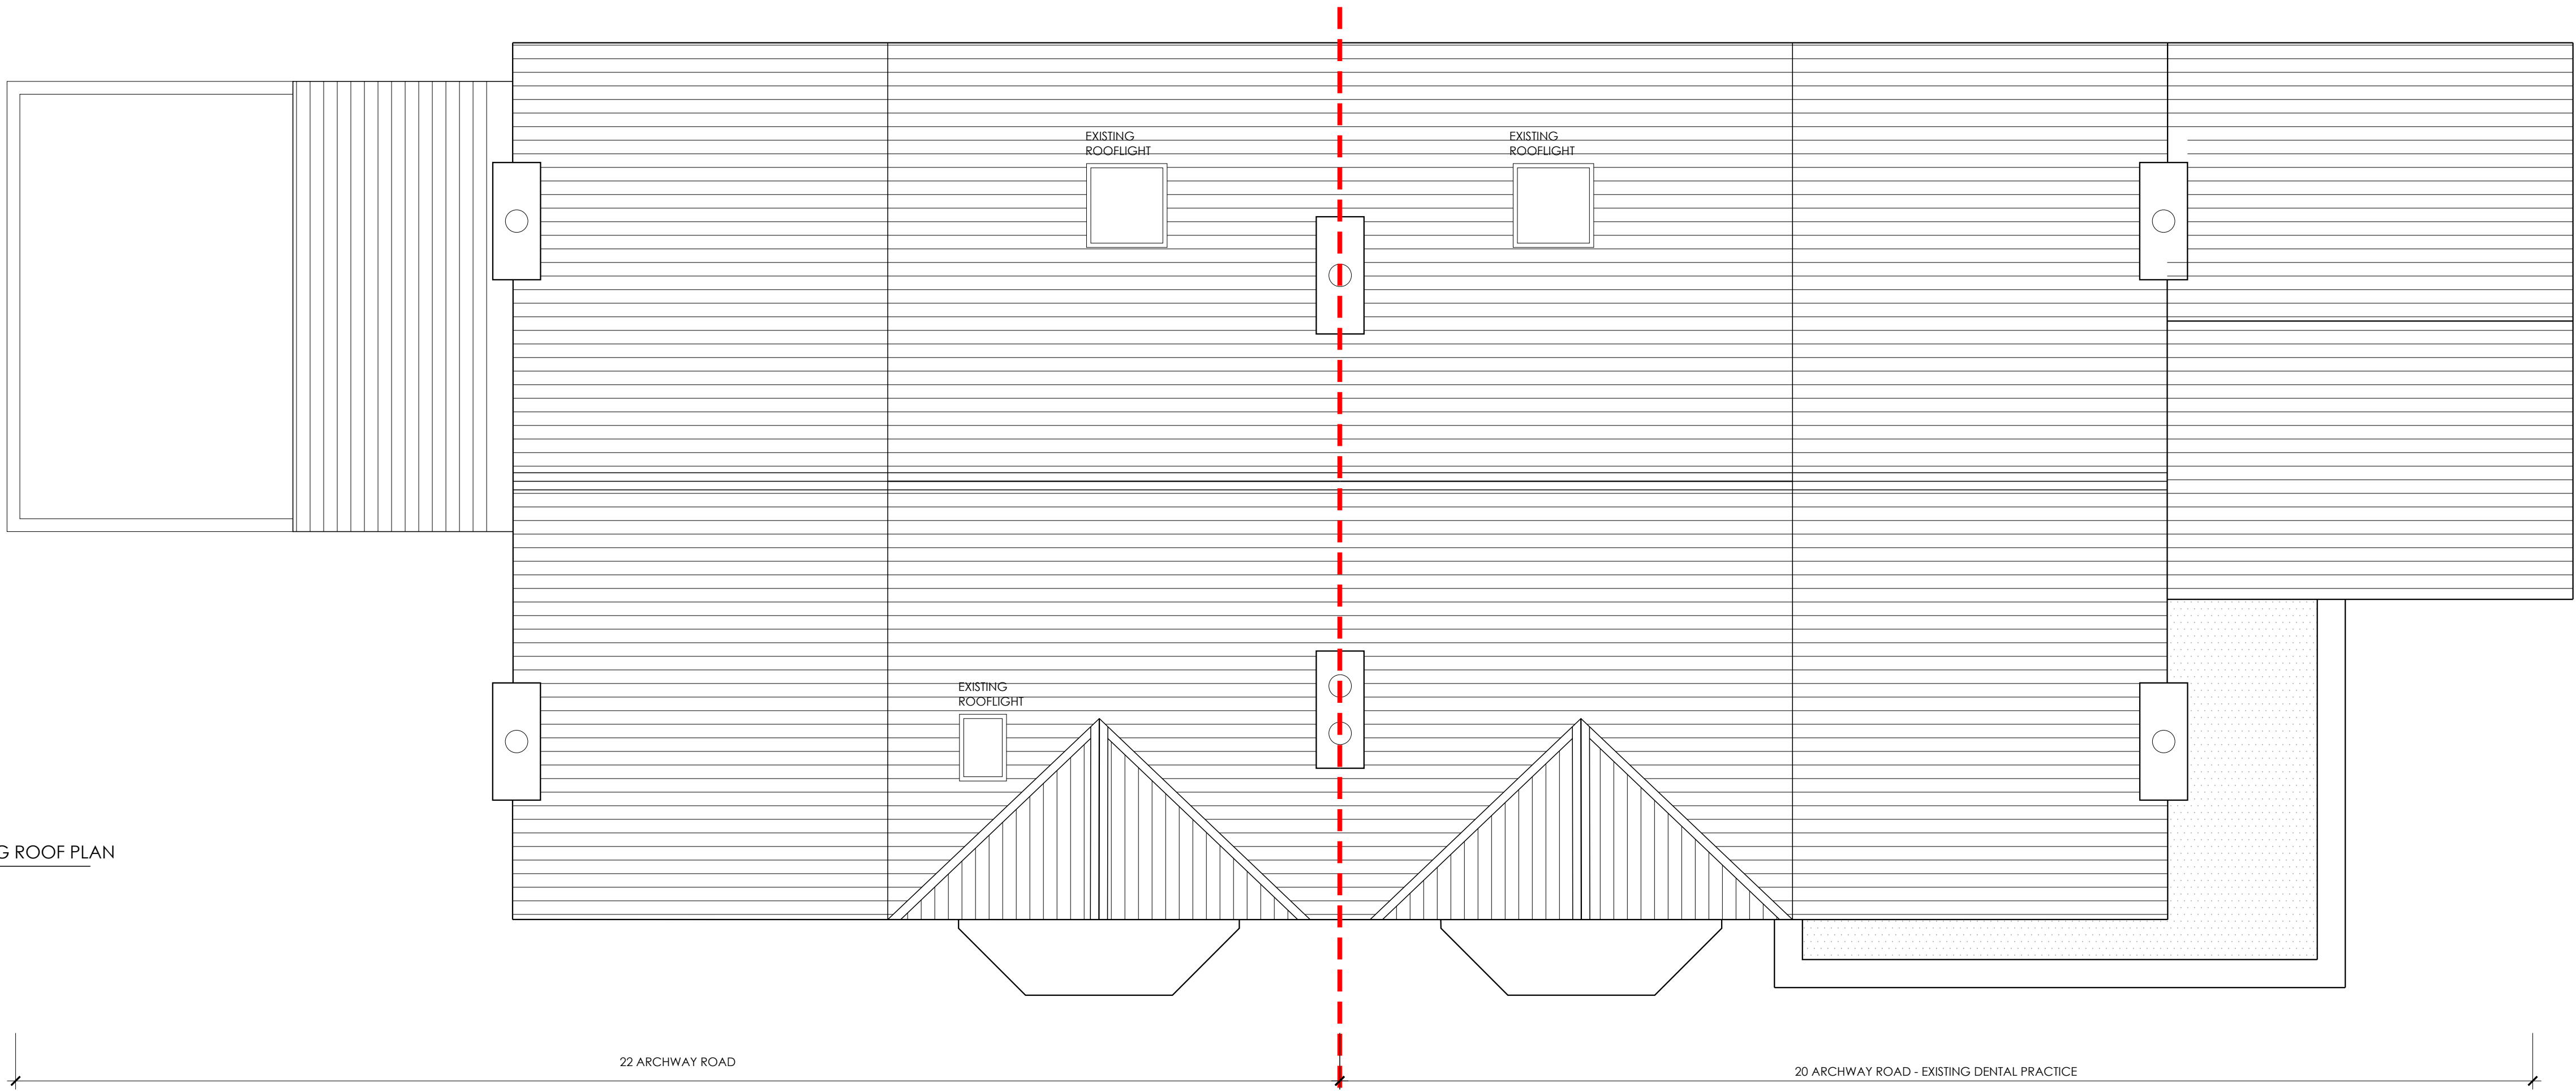

1
EXISTING SECOND FLOOR PLAN
1:50

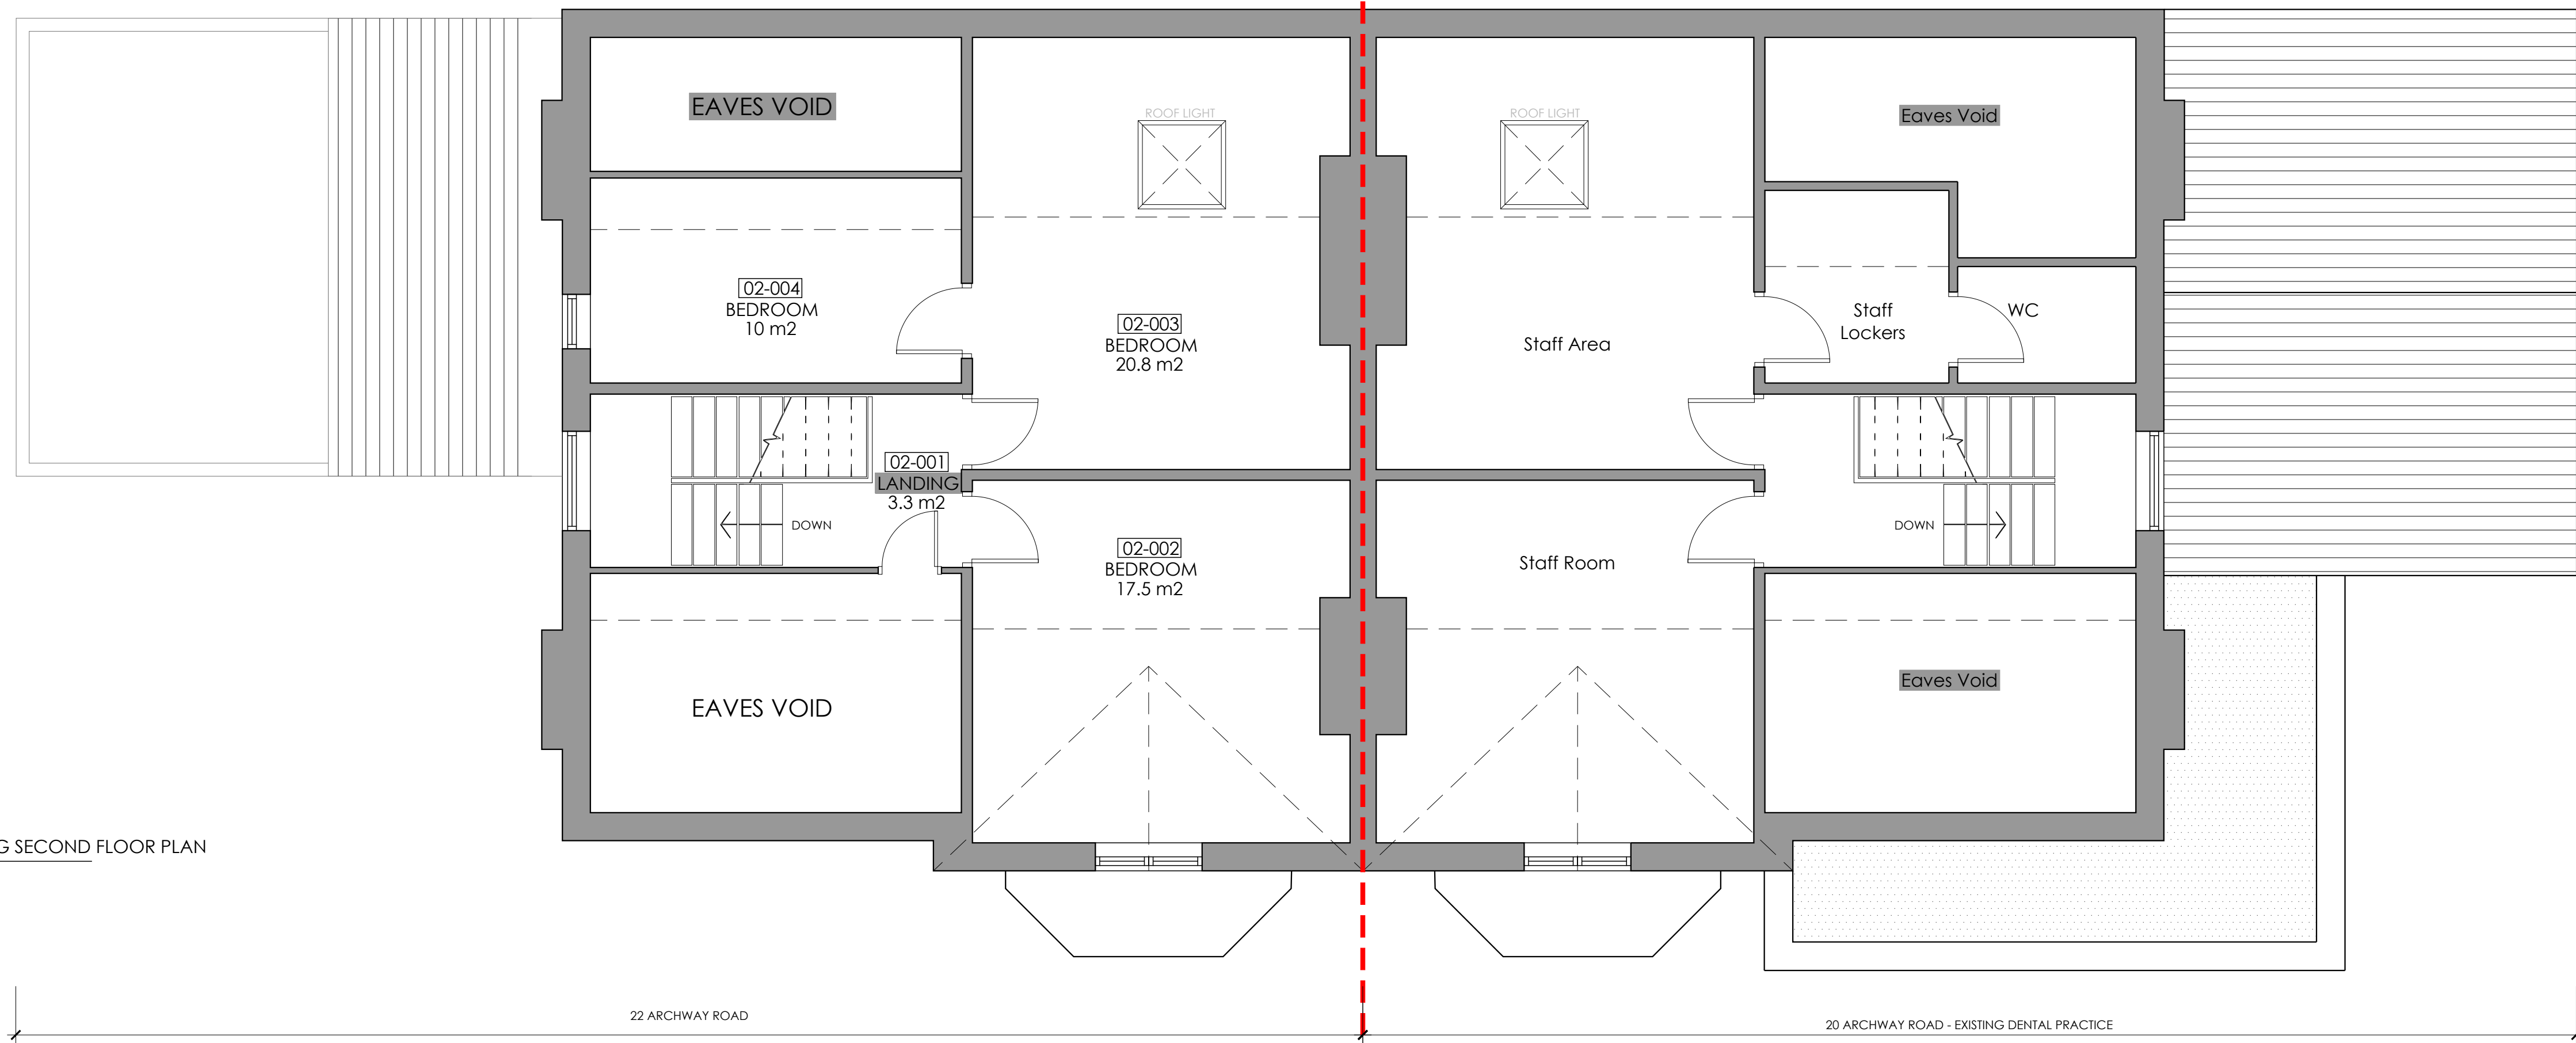

P1 17.03.21 Planning Issue
STATUS PLANNING



Client: DDPI Investment Properties Ltd
Project: 204003 Archway Road
Location: 22 Archway Road HUYTON
Drawing: AL-01-002
Title: Existing Floor Plans Second and Roof
Revision: P1
Scale: 1:50 @ A1
Date: Feb 2021
Drawn: SM Checked: AF