


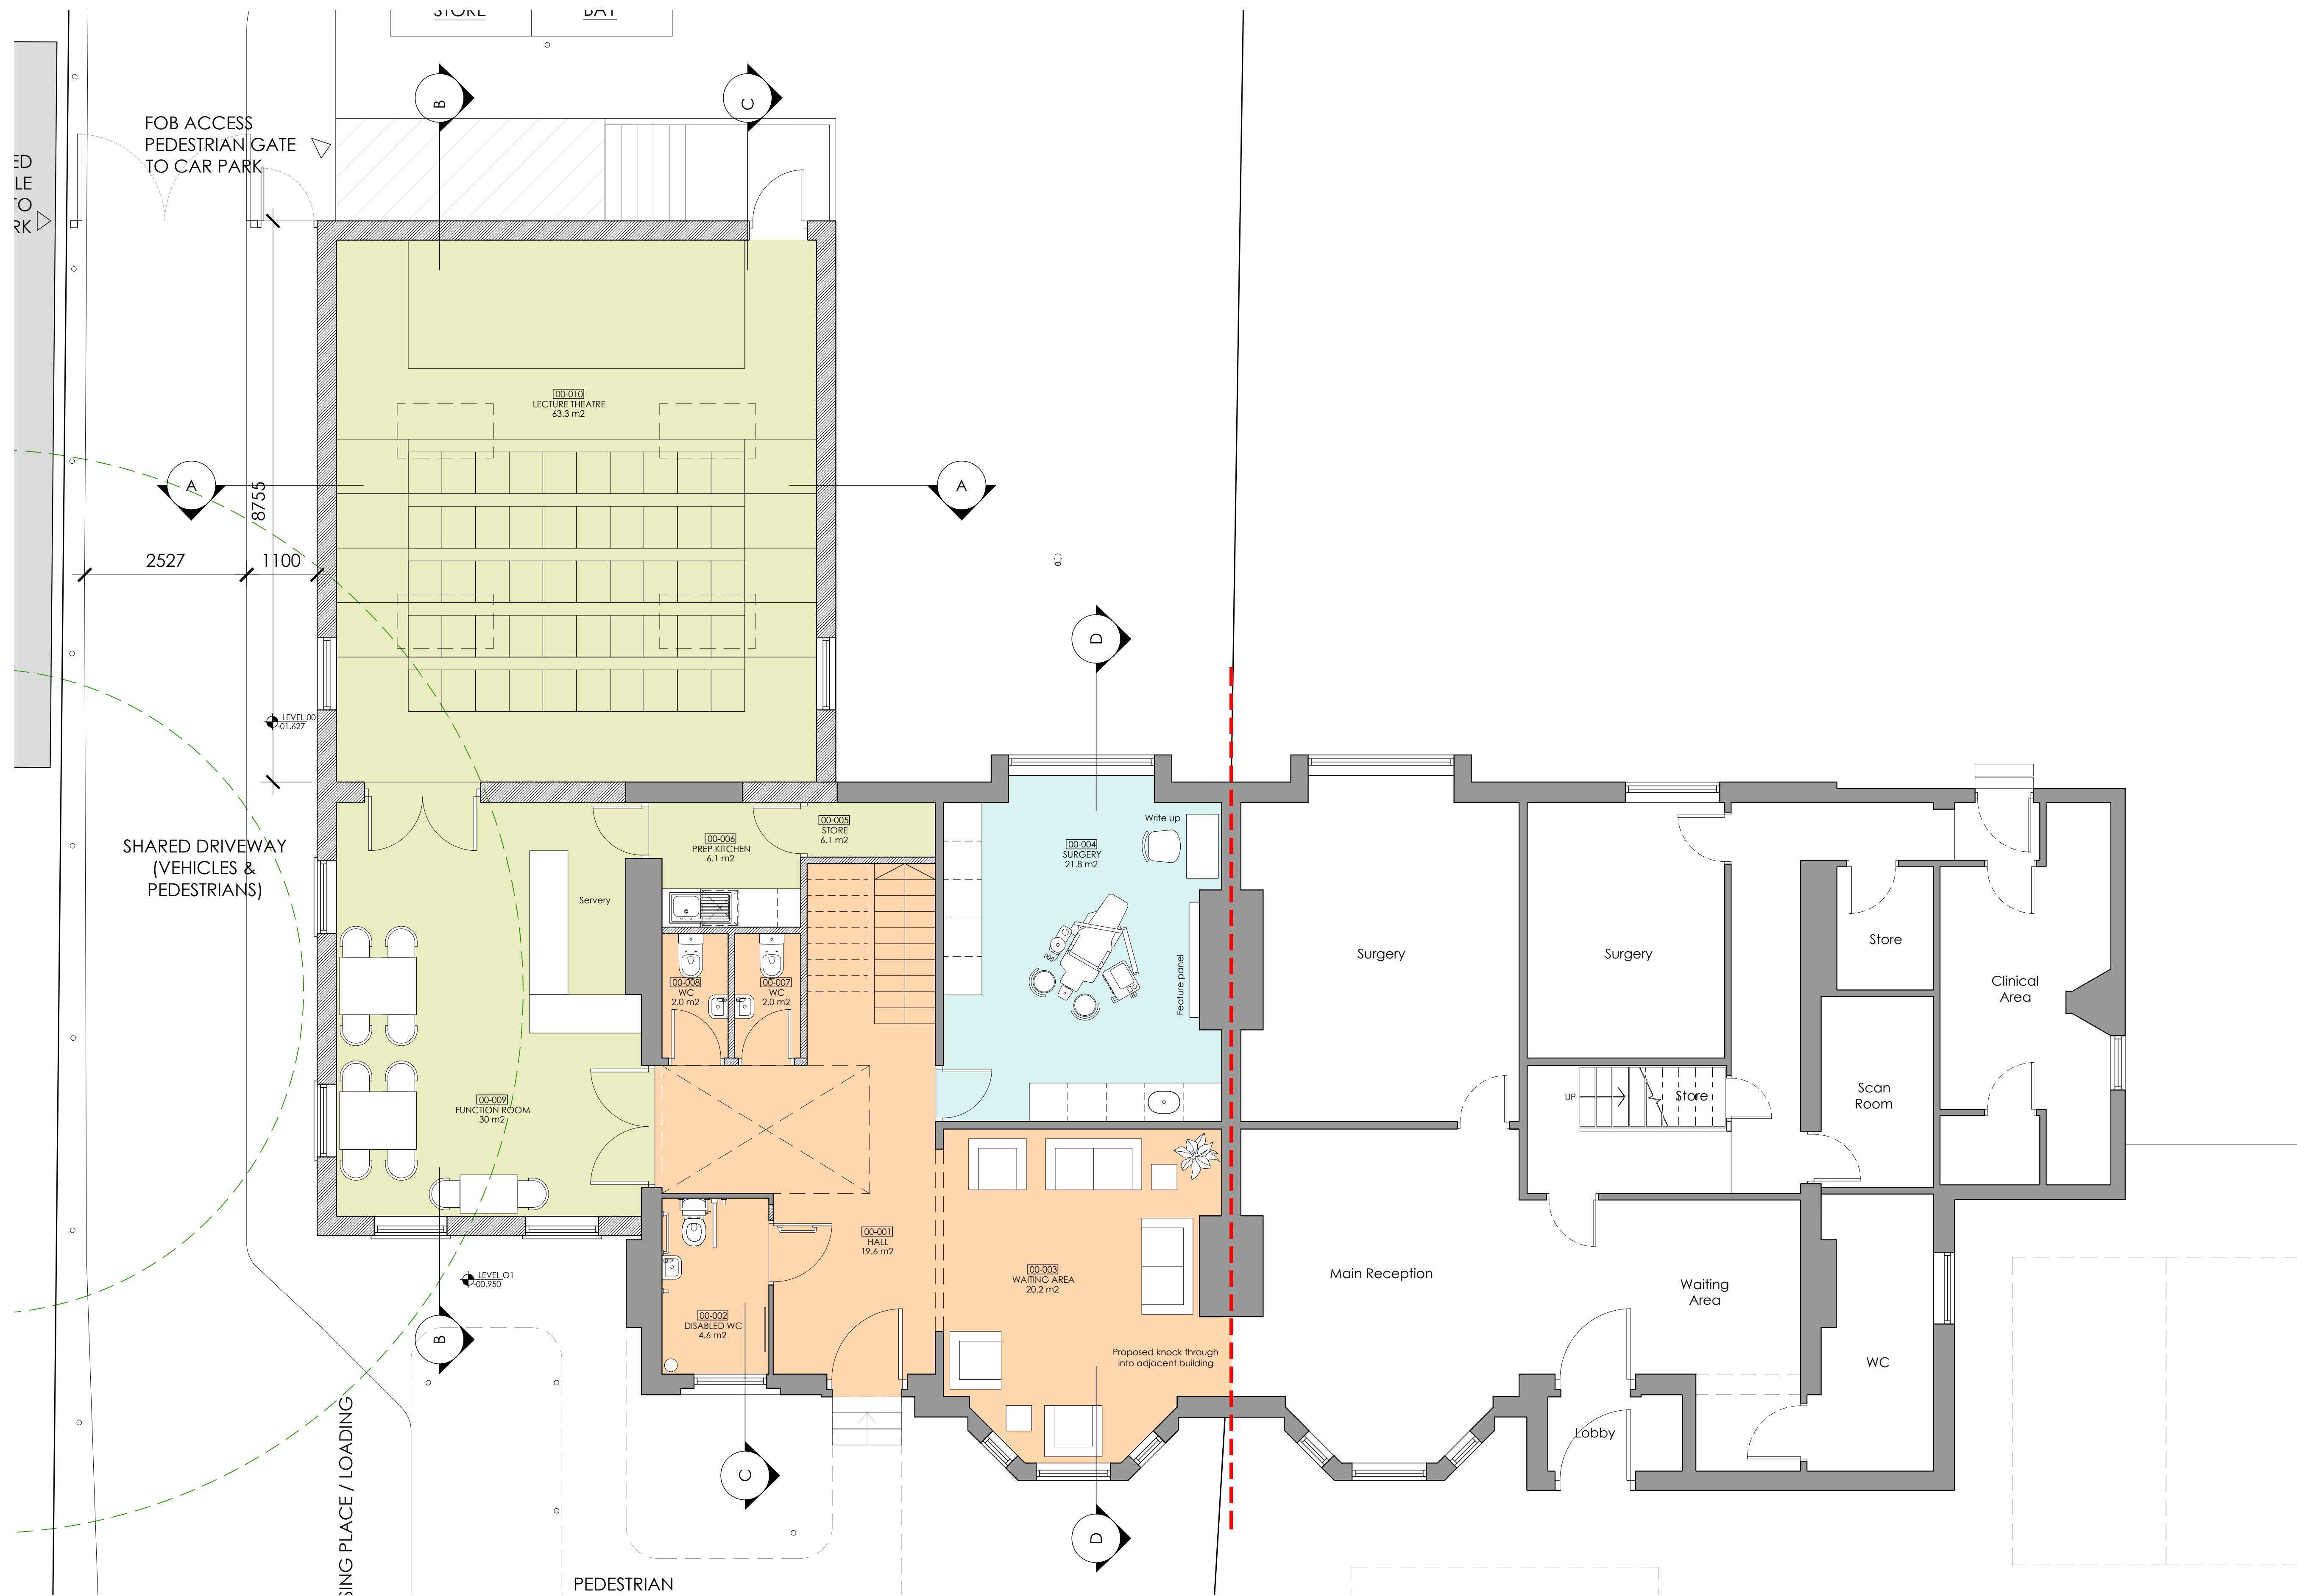

1 PROPOSED GROUND FLOOR PLAN
1:50

NOTES

ALL DIMENSIONS ARE TO BE CHECKED ON SITE

ANY DISCREPANCIES ARE TO BE REPORTED TO THE ARCHITECT BEFORE ANY WORK COMMENCES

THIS DRAWING SHALL NOT BE REPRODUCED WITHOUT EXPRESS WRITTEN PERMISSION FROM THE CREATOR

READ IN CONJUNCTION WITH ALL RELEVANT DETAILS, SPECIFICATIONS, CONSULTANTS SPECIALISTS AND SUBCONTRACTORS DRAWINGS / SPECIFICATIONS

KEY

- CIRCULATION & TOILETS
- SURGICAL AREAS
- EDUCATION/FUNCTION
- STAFF ADMINISTRATION

P1 17.03.21 Issued for Planning
STATUS PLANNING

unit³

Client: DDPI Investment Properties Ltd

Project: 204003 Archway Road

Location: 22 Archway Road HUYTON

Drawing: AL-20-010

Title: Proposed Ground Floor Plan

Revision: P1

Scale: 1:50 @ A1

Date: Mar 2021

Drawn: AF Checked: AF