


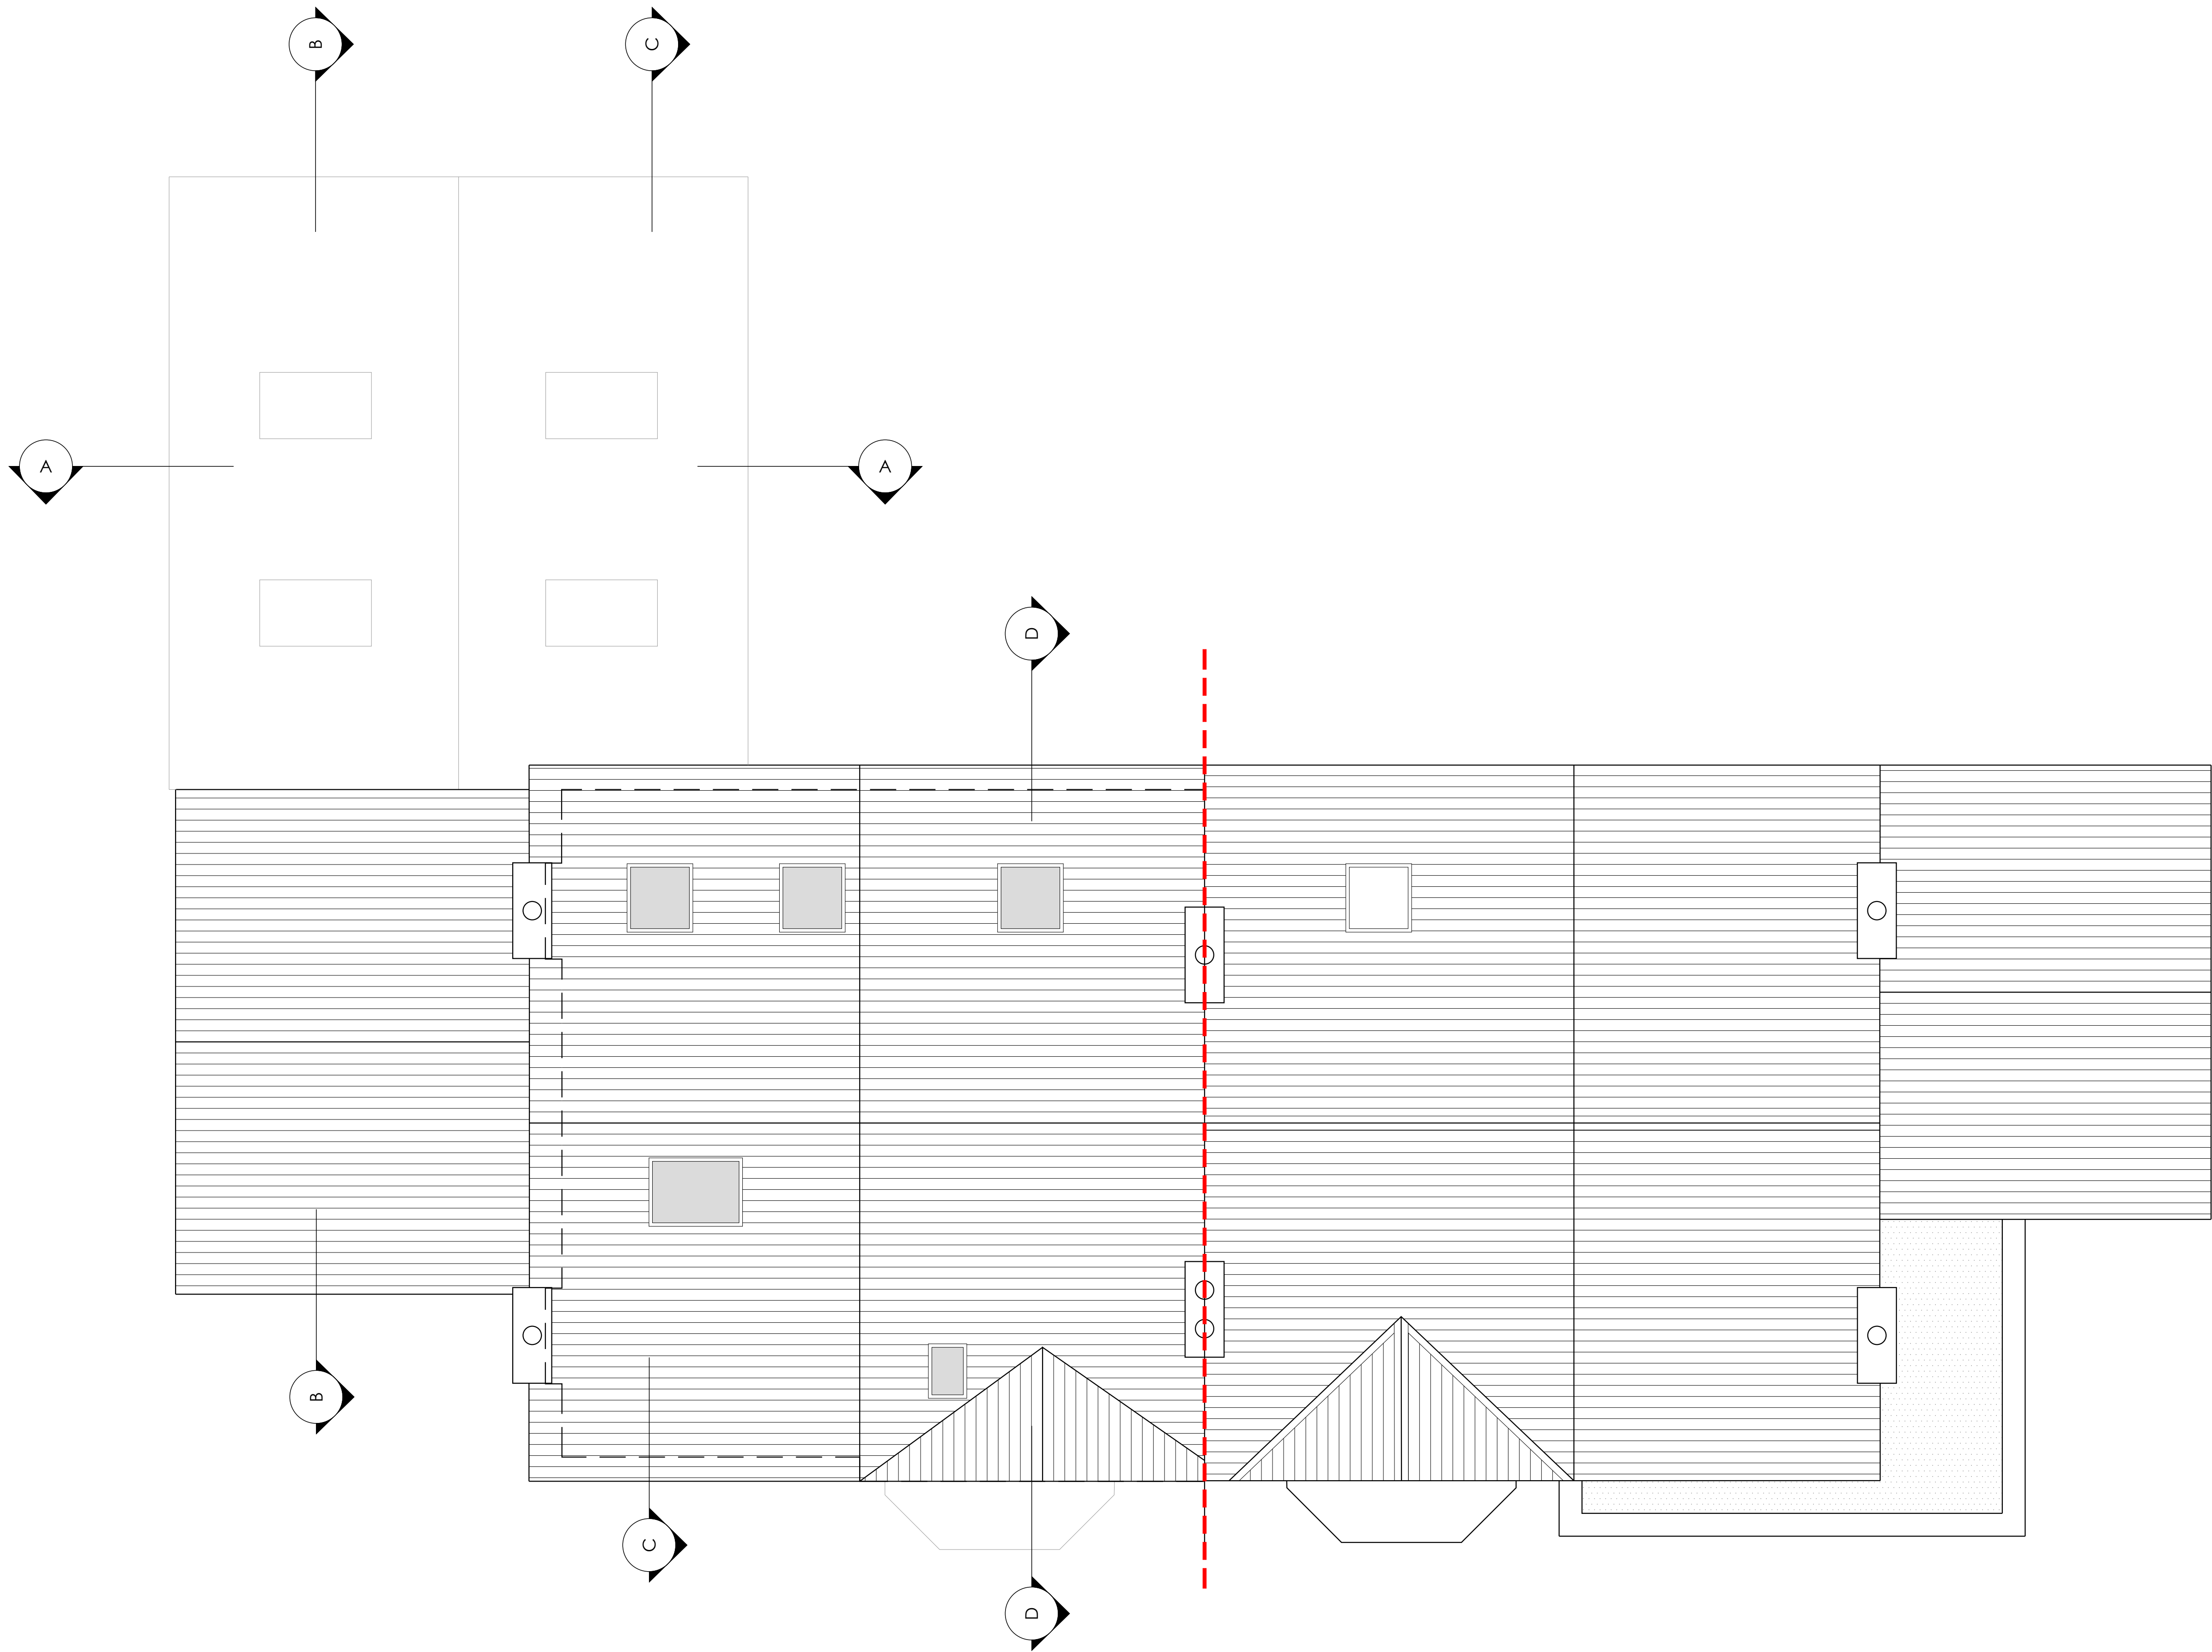

1 PROPOSED ROOF PLAN
1:50

NOTES

ALL DIMENSIONS ARE TO BE CHECKED ON SITE
ANY DISCREPANCIES ARE TO BE REPORTED TO THE ARCHITECT BEFORE ANY WORK COMMENCES
THIS DRAWING SHALL NOT BE REPRODUCED WITHOUT EXPRESS WRITTEN PERMISSION FROM THE CREATOR
READ IN CONJUNCTION WITH ALL RELEVANT DETAILS, SPECIFICATIONS, CONSULTANTS SPECIALISTS AND SUBCONTRACTORS DRAWINGS / SPECIFICATIONS

KEY	
	CIRCULATION & TOILETS
	SURGICAL AREAS
	EDUCATION/FUNCTION
	STAFF ADMINISTRATION

P1 17.03.21	Issued for Planning
STATUS	PLANNING



Client:	DDPI Investment Properties Ltd
Project:	204003 Archway Road
Location:	22 Archway Road HUYTON
Drawing:	AL-20-040
Title:	Proposed Roof Plan

Revision:	P1
Scale:	1:50 @ A1
Date:	Mar 2021
Drawn: AF	Checked: AF