


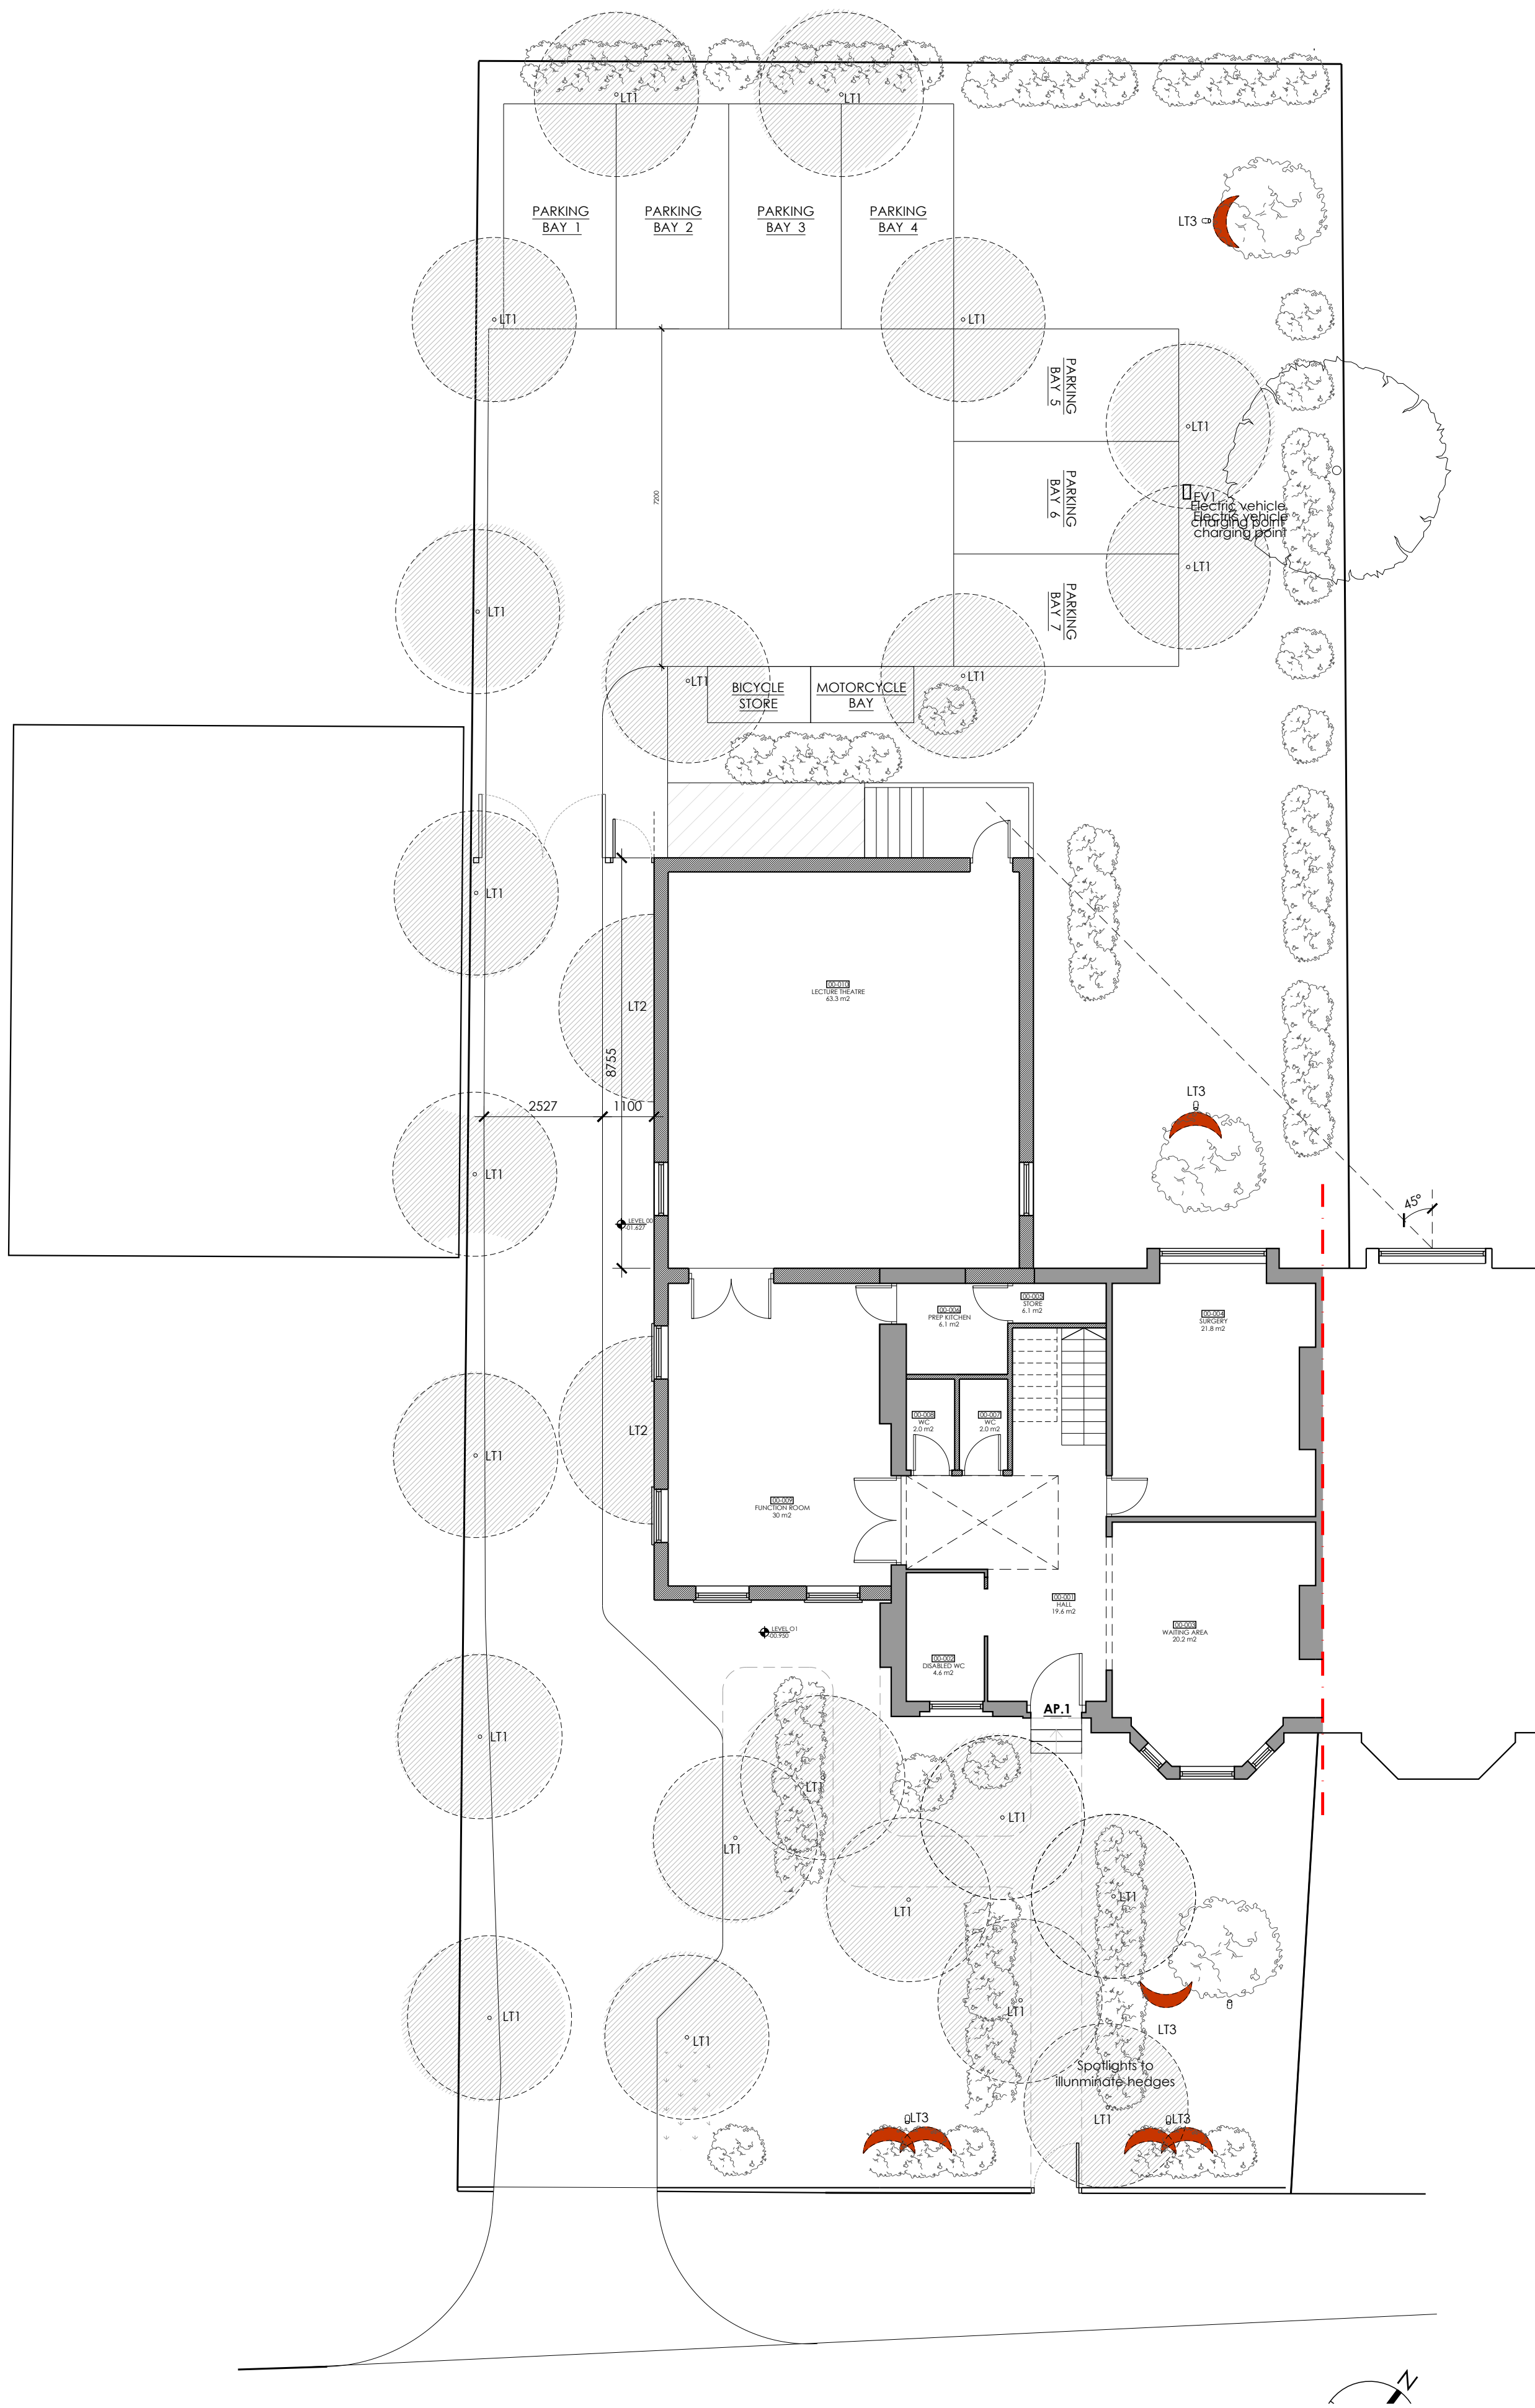

Light type 1 (LT1)

Decorative aluminum bollard with clear diffuser and chrome finish
Typical diameter of light around bollards: 3.5 - 4m [1]
Recommended spacing of bollards for residential walkways: 3.05 - 4.572 (10' - 15') [2]

Specifications of example bollard (pictured)
Manufacturer: Lucide
Height: 800mm
Width/ Dia: 100mm
Bulb: Max 40W

[1] <https://www.lightingforgardens.com/lighting-design-guide-paths>
[2] https://www.accessfixtures.com/bollard_light_spacing/



Light type 2 (LT2)

Round aluminum wall light with opaque diffuser and grey, satin finish
Assumed diameter of light around fixture: 3.5 to 4m (when placed approx 2m from ground)

Specifications of example wall light (pictured)
Manufacturer: Phillips
Diameter: 213mm
Depth: 78mm
Bulb: 6W LED
Light output: 600lm



Light type 3 (LT3)

Adjustable polycarbonate spotlights with clear diffuser, anthracite finish and ground spike
Used to accent individual hedges

Specifications of example spotlights (pictured)
Manufacturer: Techmar
Diameter: 40mm
Bulb: 2W LED
Light output: 780lm

NOTES

ALL DIMENSIONS ARE TO BE CHECKED ON SITE
ANY DISCREPANCIES ARE TO BE REPORTED TO THE ARCHITECT BEFORE ANY WORK COMMENCES
THIS DRAWING SHALL NOT BE REPRODUCED WITHOUT EXPRESS WRITTEN PERMISSION FROM THE CREATOR
READ IN CONJUNCTION WITH ALL RELEVANT DETAILS, SPECIFICATIONS, CONSULTANTS SPECIALISTS AND SUBCONTRACTORS DRAWINGS / SPECIFICATIONS

P1	23.02.21	Planning Issue
STATUS		PLANNING
unit³ unit3 design studio 222 Archway Road, Huyton L37 7YU or: www.unit3designstudio.com t: 0151 283 1117		
Client:	DDPI Investment Properties Ltd	
Project:	204003 Archway Road	
Location:	22 Archway Road Huyton	
Drawing:	AL-63-001	
Title:	Proposed lighting plan	
Revision:	P1	
Scale:	1:100 @ A1	
Date:	Jan 2021	
Drawn: AF	Checked: AF	