



Nos 27

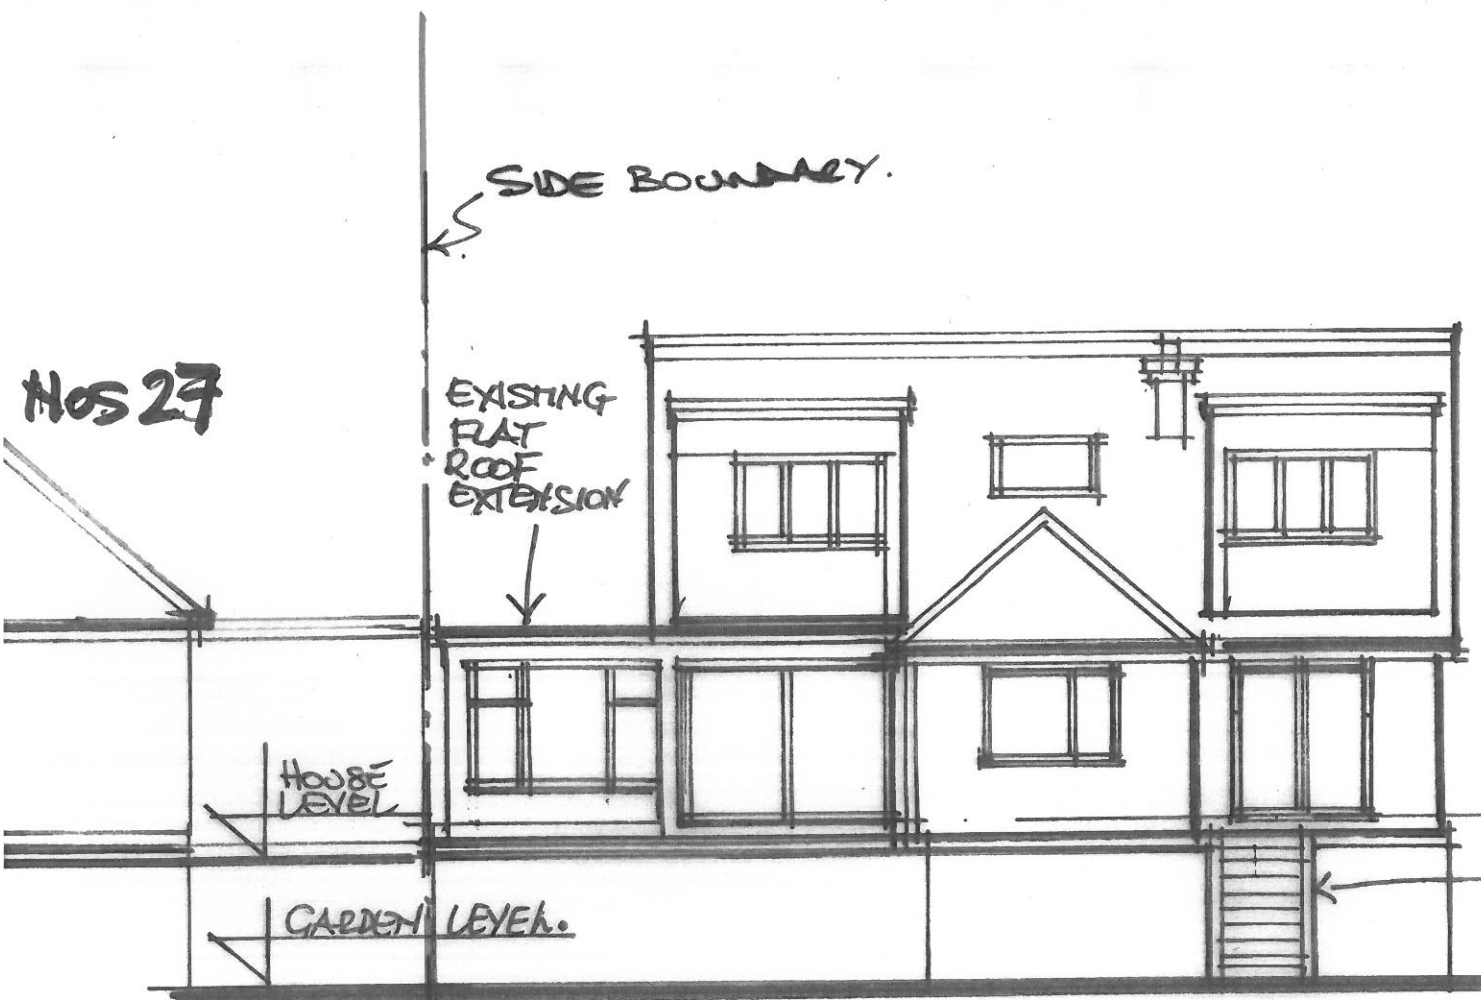


EXISTING REAR ELEVATION.


Nos 25A

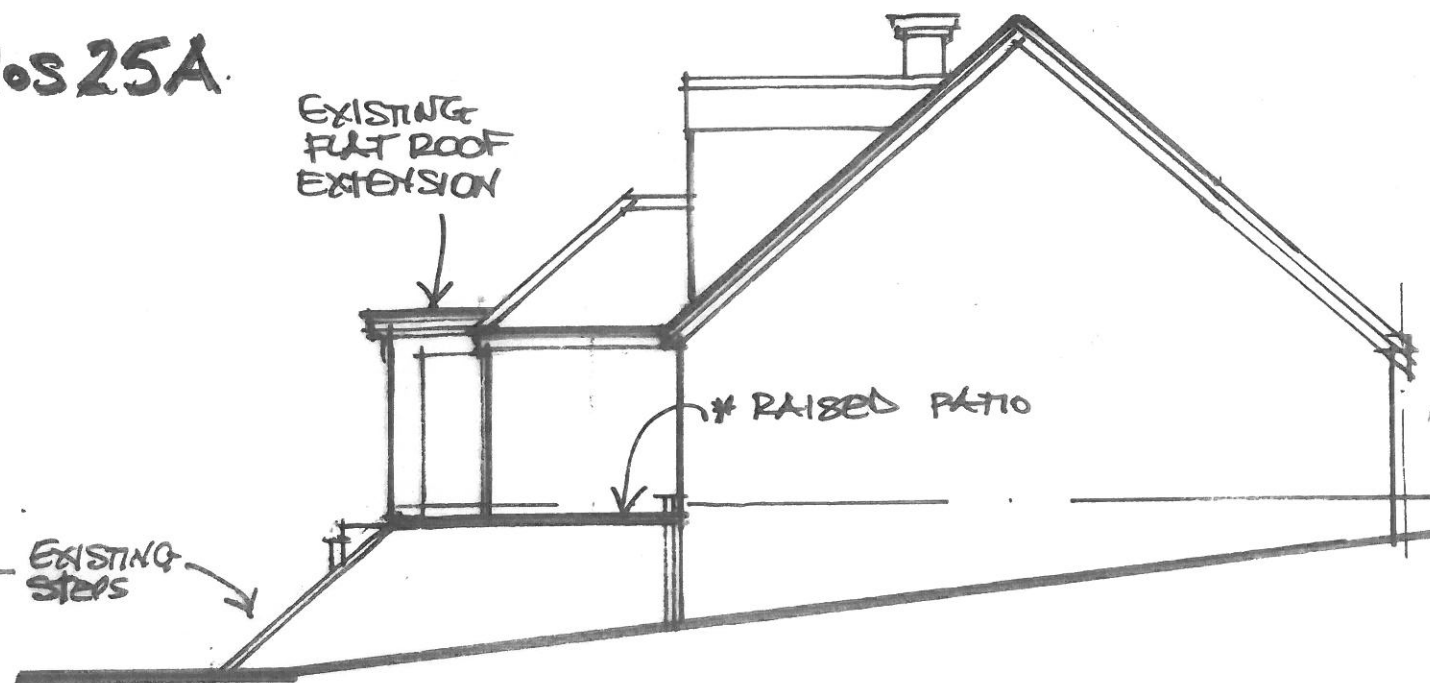

EXISTING DRIVEWAY ELEVATION.

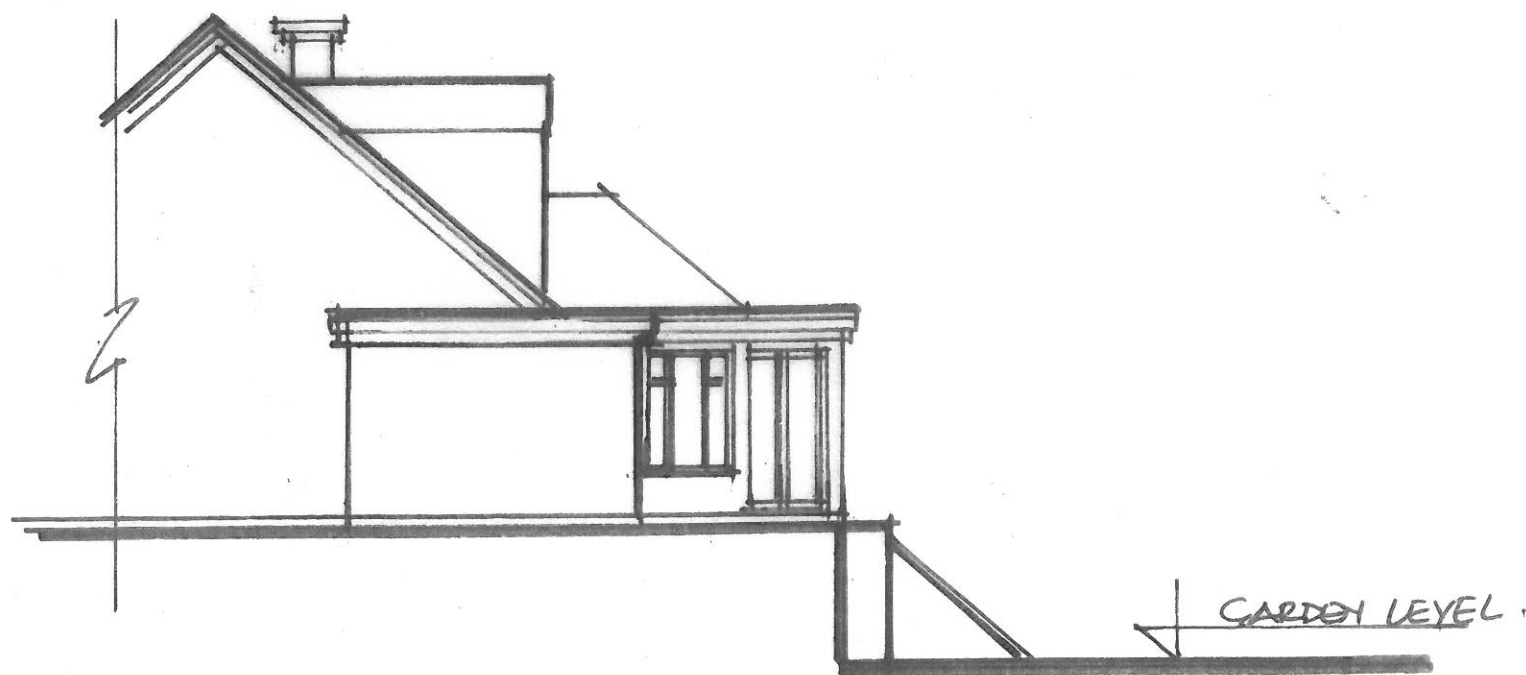

EXISTING ELEVATION TO NOS 25.

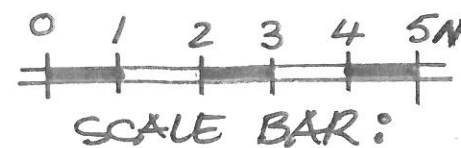

SCALE BAR:

PDP
PETER DARLINGTON
ARCHITECTS
INTERIOR DESIGNERS

Project
25A, PARK ROAD
PRESCOT L34 3LW

Dwg Title
EXISTING
ELEVATIONS

334, PRESCOT ROAD, ST. HELENS, WA10 3AG
Tel : 01744 752049
Mobile : 07855 355910
e-mail : design@peterdarlingtonarchitects.co.uk

Dwg No
3149/EX02

Rev

1. Figured dimensions to be followed in preference to scale.
2. All dimensions to be checked on site.
3. This drawing remains the copyright of the architect and may not be copied without prior consent.

Drawn by
Scale
1:100/A3
Date
19/3/21