




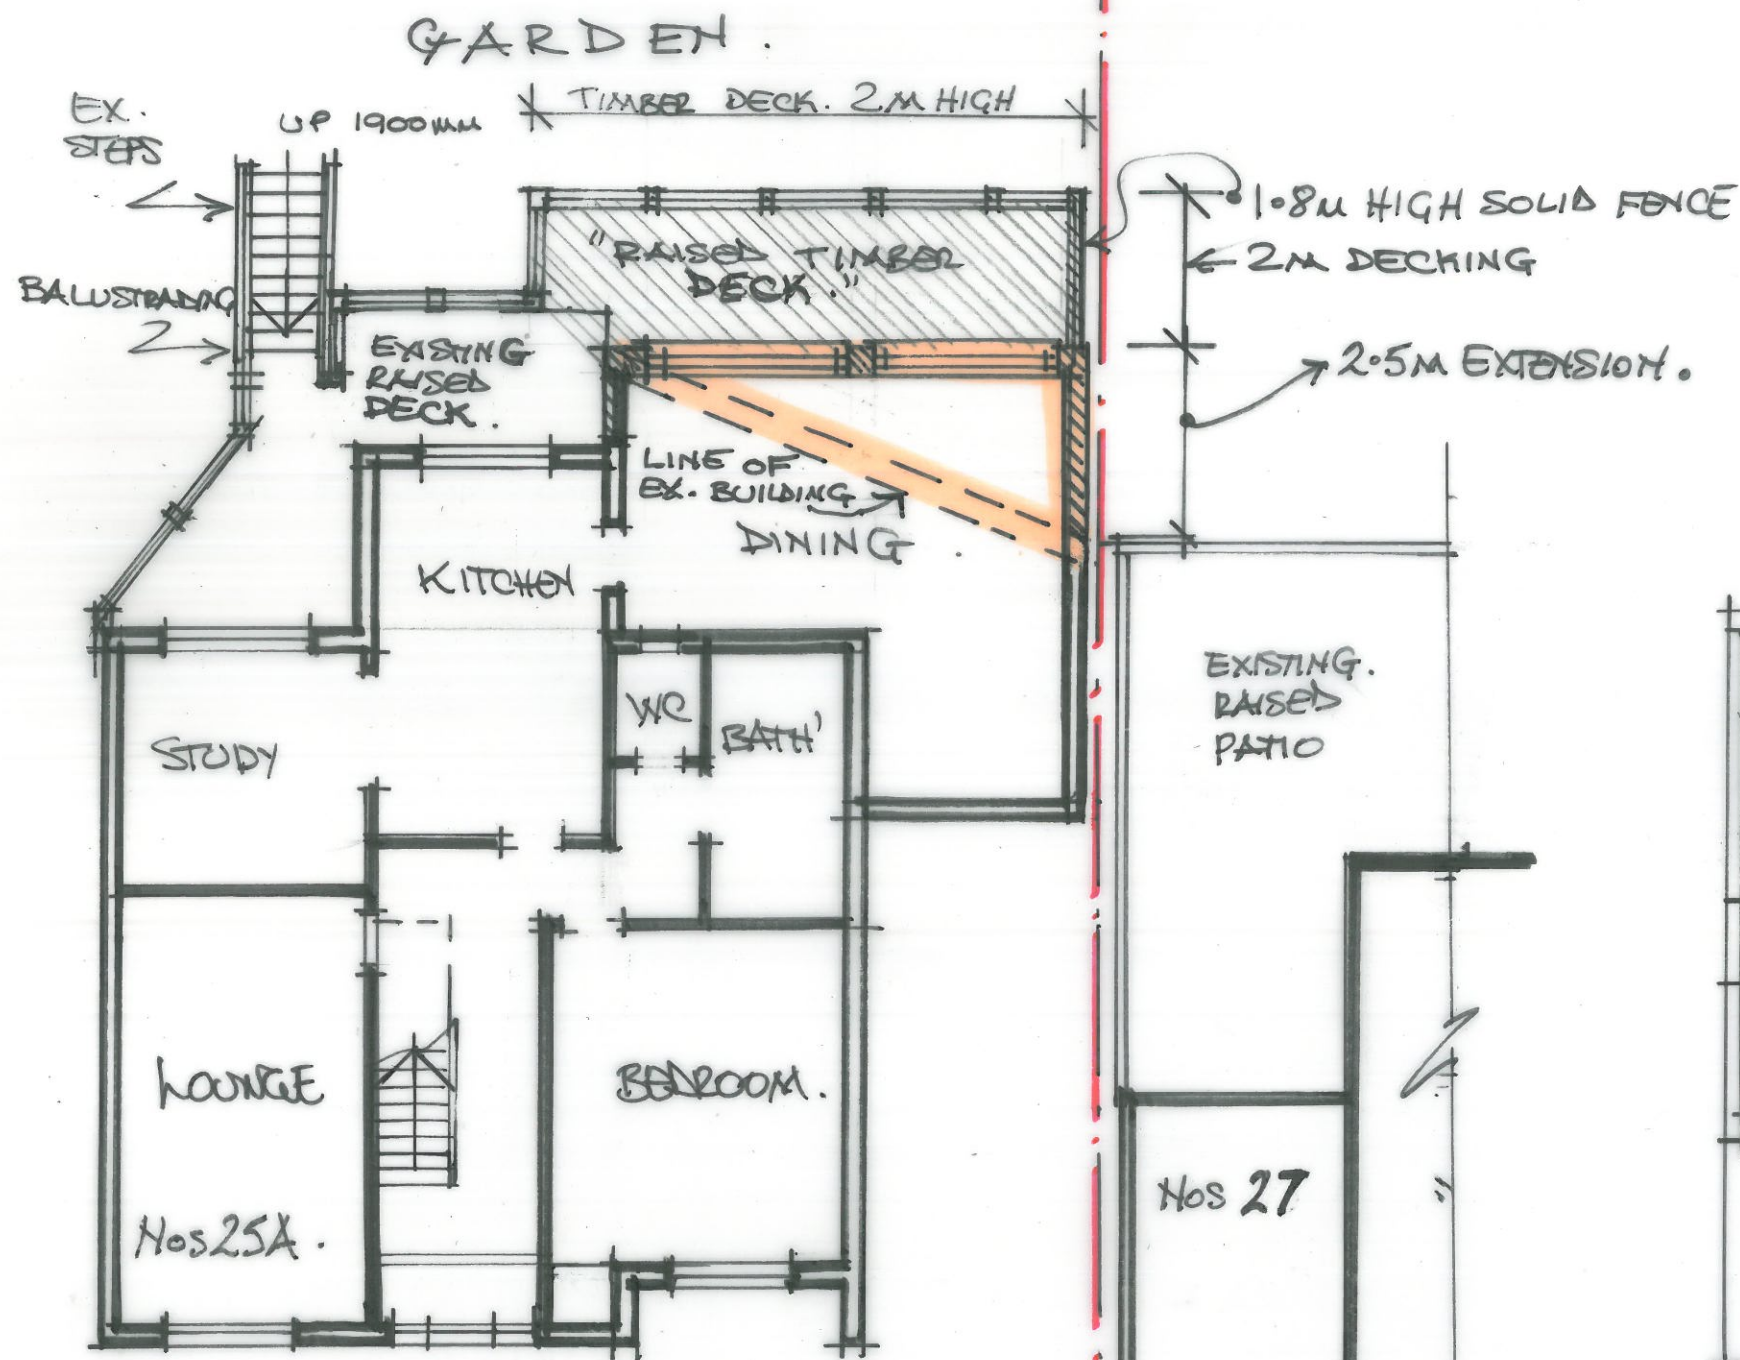

Proposed Ground Floor Plan

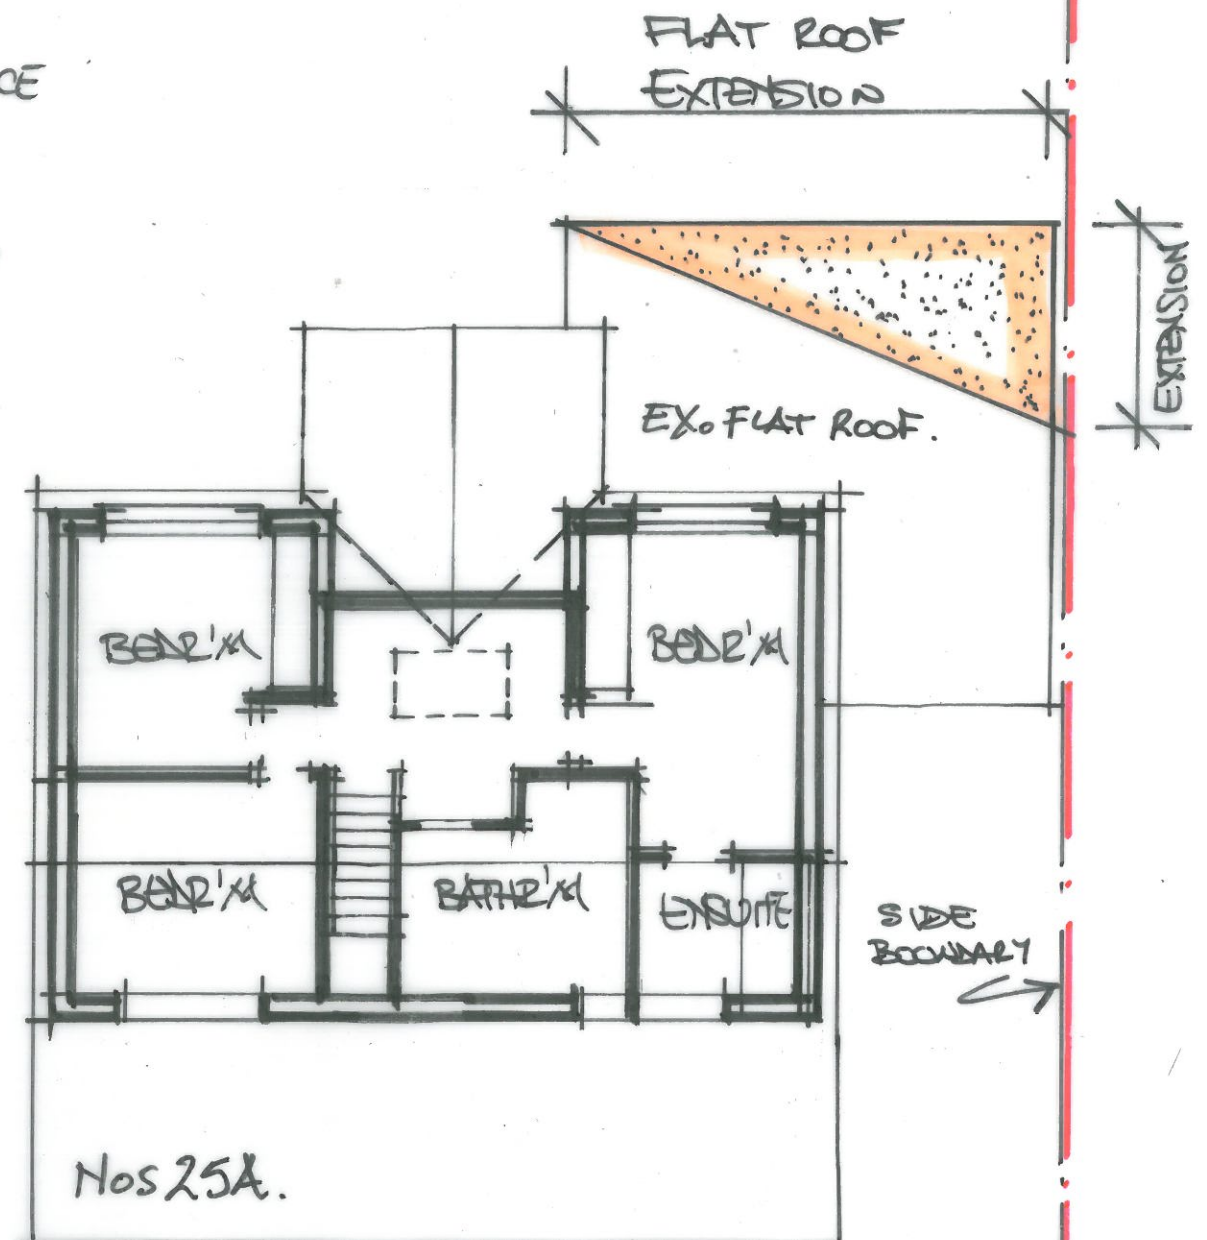

Proposed First Floor Plan:

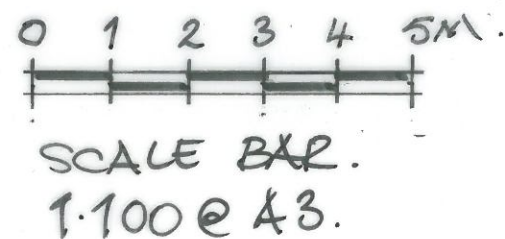

PDP PETER DARLINGTON ARCHITECTS INTERIOR DESIGNERS 334, PRESCOT ROAD, ST. HELENS, WA10 3AG Tel : 01744 752049 Mobile : 07855 355910 e-mail : design@peterdarlingtonarchitects.co.uk	Project 25A, PARK ROAD PRESCOT. L34 3LW.
	Dwg Title Proposed PLANS
Dwg No 3149/SK 1	Rev
1. Figured dimensions to be followed in preference to scale. 2. All dimensions to be checked on site. 3. This drawing remains the copyright of the architect and may not be copied without prior consent.	Drawn by Scale 1:100/A3 Date 19/3/21