




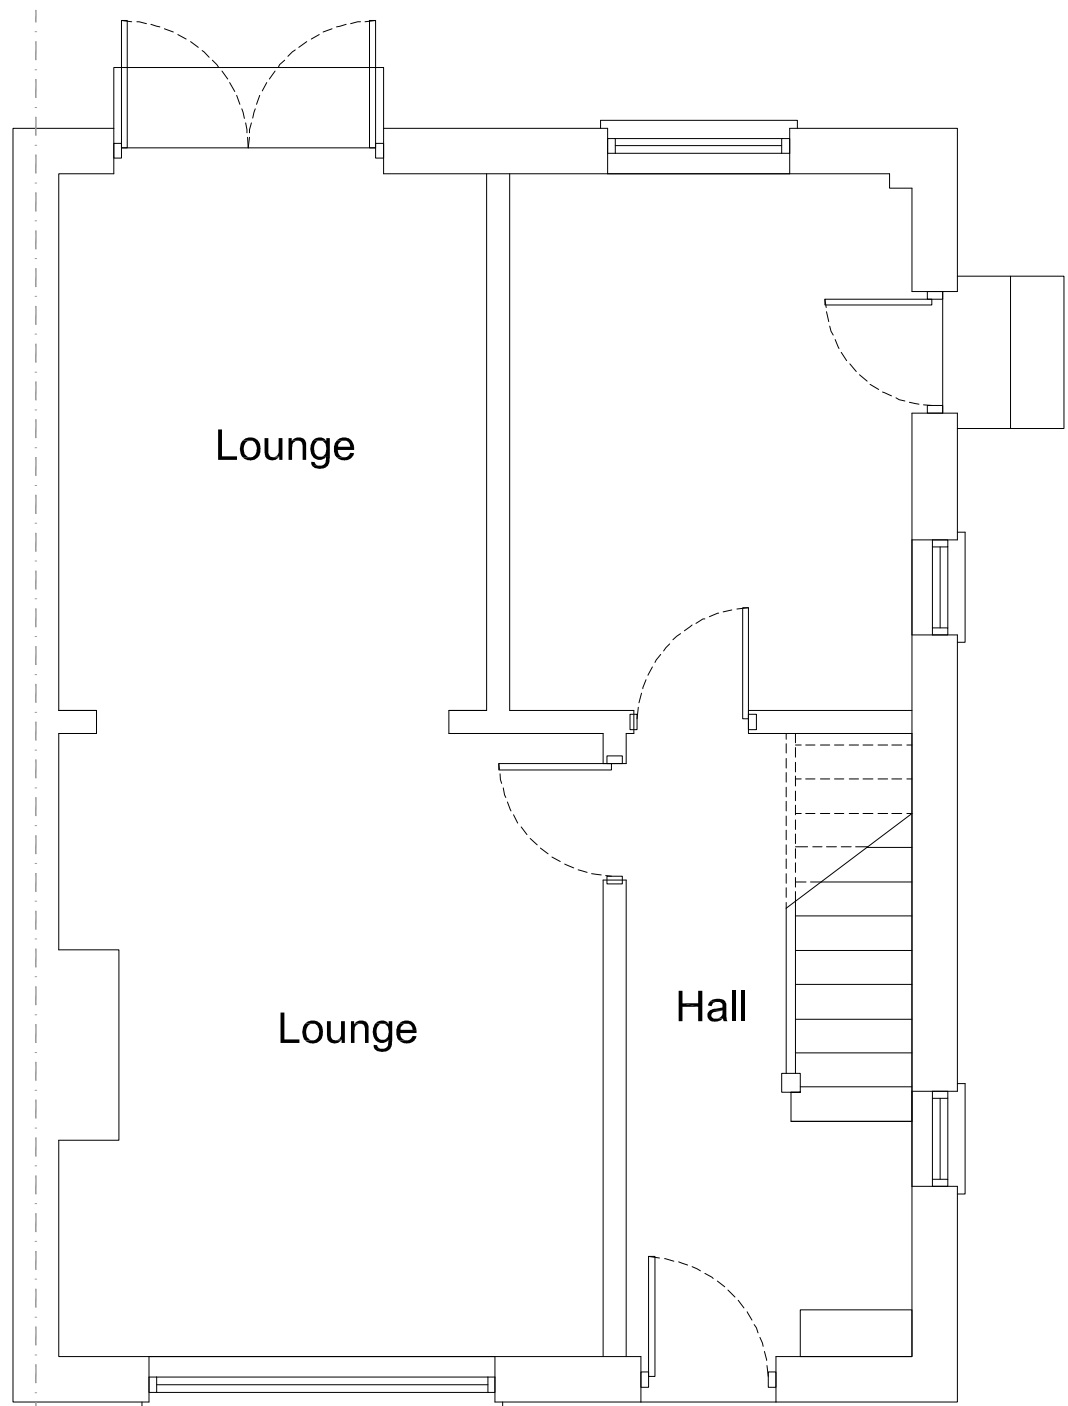

Existing Ground Floor Plan
Scale 1:50

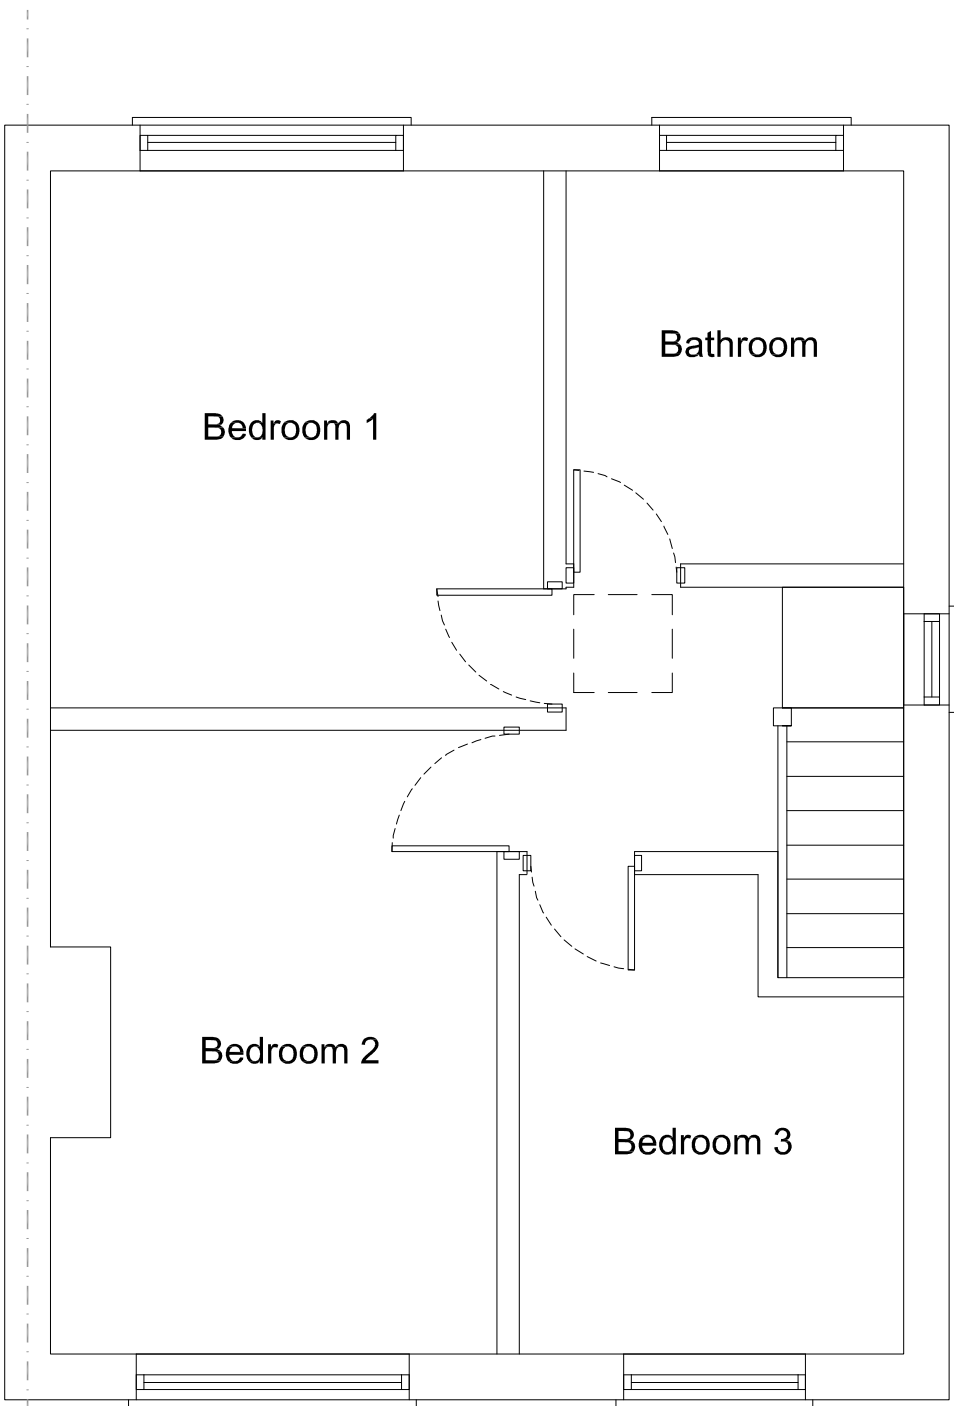


Existing Ground Floor Plan
Scale 1:50

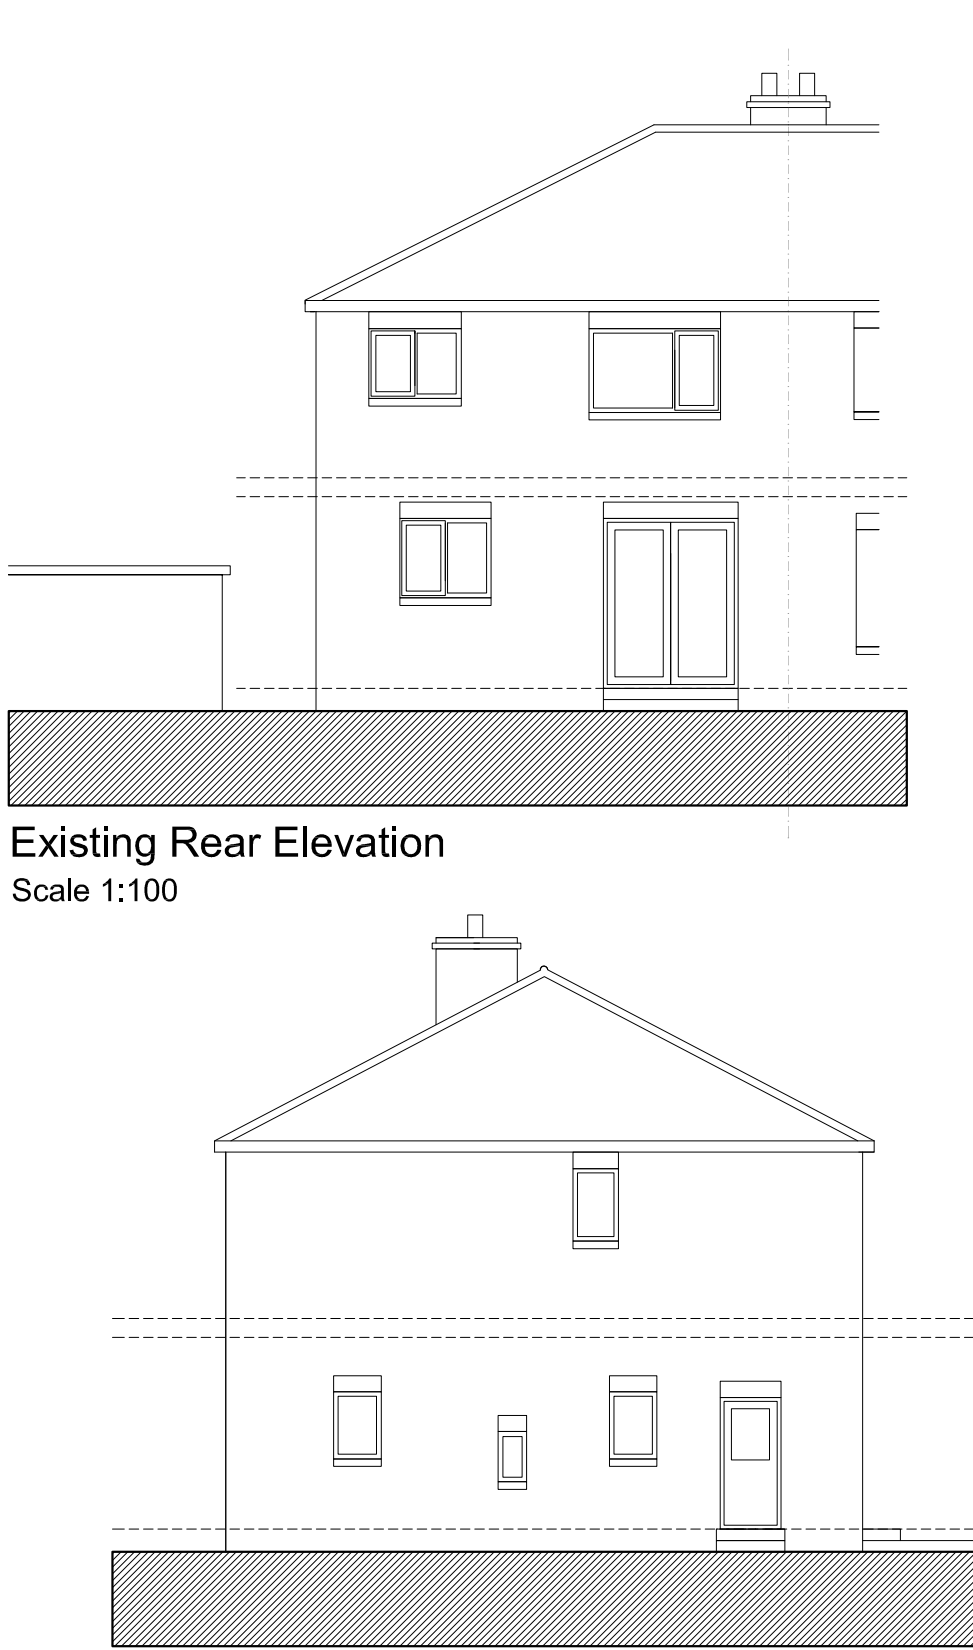


Existing Rear Elevation
Scale 1:100




Existing Front Elevation
Scale 1:100

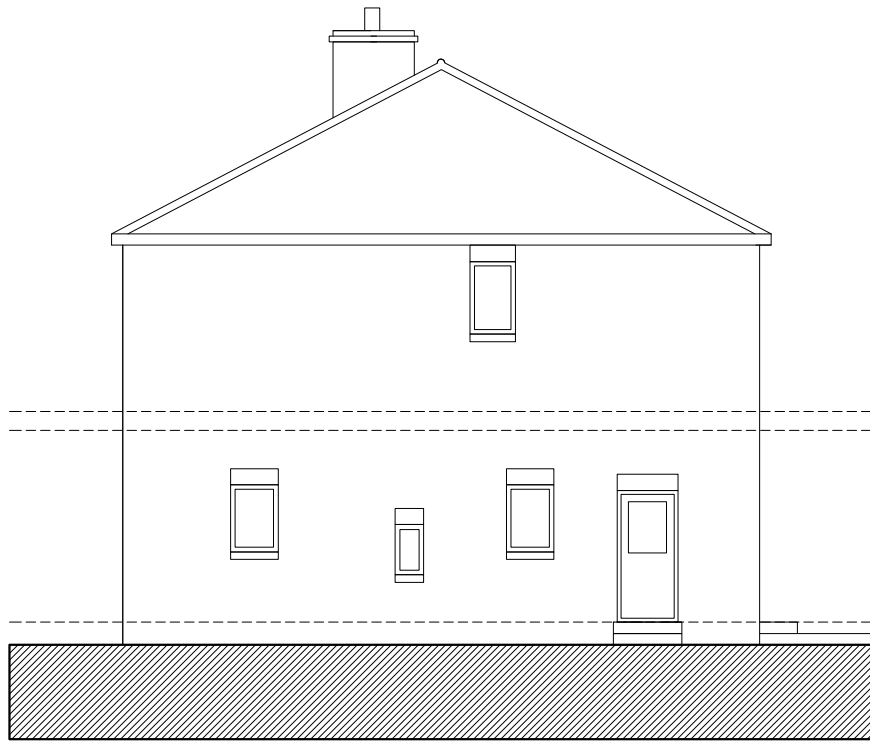

Existing Side Elevation
Scale 1:100

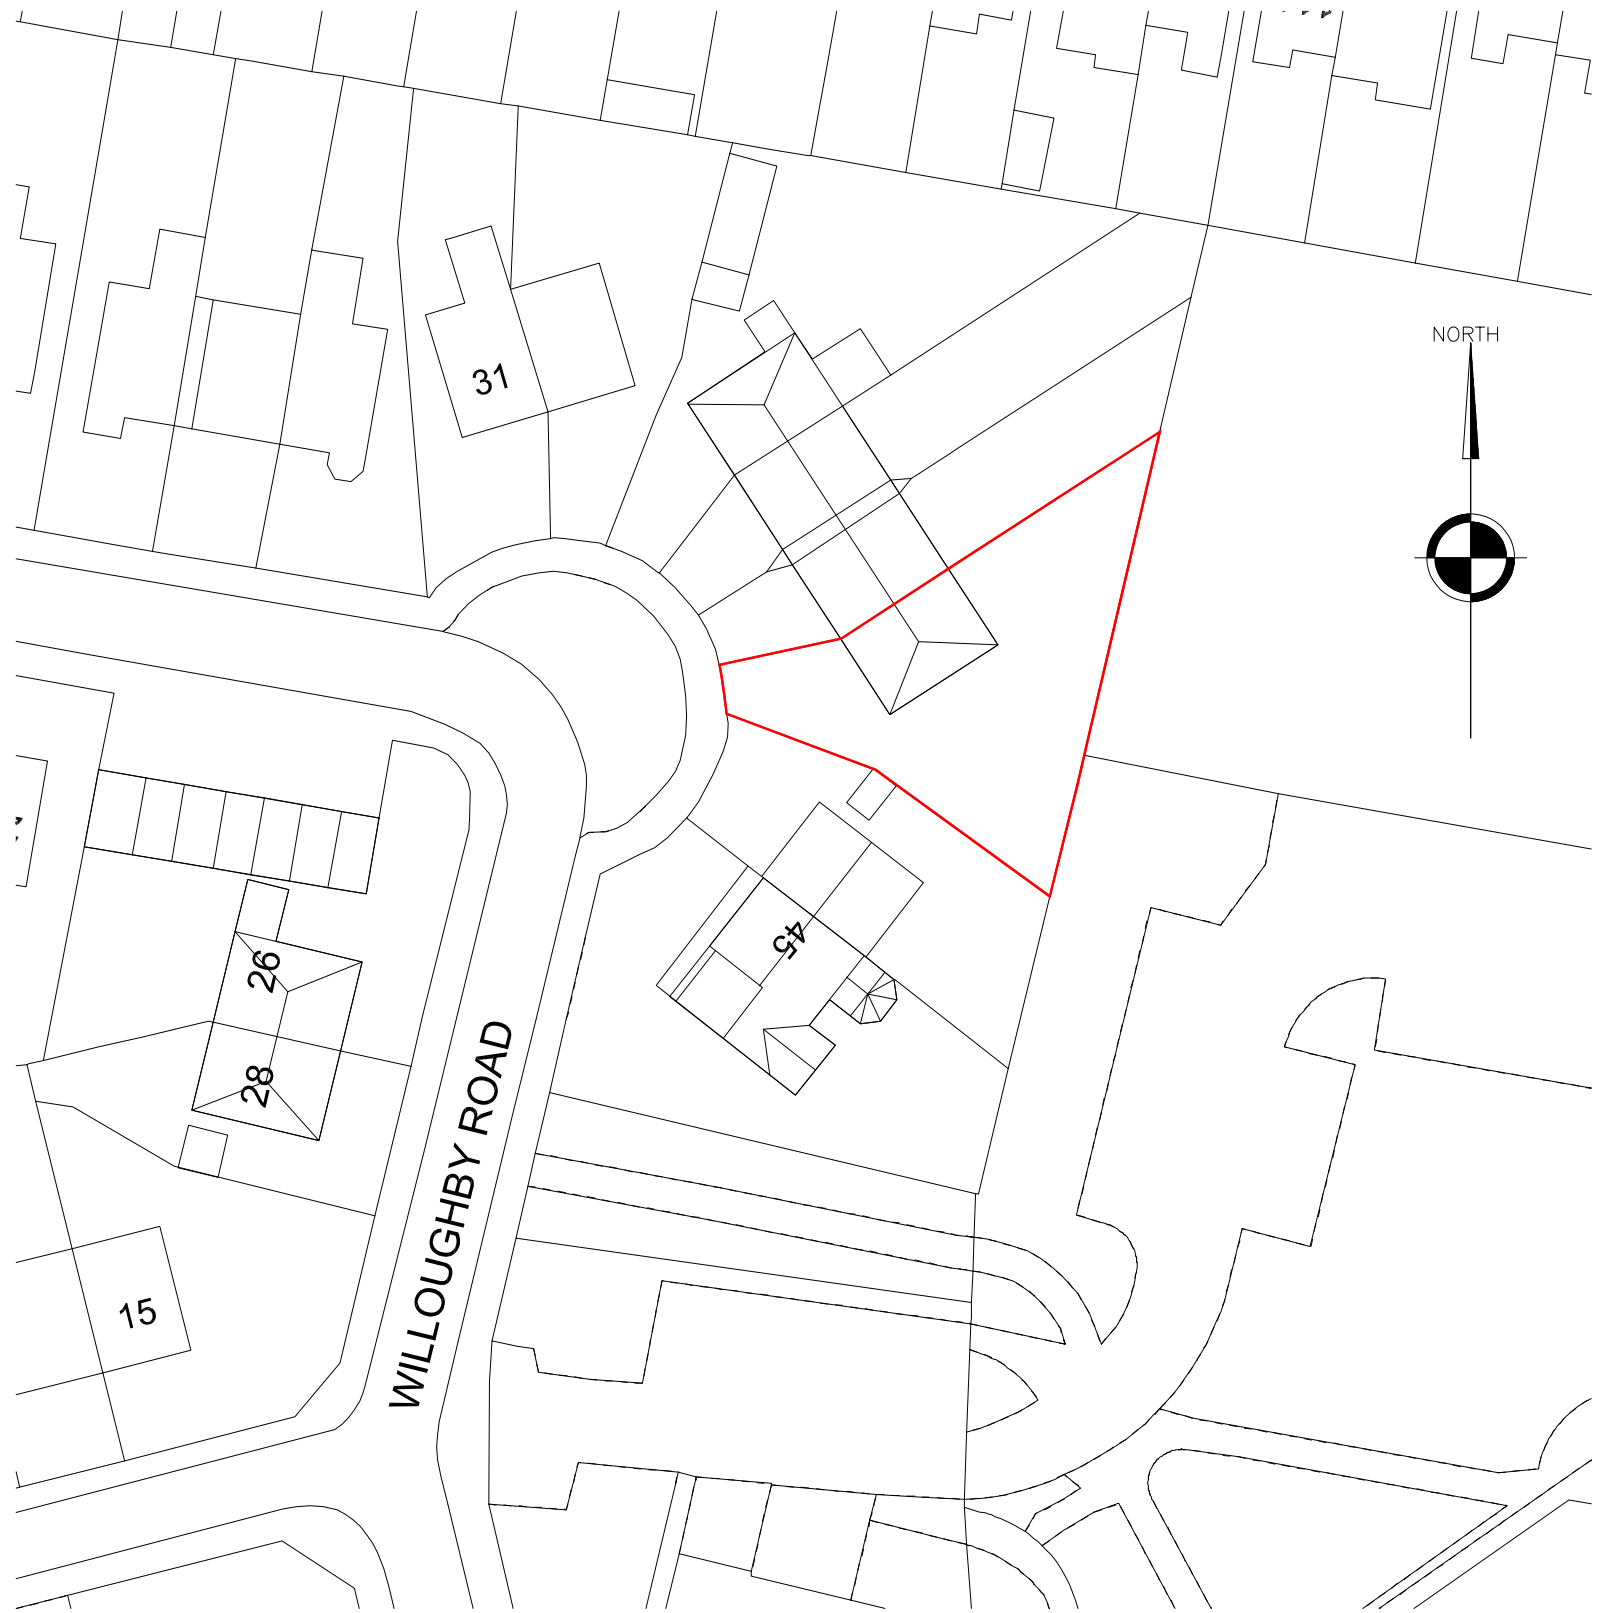


Location Plan
Scale 1:500

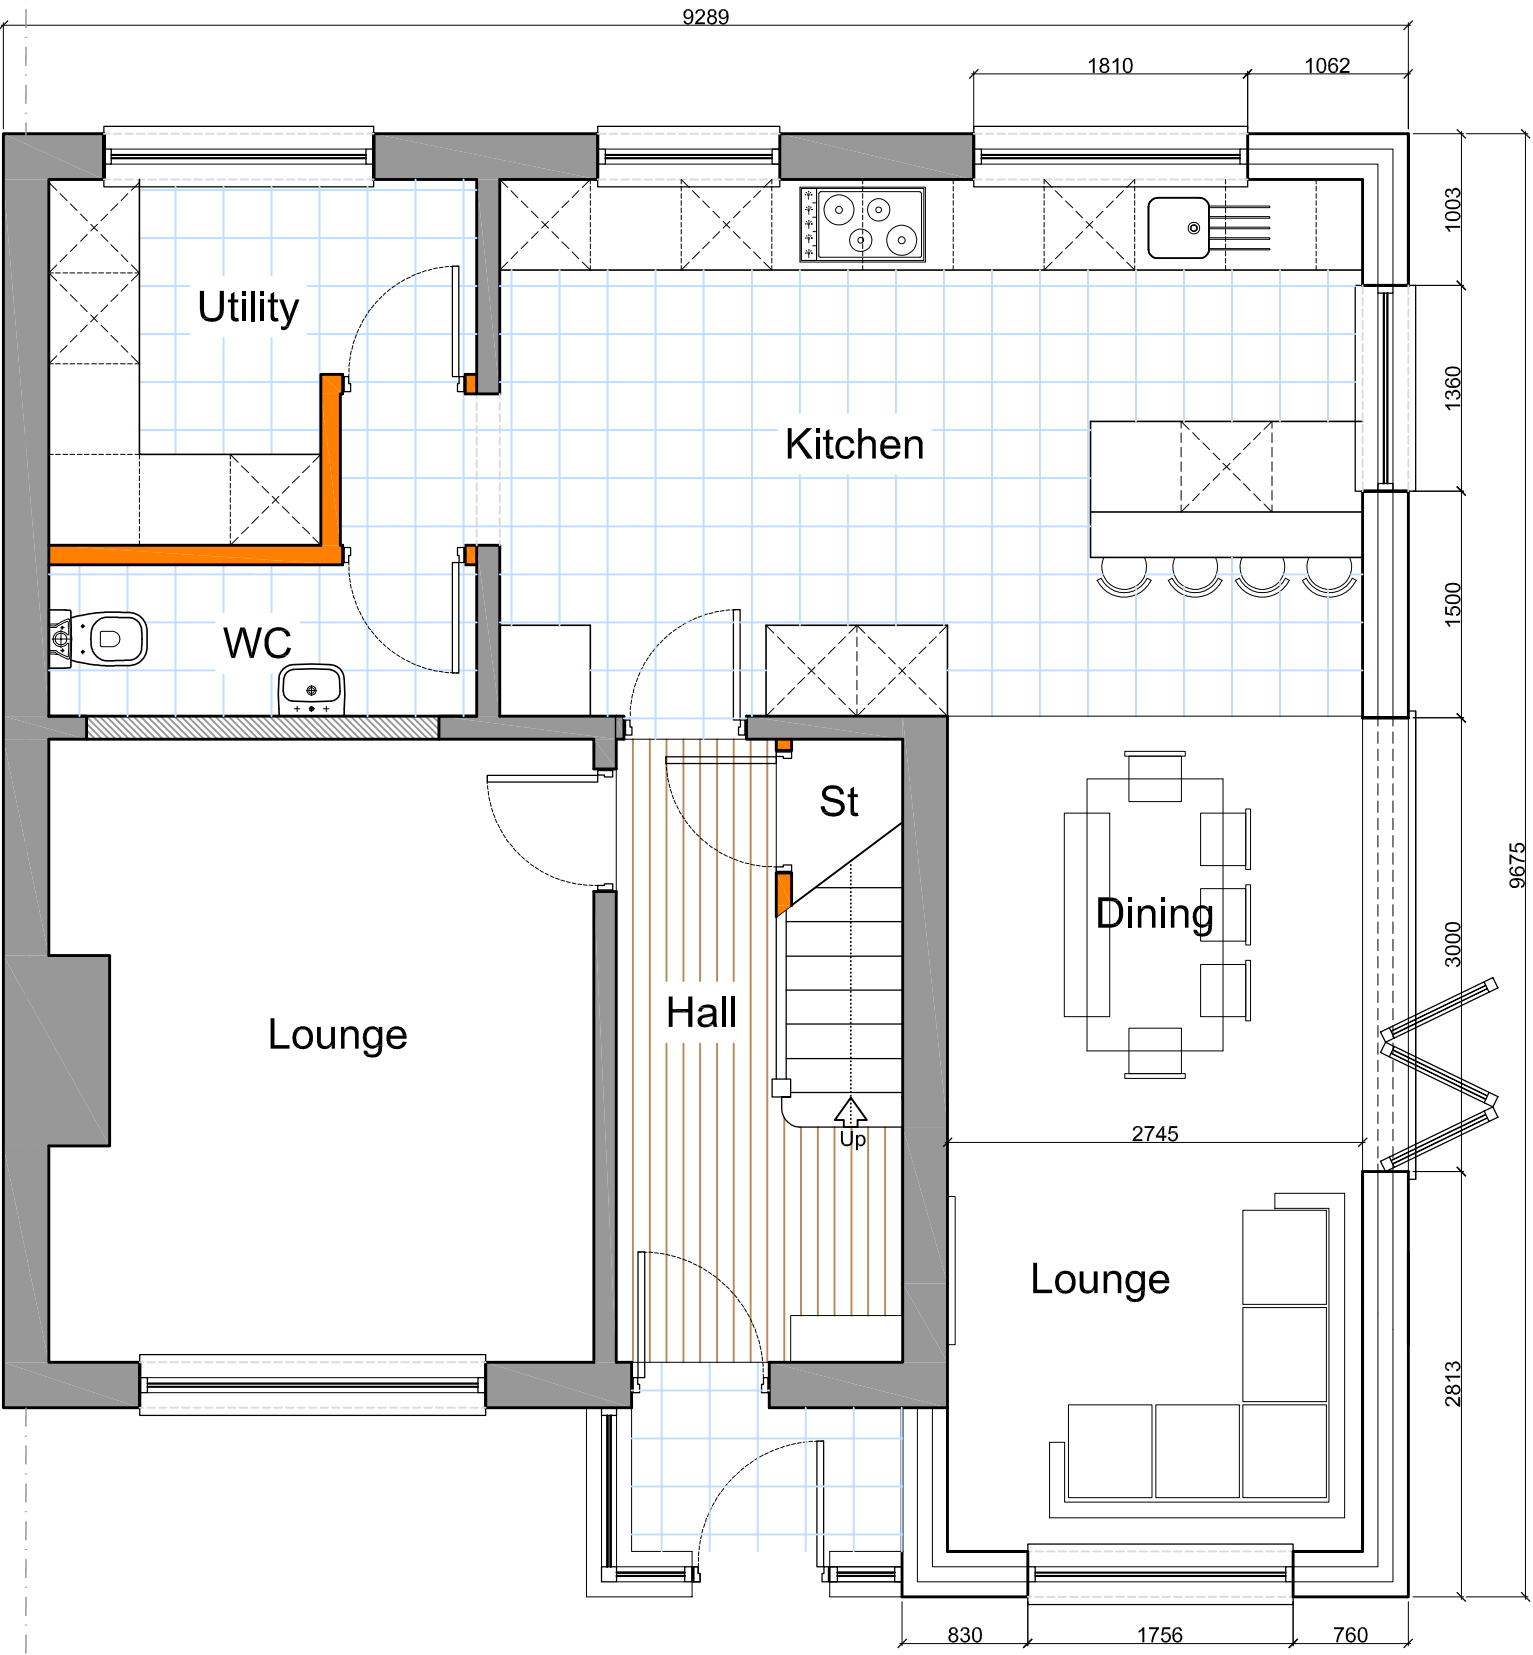


Proposed Ground Floor Plan
Scale 1:50



Proposed First Floor Plan
Scale 1:50

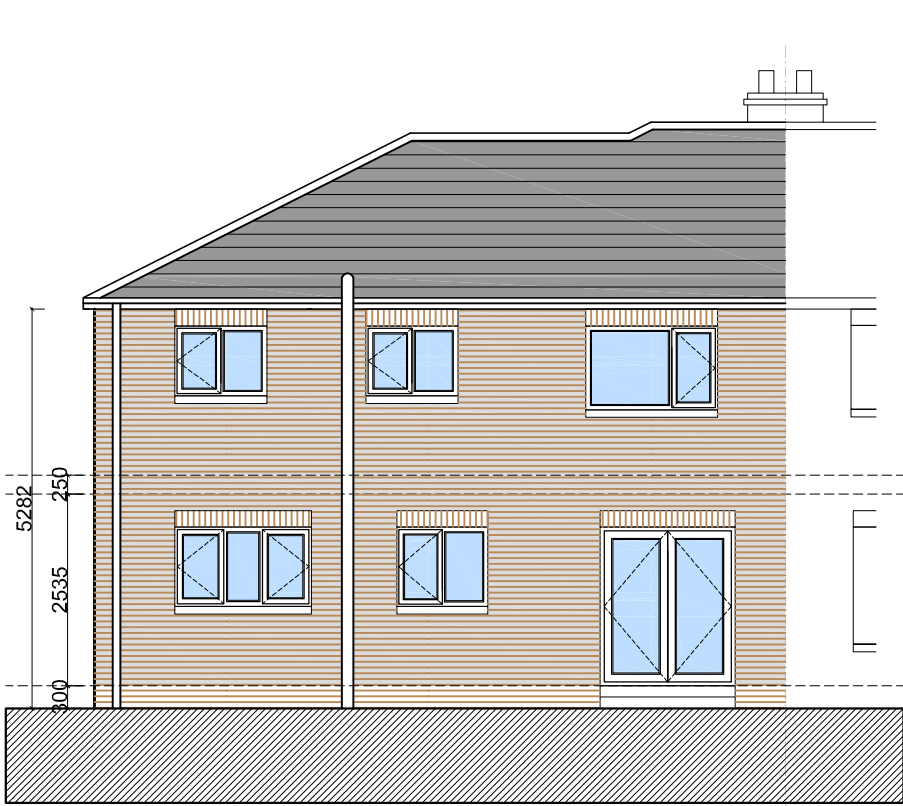


Proposed Rear Elevation
Scale 1:100

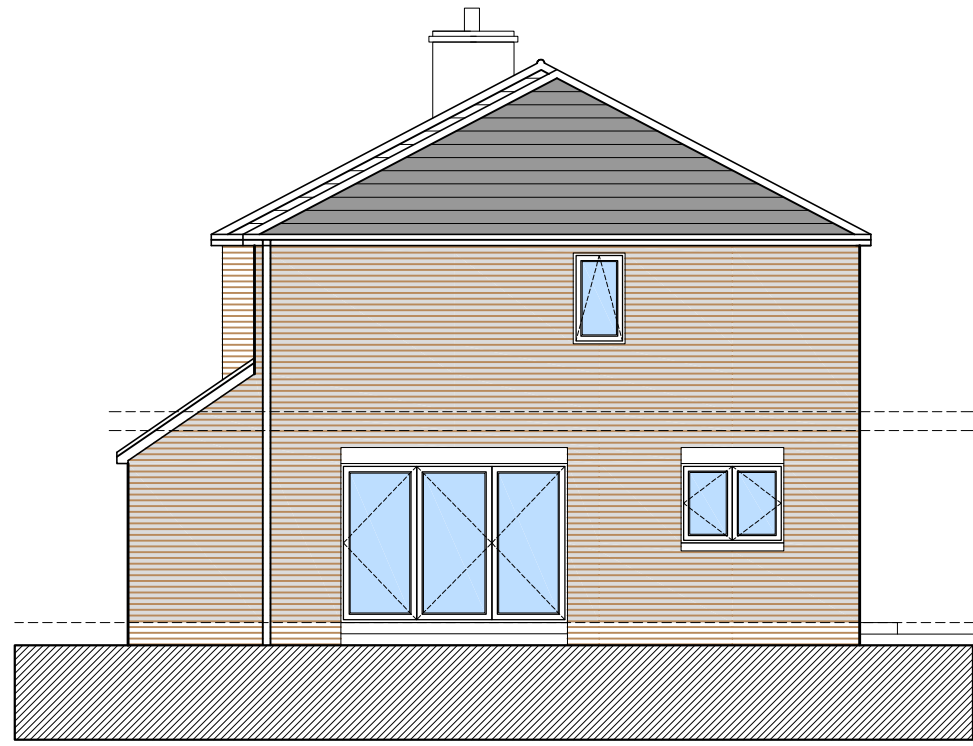


Proposed Side Elevation
Scale 1:100



Proposed Front Elevation
Scale 1:100

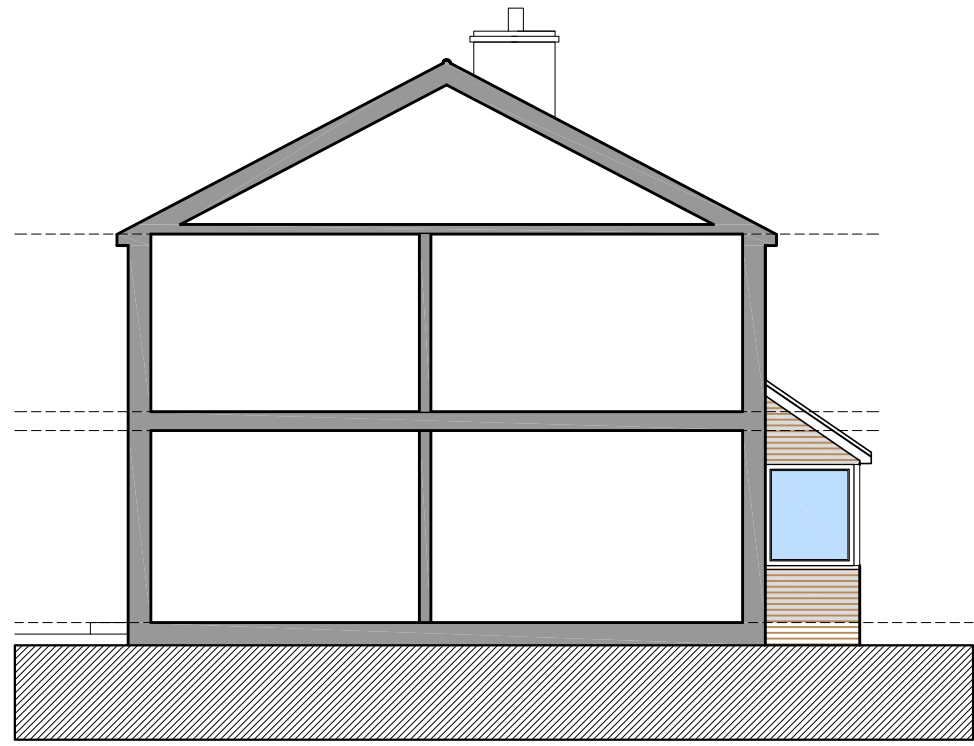

Proposed Side Elevation
Scale 1:100

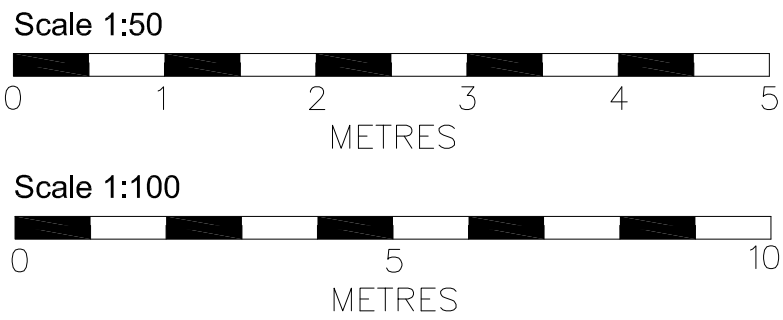

NOTES
All dimensions to be checked on site. Figured dimensions to be read in preference to scaled. Drawing author accepts no responsibility for any unauthorised amendments to the drawing and does not permit unauthorised copying of the drawing. This drawing is copyright and remains the property of drawing author unless otherwise agreed.

Version	Amendment	Drawn & Date	Checked & Date	Approved & Date
McGovern Architectural Design Telephone : 07732000078 Email : mkgovern-architecturaldesign@hotmail.com				
Internal Project Number				
Client				
MR&MRS_M_GOUGH				
Project Name				
41_WILLOUGHBY_ROAD_SWANSIDE				
Drawing Title				
PROPOSED_PLANS				
Scale 1:50	Original Size A1	*		
Date 10.01.21	Drawn MMC	Checked MMC	Approved *	Status
Drawing Number	Revision			D

PL_01