



Please Note:
Drawings subject to relevant statutory approvals.
All dimensions to be checked on site. Do not scale from this drawing. Work to figured dimensions only.
© This drawing is copyright of MC Architecture + Design Ltd and may not be reproduced in any way without their specific permission.

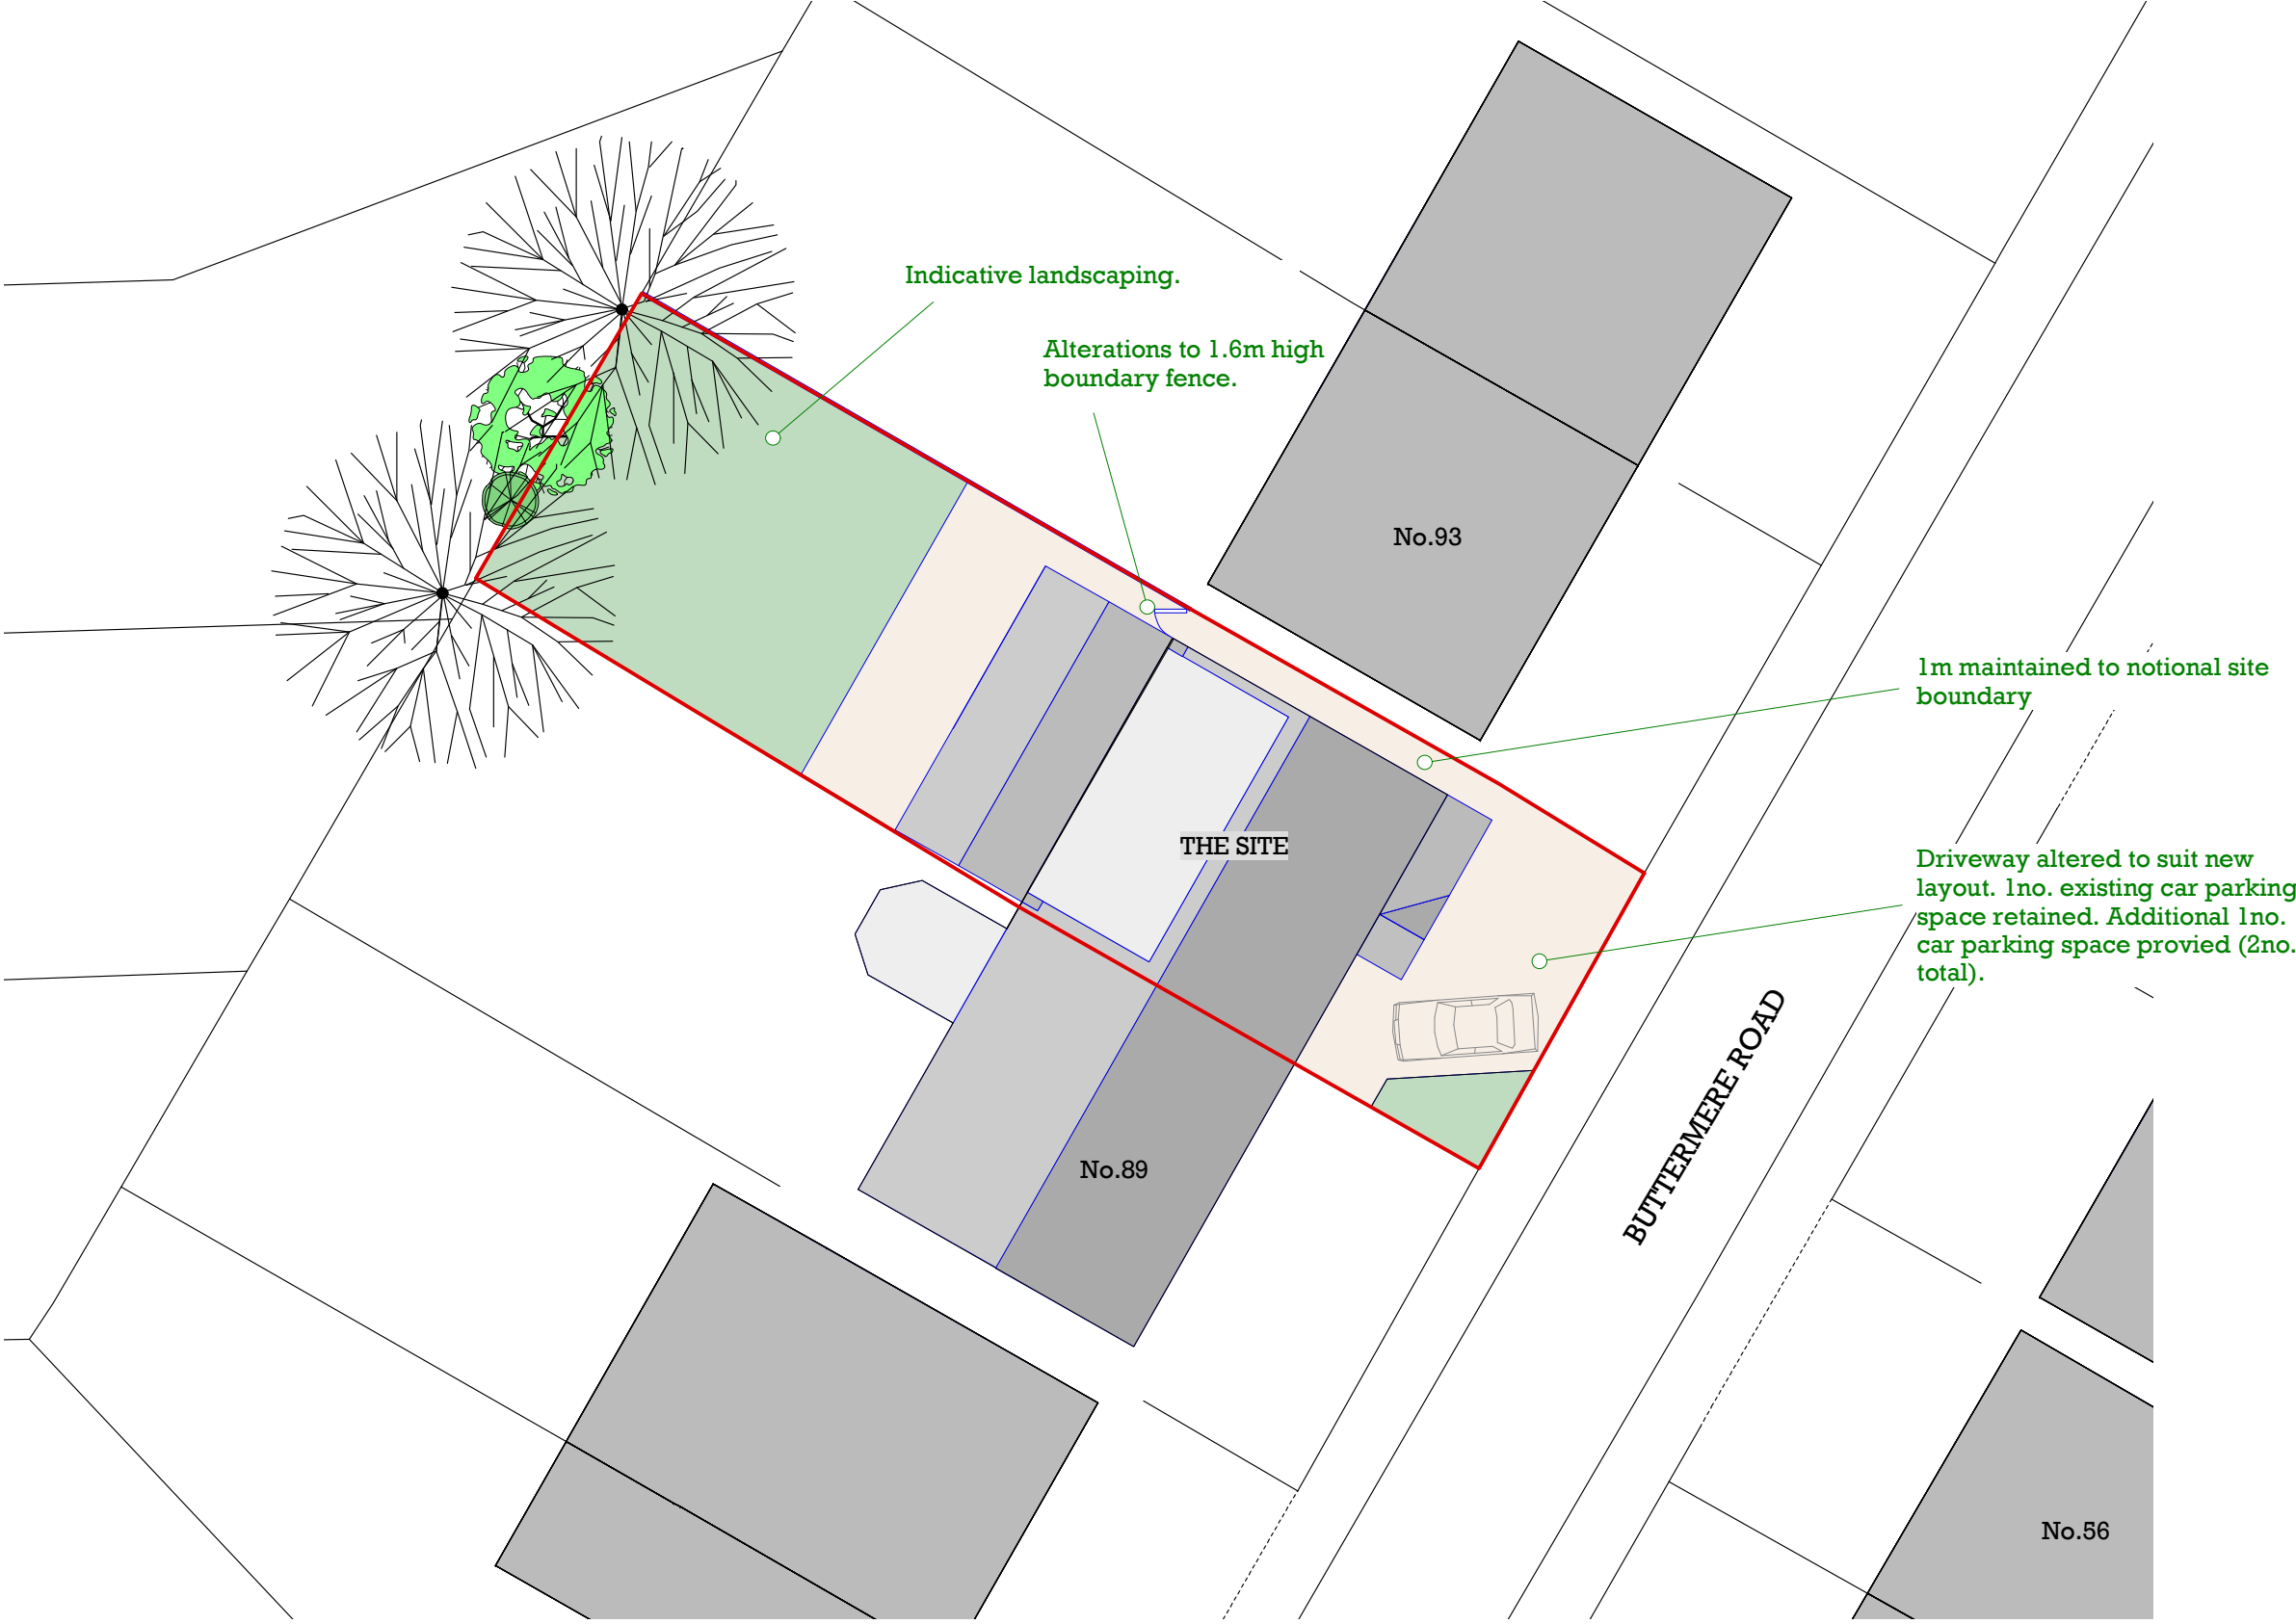

Proposed Site Plan
Scale 1:200 @ A3

 

MCA

MC Architecture + Design

☐ Preliminary

☒ For Approval

☐ Tender

☐ Construction

Client >

Mr & Mrs Seasman

Project >

91 Buttermere Road, Bowring Park,
Liverpool, L16 2NL.

Drawing Title >

Proposed Site Plan

Scale >

1:200 @ A3

Date >

Apr 2023

Drawing No. >

2223-004-04

Rev >

A