




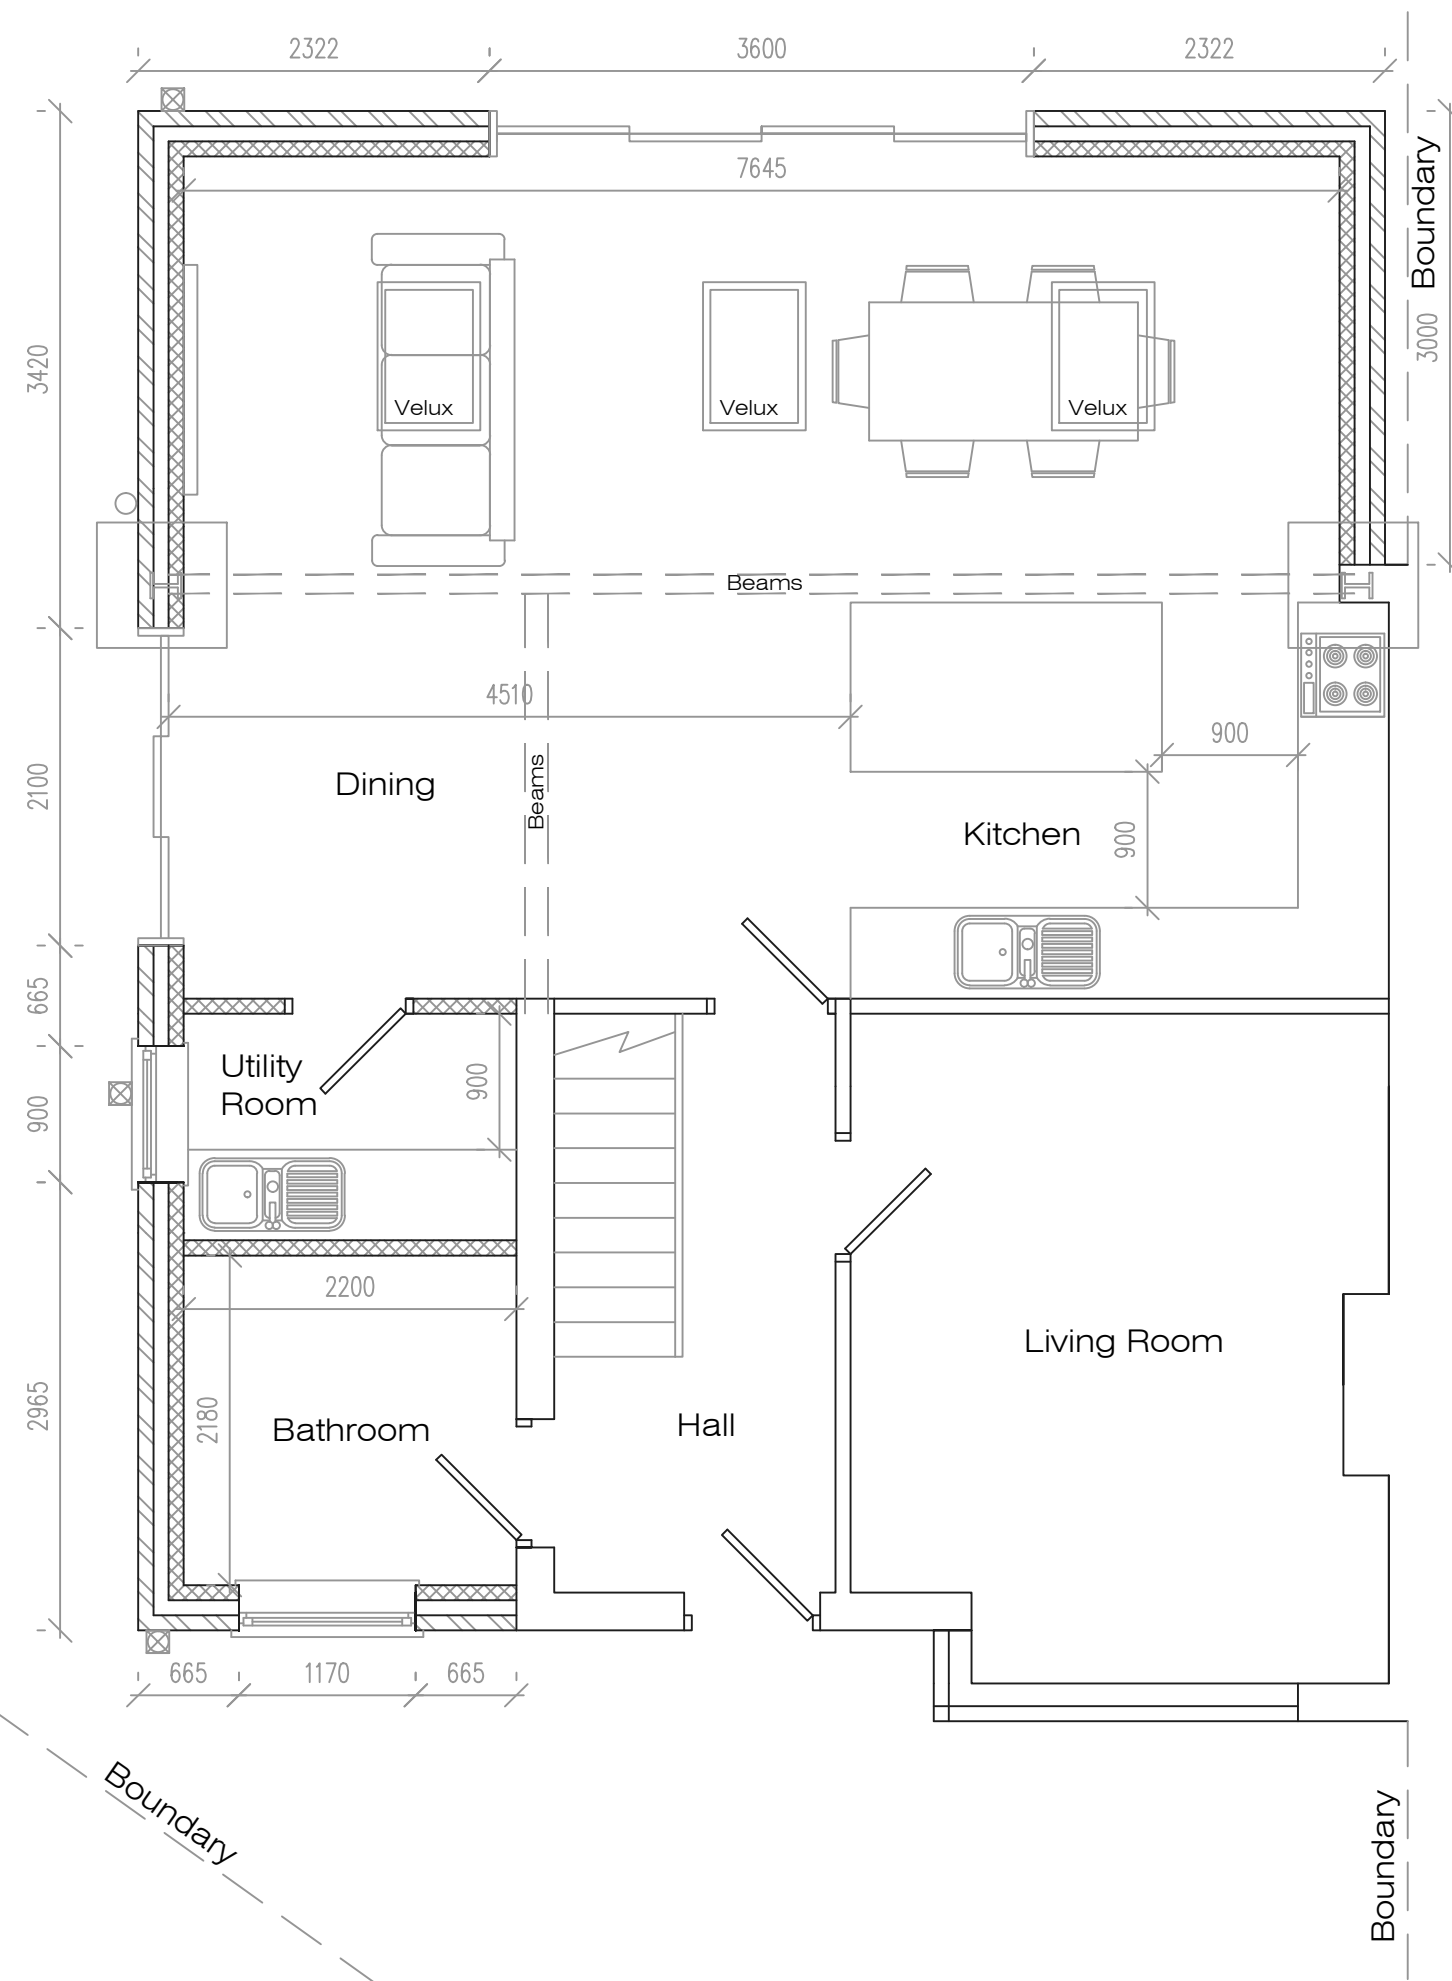

Proposed Ground Floor Plan

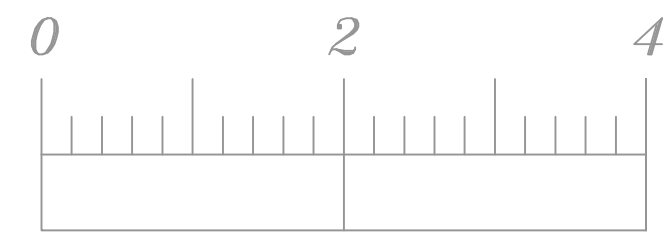

Scale Bar (m)

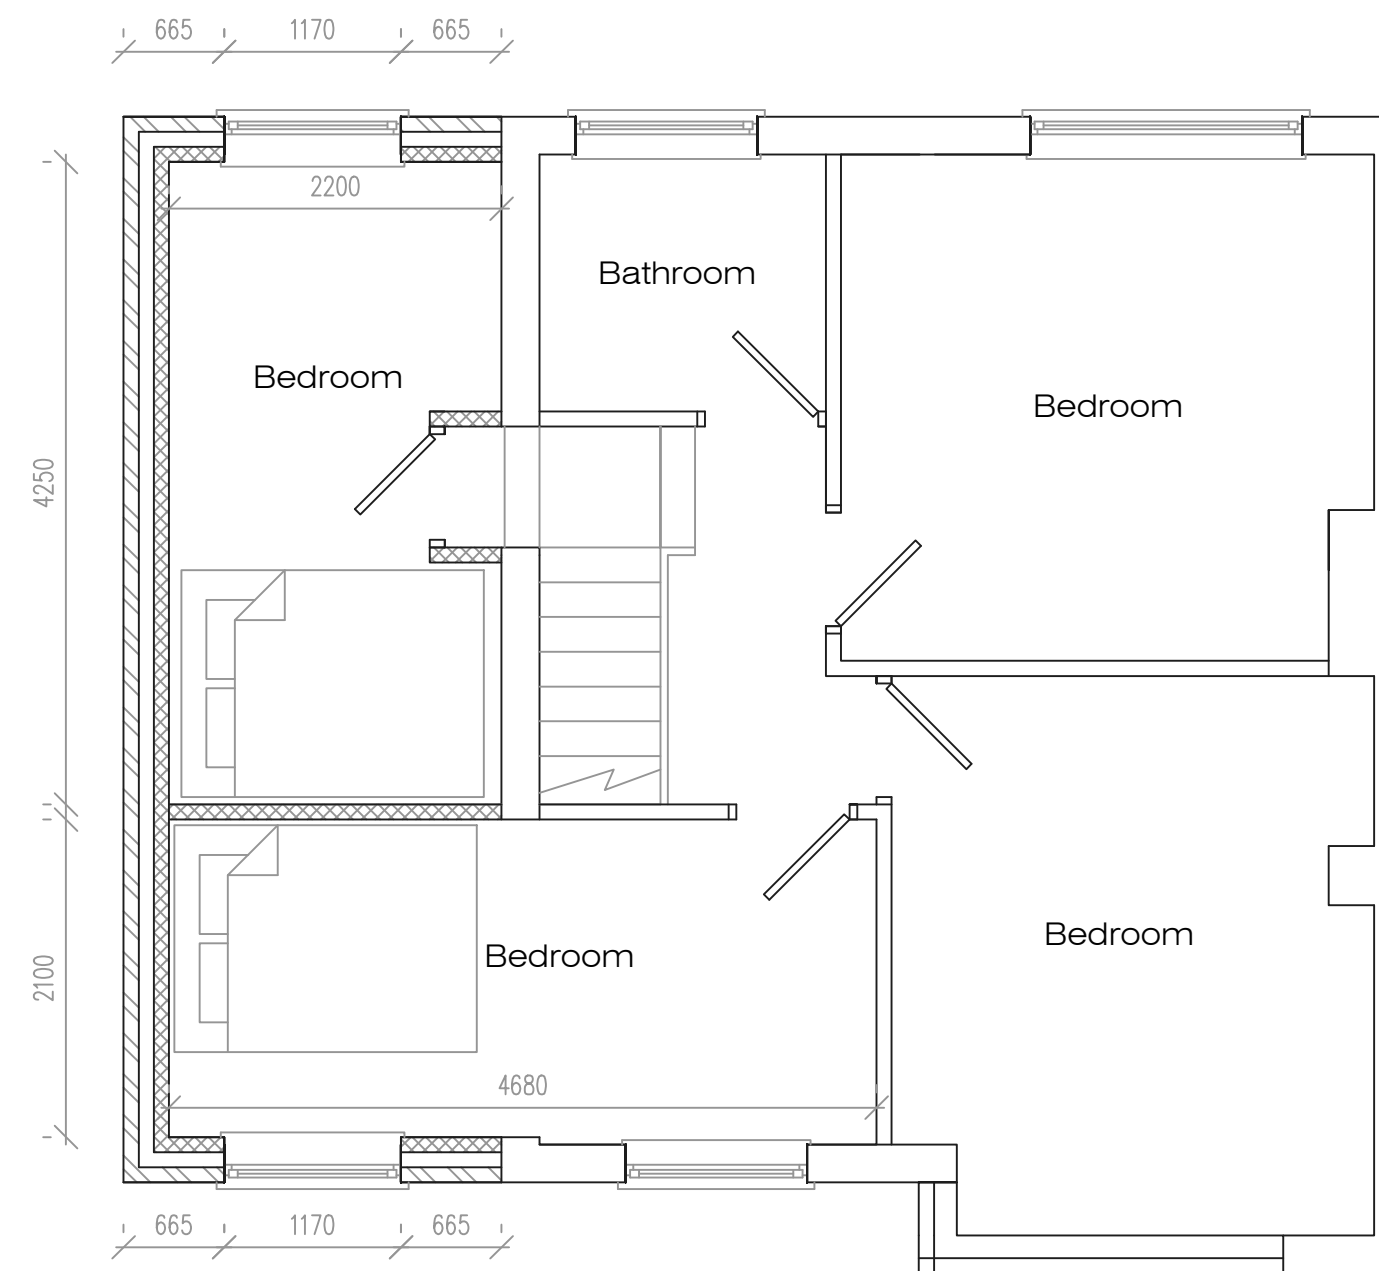

Proposed First Floor Plan

Address				
36 Eglington Ave, L35				
Job Title				
Two storey side extension with single to rear				
Drawing title				
Proposed Floor Plans				
Chkd	Appvd	date	scale	Dwg No.
		Feb '22	1:50 @ A2	002