



Type T - 4B5P 100 - Semi-Detached - 4 Bedroom 5 Person House Type (100m²)

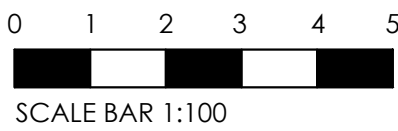


TYPE T
4B5P 100 (AS)
FRONT ELEVATION - Semi-Detached

TYPE T
4B5P 100 (OPP)
FRONT ELEVATION - Semi-Detached

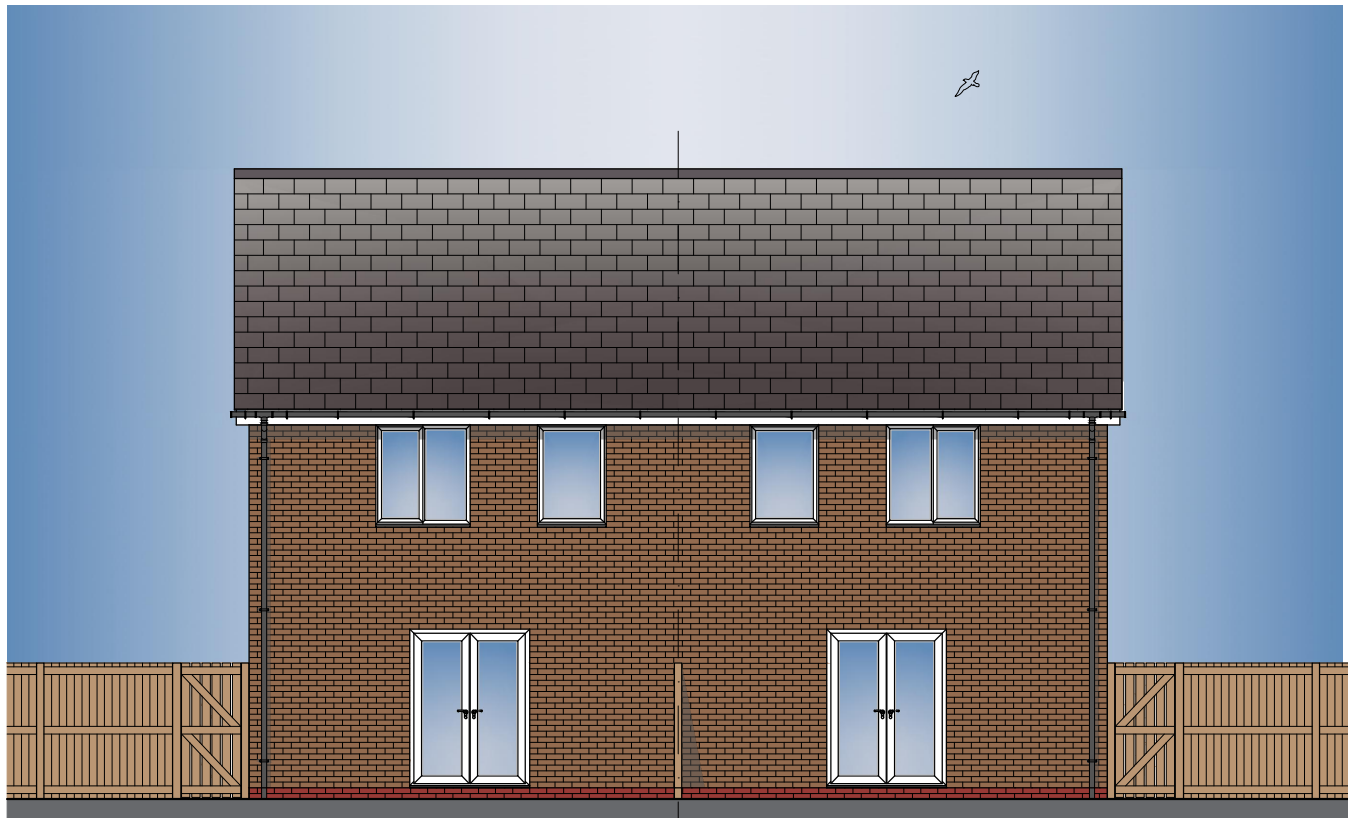


TYPE T
4B5P 100 (OPP)
REAR ELEVATION - Semi-Detached

TYPE T
4B5P 100 (AS)
REAR ELEVATION - Semi-Detached

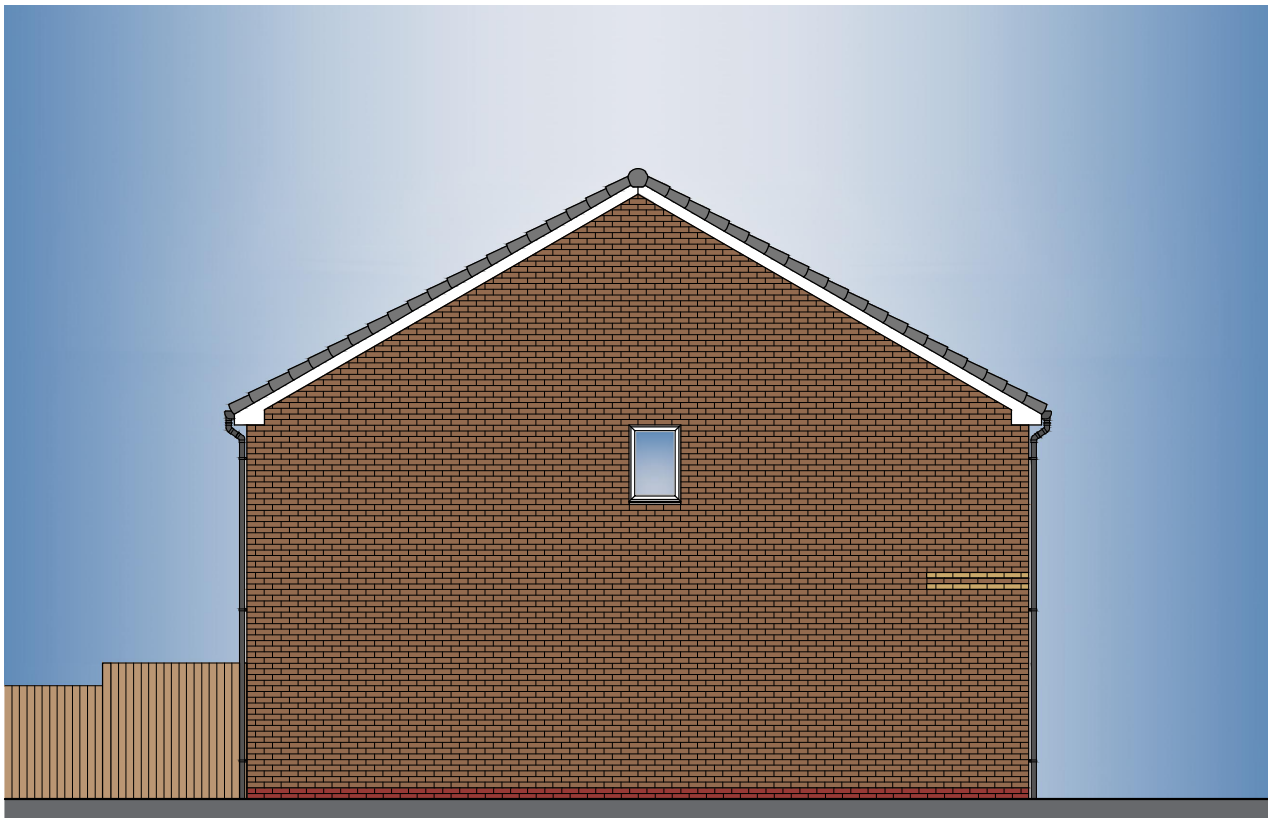


TYPE T
4B5P 100 (AS)
SIDE ELEVATION - Semi-Detached

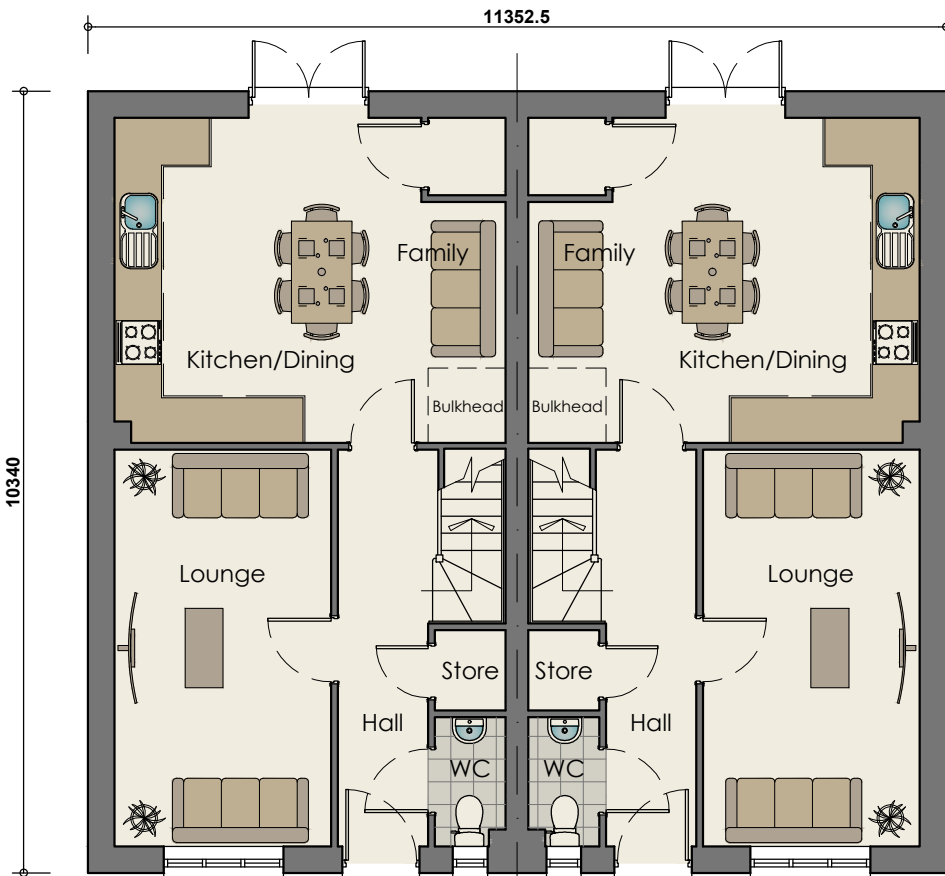


TYPE T
4B5P 100 (AS)
GROUND FLOOR PLAN - Semi-Detached

TYPE T
4B5P 100 (OPP)
GROUND FLOOR PLAN - Semi-Detached

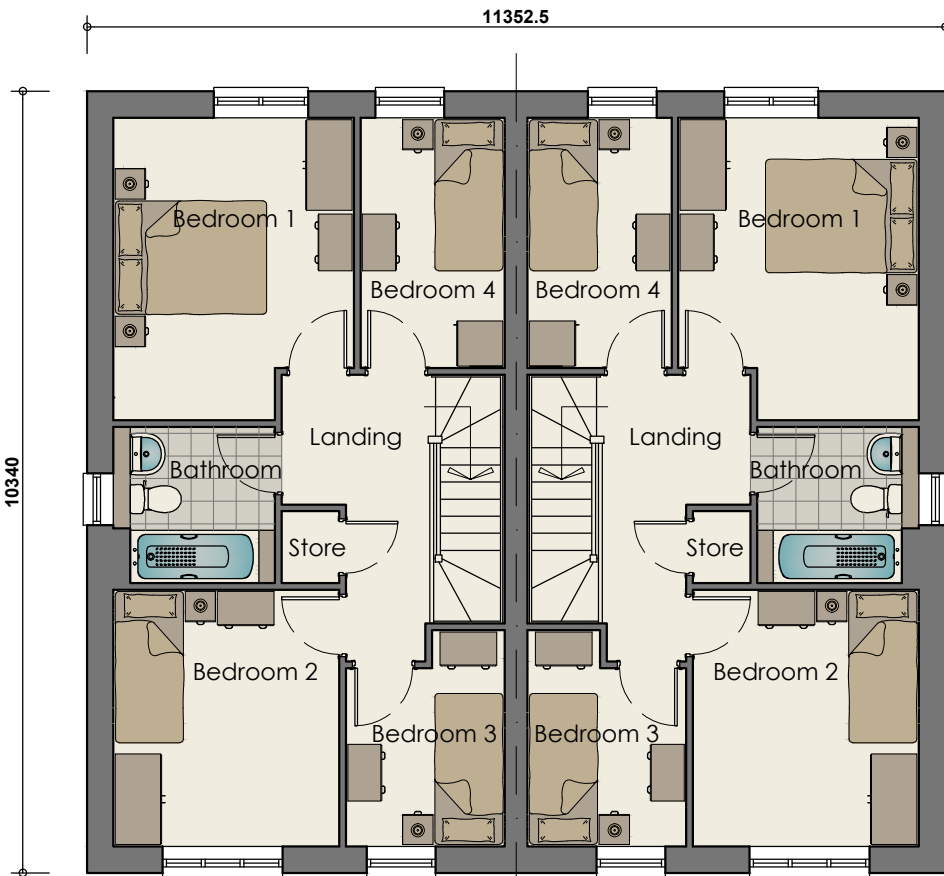

TYPE T
4B5P 100 (AS)
FIRST FLOOR PLAN - Semi-Detached

TYPE T
4B5P 100 (OPP)
FIRST FLOOR PLAN - Semi-Detached

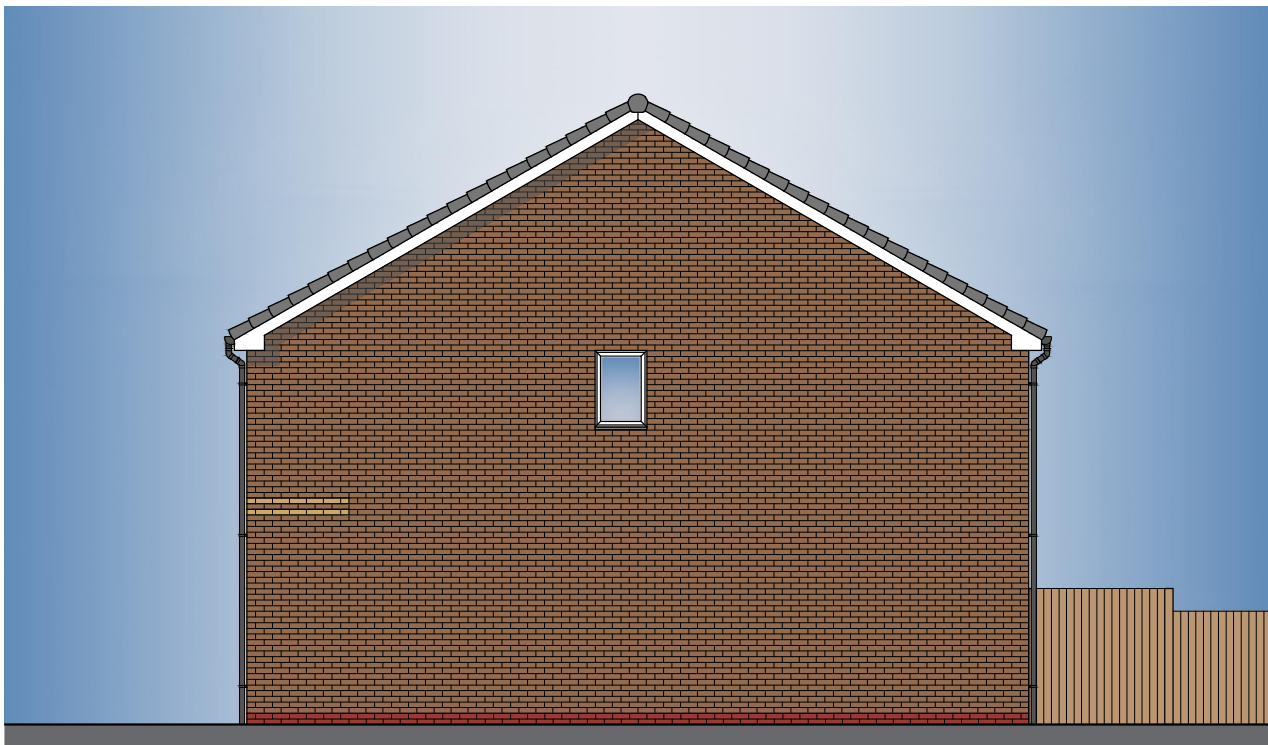

TYPE T
4B5P 100 (OPP)
SIDE ELEVATION - Semi-Detached

B	JULY.26	SHW	UPDATED TO LATEST LAYOUT
A	NOV.25	SHW	SCALE BAR ADDED.
REV	DATE	DRAWN	DESCRIPTION
TITLE: TYPE T - 4 BED 5 PERSON HOUSE TYPE (100m²) SEMI-DETACHED PROPOSED FLOOR PLANS & ELEVATIONS			
 Breck Homes 20 Sceptre Court Bamber Bridge Preston PR5 6AW tel: 01253 587 010 web: www.breck.co.uk/homes hello@breck.co.uk			
PROJECT: SOUTHDEAN ROAD, KNOWSLEY			
DATE: SEPT.25	SCALE: 1:100 @ A2	JOB REF: -	DRAWING NUMBER: P26 Southdean Road / Type T 4B5P 100 Semi-Detached
			REV: B

Plot No's 25,26,29,30,37 & 38